


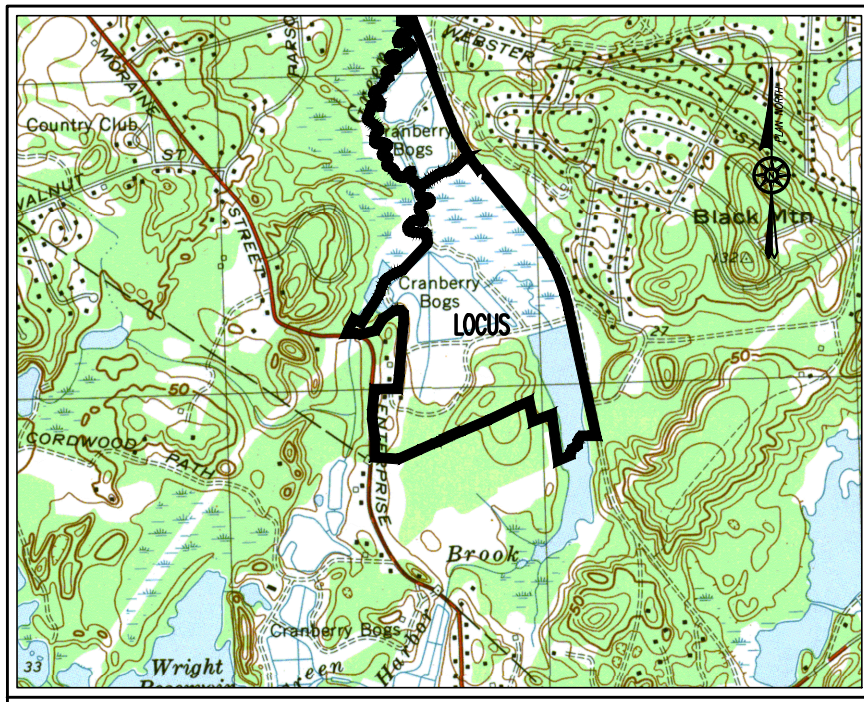


LOCATION MAP SCALE: 1"=2000'±

TABLE OF PROPOSED IMPERVIOUS STRUCTURES IN BUFFER ZONE	
STRUCTURE	AREA (SF)
DWELLINGS	6956
DRIVEWAYS	0
ROADWAY (W/SIDEWALK)	6137
PROPOSED IMPERVIOUS WITHIN BUFFER ZONE	13093

ROADWAY DATA
"RESIDENTIAL STREET - TYPE C"
(\$405-4.D.(3) TYPE "C" - SERVING FEWER THAN 25 HOUSES, TWO SIDEWALKS REQUIRED; ALL ZONING DISTRICTS.)

RIGHT OF WAY	46'
PAVEMENT WIDTH	20'
CAPE COD BERM	18"
SIDEWALK WIDTH	5'
MAX. GRADE	10%
MIN. GRADE	0.5%
MIN. CENTERLINE RADIUS	100'
MAX. DEAD END STREET LENGTH	600'
TURNAROUND DIAMETER	140'

TOTAL LOT AREA = 125.338± ACRES
TOTAL LENGTH OF ROADWAY = 1,700'±
(MEASURED FROM EXISTING EDGE OF PAVEMENT TO CENTER OF CUL-DE-SAC)

 

ZONING DATA
DISTRICT: R-1: RESIDENTIAL RURAL

(WRPD - WATER RESOURCE PROTECTION DISTRICT)
(INLAND WETLANDS)

USE: ONE-FAMILY DETACHED DWELLING

MINIMUM REQUIREMENTS:	
LOT AREA	43,560 SQ. FT.
(80% OR 34,848 SQ. FT. UPLAND)	
LOT FRONTAGE	125 FT
(60% UPLAND)	
LOT WIDTH	125 FT
(LOT WIDTH MEASURED AT REAR BUILDING LINE)	
LOT DEPTH	150 FT
FRONT YARD	40 FT
SIDE YARD	20 FT
REAR YARD	40 FT
MAXIMUM HEIGHT	35 FT
MAXIMUM BUILDING AREA	15%
MINIMUM OPEN SPACE	50%

- NOTES:**
- TOPOGRAPHY INFORMATION SHOWN ON THIS PLAN IS BASED UPON AN ON THE GROUND SURVEY PERFORMED BY GRADY CONSULTING, L.L.C. ON MARCH 10-18, 2021.
 - ALL ELEVATIONS ARE BASED ON A BENCHMARK ESTABLISHED USING G.P.S. REFERENCE BASE SMARTNET NORTH AMERICA.
 - WETLAND RESOURCE AREAS ARE AS SHOWN.
 - EXISTING UTILITIES, WHERE SHOWN, HAVE BEEN COMPILED BASED ON OBSERVED ABOVE GROUND EVIDENCE ONLY AND ARE TO BE CONSIDERED APPROXIMATE. GRADY CONSULTING, L.L.C. DOES NOT GUARANTEE THE LOCATION OF THE UNDERGROUND UTILITIES SHOWN OR THAT ALL EXISTING UTILITIES AND/OR SUBSURFACE STRUCTURES ARE SHOWN.
 - BY GRAPHIC PLOTTING ONLY, THIS PROPERTY IS PARTIALLY LOCATED IN ZONE "AE (ELEVATION 9)" OF THE FLOOD INSURANCE RATE MAP, AS DEPICTED ON COMMUNITY PANEL No. 2502300229L, WHICH BEARS AN EFFECTIVE DATE OF JULY 6, 2021 AND LOWR 21-01-0912P, WHICH BEARS AN EFFECTIVE DATE OF JULY 9, 2021.
 - THE ENTIRE SITE LIES WITHIN A ZONE II NITROGEN SENSITIVE AREA. INDIVIDUAL LOTS WILL BE LIMITED TO ONE BEDROOM (110 GPD) PER 10,000 S.F. OF LOT AREA PER 301 CMR 15.214.

WETLAND REGULATIONS
ARTICLE 6: BUFFER ZONE
§ 505-206.1.D(2) BUFFER ZONE REGULATIONS.

(a) WHEN LAND WITHIN THE 100-FOOT BUFFER ZONE RESOURCE AREA IS NATURALLY VEGETATED AND UNDISTURBED, A SETBACK OF 75 FEET FROM ADJACENT RESOURCE AREA(S) SHALL BE OBSERVED WHEN SITING STRUCTURES.

(b) WHEN LAND WITHIN THE 100-FOOT BUFFER ZONE RESOURCE AREA HAS BEEN DEVELOPED SUBSEQUENT TO JUNE 20, 2002, A SETBACK OF 50 FEET FROM ADJACENT RESOURCE AREA(S) SHALL BE OBSERVED WHEN SITING STRUCTURES.

(c) WHEN LAND WITHIN THE 100-FOOT BUFFER ZONE RESOURCE AREA ENCOMPASSES LOTS DEVELOPED PRIOR TO JUNE 20, 2002, AND HAS BUILDINGS WHICH ARE CURRENTLY EXISTING ON SUCH LOTS, ANY NEW STRUCTURES SHALL BE REQUIRED TO MEET A TWENTY-FIVE-FOOT SETBACK TO THE MAXIMUM EXTENT POSSIBLE.

I CERTIFY THAT ALL DESIGN AND CONSTRUCTION AS PRESENTED CONFORMS TO THE RULES AND REGULATIONS OF THE PLANNING BOARD WITH NO EXCEPTIONS OR CONFLICTS EXCEPT AS LISTED BELOW.

RICHARD GRADY, P.E. DATE

RECORD OWNER:

ASSESSOR ID 104-02-08A (104.261 ACRES)
105-01-09 (21.077 ACRES)

RED GOLD REALTY LLC
202 MORaine STREET
P.O. BOX 456
MARSHFIELD, MA 02050
DEED BOOK 36609 PAGE 123
PLAN BOOK 7 PAGE 79

PLAN REFERENCES

- PLAN BOOK 7 PAGE 29
- PLAN BOOK 17 PAGE 788
- PLAN BOOK 16 PAGE 829
- PLAN BOOK 18 PAGE 298
- PLAN BOOK 19 PAGE 313
- PLAN BOOK 29 PAGE 603
- PLAN BOOK 46 PAGE 144
- PLAN BOOK RR10 PAGE 691
- SHLO 1894 - 21-1
- SHLO 1894 - 22-1
- SHLO 1894 - 22-2
- SHLO 1894 - 22-3
- SHLO 1896 - 128-1
- LCP 28405-E
- LCP 33476-A
- LCP 33476-D
- OLD COLONY RAIL ROAD PLAN V.528 - 20
- OLD COLONY RAIL ROAD PLAN V.528 - 21
- OLD COLONY RAIL ROAD PLAN V.528 - 22
- OLD COLONY RAIL ROAD PLAN V.528 - 23
- OLD COLONY RAIL ROAD PLAN V.528 - 24
- OLD COLONY RAIL ROAD PLAN V.528 - 26
- OLD COLONY RAIL ROAD PLAN V.528 - 27

I CERTIFY THAT THIS SURVEY WAS MADE ON THE GROUND IN ACCORDANCE WITH THE STANDARDS OF THE LAND COURT INSTRUCTIONS OF 2006 ON OR BETWEEN FEBRUARY 2021 AND APRIL 2021.
NOTE: NO REGISTERED LAND ON LOCUS

I CERTIFY THAT THE TOPOGRAPHIC INFORMATION ON THIS PLAN WAS DERIVED WHOLLY FROM AN ON GROUND INSTRUMENT SURVEY AND THAT THE DATUM WAS OBTAINED FROM NETWORK RTK GPS OBSERVATIONS ON MULTIPLE CONTROL POINTS.

I HEREBY CERTIFY THAT THIS PLAN HAS BEEN PREPARED IN CONFORMANCE WITH THE RULES AND REGULATIONS OF THE REGISTERS OF DEEDS OF THE COMMONWEALTH OF MASSACHUSETTS.

TIMOTHY R. BENNETT, P.L.S. DATE

WAIVER REQUESTS

§405-9.C(6) LOCATION OF STREETS.
THE APPLICANT REQUESTS THE BOARD TO GRANT THIS WAIVER TO ALLOW POCKET WETLANDS WITHIN AN EASEMENT.

§405-9.D(1) WIDTH, ALIGNMENT AND GRADES OF STREETS.
THE APPLICANT REQUESTS THE BOARD TO GRANT THIS WAIVER TO ALLOW AN AREA OF SINGLE ACCESS, AS DEFINED IN ARTICLE II, TO PROVIDE ACCESS FOR MORE THAN EIGHT DWELLING UNITS.

§405-9.E(1) DEAD END STREETS.
THE APPLICANT REQUESTS THE BOARD TO GRANT THIS WAIVER TO ALLOW A DEAD-END STREET, LONGER THAN 600 FEET UNLESS, IN THE OPINION OF THE PLANNING BOARD, A GREATER LENGTH IS NECESSITATED BY THE TOPOGRAPHY OR OTHER LOCAL CONDITIONS. AS FOR THE PUBLIC BENEFIT, THE CRANBERRY SORTING BUILDING (EXISTING BARN) WILL BE RELOCATED. IN GENERAL, MAXIMUM LENGTHS ARE GOVERNED BY THE MOST STRINGENT OF THE FOLLOWING PERFORMANCE STANDARDS:
(a) FREQUENCY OF VEHICULAR CONFLICTS (PASSING VEHICLES): MORE THAN EIGHT DWELLING UNITS.
(b) CONVENIENCE OF DESIGN SPEED (TO ENSURE OBSERVANCE OF POSTED SPEED): 25 MILES PER HOUR, 1/2 MILE (1,320 FEET).
(c) STAGNATION OF WATER LINES, AND USER CONVENIENCE DURING REPAIR: 800 FEET.
(d) CHILD SAFETY; ELEMENTARY:
[1] WALKERS: 1,320 FEET.
[2] BUS PICKUP: 600 FEET.

§ 405-10.E(2) COVER OVER DRAINAGE PIPES
DRAINAGE PIPES SHALL BE OF NOT LESS THAN 12 INCHES REINFORCED CONCRETE, COATED CORRUGATED ALUMINUM OR PLASTIC CONSTRUCTION. ALL DRAINPIES SHALL HAVE A MINIMUM OF 2 1/2 FEET OF COVER, EXCEPT THAT REDUCED COVER MAY BE PERMITTED AT THE DISCRETION OF THE BOARD IF CLASS V REINFORCED CONCRETE PIPE IS SPECIFIED. EACH LENGTH SHALL BE LAID TRUE TO LINE AND GRADE AS SHOWN ON THE PLAN. EACH LENGTH SHALL HAVE A FULL FIRM BEARING THROUGHOUT. THE APPLICANT REQUESTS THE BOARD GRANT THIS WAIVER TO ALLOW THE SUBSTITUTION OF CLASS V REINFORCED CONCRETE PIPE WITH LESS THAN 2 1/2 FEET OF COVER.

§405-14. CURBS
THE APPLICANT REQUESTS THE BOARD TO GRANT A WAIVER TO ALLOW CAPE COD BERM AT ALL CATCH BASINS AND AT THE CUL-DE-SAC. GRANITE CURB WILL STILL BE USED ON AT THE ENTRANCE TO RED GOLD ROAD.

§405-12.A SIDEWALKS
THE PLANNING BOARD SHALL REQUIRE SIDEWALKS OF SUCH WIDTH AND CONSTRUCTION TO BE CONSTRUCTED IN ACCORDANCE WITH THE TYPICAL CROSS SECTION. THE APPLICANT REQUESTS THE BOARD TO GRANT A WAIVER TO ALLOW NO SIDEWALKS ALONG RED GOLD ROAD IN EXCHANGE OF A RAISED BOARDWALK CONSTRUCTION AND SIDEWALKS THAT WILL BE PART OF THE TRAILS WHICH ARE FOR THE PUBLIC BENEFIT.

MARSHFIELD PLANNING BOARD

APPROVED CONDITIONALLY SUBJECT TO THE COMPLETION OF ALL REQUIRED GROUNDWORK AS SHOWN ON THESE PLANS AND AS SET FORTH IN THE COVENANT.

DATE APPROVED: _____

DATE SIGNED: _____

SUBJECT TO A COVENANT DULY EXECUTED, DATED THE _____ DAY OF 2021, RUNNING WITH THE LAND, TO BE DULY RECORDED BY OR FOR THE OWNER OF RECORD.

THIS PLAN IS SUBJECT TO ALL CONDITIONS OF THE MARSHFIELD PLANNING BOARD CERTIFICATE OF ACTION DATED _____, FILED WITH THE MARSHFIELD TOWN CLERK ON _____ AND HEREWITH RECORDED AS PART OF THIS PLAN.

I HEREBY CERTIFY THAT THERE HAS BEEN NO APPEAL TAKEN TO THIS PLANNING BOARD ACTION DURING THE TWENTY DAY STATUTORY APPEAL PERIOD.

DATE: _____

TOWN CLERK, TOWN OF MARSHFIELD

REVISIONS	
FEBRUARY 2, 2022	PLANNING BOARD COMMENTS
FEBRUARY 8, 2022	CONSERVATION COMMISSION COMMENTS
FEBRUARY 24, 2022	PLANNING BOARD COMMENTS
APRIL 7, 2022	PLANNING BOARD COMMENTS

**RED GOLD FARM
DEFINITIVE SUBDIVISION PLAN**
#202 MORaine STREET
MARSHFIELD, MASSACHUSETTS

PREPARED FOR:
SEALUND CORPORATION
794 WASHINGTON STREET
PEMBROKE, MA 02359


OCTOBER 28, 2021
SCALE: 1"=200'
JOB No. 20-053



GRADY CONSULTING, L.L.C.



Civil Engineers, Land Surveyors &
Landscape Architects
71 Evergreen Street, Suite 1, Kingston, MA 02364
Phone (781) 585-2300 Fax (781) 585-2378

SHEET 1 OF 23

 

Scale 1" = 200'

COVER SHEET

  

PROPOSED



CONTOUR

[illegible]

FENCE

FENCE

TABLE 1. *Continued*

ELECTRIC LINE

GAS LINE

TEST HOLE

IRON PIPE

TE BOUND W/DRILLED

MASS HIGHWAY BOARD

I CERTIFY THAT THE TOPOGRAPHIC INFORMATION ON THIS PLAN
WAS DERIVED WHOLLY FROM AN ON GROUND INSTRUMENT SURVEY
AND THAT THE DATUM WAS OBTAINED FROM NETWORK RTK GPS
OBSERVATIONS ON MULTIPLE CONTROL POINTS.

DATE _____

APPROVED CONDITIONALLY SUBJECT TO THE COMPLETION OF ALL
REQUIRED GROUNDWORK AS SHOWN ON THESE PLANS AND AS
SET FORTH IN THE COVENANT.

DATE APPROVED: _____

SUBJECT TO A COVENANT DULY EXECUTED, DATED THE ____ DAY OF _____ 2021, RUNNING WITH THE LAND, TO BE DULY RECORDED

THIS PLAN IS SUBJECT TO ALL CONDITIONS OF THE MARSHFIELD
PLANNING BOARD CERTIFICATE OF ACTION DATED _____, FILED
WITH THE MARSHFIELD TOWN CLERK ON _____ AND HEREWITH

I HEREBY CERTIFY THAT THERE HAS BEEN NO APPEAL TAKEN TO
THIS PLANNING BOARD ACTION DURING THE TWENTY DAY STATUTORY

DATE: _____

REVISIONS	
FEBRUARY 2, 2022	PLANNING BOARD COMMENTS
FEBRUARY 8, 2022	CONSERVATION COMMISSION COMMENTS
FEBRUARY 24, 2022	PLANNING BOARD COMMENTS
APRIL 7, 2022	PLANNING BOARD COMMENTS

#202 MORaine STREET

MARSHFIELD, MASSACHUSETTS


PREPARED FOR:
SEALUND CORPORATION
794 WASHINGTON STREET
PEMBROKE, MA 02359

OCTOBER 28, 2021
SCALE: 1"=100'
JOB No. 20-053

 **GRADY CONSULTING, L.L.C.**
*Civil Engineers, Land Surveyors &
Landscape Architects*
71 Evergreen Street, Suite 1, Kingston, MA 02364
Phone (781) 585-2300 Fax (781) 585-2378

SHEET 2 OF 27

KEY PLAN

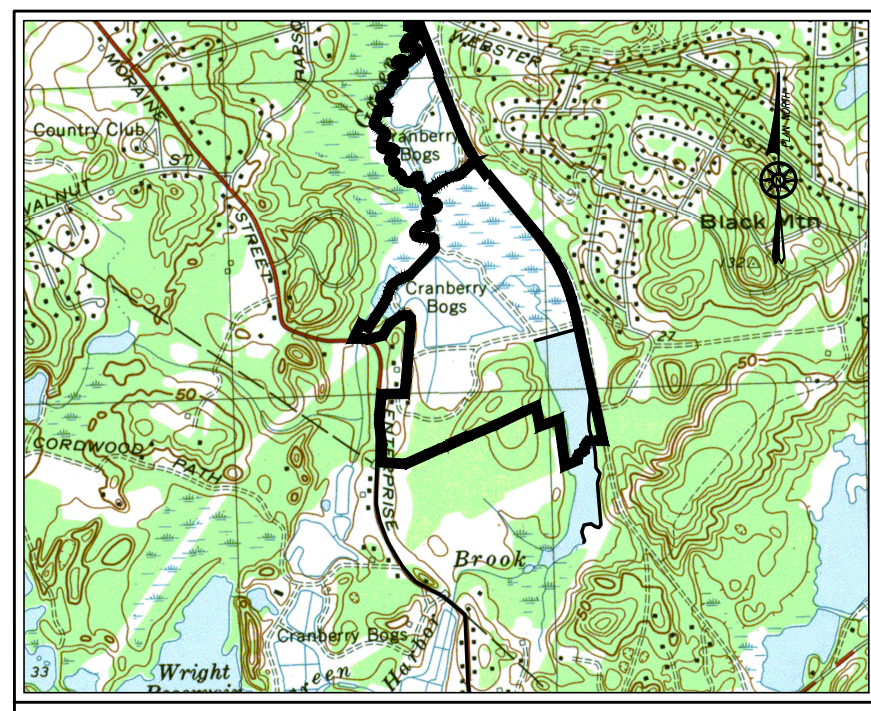

LOCATION MAP SCALE: 1"=2000'±

MASS COORDINATE SYSTEM (NAD83)

FOR REGISTRY USE ONLY

I CERTIFY THAT THIS SURVEY WAS MADE ON THE GROUND IN ACCORDANCE WITH THE STANDARDS OF THE LAND COURT INSTRUCTIONS OF 2006 ON OR BETWEEN FEBRUARY 2021 AND APRIL 2021. NOTE: NO REGISTERED LAND ON LOCUS

I CERTIFY THAT THE TOPOGRAPHIC INFORMATION ON THIS PLAN WAS DERIVED WHOLLY FROM AN ON GROUND INSTRUMENT SURVEY AND THAT THE DATUM WAS OBTAINED FROM NETWORK RTK GPS OBSERVATIONS ON MULTIPLE CONTROL POINTS.

I HEREBY CERTIFY THAT THIS PLAN HAS BEEN PREPARED IN CONFORMANCE WITH THE RULES AND REGULATIONS OF THE REGISTERS OF DEEDS OF THE COMMONWEALTH OF MASSACHUSETTS.

TIMOTHY R. BENNETT, P.L.S. DATE

MARSHFIELD PLANNING BOARD

APPROVED CONDITIONALLY SUBJECT TO THE COMPLETION OF ALL REQUIRED GROUNDWORK AS SHOWN ON THESE PLANS AND AS SET FORTH IN THE COVENANT.

DATE APPROVED:

DATE SIGNED:

SUBJECT TO A COVENANT DULY EXECUTED, DATED THE ____ DAY OF 2021, RUNNING WITH THE LAND, TO BE DULY RECORDED BY OR FOR THE OWNER OF RECORD.

THIS PLAN IS SUBJECT TO ALL CONDITIONS OF THE MARSHFIELD PLANNING BOARD CERTIFICATE OF ACTION DATED ____ FILED WITH THE MARSHFIELD TOWN CLERK ON ____ AND HEREWITHTH RECORDED AS PART OF THIS PLAN.

I HEREBY CERTIFY THAT THERE HAS BEEN NO APPEAL TAKEN TO THIS PLANNING BOARD ACTION DURING THE TWENTY DAY STATUTORY APPEAL PERIOD.

DATE:

TOWN CLERK, TOWN OF MARSHFIELD


REVISIONS	
FEBRUARY 2, 2022	PLANNING BOARD COMMENTS
FEBRUARY 8, 2022	CONSERVATION COMMISSION COMMENTS
FEBRUARY 24, 2022	PLANNING BOARD COMMENTS
APRIL 7, 2022	PLANNING BOARD COMMENTS

RED GOLD FARM
DEFINITIVE SUBDIVISION PLAN
#202 MORaine STREET
MARSHFIELD, MASSACHUSETTS


PREPARED FOR:
SEALUND CORPORATION
794 WASHINGTON STREET
PEMBROKE, MA 02359

OCTOBER 28, 2021
SCALE: 1"=200'
JOB No. 20-053

GRADY CONSULTING, L.L.C.
Civil Engineers, Land Surveyors &
Landscape Architects
71 Evergreen Street, Suite 1, Kingston, MA 02364
Phone (781) 585-2300 Fax (781) 585-2378

 

Scale 1" = 200'

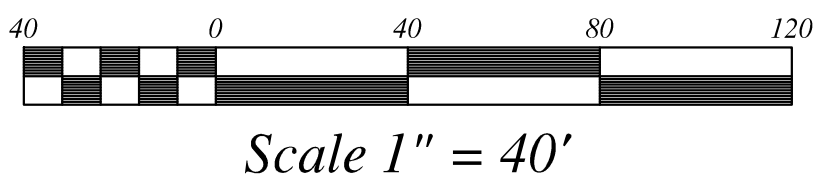

CONCRETE BOUND TO BE SET

FOR REGISTRY USE ONLY

I CERTIFY THAT THIS SURVEY WAS MADE ON THE GROUND IN ACCORDANCE WITH THE STANDARDS OF THE LAND COURT INSTRUCTIONS OF 2006 ON OR BETWEEN FEBRUARY 2021 AND APRIL 2021.
NOTE: NO REGISTERED LAND ON LOCUS

I CERTIFY THAT THE TOPOGRAPHIC INFORMATION ON THIS PLAN WAS DERIVED WHOLLY FROM AN ON GROUND INSTRUMENT SURVEY AND THAT THE DATUM WAS OBTAINED FROM NETWORK RTK GPS OBSERVATIONS ON MULTIPLE CONTROL POINTS.

I HEREBY CERTIFY THAT THIS PLAN HAS BEEN PREPARED IN CONFORMANCE WITH THE RULES AND REGULATIONS OF THE REGISTERS OF DEEDS OF THE COMMONWEALTH OF MASSACHUSETTS.

TIMOTHY R. BENNETT, P.L.S. _____ DATE _____

MARSHFIELD PLANNING BOARD

APPROVED CONDITIONALLY SUBJECT TO THE COMPLETION OF ALL REQUIRED GROUNDWORK AS SHOWN ON THESE PLANS AND AS SET FORTH IN THE COVENANT.

DATE APPROVED: _____

DATE SIGNED: _____

SUBJECT TO A COVENANT DULY EXECUTED, DATED THE ____ DAY OF _____ 2021, RUNNING WITH THE LAND, TO BE DULY RECORDED BY OR FOR THE OWNER OF RECORD.

THIS PLAN IS SUBJECT TO ALL CONDITIONS OF THE MARSHFIELD PLANNING BOARD CERTIFICATE OF ACTION DATED _____ FILED WITH THE MARSHFIELD TOWN CLERK ON _____ AND HEREWITH RECORDED AS PART OF THIS PLAN.

I HEREBY CERTIFY THAT THERE HAS BEEN NO APPEAL TAKEN TO THIS PLANNING BOARD ACTION DURING THE TWENTY DAY STATUTORY APPEAL PERIOD.

DATE: _____

TOWN CLERK, TOWN OF MARSHFIELD

REVISIONS	
FEBRUARY 2, 2022	PLANNING BOARD COMMENTS
FEBRUARY 8, 2022	CONSERVATION COMMISSION COMMENTS
FEBRUARY 24, 2022	PLANNING BOARD COMMENTS
APRIL 7, 2022	PLANNING BOARD COMMENTS

RED GOLD FARM DEFINITIVE SUBDIVISION PLAN



#202 MORaine STREET
MARSHFIELD, MASSACHUSETTS

PREPARED FOR:
SEALUND CORPORATION
794 WASHINGTON STREET
PEMBROKE, MA 02359

OCTOBER 28, 2021
SCALE: 1"=40'
JOB No. 20-053

GRADY CONSULTING, L.L.C.
*Civil Engineers, Land Surveyors &
Landscape Architects*
71 Evergreen Street, Suite 1, Kingston, MA 02364
Phone (781) 585-2300 Fax (781) 585-2378

LOTING PLAN 1

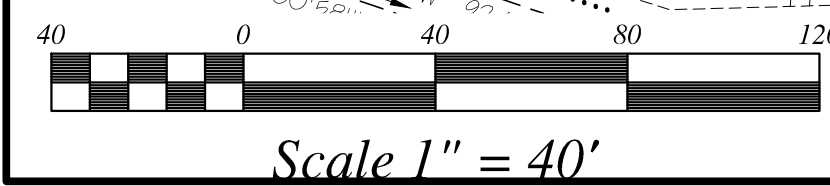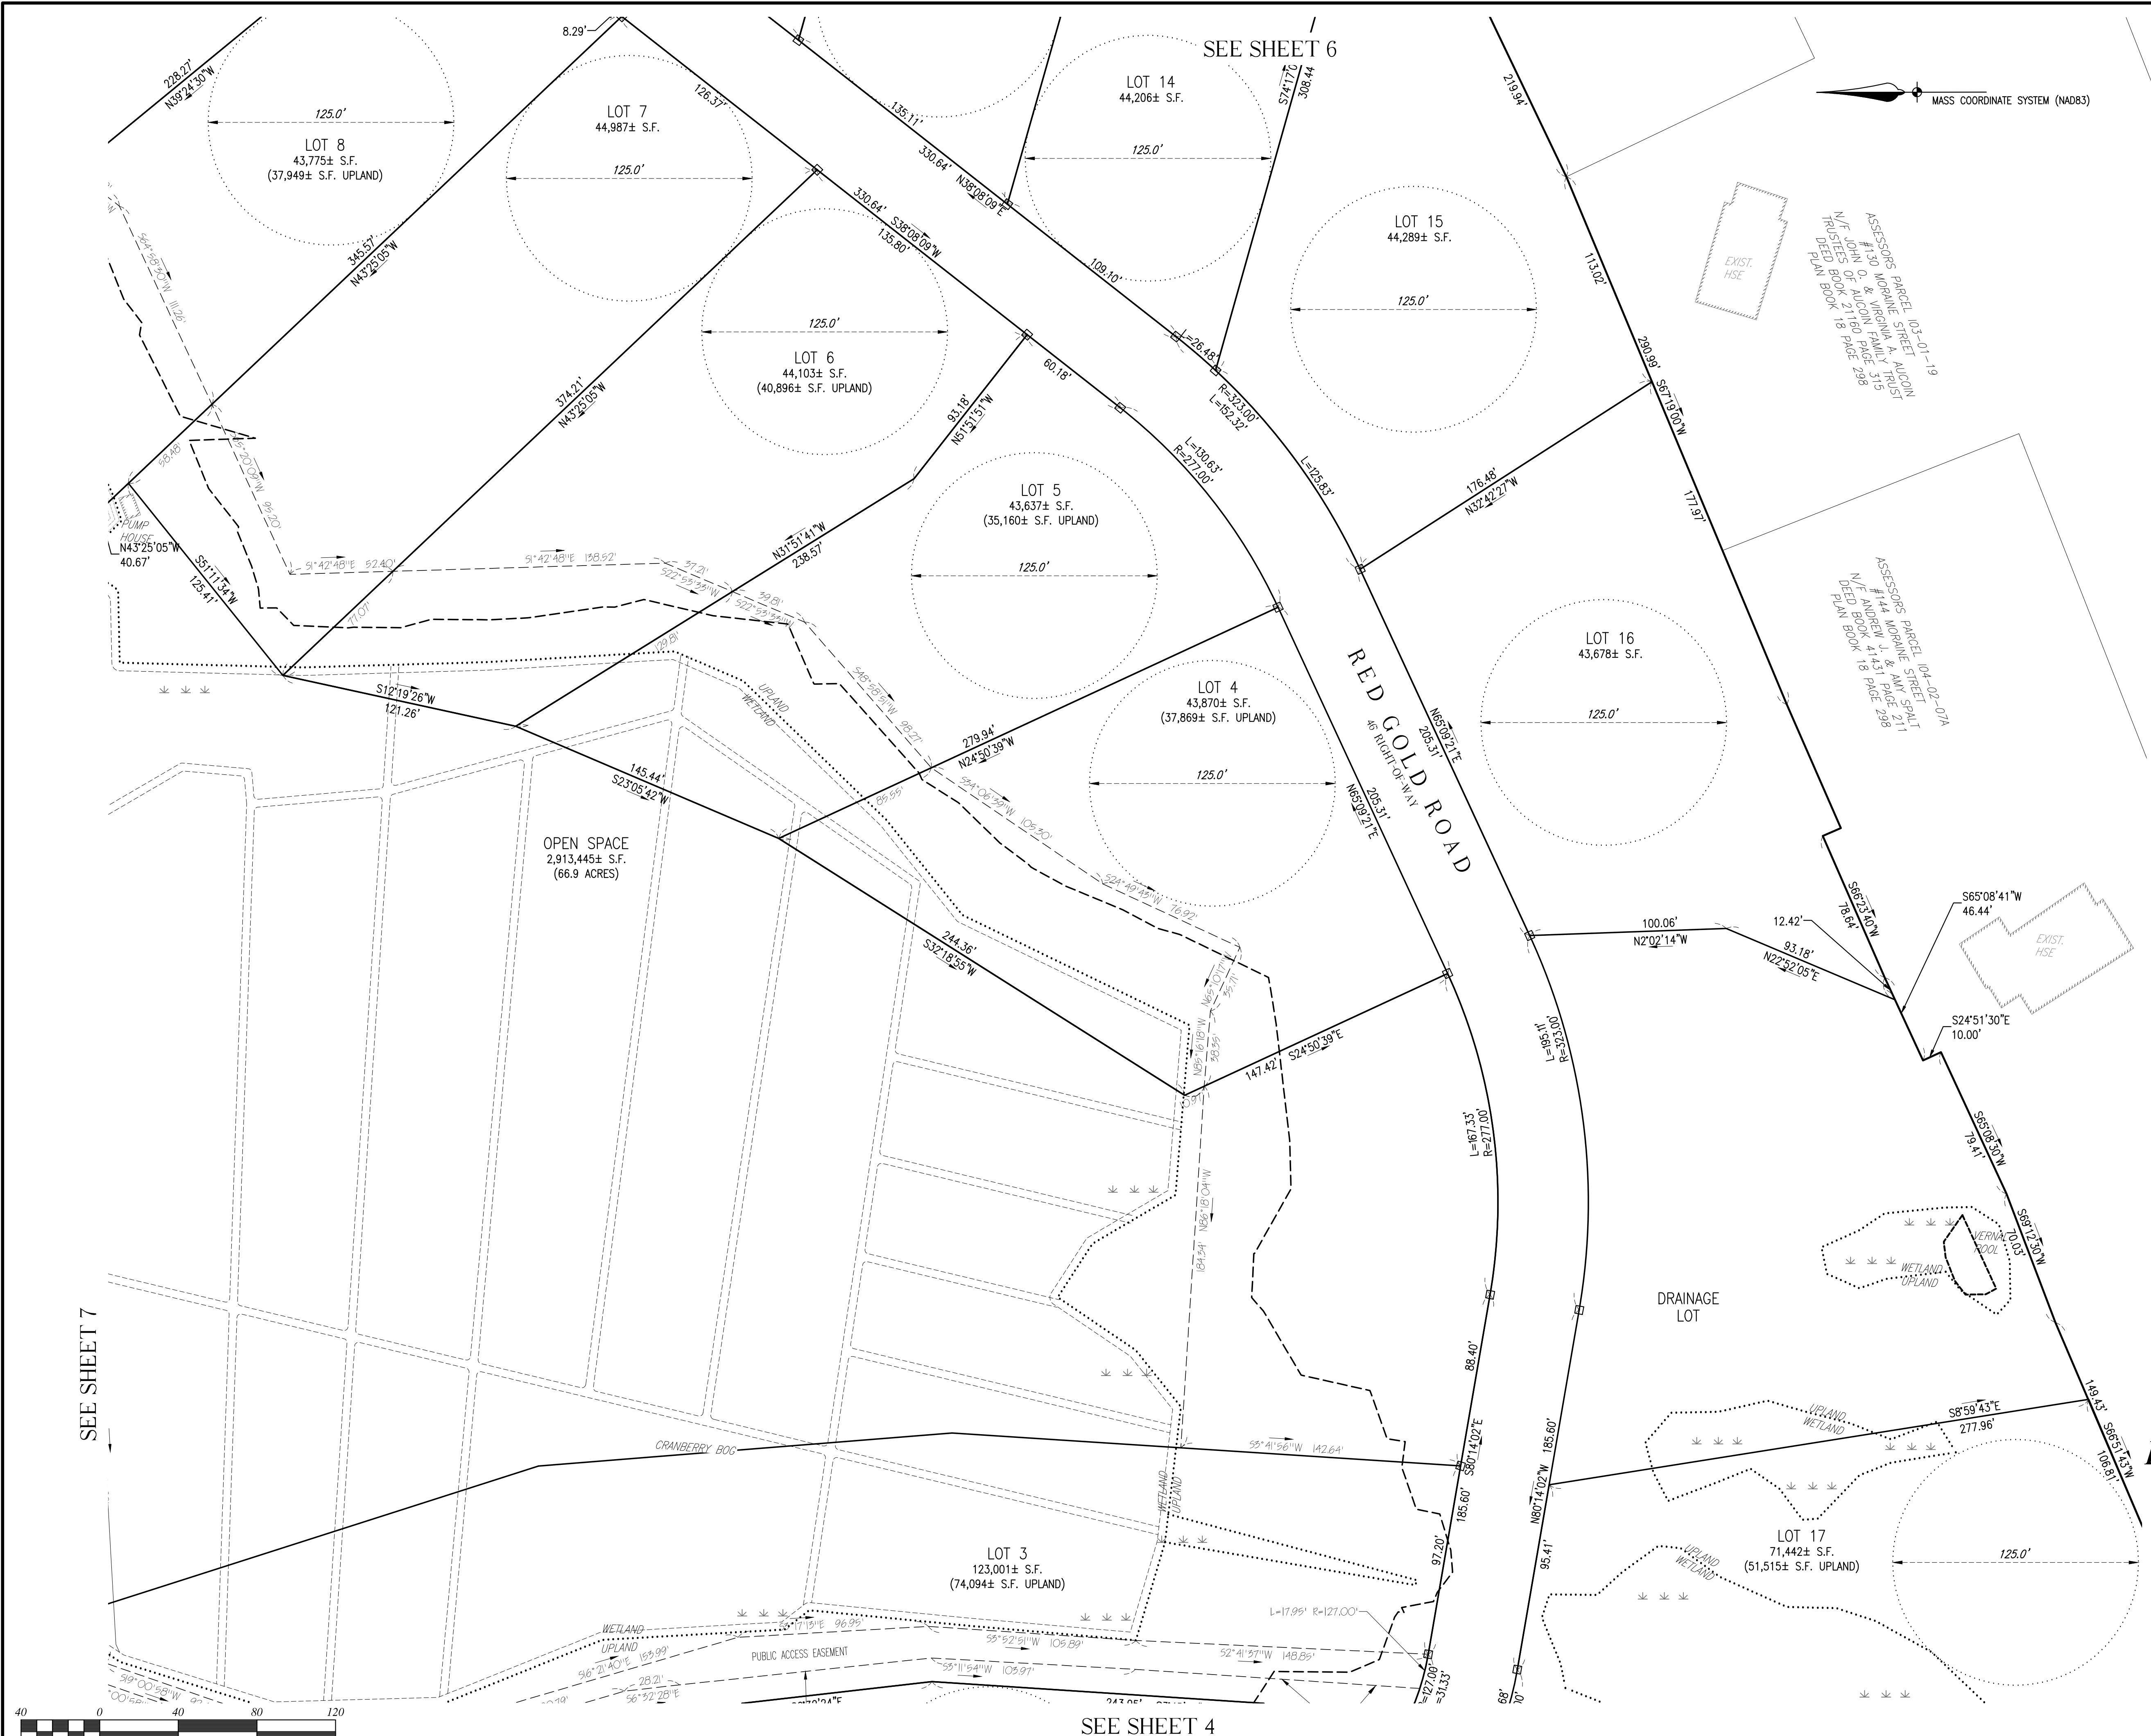

MASS COORDINATE SYSTEM (NAD83)

I CERTIFY THAT THIS SURVEY WAS MADE ON THE GROUND IN ACCORDANCE WITH THE STANDARDS OF THE LAND COURT INSTRUCTIONS OF 2006 ON OR BETWEEN FEBRUARY 2021 AND APRIL 2021. NOTE: NO REGISTERED LAND ON LOCUS

I CERTIFY THAT THE TOPOGRAPHIC INFORMATION ON THIS PLAN WAS DERIVED WHOLLY FROM AN ON GROUND INSTRUMENT SURVEY AND THAT THE DATUM WAS OBTAINED FROM NETWORK RTK GPS OBSERVATIONS ON MULTIPLE CONTROL POINTS.

I HEREBY CERTIFY THAT THIS PLAN HAS BEEN PREPARED IN CONFORMANCE WITH THE RULES AND REGULATIONS OF THE REGISTERS OF DEEDS OF THE COMMONWEALTH OF MASSACHUSETTS.

TIMOTHY R. BENNETT, P.L.S. DATE

MARSHFIELD PLANNING BOARD
APPROVED CONDITIONALLY SUBJECT TO THE COMPLETION OF ALL REQUIRED GROUNDWORK AS SHOWN ON THESE PLANS AND AS SET FORTH IN THE COVENANT.
DATE APPROVED: _____

DATE SIGNED: _____

SUBJECT TO A COVENANT DULY EXECUTED, DATED THE ____ DAY OF 2021, RUNNING WITH THE LAND, TO BE DULY RECORDED BY OR FOR THE OWNER OF RECORD.

THIS PLAN IS SUBJECT TO ALL CONDITIONS OF THE MARSHFIELD PLANNING BOARD CERTIFICATE OF ACTION DATED ____ FILED WITH THE MARSHFIELD TOWN CLERK ON ____ AND HEREWITH RECORDED AS PART OF THIS PLAN.

I HEREBY CERTIFY THAT THERE HAS BEEN NO APPEAL TAKEN TO THIS PLANNING BOARD ACTION DURING THE TWENTY DAY STATUTORY APPEAL PERIOD.

DATE: _____

TOWN CLERK, TOWN OF MARSHFIELD

REVISIONS	
FEBRUARY 2, 2022	PLANNING BOARD COMMENTS
FEBRUARY 8, 2022	CONSERVATION COMMISSION COMMENTS
FEBRUARY 24, 2022	PLANNING BOARD COMMENTS
APRIL 7, 2022	PLANNING BOARD COMMENTS

RED GOLD FARM DEFINITIVE SUBDIVISION PLAN

#202 MORaine STREET
MARSHFIELD, MASSACHUSETTS

PREPARED FOR:
SEALUND CORPORATION
794 WASHINGTON STREET
PEMBROKE, MA 02359

OCTOBER 28, 2021
SCALE: 1"=40'
JOB No. 20-053


GRADY CONSULTING, L.L.C.
Civil Engineers, Land Surveyors &
Landscape Architects
71 Evergreen Street, Suite 1, Kingston, MA 02364
Phone (781) 585-2300 Fax (781) 585-2378

MASS COORDINATE SYSTEM (NAD83)

BLACK MOUNTAIN POND

10' WIDE PUBLIC
ACCESS EASEMENT

10' WIDE PUBLIC
ACCESS EASEMENT

 

Scale 1" = 40'

PUMP
HOUSE
N43°25'05"W
40.67'

SEE SHEET 5

RED GOLD ROAD
46' RIGHT-OF-WAY

LOT 11
51,349± S.F.
(46,468± S.F. UPLAND)

LOT 12
44,404± S.F.
(38,792± S.F. UPLAND)

LOT 13
63,297± S.F.
(61,943± S.F. UPLAND)

LOT 14
100,533± S.F.
(99,608± S.F. UPLAND)

LOT 14
44,206± S.F.

LOT 15
44,289± S.F.

LOT 8
43,775± S.F.
(37,949± S.F. UPLAND)

LOT 7
44,987± S.F.

LOT 6
44,103± S.F.
(40,896± S.F. UPLAND)

LOT 5
43,637± S.F.
(35,160± S.F. UPLAND)

ASSESSORS' PARCEL 103-01-16
#94 MORaine STREET
N/F SHEILA S. ATWATER TRUSTEE
DEED BOOK 35333 PAGE 156
PLAN BOOK 18 PAGE 298

ASSESSORS' PARCEL 103-01-17
#106 MORaine STREET METCALF
N/F DANIEL R. & MELANIE PAGE 298
DEED BOOK 18 PAGE 298

ASSESSORS' PARCEL 103-01-18
#116 MORaine STREET ONEFFE
N/F JOCHELYN S. & PAUL PAGE 202
DEED BOOK 31 PAGE 298

EXIST.
HSE

EXIST.
HSE

FOR REGISTRY USE ONLY

I CERTIFY THAT THIS SURVEY WAS MADE ON THE GROUND IN
ACCORDANCE WITH THE STANDARDS OF THE LAND COURT INSTRUCTIONS
OF 2006 ON OR BETWEEN FEBRUARY 2021 AND APRIL 2021.
NOTE: NO REGISTERED LAND ON LOCUS

I CERTIFY THAT THE TOPOGRAPHIC INFORMATION ON THIS PLAN
WAS DERIVED WHOLLY FROM AN ON GROUND INSTRUMENT SURVEY
AND THAT THE DATUM WAS OBTAINED FROM NETWORK RTK GPS
OBSERVATIONS ON MULTIPLE CONTROL POINTS.

I HEREBY CERTIFY THAT THIS PLAN HAS BEEN PREPARED IN
CONFORMANCE WITH THE RULES AND REGULATIONS OF THE REGISTERS
OF DEEDS OF THE COMMONWEALTH OF MASSACHUSETTS.

TIMOTHY R. BENNETT, P.L.S.

DATE

MARSHFIELD PLANNING BOARD

APPROVED CONDITIONALLY SUBJECT TO THE COMPLETION OF ALL
REQUIRED GROUNDWORK AS SHOWN ON THESE PLANS AND AS
SET FORTH IN THE COVENANT.

DATE APPROVED: _____

DATE SIGNED: _____

SUBJECT TO A COVENANT DULY EXECUTED, DATED THE ____ DAY OF
2021, RUNNING WITH THE LAND, TO BE DULY RECORDED
BY OR FOR THE OWNER OF RECORD.

THIS PLAN IS SUBJECT TO ALL CONDITIONS OF THE MARSHFIELD
PLANNING BOARD CERTIFICATE OF ACTION DATED _____ FILED
WITH THE MARSHFIELD TOWN CLERK ON _____ AND HEREWITH
RECORDED AS PART OF THIS PLAN.

I HEREBY CERTIFY THAT THERE HAS BEEN NO APPEAL TAKEN TO
THIS PLANNING BOARD ACTION DURING THE TWENTY DAY STATUTORY
APPEAL PERIOD.

DATE: _____

TOWN CLERK, TOWN OF MARSHFIELD


REVISIONS	
FEBRUARY 2, 2022	PLANNING BOARD COMMENTS
FEBRUARY 8, 2022	CONSERVATION COMMISSION COMMENTS
FEBRUARY 24, 2022	PLANNING BOARD COMMENTS
APRIL 7, 2022	PLANNING BOARD COMMENTS

RED GOLD FARM DEFINITIVE SUBDIVISION PLAN

#202 MORaine STREET
MARSHFIELD, MASSACHUSETTS

PREPARED FOR:
SEALUND CORPORATION
794 WASHINGTON STREET
PEMBROKE, MA 02359

OCTOBER 28, 2021
SCALE: 1"=40'
JOB No. 20-053

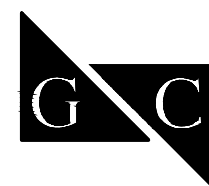


GRADY CONSULTING, L.L.C.

Civil Engineers, Land Surveyors &
Landscape Architects
71 Evergreen Street, Suite 1, Kingston, MA 02364
Phone (781) 585-2300 Fax (781) 585-2378

SHEET 6 OF 23

LOTING PLAN 3

 

FOR REGISTRY USE ONLY

I CERTIFY THAT THIS SURVEY WAS MADE ON THE GROUND IN
ACCORDANCE WITH THE STANDARDS OF THE LAND COURT INSTRUCTIONS
OF 2006 ON OR BETWEEN FEBRUARY 2021 AND APRIL 2021.
NOTE: NO REGISTERED LAND ON LOCUS

I CERTIFY THAT THE TOPOGRAPHIC INFORMATION ON THIS PLAN
WAS DERIVED WHOLLY FROM AN ON GROUND INSTRUMENT SURVEY
AND THAT THE DATUM WAS OBTAINED FROM NETWORK RTK GPS
OBSERVATIONS ON MULTIPLE CONTROL POINTS.

I HEREBY CERTIFY THAT THIS PLAN HAS BEEN PREPARED IN CONFORMANCE WITH THE RULES AND REGULATIONS OF THE REGISTERS OF DEEDS OF THE COMMONWEALTH OF MASSACHUSETTS.

TIMOTHY R. BENNETT, P.L.S.

DAT

MARSHFIELD PLANNING BOARD

APPROVED CONDITIONALLY SUBJECT TO THE COMPLETION OF ALL
REQUIRED GROUNDWORK AS SHOWN ON THESE PLANS AND AS
SET FORTH IN THE COVENANT.

DATE APPROVED: _____

DATE SIGNED: _____

SUBJECT TO A COVENANT DULY EXECUTED, DATED THE ____ DAY OF _____ 2021, RUNNING WITH THE LAND, TO BE DULY RECORDED BY OR FOR THE OWNER OF RECORD.

THIS PLAN IS SUBJECT TO ALL CONDITIONS OF THE MARSHFIELD
PLANNING BOARD CERTIFICATE OF ACTION DATED _____, FILED
WITH THE MARSHFIELD TOWN CLERK ON _____ AND HEREWITH
RECORDED AS PART OF THIS PLAN.

I HEREBY CERTIFY THAT THERE HAS BEEN NO APPEAL TAKEN TO THIS PLANNING BOARD ACTION DURING THE TWENTY DAY STATUTORY APPEAL PERIOD.

DATE: _____

TOWN CLERK, TOWN OF MARSHFIELD

REVISIONS	
FEBRUARY 2, 2022	PLANNING BOARD COMMENTS
FEBRUARY 8, 2022	CONSERVATION COMMISSION COMMENT
FEBRUARY 24, 2022	PLANNING BOARD COMMENTS
APRIL 7, 2022	PLANNING BOARD COMMENTS

*RED GOLD FARM
DEFINITIVE SUBDIVISION PLAN*

#202 MORaine STREET
MARSHFIELD, MASSACHUSETTS

PREPARED FOR:
SEALUND CORPORATION
794 WASHINGTON STREET
PEMBROKE, MA 02359

OCTOBER 28, 2021
SCALE: 1"=60'
JOB No. 20-053




GRADY CONSULTING, L.L.C.

*Civil Engineers, Land Surveyors &
Landscape Architects*
71 Evergreen Street, Suite 1, Kingston, MA 02364
Phone (781) 585-2300 Fax (781) 585-2378

SHEET 7 OF 23

OTTING BLANK A

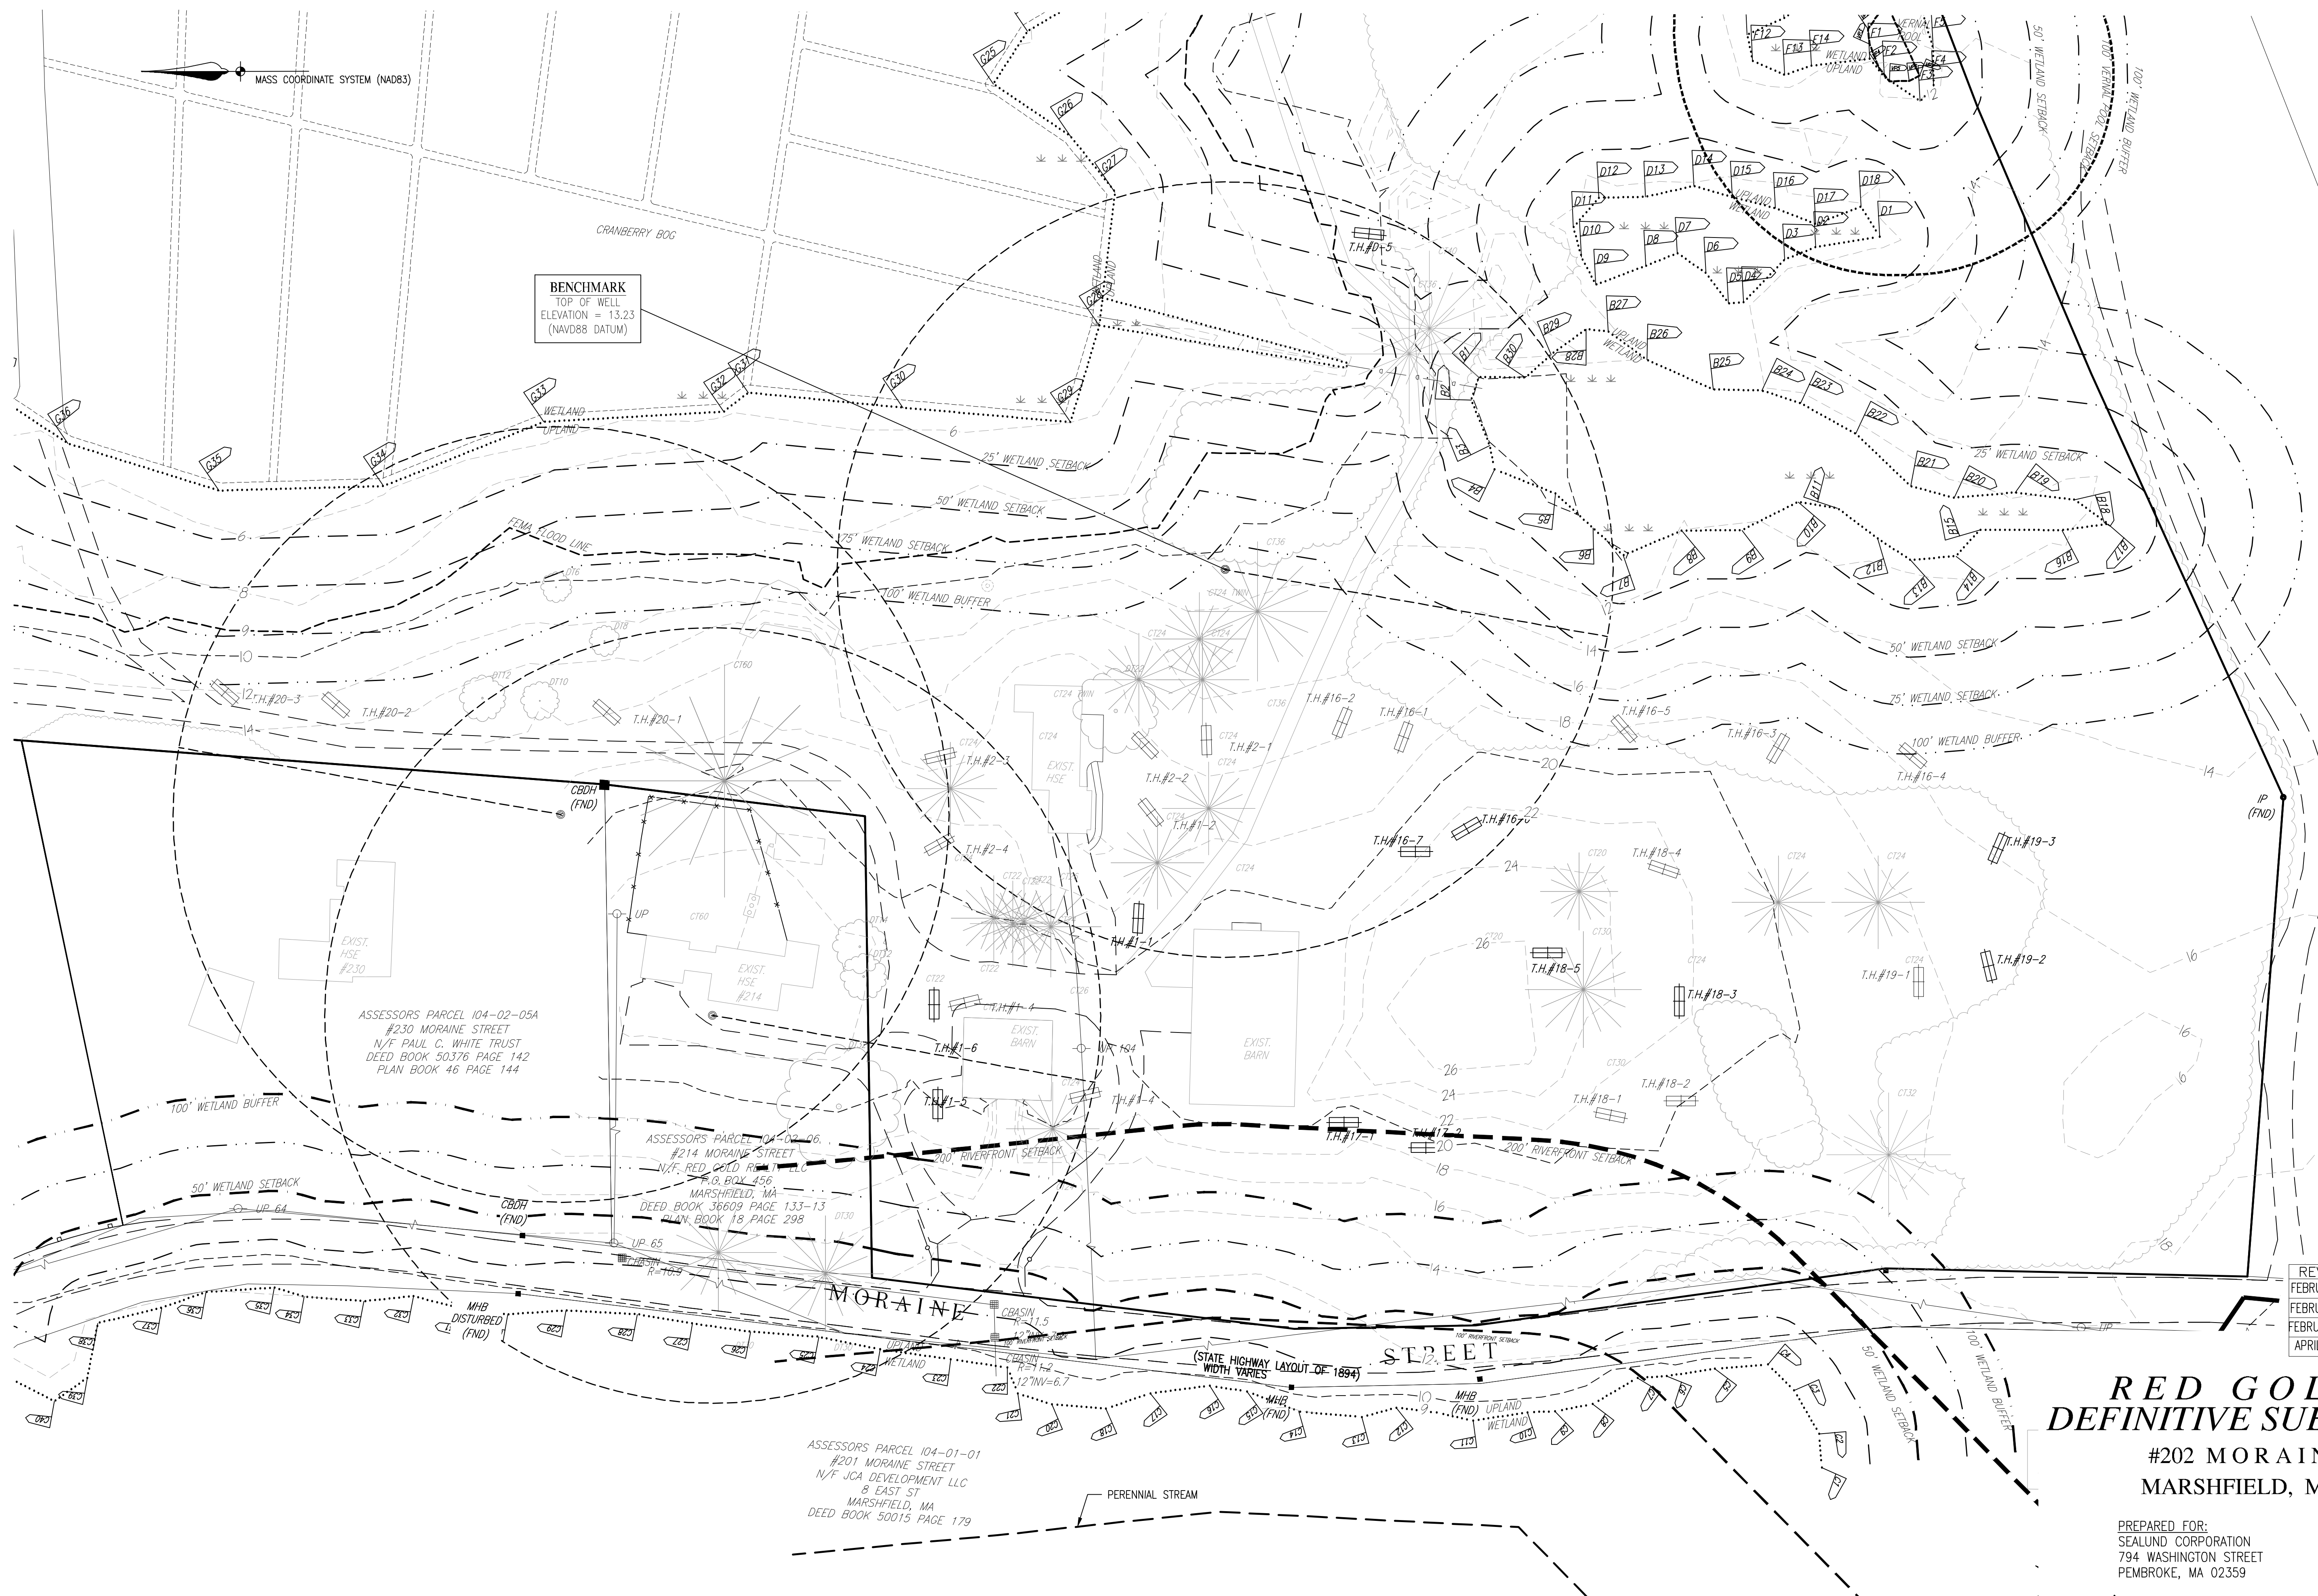


REVISIONS	
FEBRUARY 2, 2022	PLANNING BOARD COMMENTS
FEBRUARY 8, 2022	CONSERVATION COMMISSION COMMENTS
FEBRUARY 24, 2022	PLANNING BOARD COMMENTS
APRIL 7, 2022	PLANNING BOARD COMMENTS

RED GOLD FARM
DEFINITIVE SUBDIVISION PLAN
#202 MORaine STREET
MARSHFIELD, MASSACHUSETTS


PREPARED FOR:
SEALUND CORPORATION
794 WASHINGTON STREET
PEMBROKE, MA 02359

OCTOBER 28, 2021
SCALE: 1"=40'
JOB No. 20-053

GRADY CONSULTING, L.L.C.
Civil Engineers, Land Surveyors &
Landscape Architects
71 Evergreen Street, Suite 1, Kingston, MA 02364
Phone (781) 585-2300 Fax (781) 585-2378

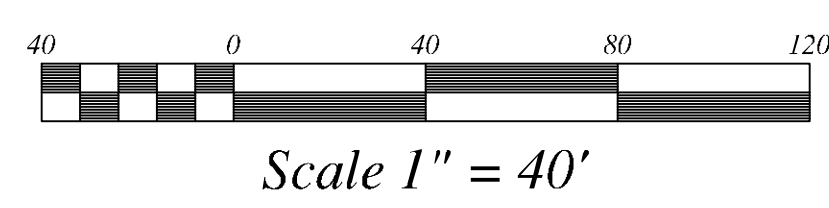

EXISTING CONDITIONS 1

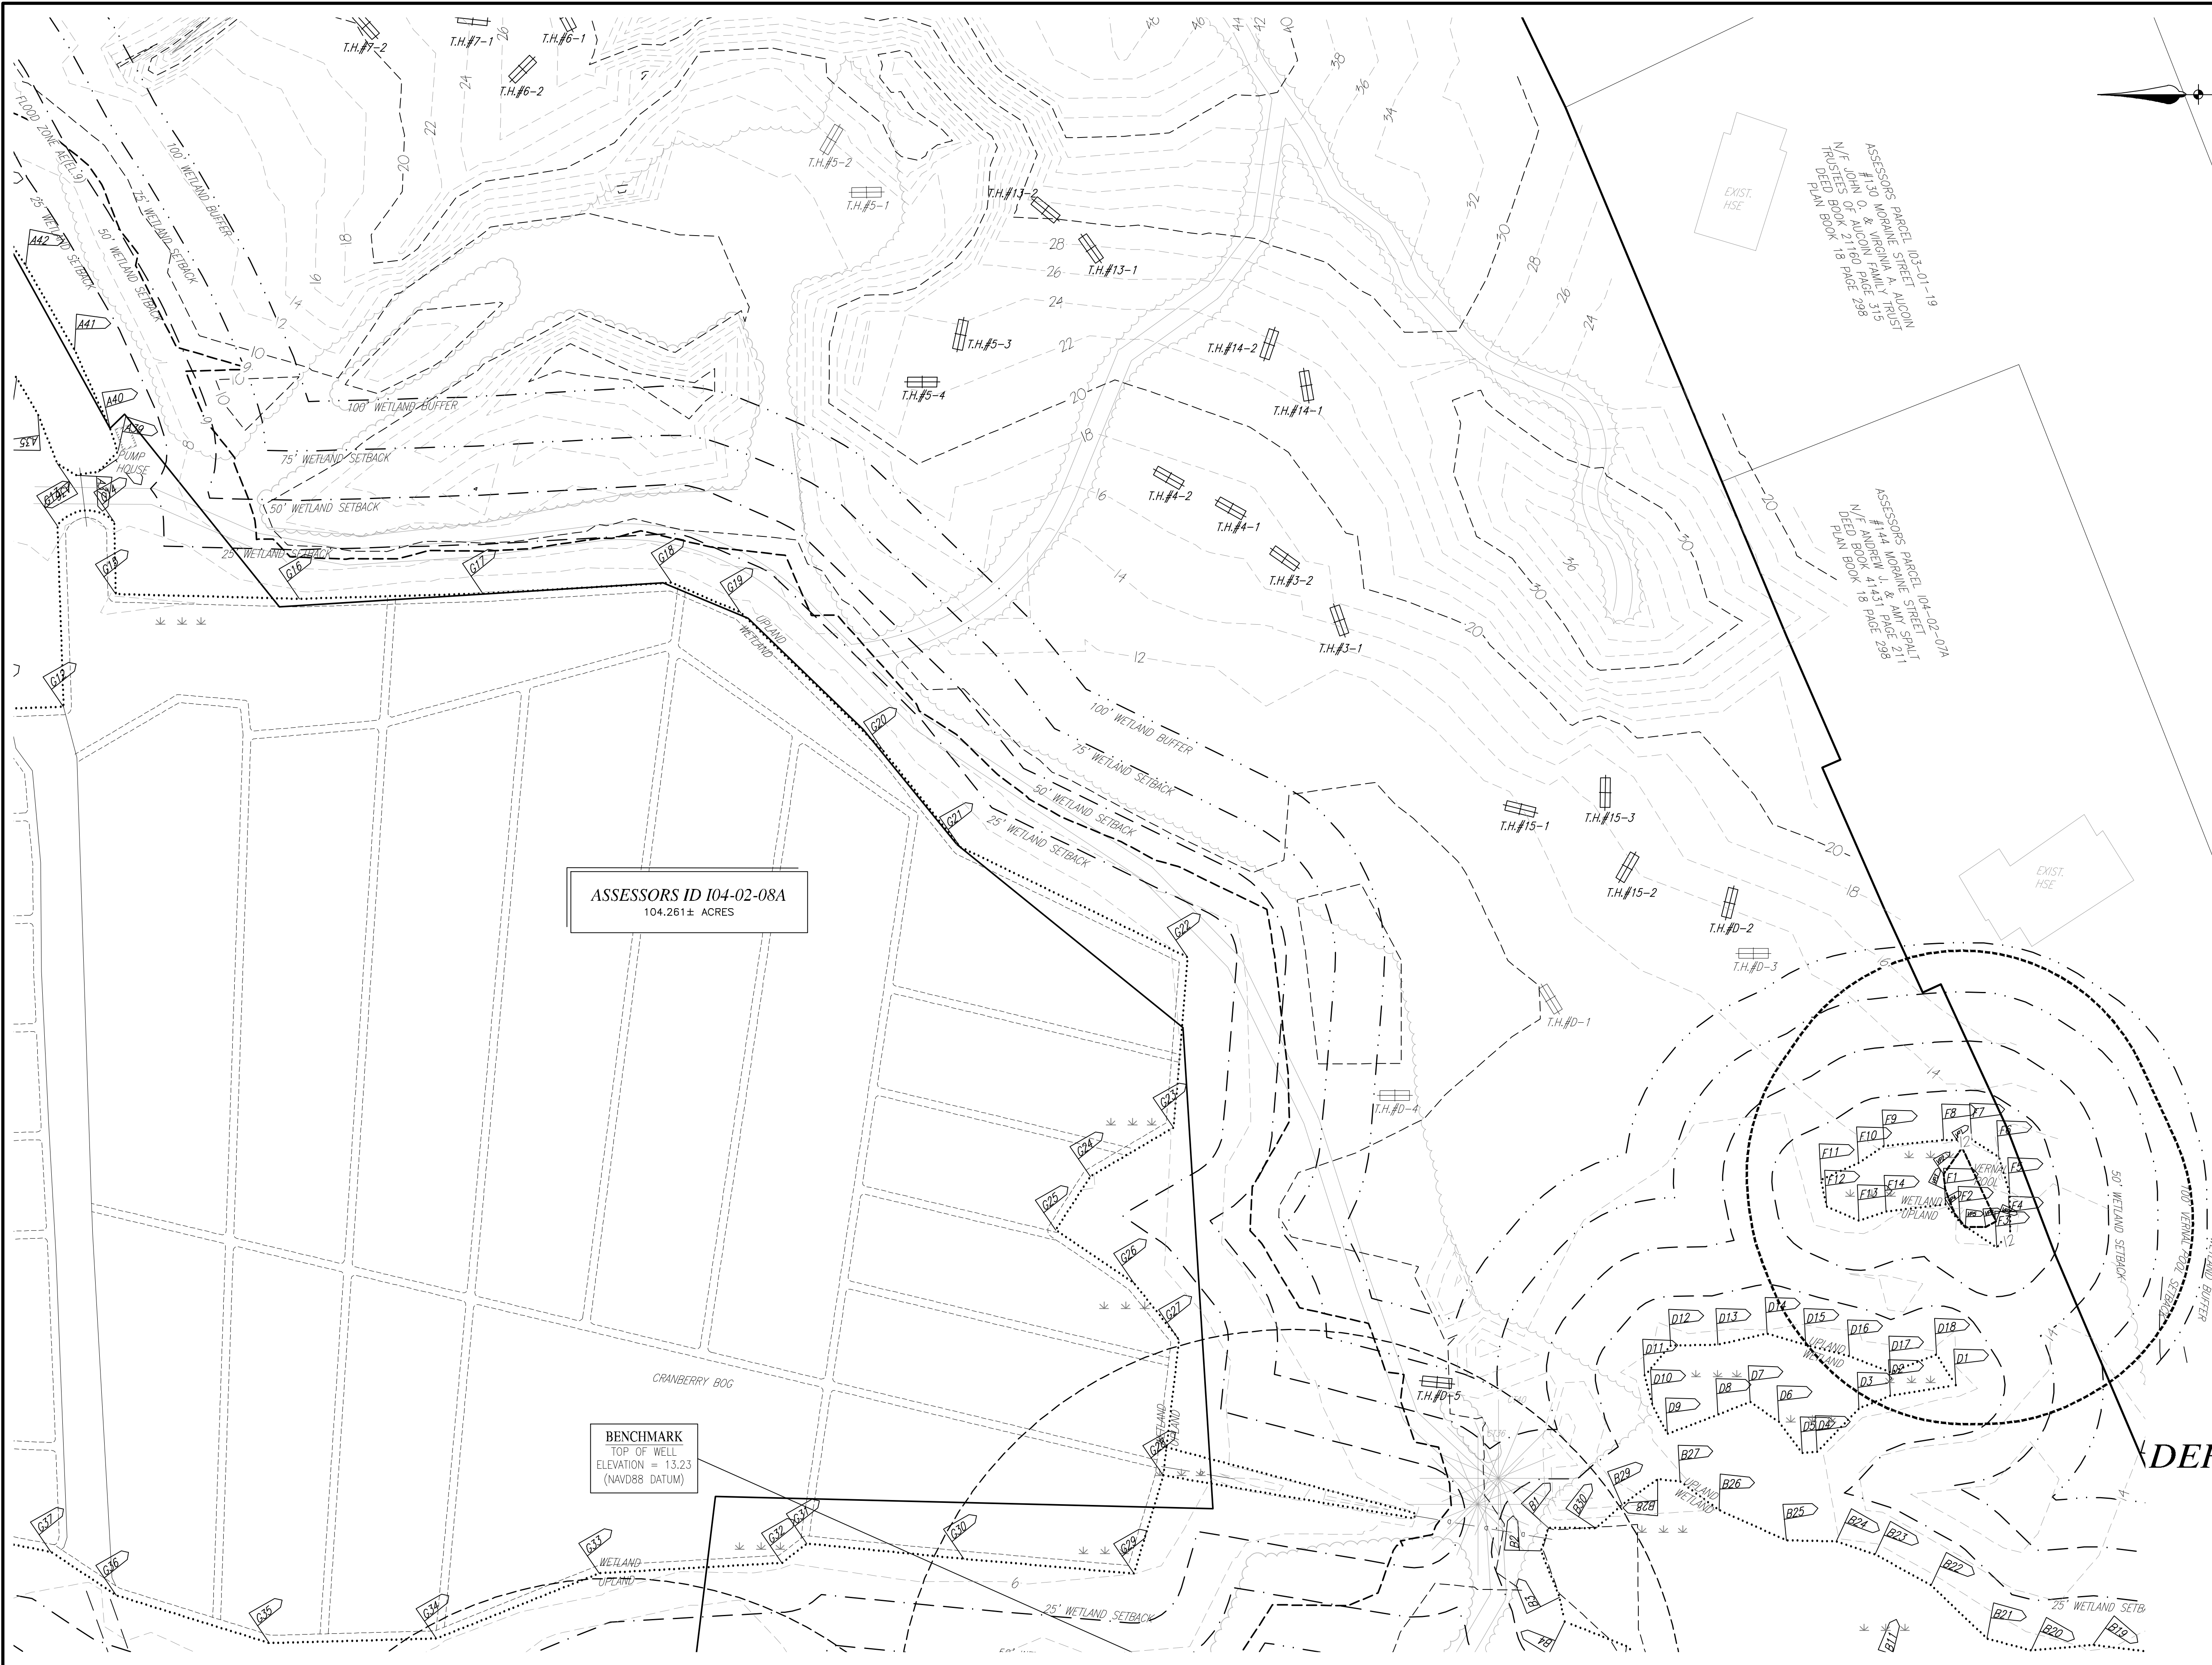

MASS COORDINATE SYSTEM (NAD83)

ASSESSORS PARCEL 03-01-19
#30 MORRIS STREET ALCORN
#14 MORRIS STREET ALCORN
#15 MORRIS STREET ALCORN
ASSESSORS ID 104-02-08A
104.261± ACRES

BENCHMARK
TOP OF WELL
ELEVATION = 13.23
(NAVD88 DATUM)

REVISIONS	
FEBRUARY 2, 2022	PLANNING BOARD COMMENTS
FEBRUARY 8, 2022	CONSERVATION COMMISSION COMMENTS
FEBRUARY 24, 2022	PLANNING BOARD COMMENTS
APRIL 7, 2022	PLANNING BOARD COMMENTS


RED GOLD FARM DEFINITIVE SUBDIVISION PLAN

#202 MORRIS STREET
MARSHFIELD, MASSACHUSETTS

PREPARED FOR:
SEALUND CORPORATION
794 WASHINGTON STREET
PEMBROKE, MA 02359

OCTOBER 28, 2021
SCALE: 1"=40'
JOB No. 20-053

GRADY CONSULTING, L.L.C.
Civil Engineers, Land Surveyors &
Landscape Architects
71 Evergreen Street, Suite 1, Kingston, MA 02364
Phone (781) 585-2300 Fax (781) 585-2378

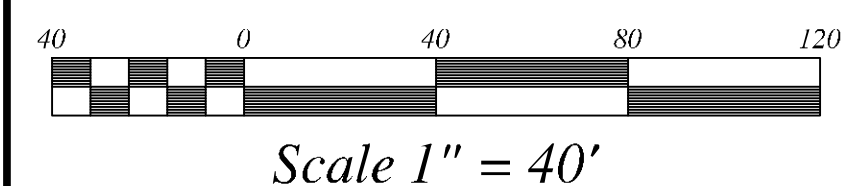

EXISTING CONDITIONS 2



REVISIONS	
FEBRUARY 2, 2022	PLANNING BOARD COMMENTS
FEBRUARY 8, 2022	CONSERVATION COMMISSION COMMENTS
FEBRUARY 24, 2022	PLANNING BOARD COMMENTS
APRIL 7, 2022	PLANNING BOARD COMMENTS

RED GOLD FARM
DEFINITIVE SUBDIVISION PLAN
#202 MORaine STREET
MARSHFIELD, MASSACHUSETTS

PREPARED FOR:
SEALUND CORPORATION
794 WASHINGTON STREET
PEMBROKE, MA 02359


OCTOBER 28, 2021
SCALE: 1"=40'
JOB No. 20-053



GRADY CONSULTING, L.L.C.

Civil Engineers, Land Surveyors &
Landscape Architects
71 Evergreen Street, Suite 1, Kingston, MA 02364
Phone (781) 585-2300 Fax (781) 585-2378

SHEET 10 OF 23

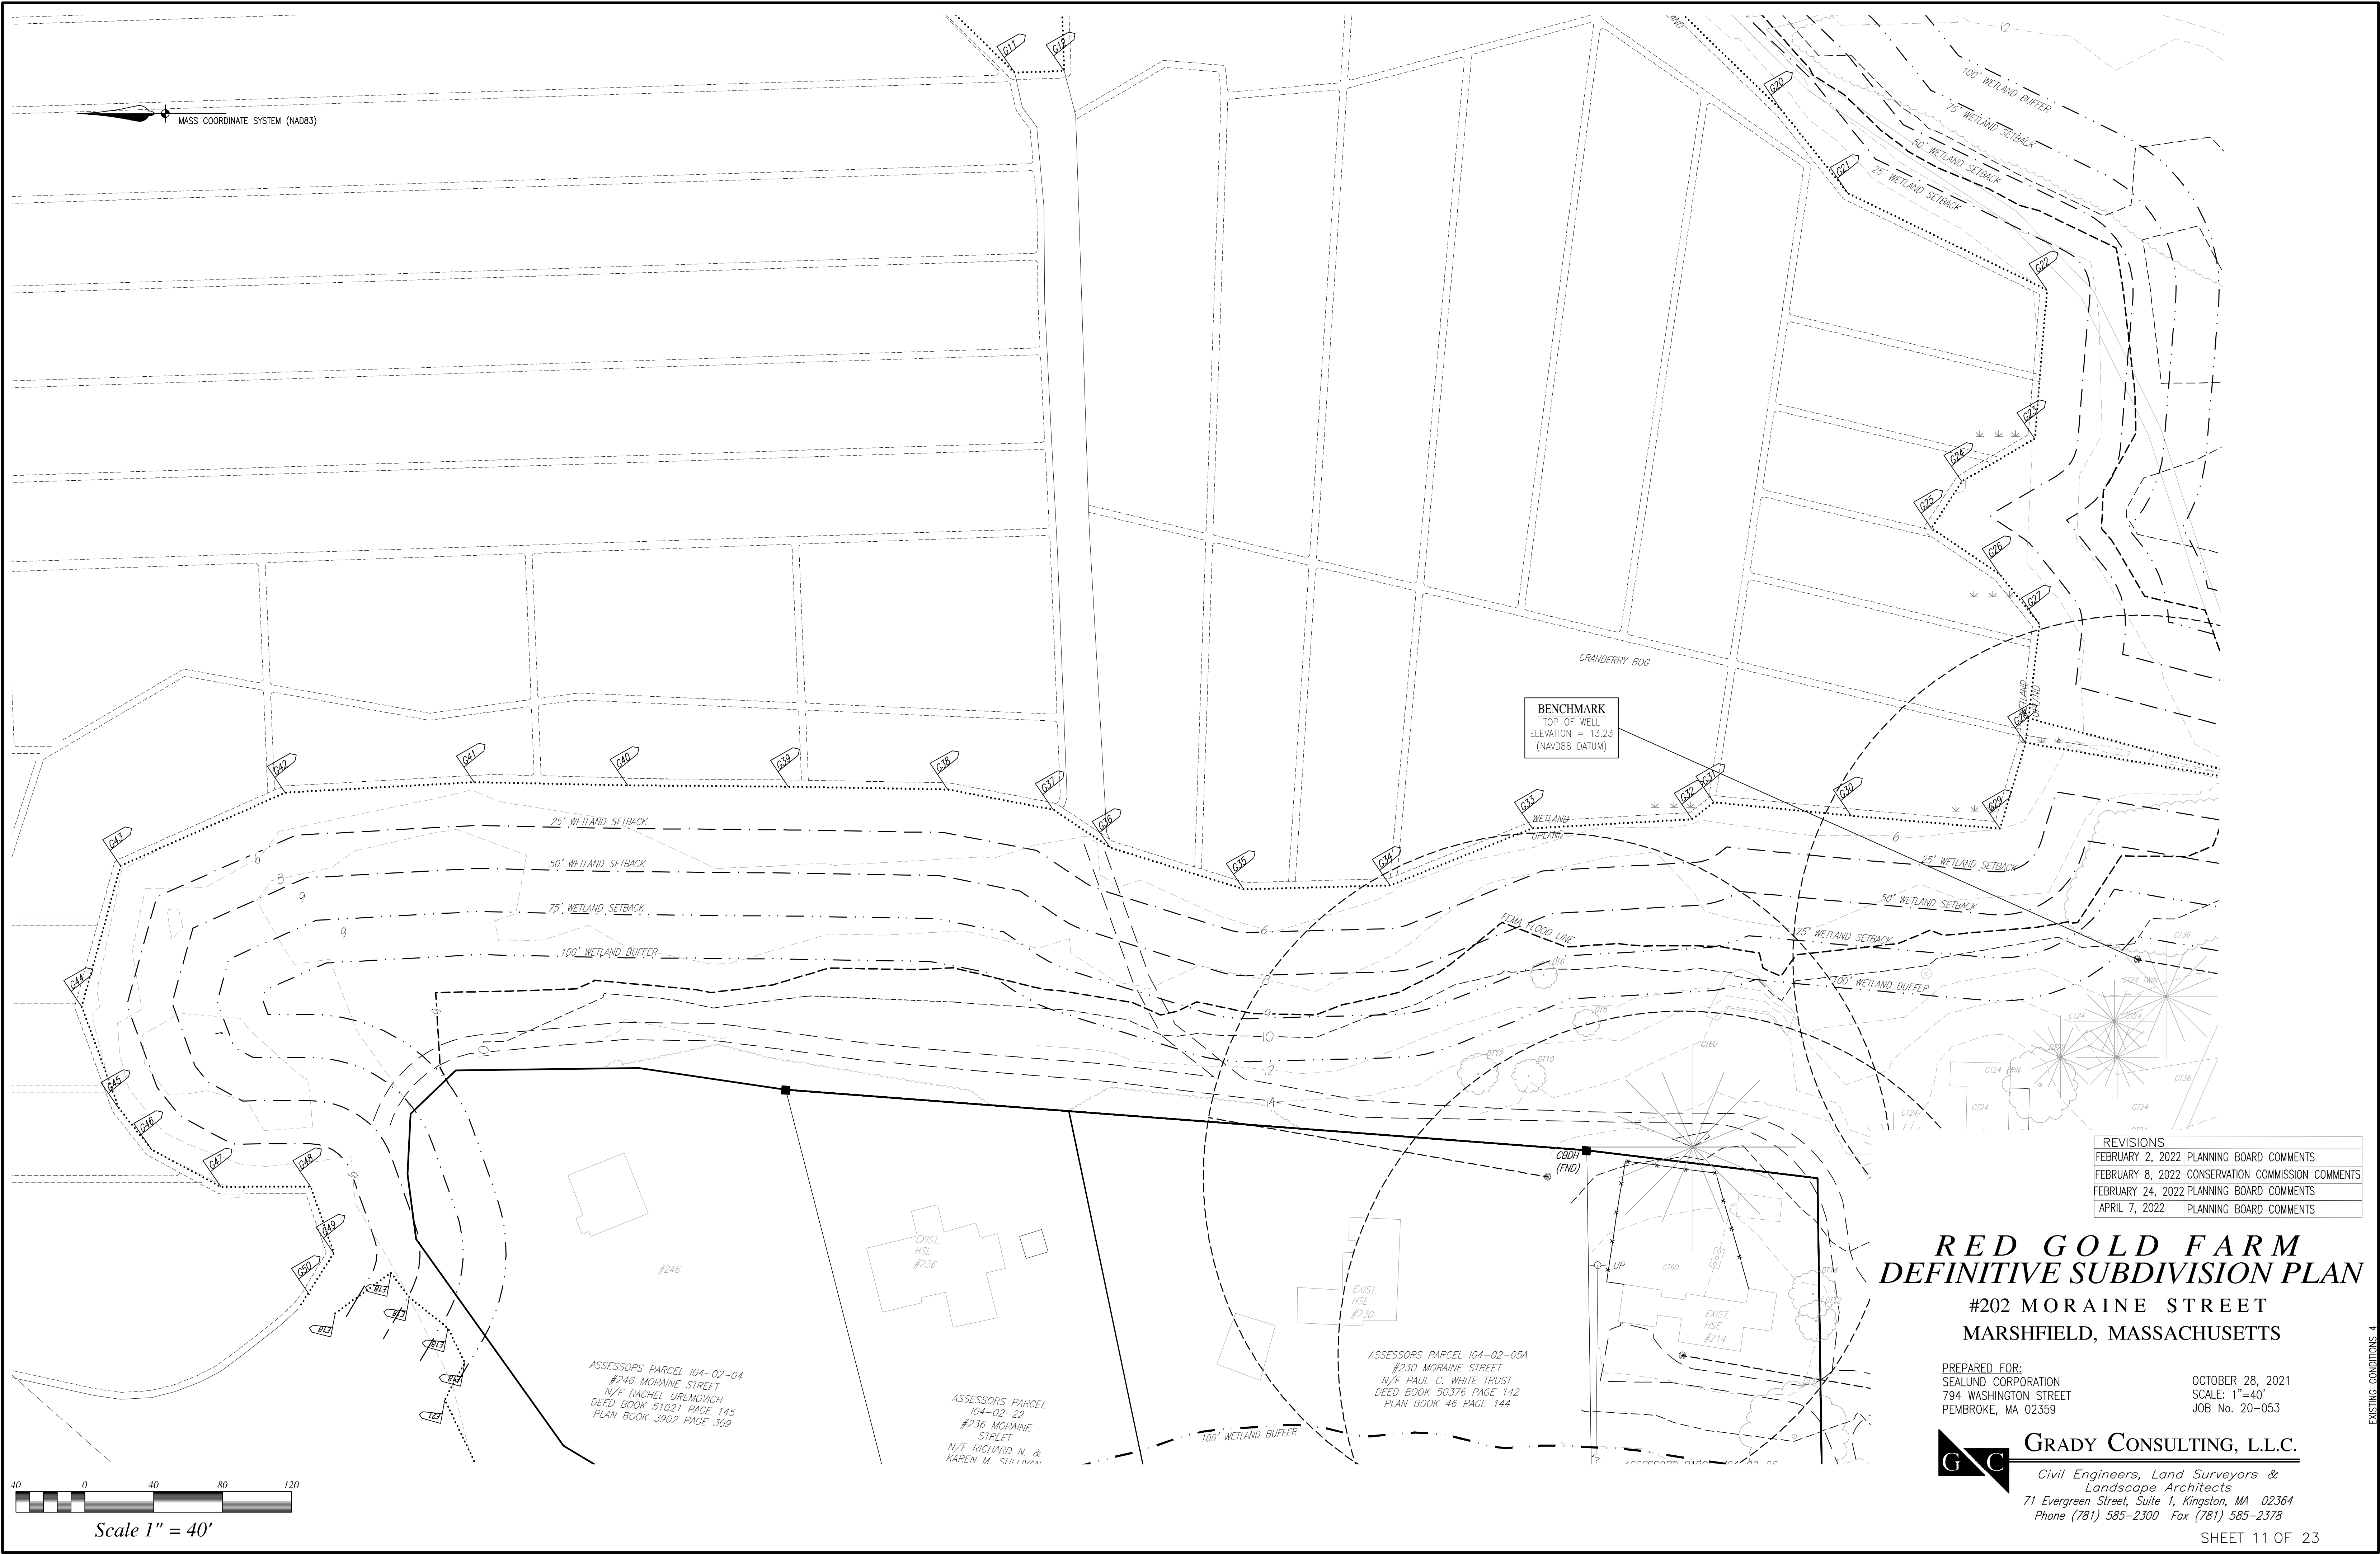

REVISIONS	
FEBRUARY 2, 2022	PLANNING BOARD COMMENTS
FEBRUARY 8, 2022	CONSERVATION COMMISSION COMMENTS
FEBRUARY 24, 2022	PLANNING BOARD COMMENTS
APRIL 7, 2022	PLANNING BOARD COMMENTS


RED GOLD FARM
DEFINITIVE SUBDIVISION PLAN
#202 MORaine STREET
MARSHFIELD, MASSACHUSETTS

PREPARED FOR:
SEALUND CORPORATION
794 WASHINGTON STREET
PEMBROKE, MA 02359

OCTOBER 28, 2021
SCALE: 1"=40'
JOB No. 20-053

GRADY CONSULTING, L.L.C.
Civil Engineers, Land Surveyors &
Landscape Architects
71 Evergreen Street, Suite 1, Kingston, MA 02364
Phone (781) 585-2300 Fax (781) 585-2378

EXISTING CONDITIONS 4

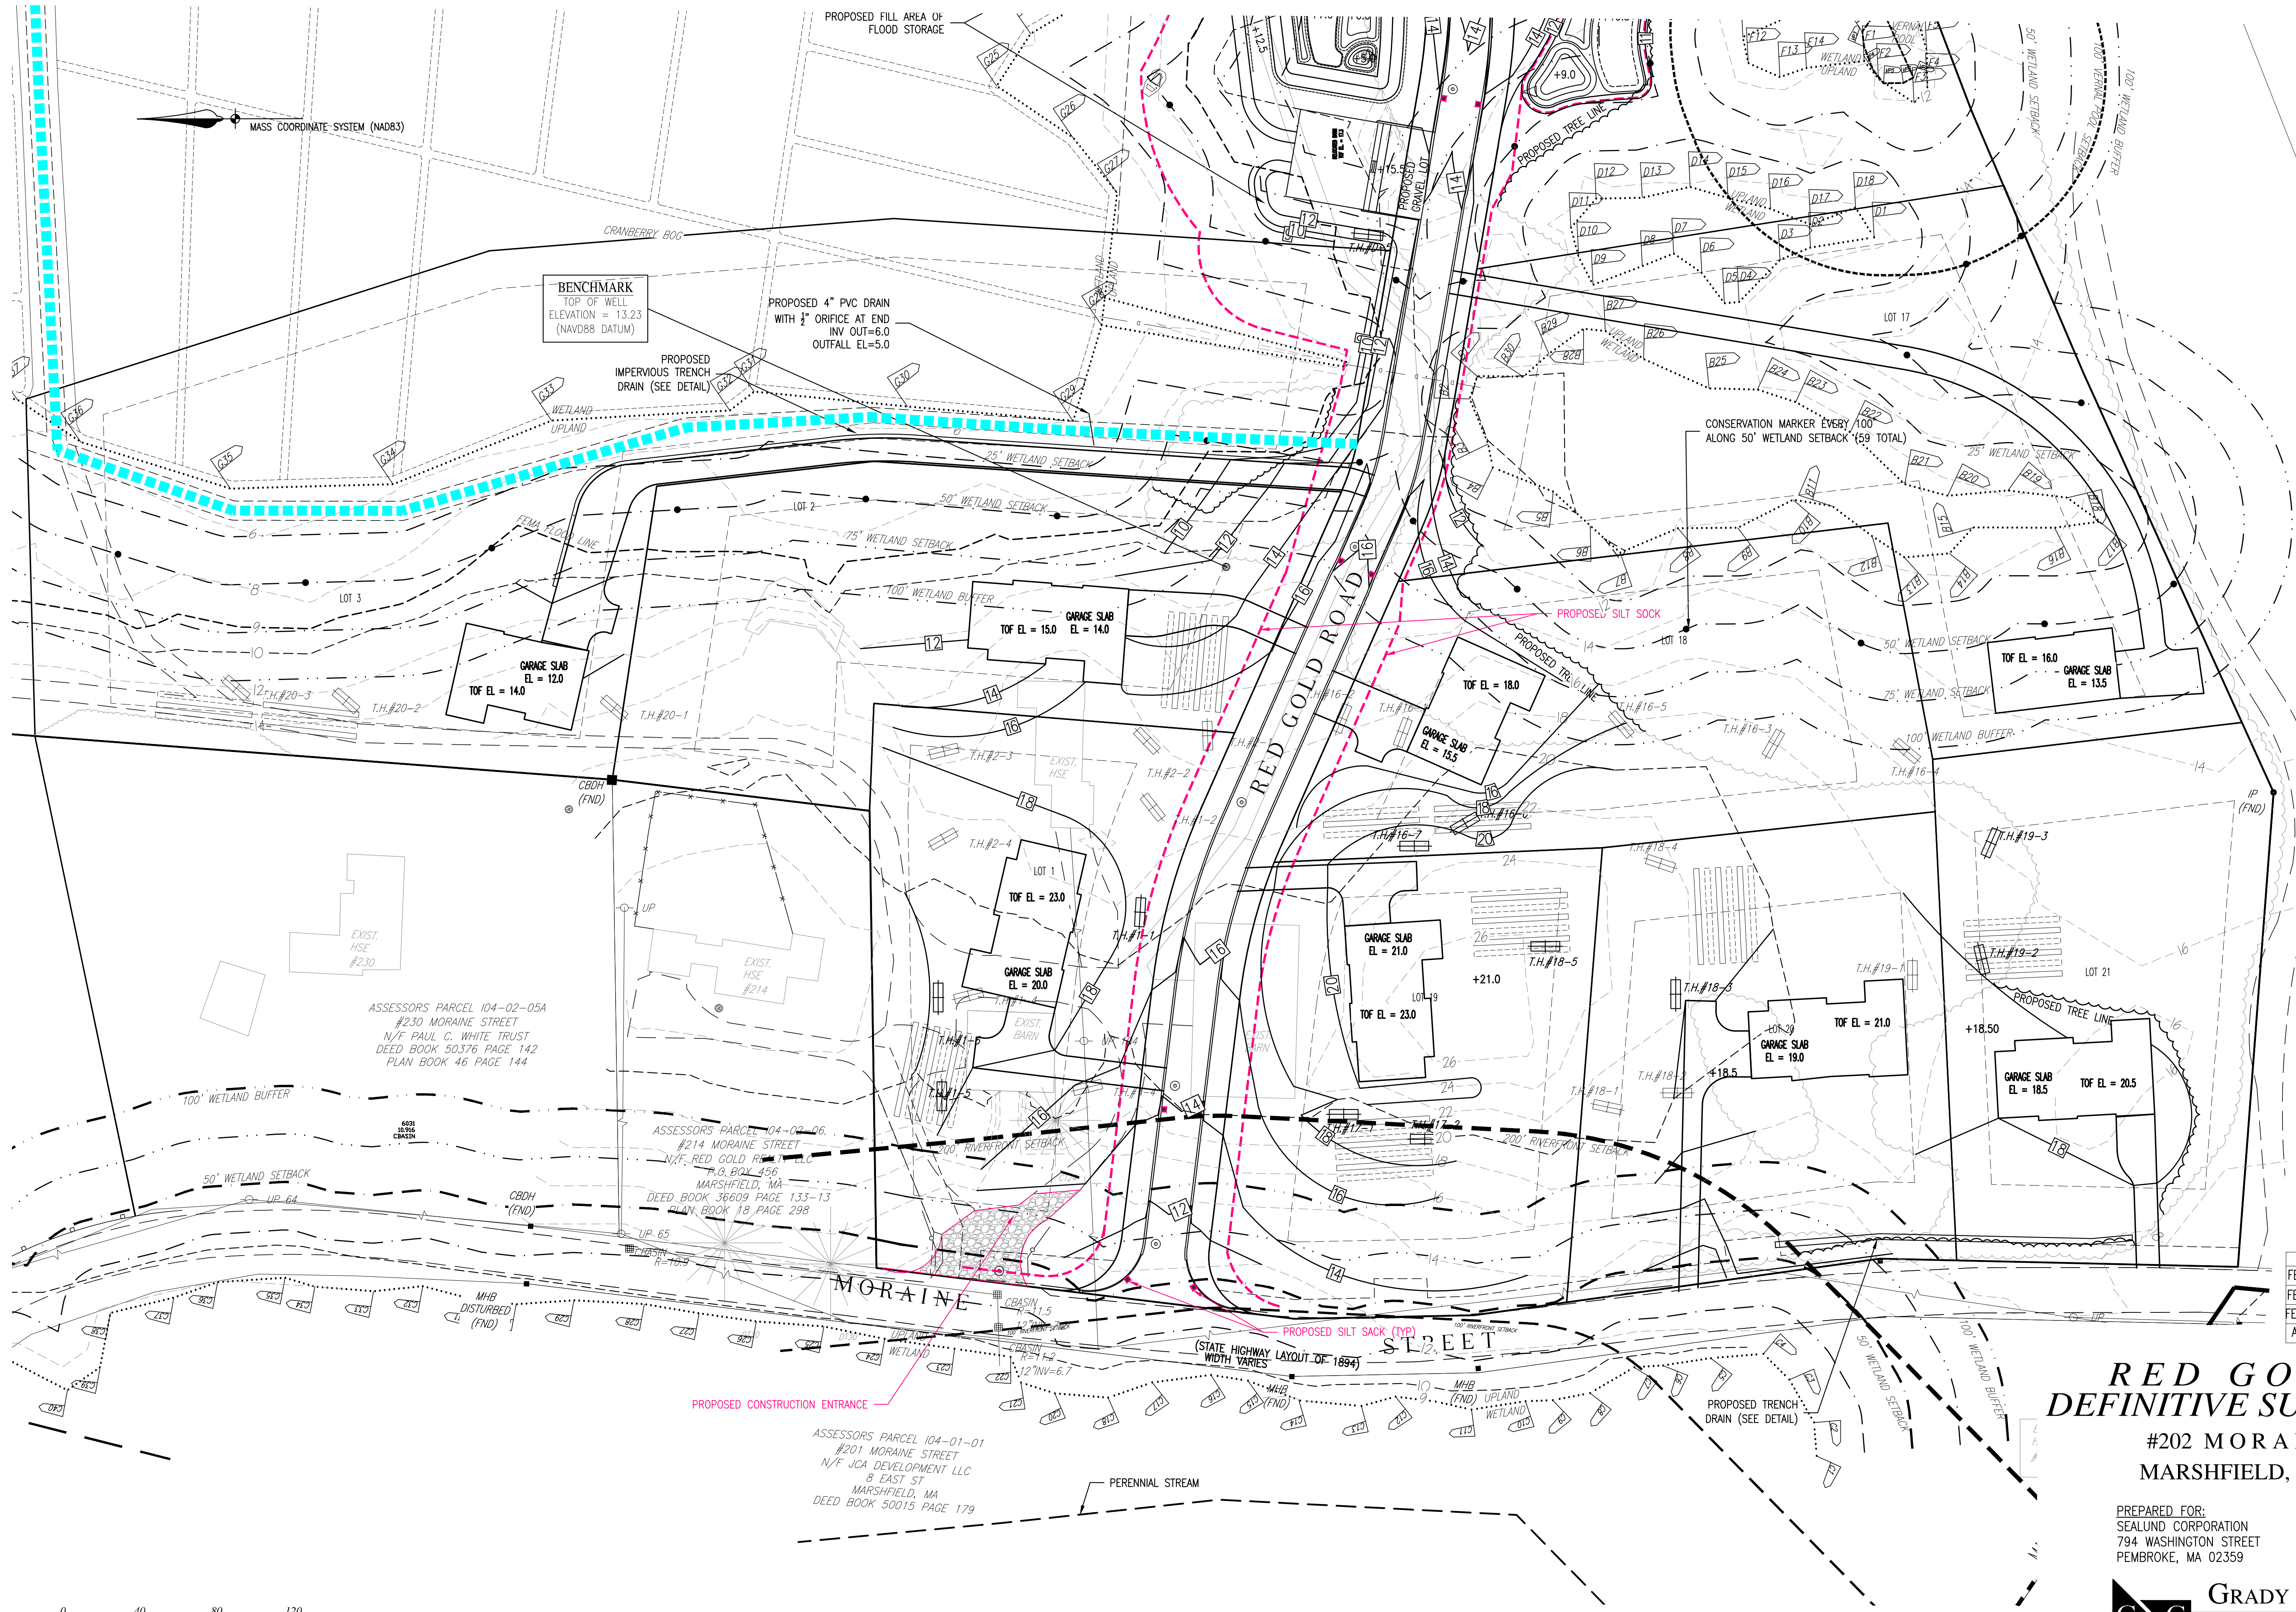


REVISIONS	
FEBRUARY 2, 2022	PLANNING BOARD COMMENTS
FEBRUARY 8, 2022	CONSERVATION COMMISSION COMMENTS
FEBRUARY 24, 2022	PLANNING BOARD COMMENTS
APRIL 7, 2022	PLANNING BOARD COMMENTS

RED GOLD FARM
DEFINITIVE SUBDIVISION PLAN
#202 MORaine STREET
MARSHFIELD, MASSACHUSETTS



PREPARED FOR:
SEALUND CORPORATION
794 WASHINGTON STREET
PEMBROKE, MA 02359

OCTOBER 28, 2021
SCALE: 1"=40'
JOB No. 20-053

GRADY CONSULTING, L.L.C.
Civil Engineers, Land Surveyors &
Landscape Architects
71 Evergreen Street, Suite 1, Kingston, MA 02364
Phone (781) 585-2300 Fax (781) 585-2378

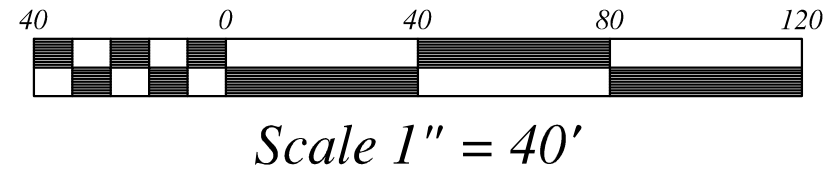

GRADING AND EROSION CONTROL

 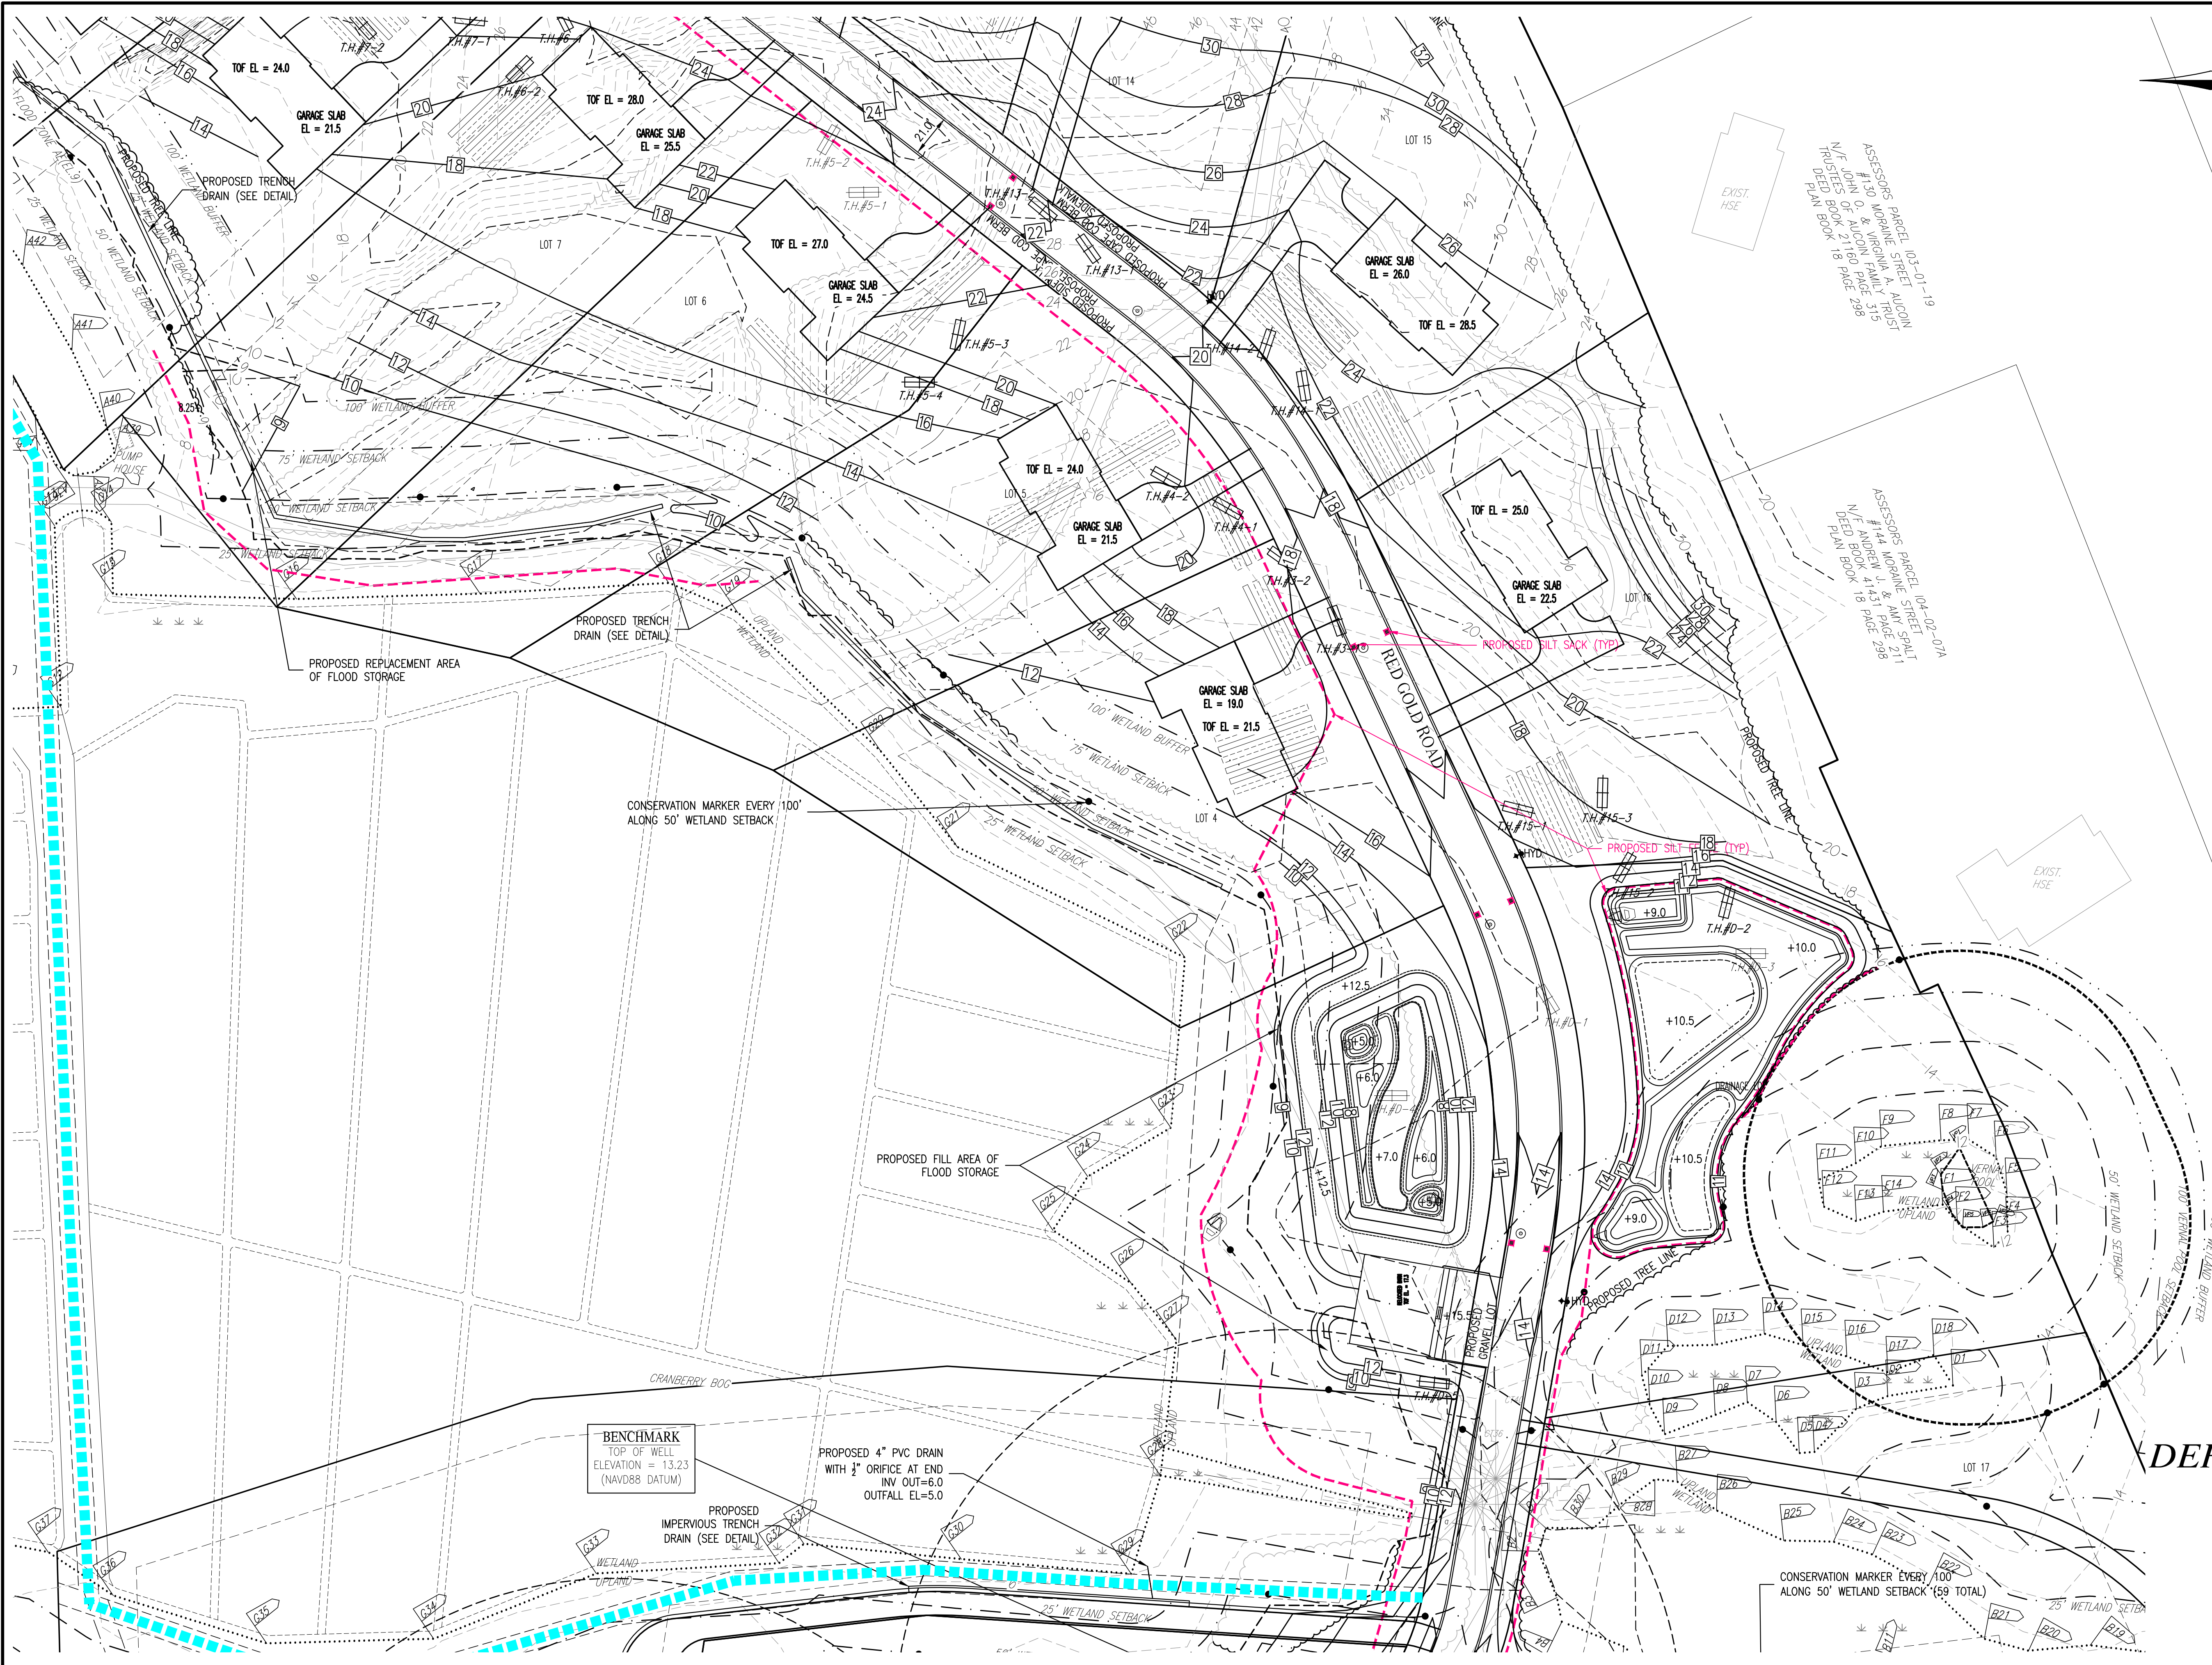

LAND SUBJECT TO FLOODING FILL AND COMPENSATORY VOLUME			
ELEVATION	FILL VOLUME (CF)	COMPENSATORY VOLUME (CF)	DIFFERENCE (CF)
9	557	681	124


REVISIONS	
FEBRUARY 2, 2022	PLANNING BOARD COMMENTS
FEBRUARY 8, 2022	CONSERVATION COMMISSION COMMENTS
FEBRUARY 24, 2022	PLANNING BOARD COMMENTS
APRIL 7, 2022	PLANNING BOARD COMMENTS

RED GOLD FARM
DEFINITIVE SUBDIVISION PLAN
#202 MORaine STREET
MARSHFIELD, MASSACHUSETTS

PREPARED FOR:
SEALUND CORPORATION
794 WASHINGTON STREET
PEMBROKE, MA 02359


OCTOBER 28, 2021
SCALE: 1"=40'
JOB No. 20-053



GRADY CONSULTING, L.L.C.
Civil Engineers, Land Surveyors &
Landscape Architects
71 Evergreen Street, Suite 1, Kingston, MA 02364
Phone (781) 585-2300 Fax (781) 585-2378

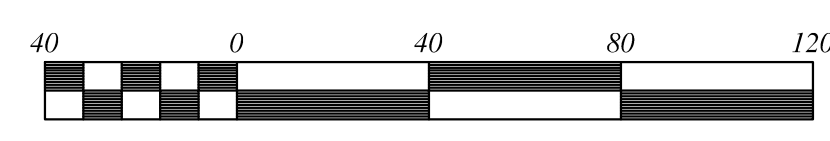

Scale 1" = 40'

GRADING AND EROSION CONTROL 2

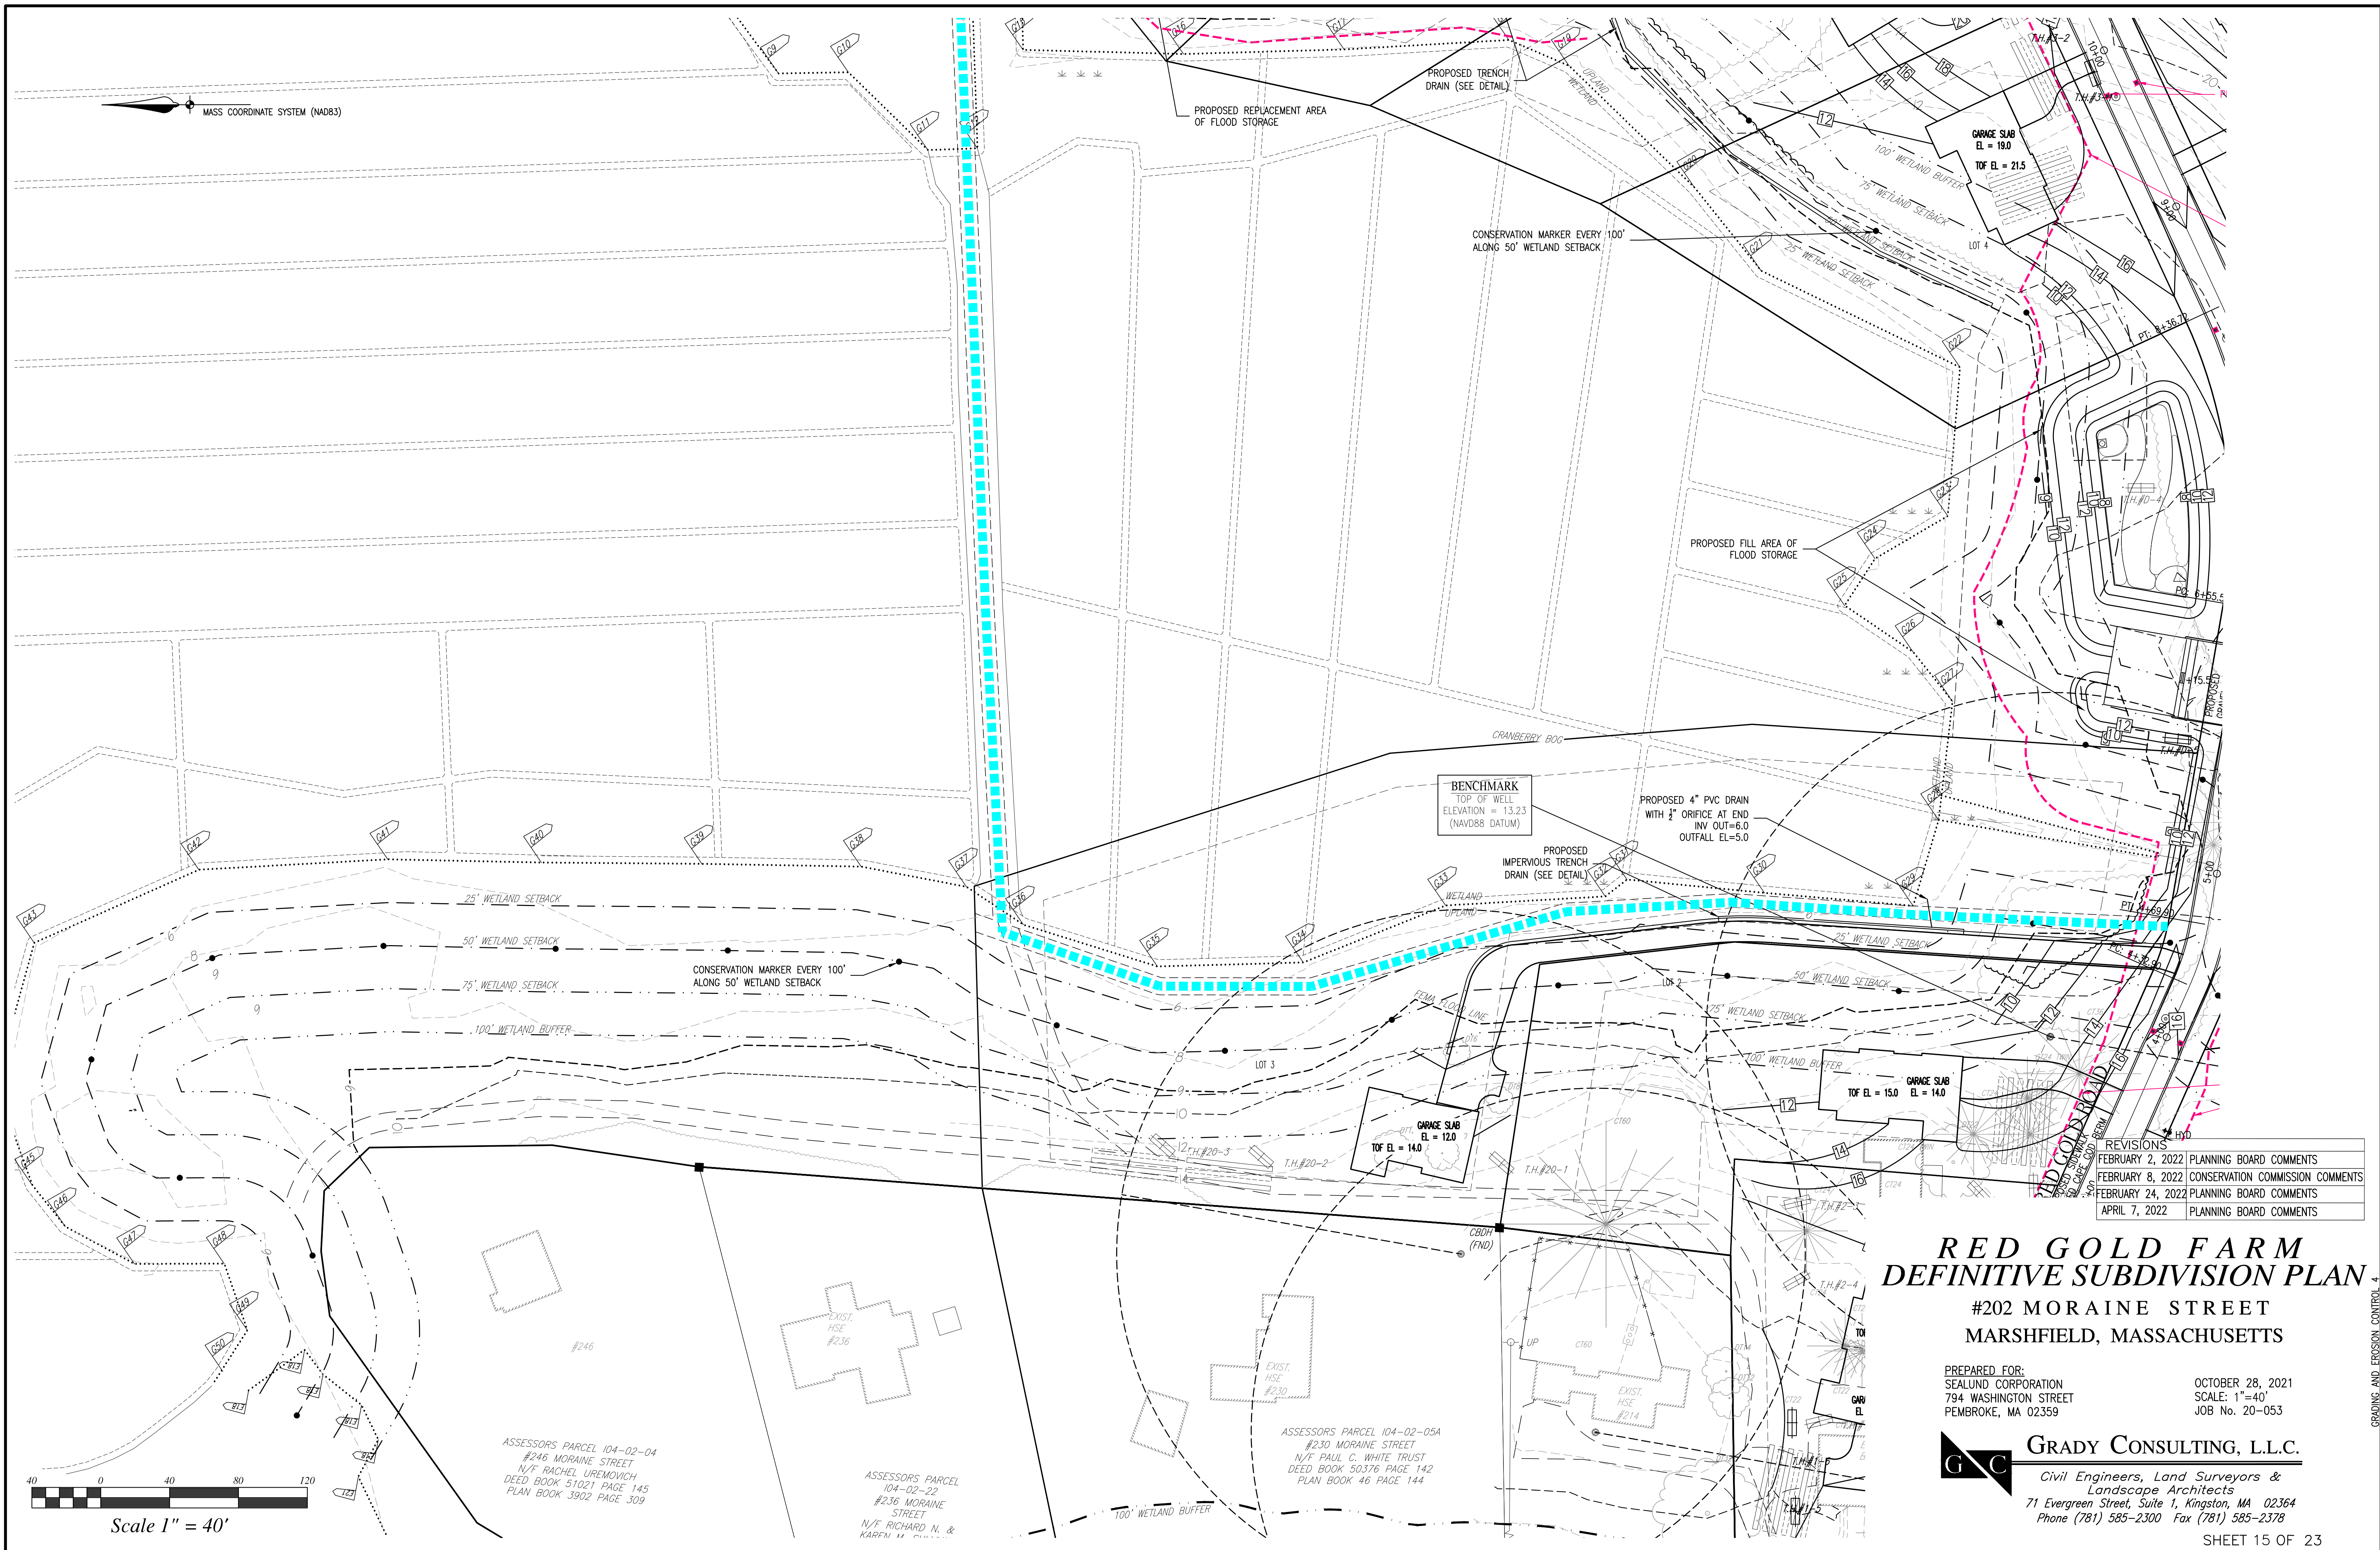

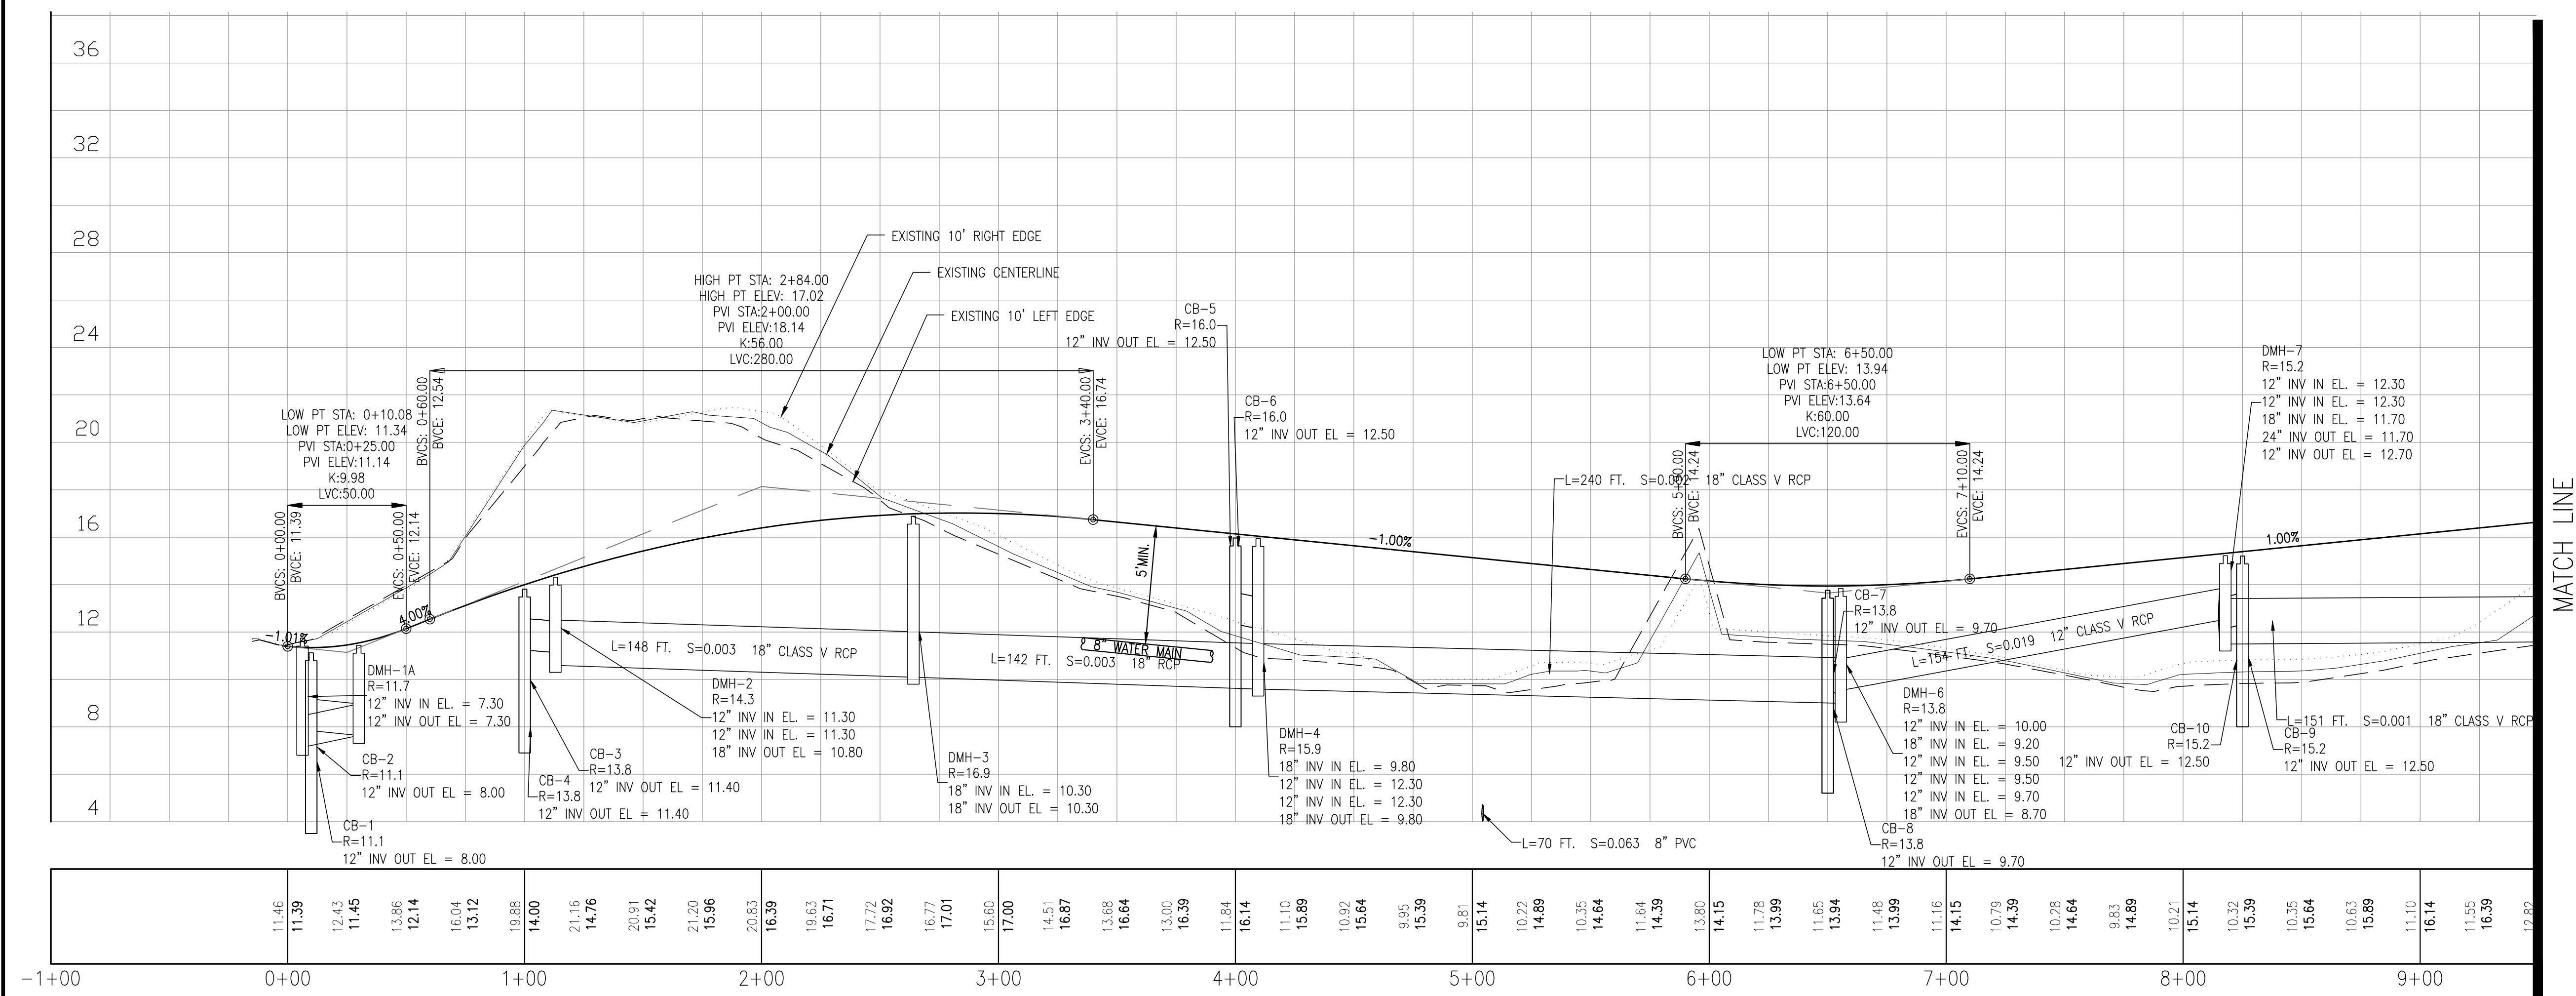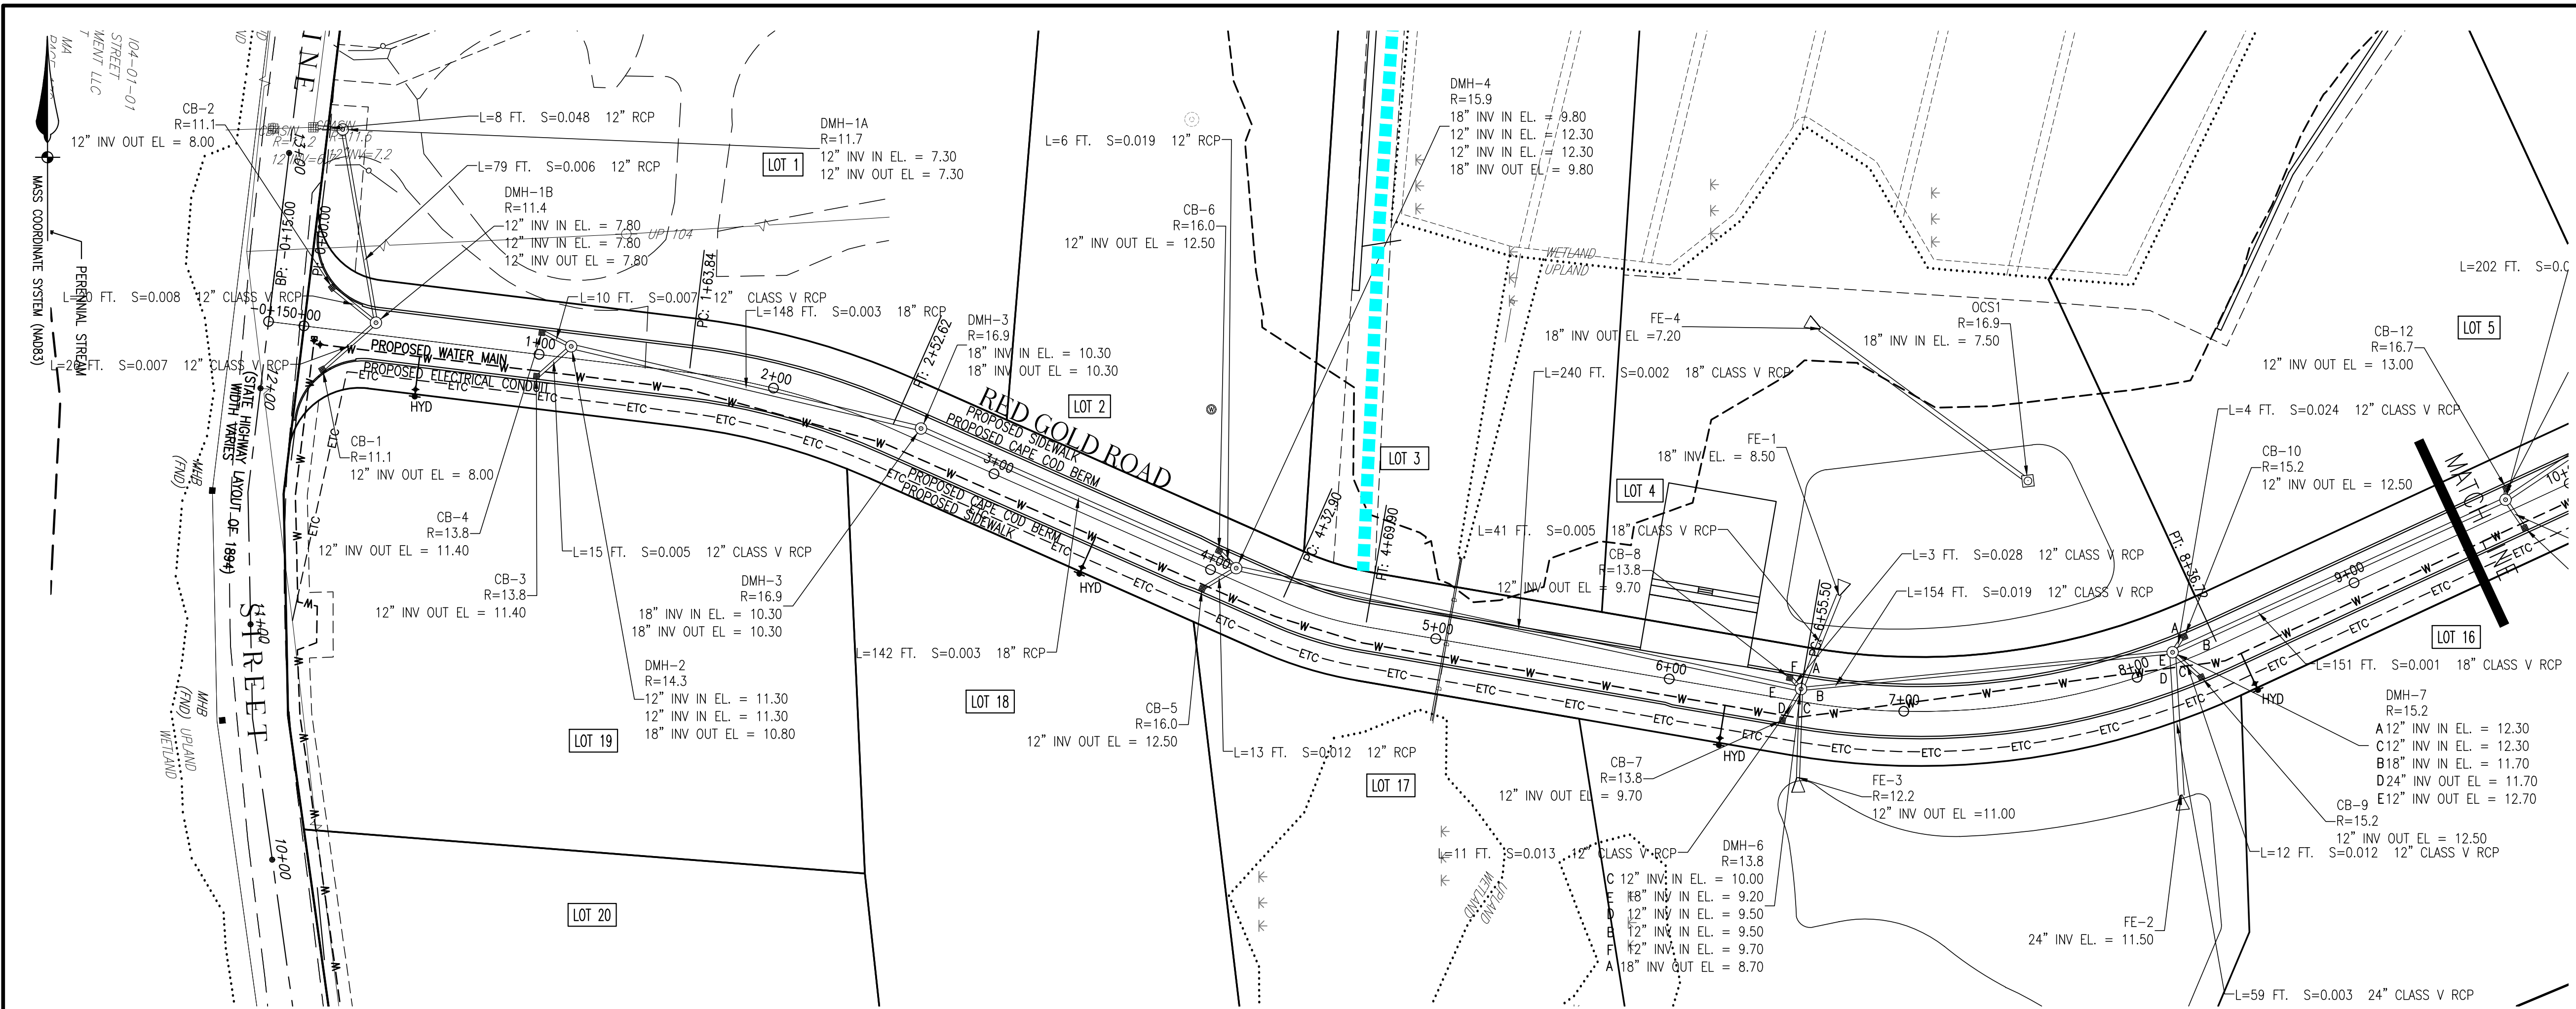

REVISIONS	
FEBRUARY 2, 2022	PLANNING BOARD COMMENTS
FEBRUARY 8, 2022	CONSERVATION COMMISSION COMMENTS
FEBRUARY 24, 2022	PLANNING BOARD COMMENTS
APRIL 7, 2022	PLANNING BOARD COMMENTS


RED GOLD FARM DEFINITIVE SUBDIVISION PLAN

#202 MORaine STREET
MARSHFIELD, MASSACHUSETTS

PREPARED FOR:
SEALUND CORPORATION
794 WASHINGTON STREET
PEMBROKE, MA 02359




OCTOBER 28, 2021
SCALE: H: 1"=40'; V: 1"=4'
JOB No. 20-053

GRADY CONSULTING, L.L.C.
Civil Engineers, Land Surveyors &
Landscape Architects
71 Evergreen Street, Suite 1, Kingston, MA 02364
Phone (781) 585-2300 Fax (781) 585-2378

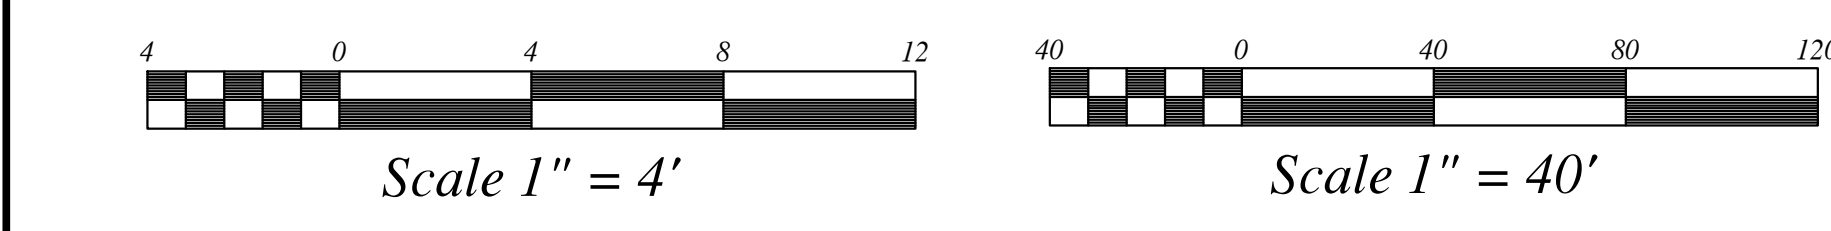

RED GOLD ROAD PROFILE
STA: 0+00 TO 9+25
HORIZONTAL SCALE: 1"=40'
VERTICAL SCALE: 1"=4'

PLAN AND PROFILE 1

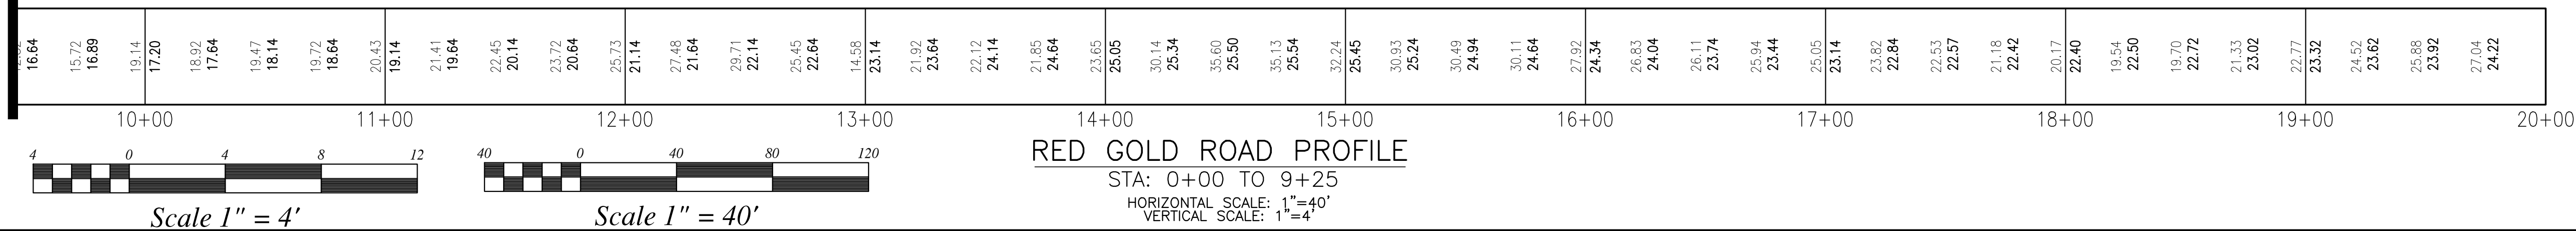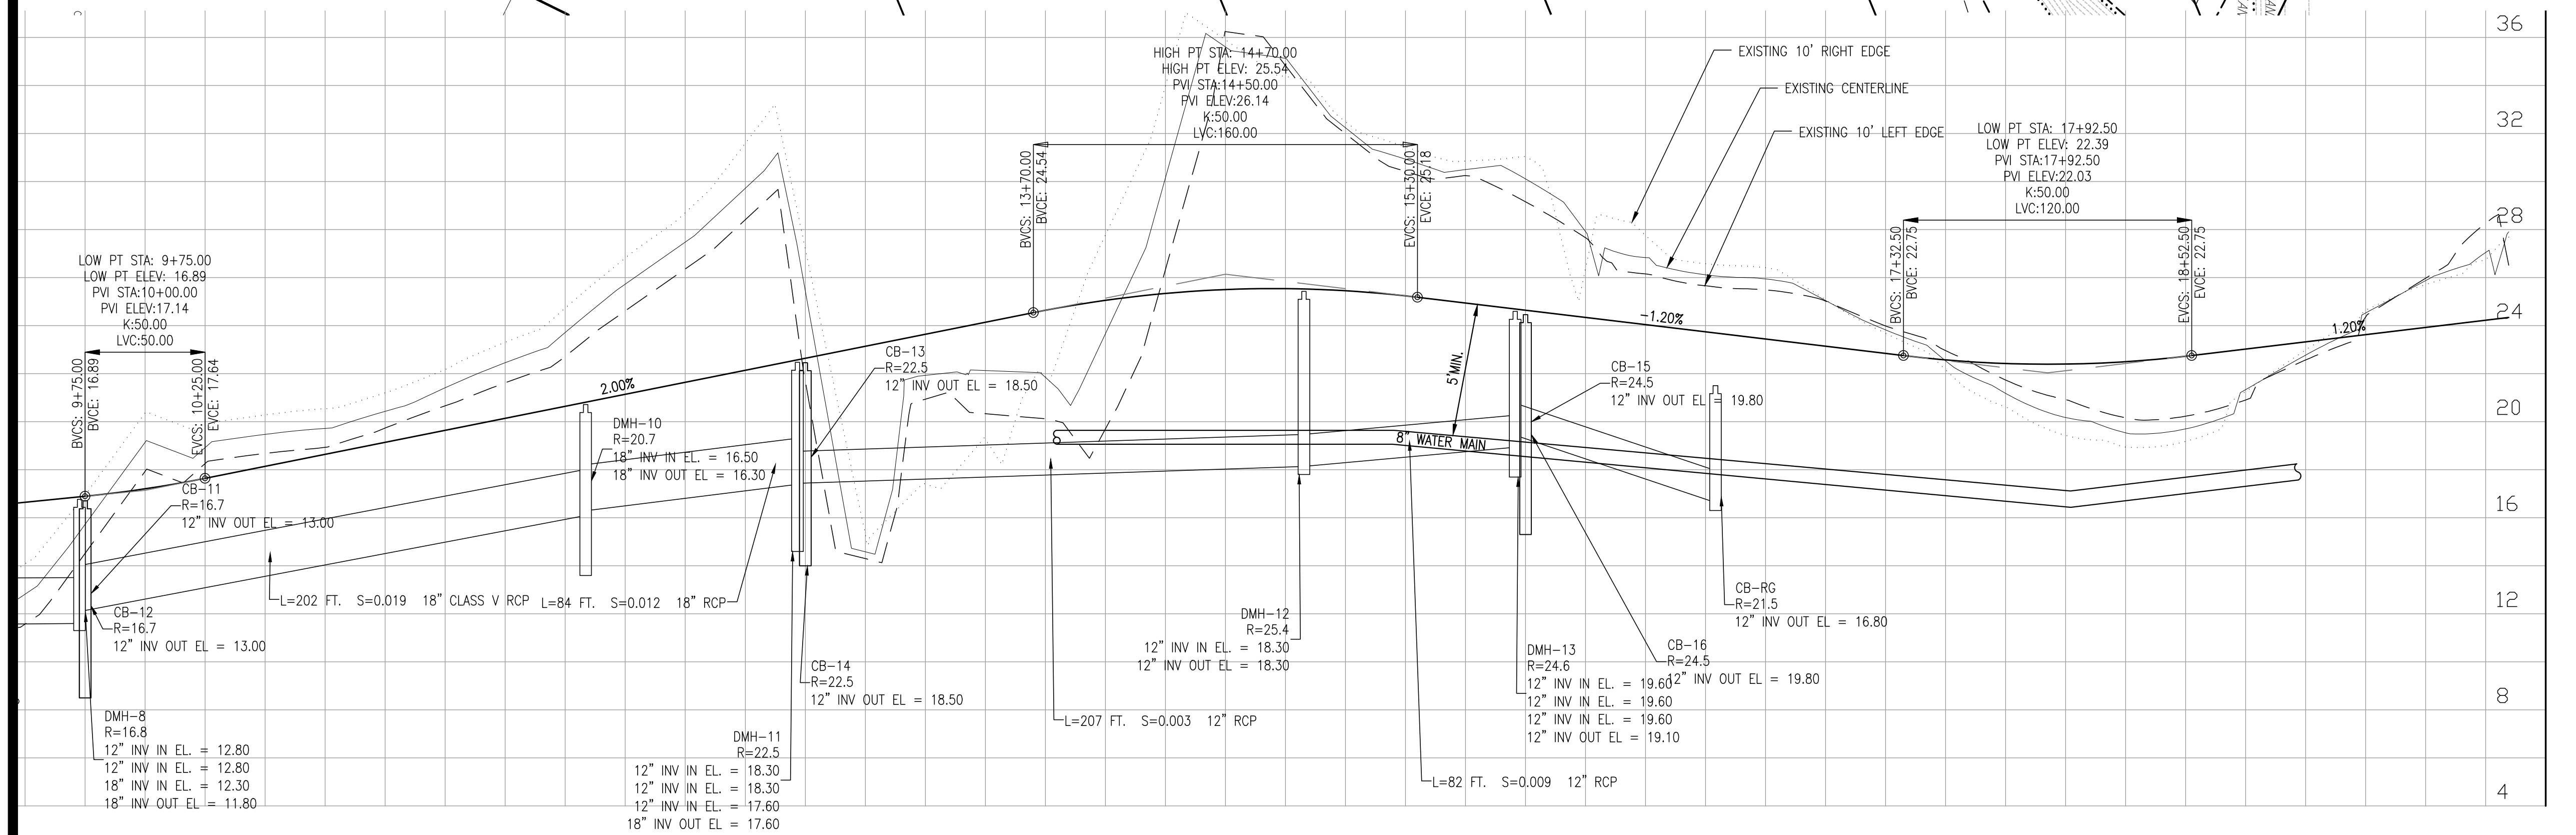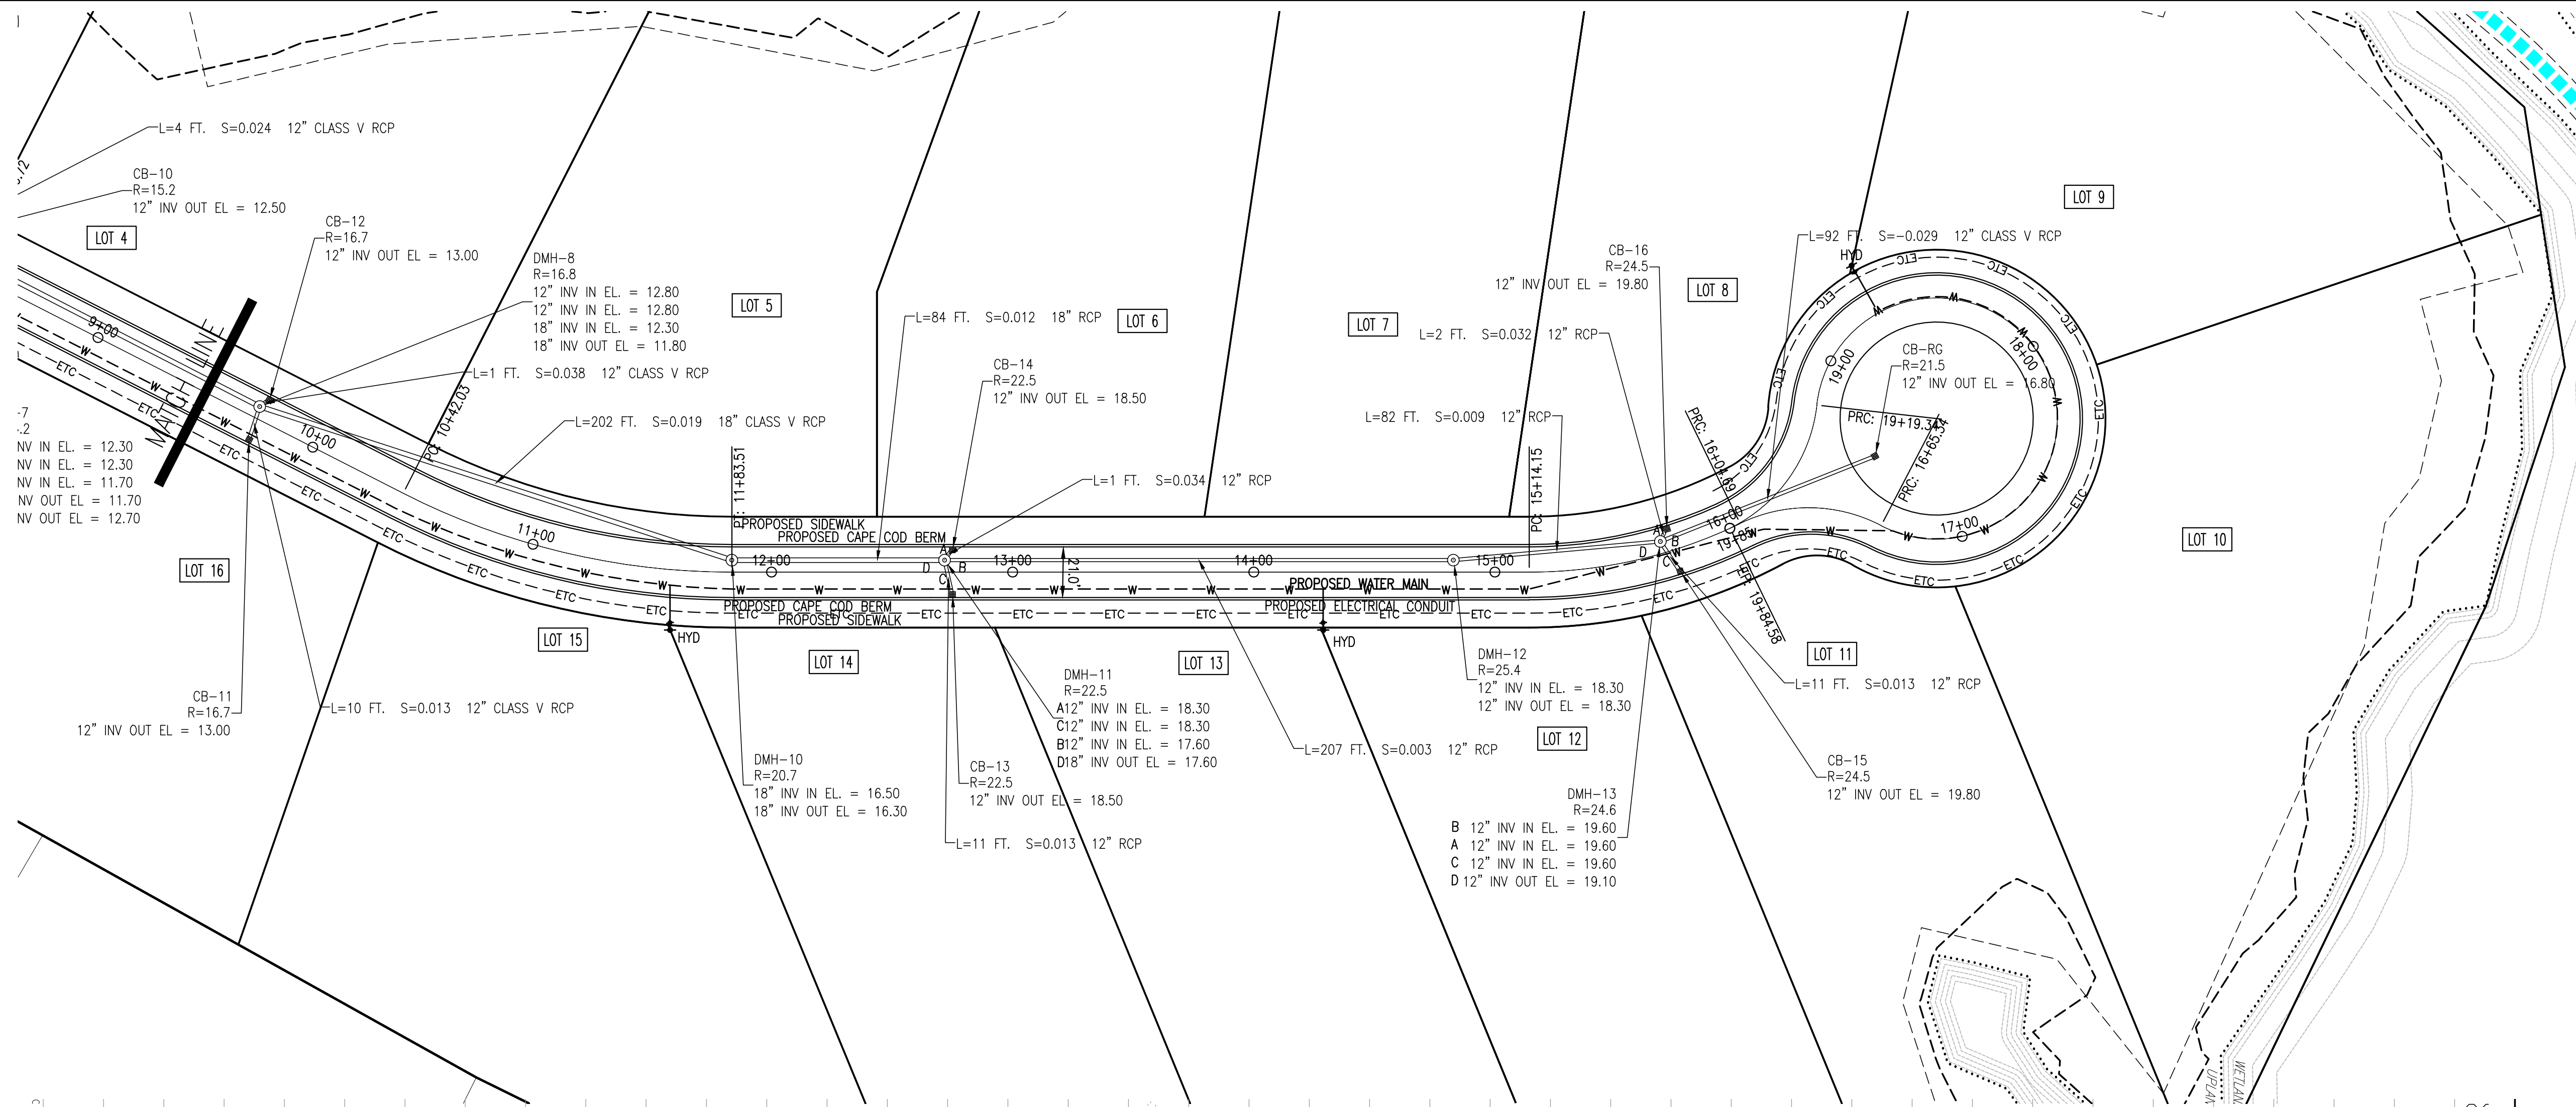

REVISIONS	
FEBRUARY 2, 2022	PLANNING BOARD COMMENTS
FEBRUARY 8, 2022	CONSERVATION COMMISSION COMMENTS
FEBRUARY 24, 2022	PLANNING BOARD COMMENTS
APRIL 7, 2022	PLANNING BOARD COMMENTS


RED GOLD FARM
DEFINITIVE SUBDIVISION PLAN
#202 MORaine STREET
MARSHFIELD, MASSACHUSETTS

PREPARED FOR:
SEALUND CORPORATION
794 WASHINGTON STREET
PEMBROKE, MA 02359

OCTOBER 28, 2021
SCALE:
JOB No. 20-053




GRADY CONSULTING, L.L.C.
Civil Engineers, Land Surveyors &
Landscape Architects
71 Evergreen Street, Suite 1, Kingston, MA 02364
Phone (781) 585-2300 Fax (781) 585-2378

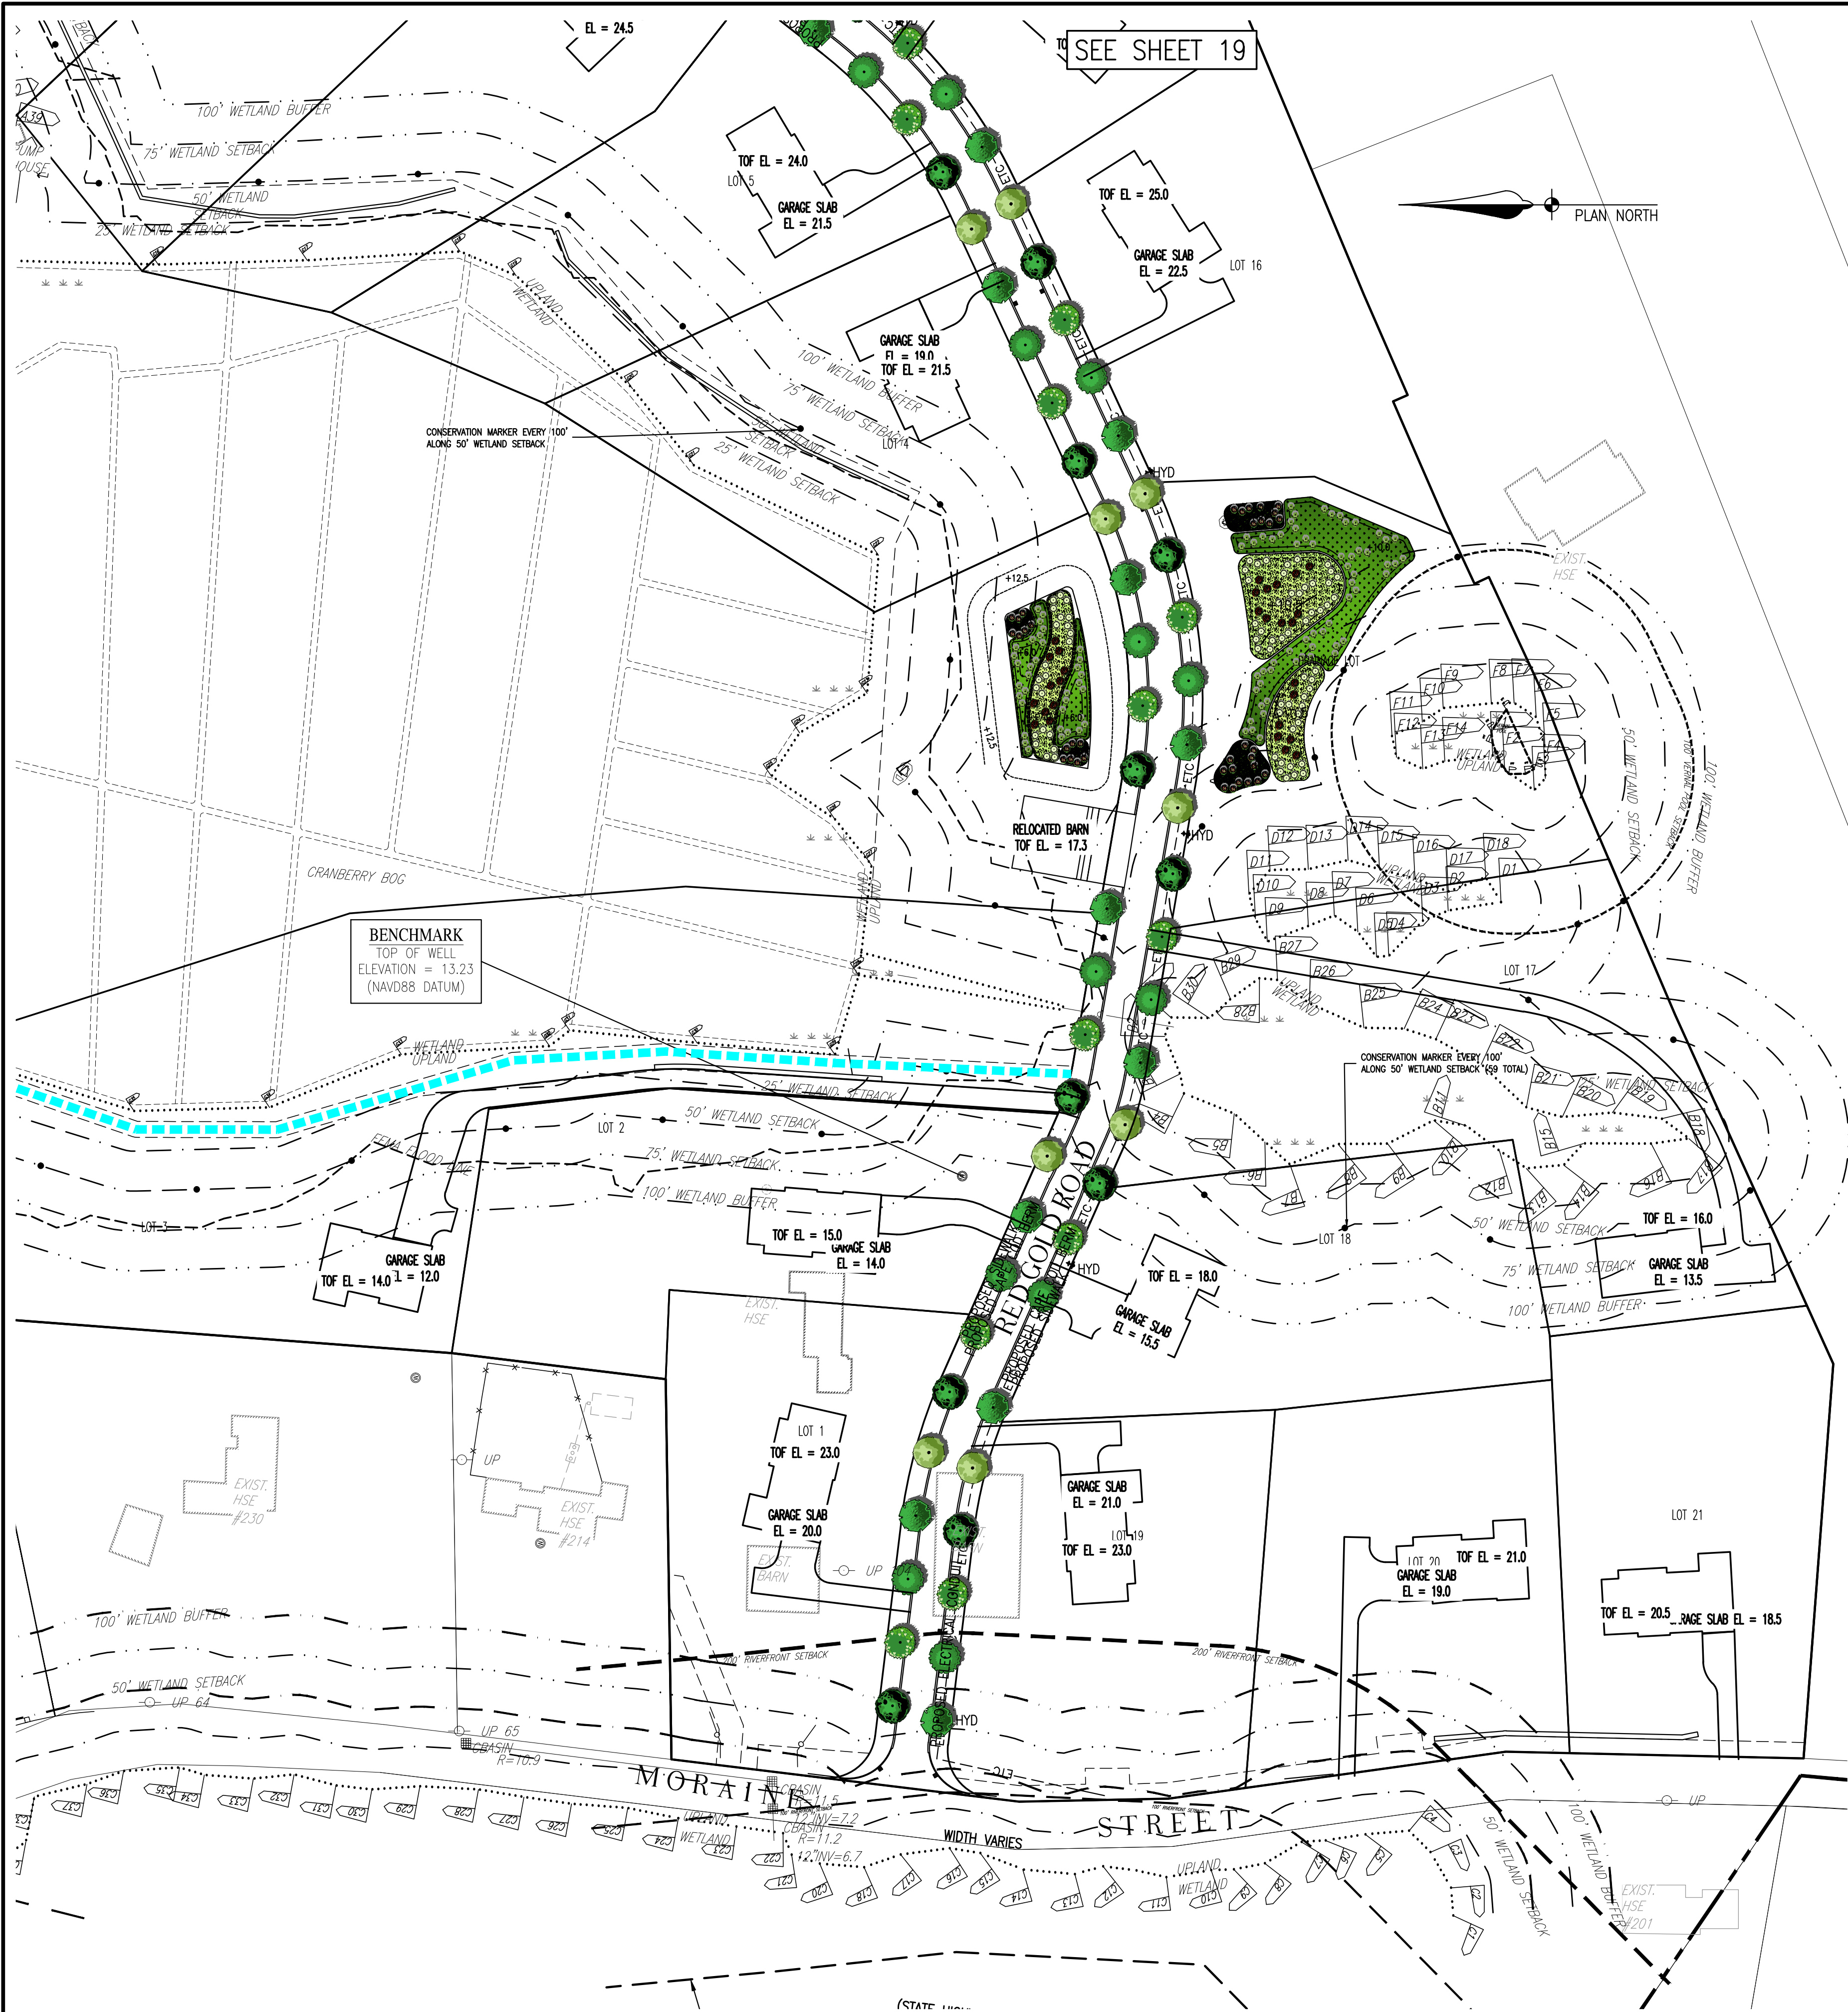


PLANT SCHEDULE STREET TREES / COMMON AREAS

DECIDUOUS TREES	QTY	BOTANICAL / COMMON NAME	CONT	CAL
	18	ACER RUBRUM 'RED SUNSET' / RED SUNSET MAPLE 12' MIN. HGT. W/ 8' HEAD CLEARANCE	B & B	3" CAL
	18	POPULUS TREMULOIDES / QUAKING ASPEN 12' MIN. HGT. W/ 8' HEAD CLEARANCE	B & B	3" CAL
	18	PLATANUS X ACERIFOLIA / LONDON PLANE TREE 12' MIN. HGT. W/ 8' HEAD CLEARANCE	B & B	3" CAL
	18	QUERCUS RUBRA / RED OAK 12' MIN. HGT. W/ 8' HEAD CLEARANCE	B & B	3" CAL
	17	TILIA CORDATA / LITTLELEAF LINDEN 12' MIN. HGT. W/ 8' HEAD CLEARANCE	B & B	3" CAL

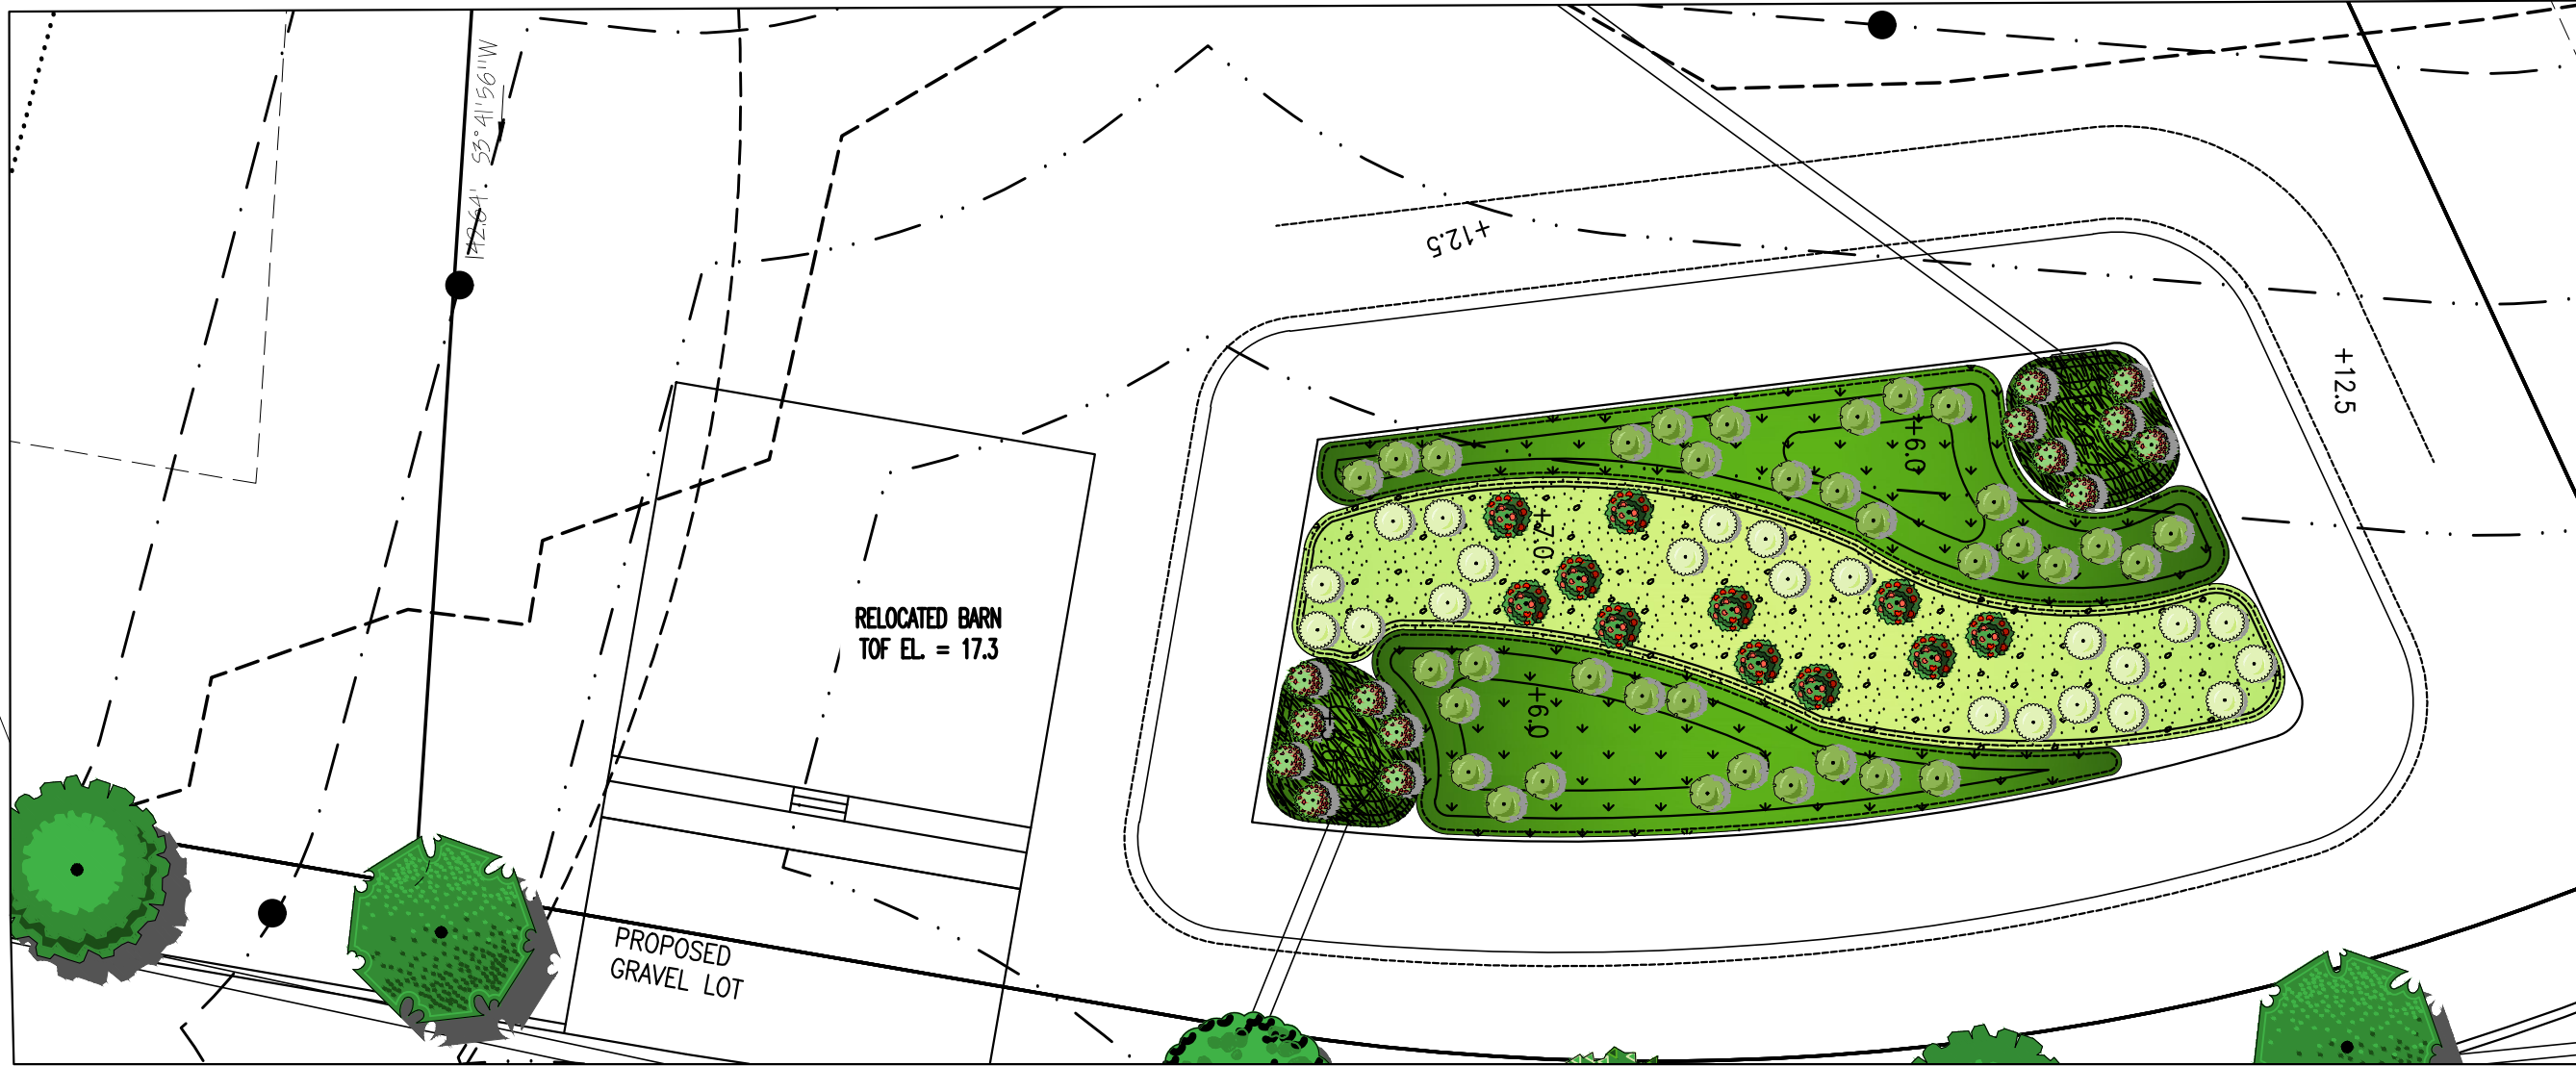

NORTH POCKET WETLAND ENHANCEMENT PLANTING PLAN

PLANT_SCHEDULE_NORTH_POCKET_WETLAND_ENHANCEMENT
 
<u>WETLAND POCKET SHRUBS</u>		<u>QTY</u>	<u>BOTANICAL / COMMON NAME</u>	<u>SIZE</u>	<u>SIZE</u>	
		14	ARONIA ARBUTIFOLIA / RED CHOKEBERRY	3 GAL.	2' - 3' HGT.	
		22	CLETHRA ALNIFOLIA / SWEET PEPPERBUSH	3 GAL.	18-24" HGT.	
		11	ILEX VERTICILLATA / WINTERBERRY	3 GAL.	2' - 3' HGT.	
		59	VACCINIUM CORYMBOSUM / Highbush BLUEBERRY	3 GAL.	18-24" HGT.	
<u>WETLAND POCKETS</u>		<u>QTY</u>	<u>BOTANICAL / COMMON NAME</u>	<u>CONT</u>	<u>SIZE</u>	<u>SPACING</u>
		846	ACORUS AMERICANUS / SWEET FLAG	2" PLUGS		18" o.c.
		1,005	ASCLEPIAS INCARNATA / SWAMP MILKWEED	2" PLUGS		18" o.c.
		227	EUTHAMIA GRAMINIFOLIA / GRASS LEAFED GOLDENROD	2" PLUGS		18" o.c.

THE PLANT SPECIES WERE
REVIEWED AND APPROVED BY
SOUTH RIVER ENVIRONMENTAL

REVISIONS	
FEBRUARY 2, 2022	PLANNING BOARD COMMENTS
FEBRUARY 8, 2022	CONSERVATION COMMISSION COMMENTS
FEBRUARY 24, 2022	PLANNING BOARD COMMENTS
APRIL 7, 2022	PLANNING BOARD COMMENTS

RED GOLD FARM
DEFINITIVE SUBDIVISION PLAN

#202 MORaine STREET
MARSHFIELD, MASSACHUSETTS


PREPARED FOR:
SEALUND CORPORATION
794 WASHINGTON STREET
PEMBROKE, MA 02359







OCTOBER 28, 2021
SCALE: 1"=60'
JOB No. 20-053



GRADY CONSULTING, L.L.C.

Civil Engineers, Land Surveyors &
Landscape Architects
71 Evergreen Street, Suite 1, Kingston, MA 02364
Phone (781) 585-2300 Fax (781) 585-2378

 

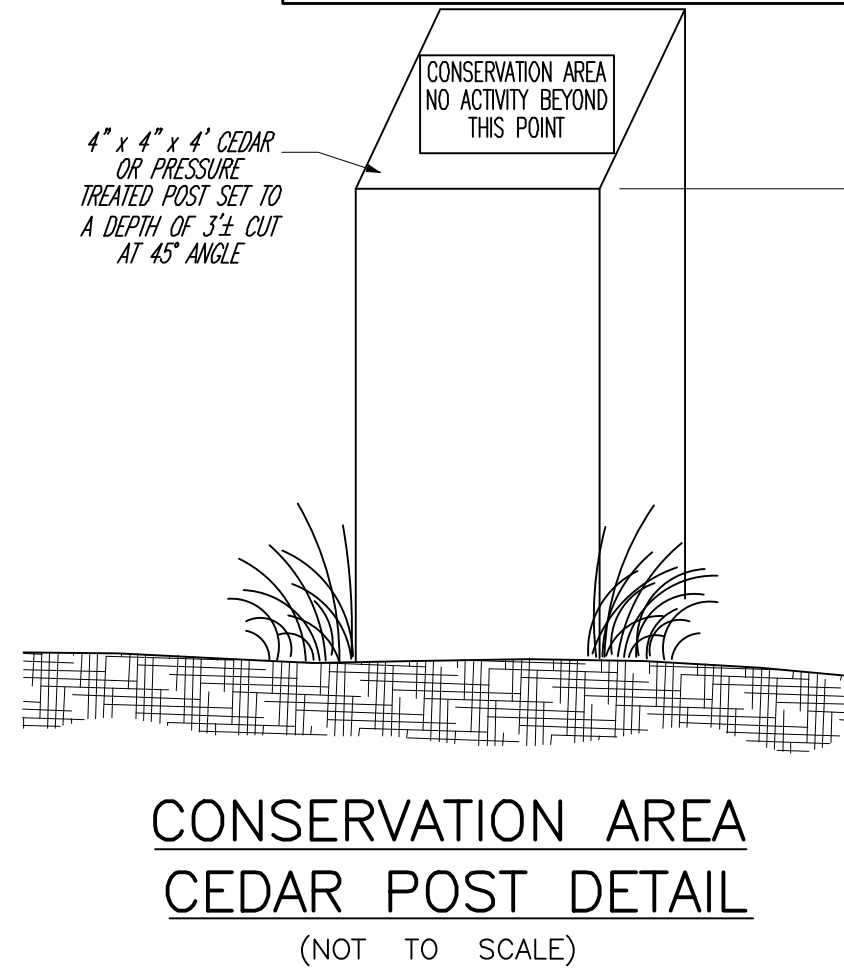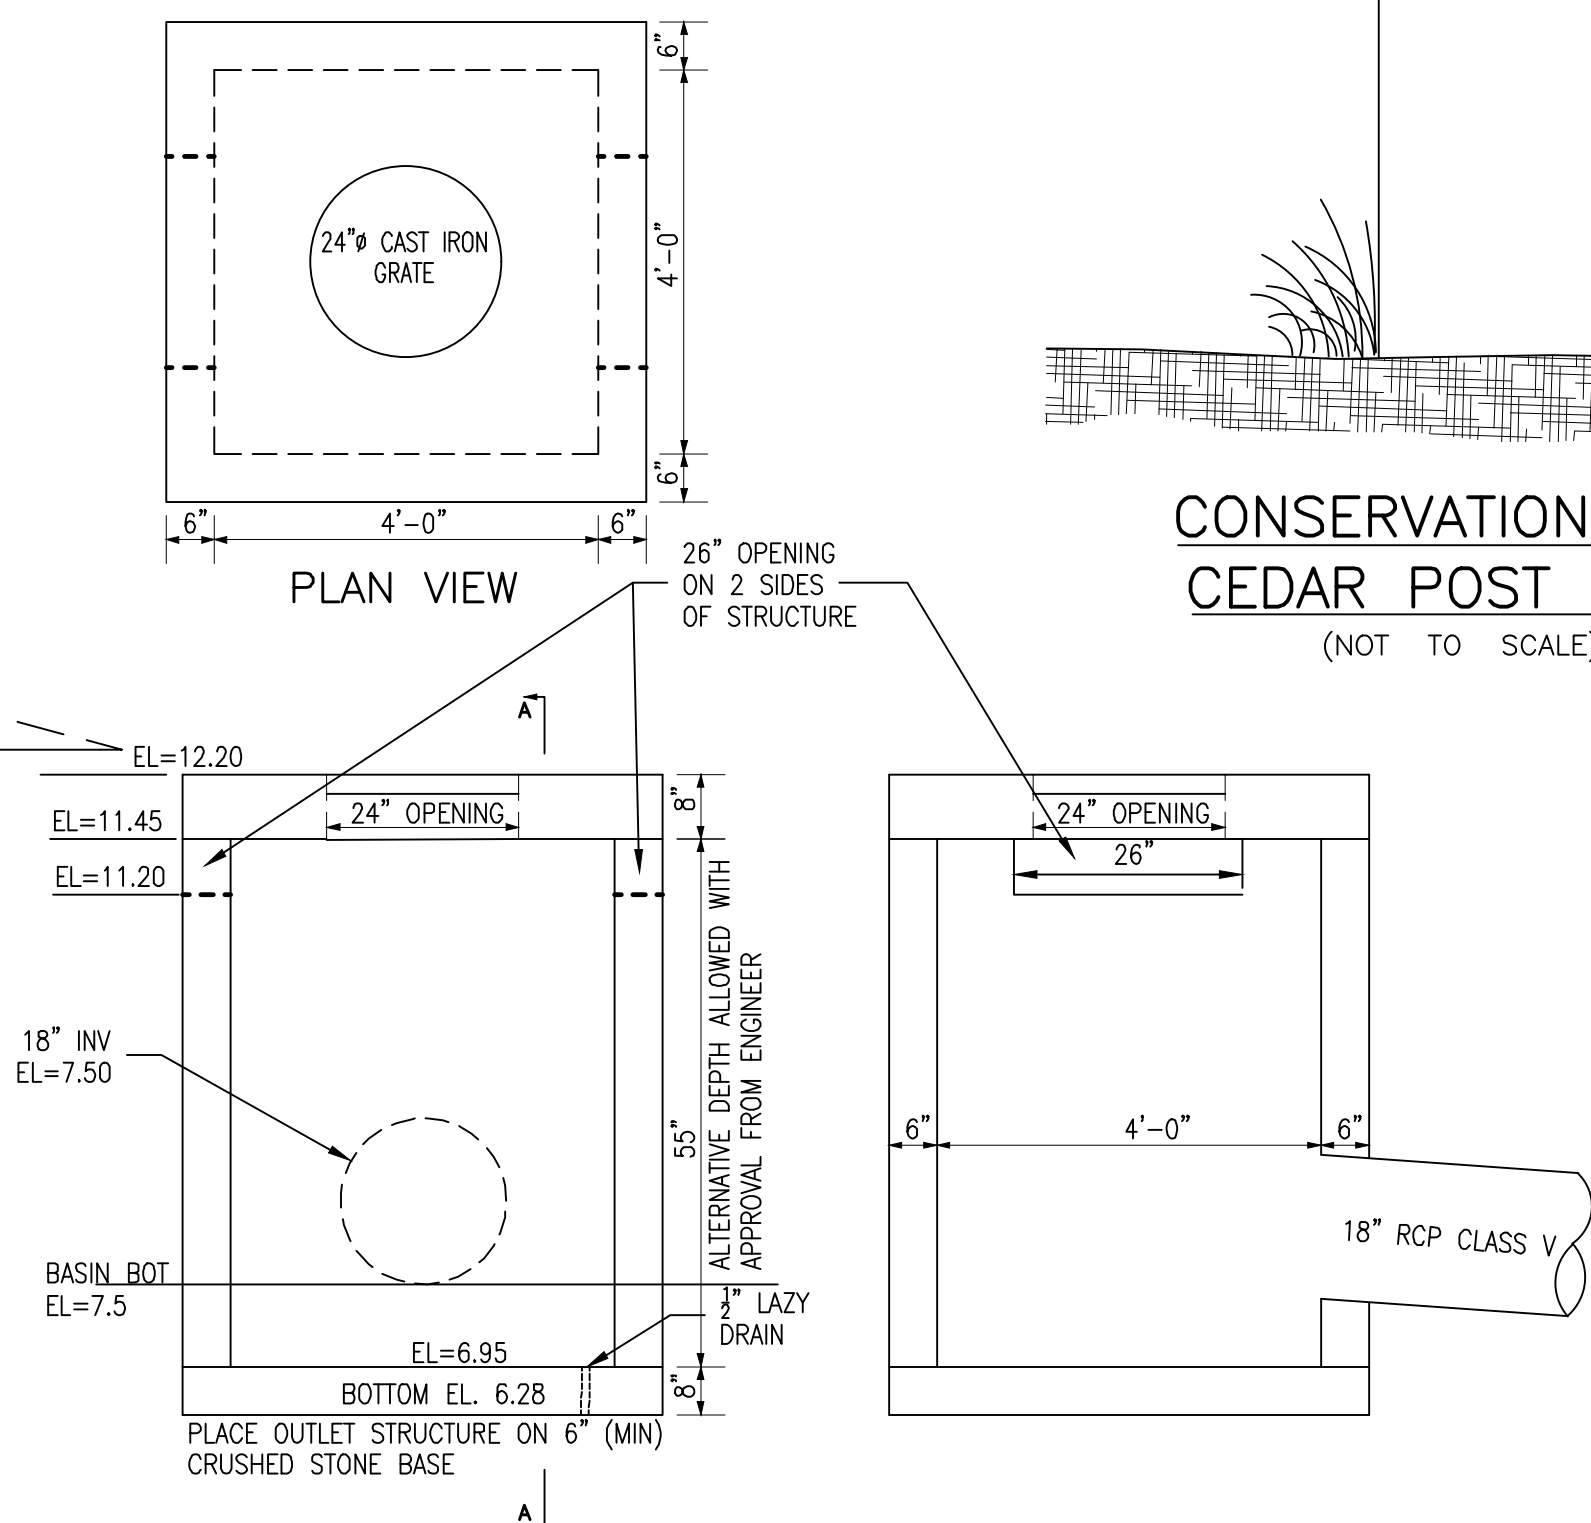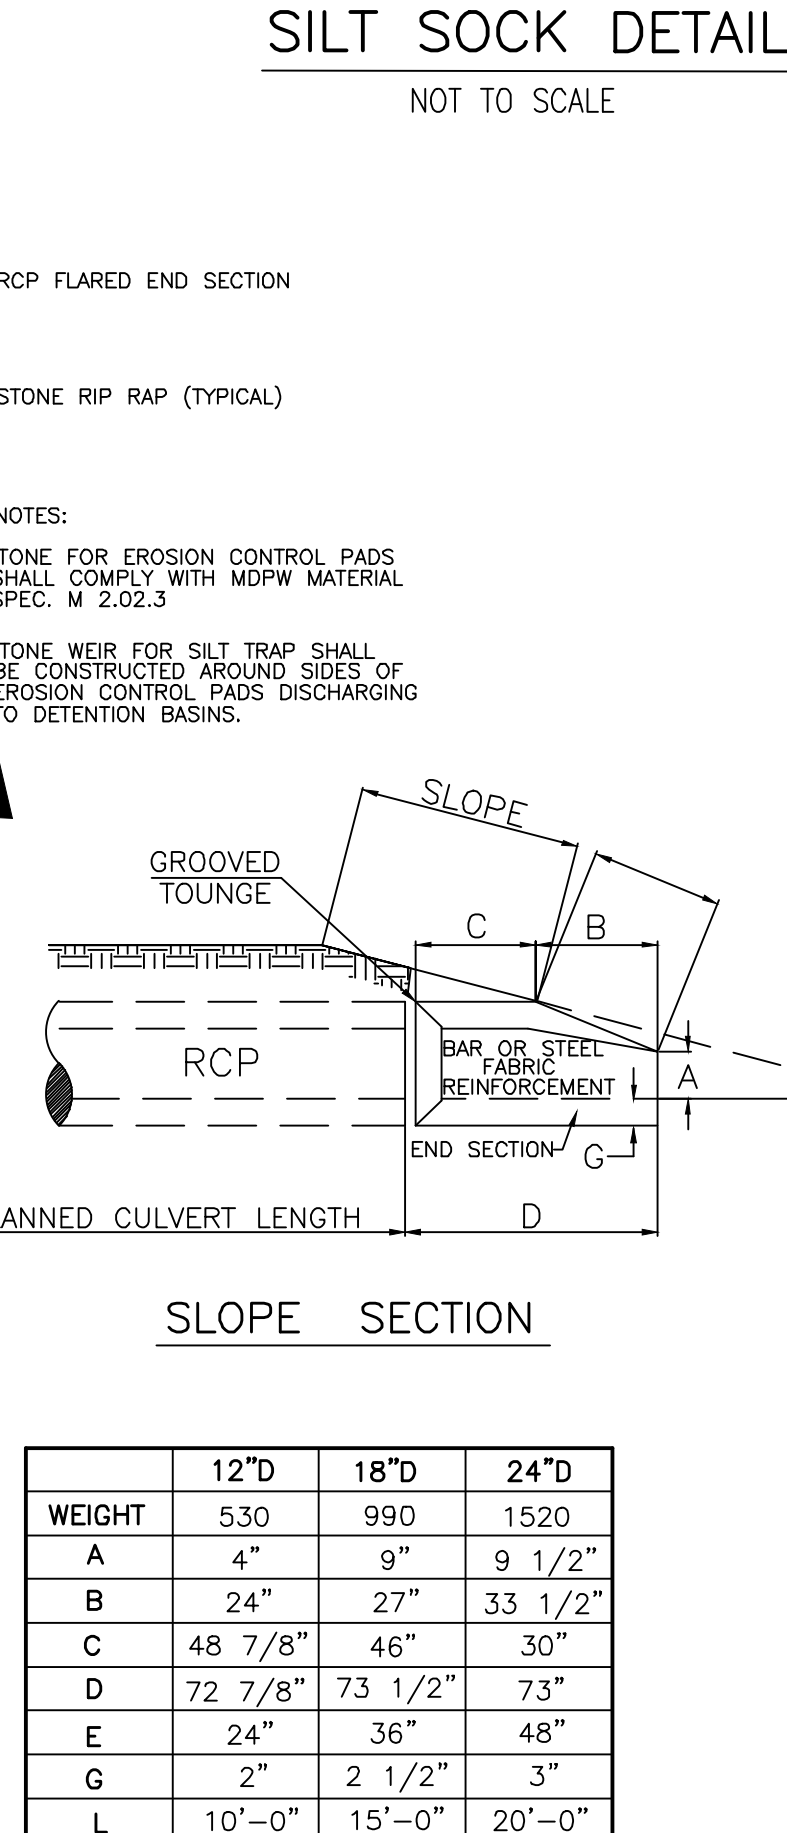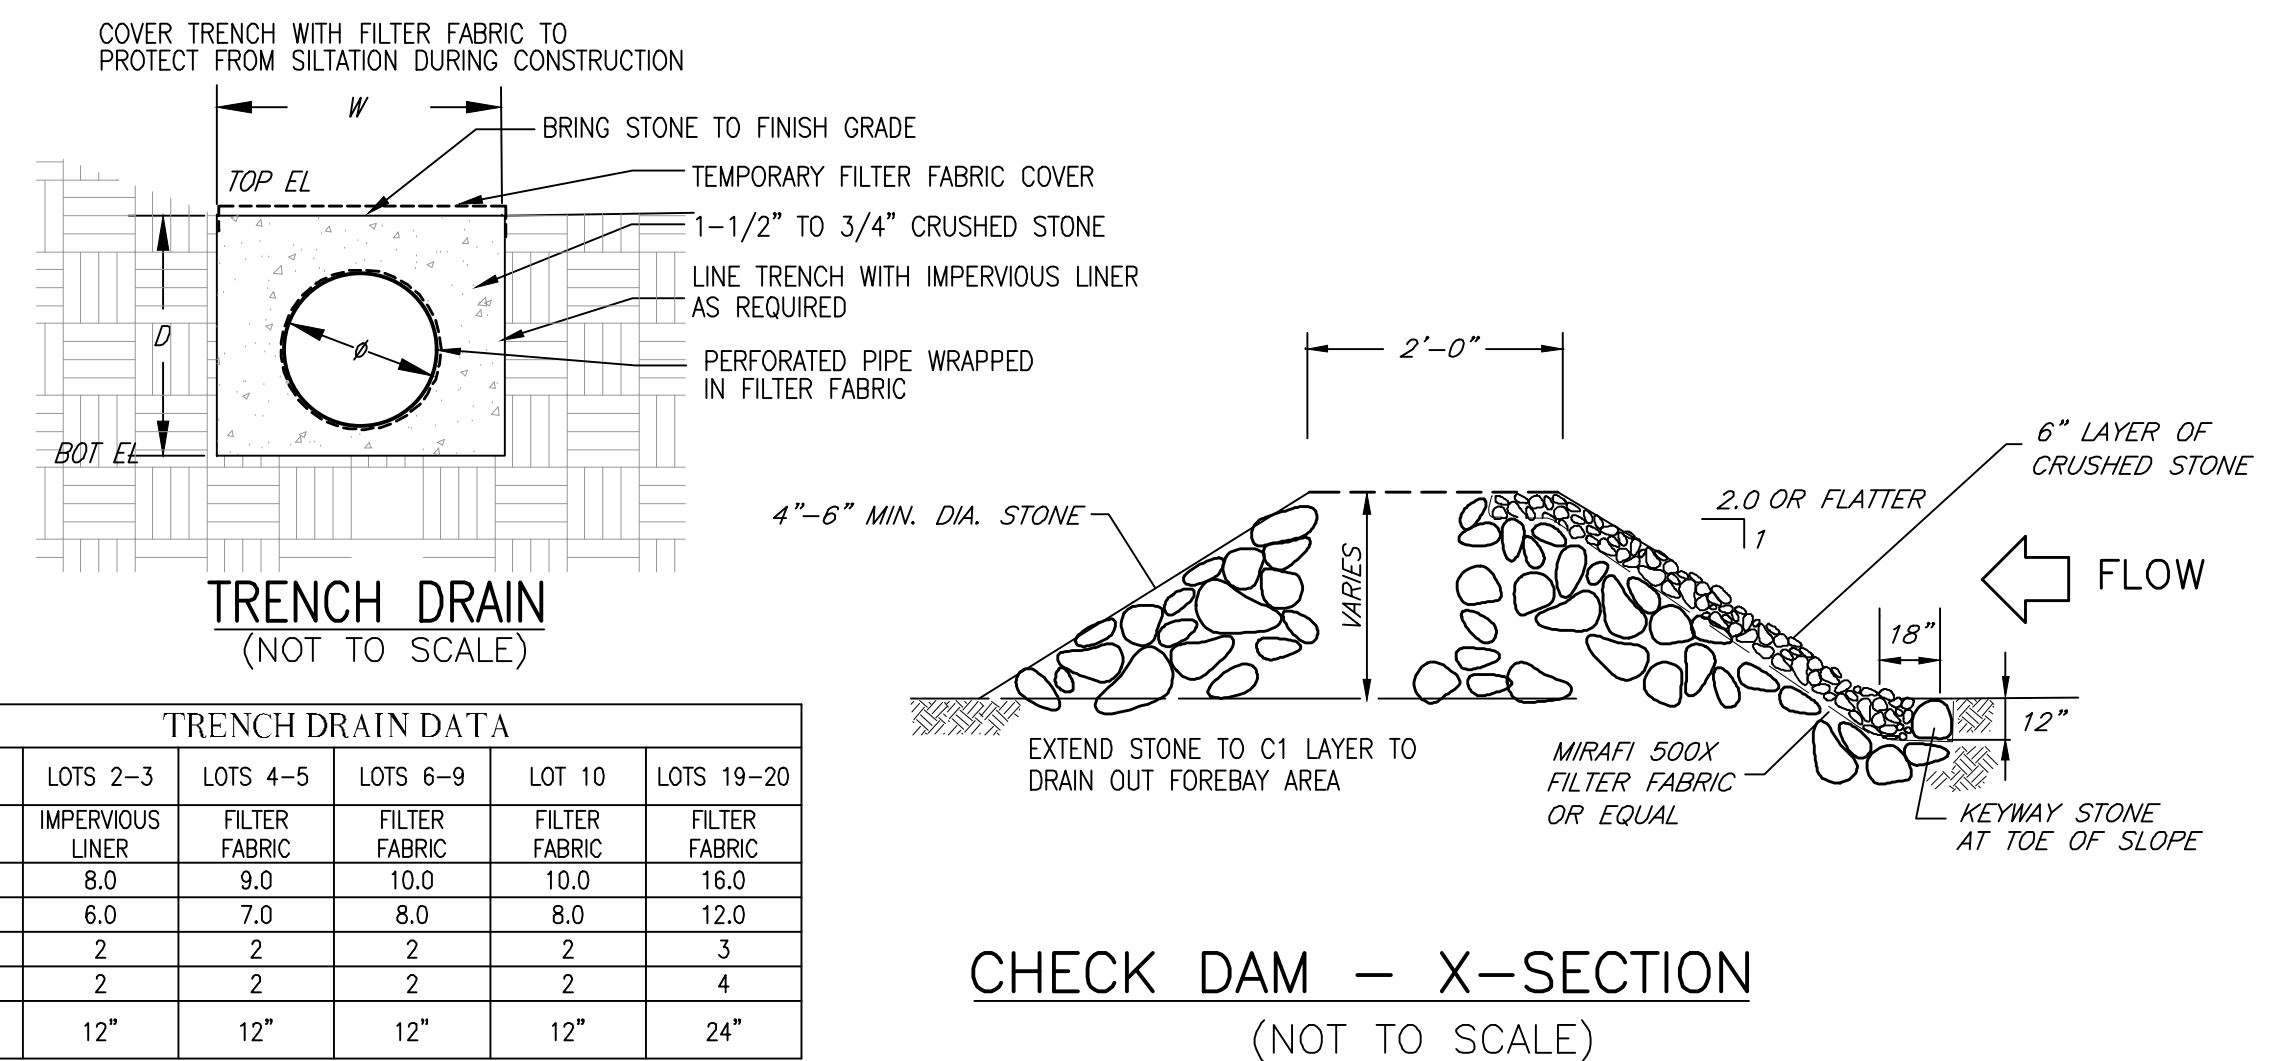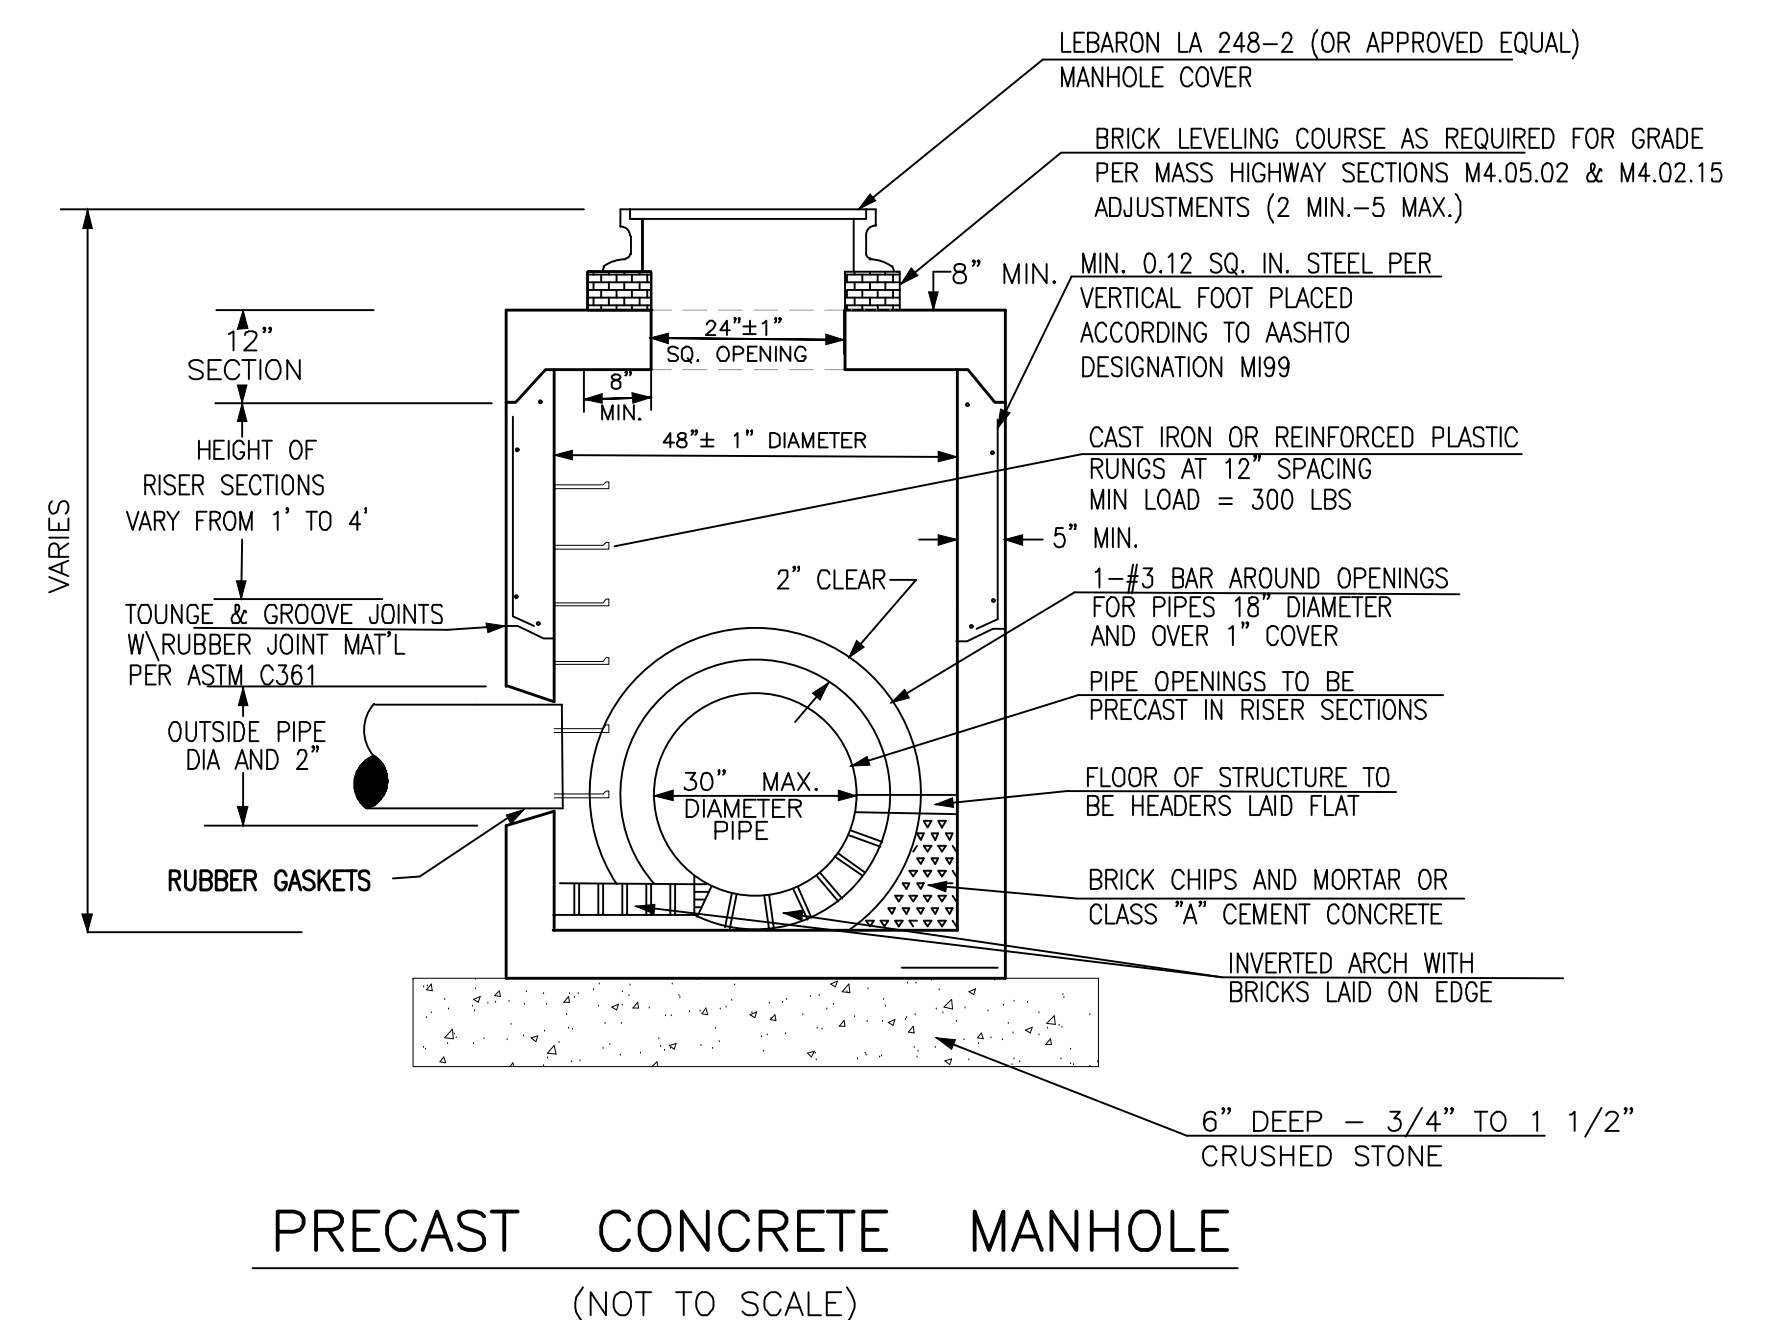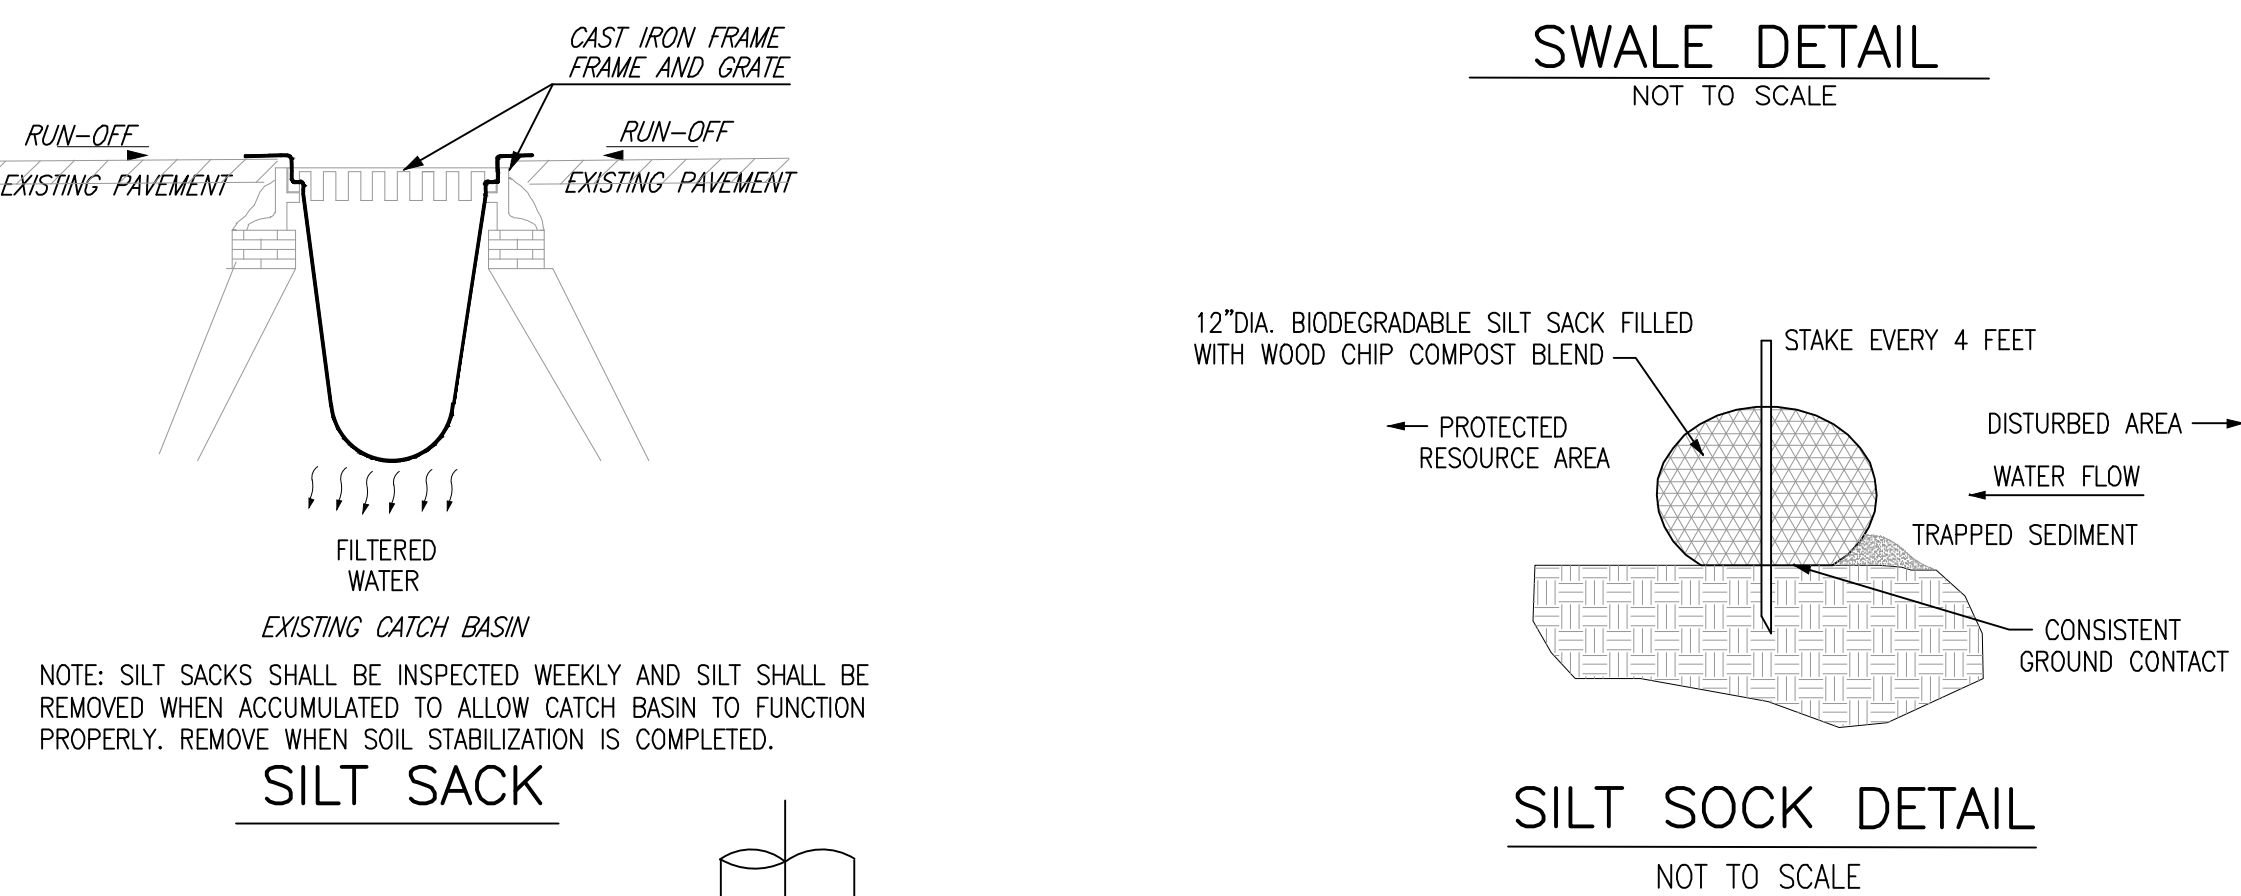

TRENCH DRAIN DATA						
	LOTS 2-3	LOTS 4-5	LOTS 6-9	LOT 10	LOTS 19-20	
LINER	IMPERVIOUS LINER	FILTER FABRIC	FILTER FABRIC	FILTER FABRIC	FILTER FABRIC	
TOP EL	8.0	9.0	10.0	10.0	16.0	
BOT EL	6.0	7.0	8.0	8.0	12.0	
W	2	2	2	2	3	
D	2	2	2	2	4	
Ø PIPE / INCHES	12"	12"	12"	12"	24"	



1. MOBILIZATION
2. CONSTRUCTION OF CRUSHED STONE ENTRANCE AND INSTALLATION OF EROSION AND SEDIMENT CONTROL
3. CLEARING AND GRUBBING
4. GENERAL SITE GRADING
5. CONSTRUCTION OF UTILITIES, DRAINAGE AND CONSTRUCTED WETLANDS
6. INSTALLATION OF EROSION AND SEDIMENT CONTROLS IN NEWLY CONSTRUCTED STORMWATER BMPs
7. CONSTRUCTION OF RED GOLD ROAD
8. REMOVAL OF EROSION AND SEDIMENT CONTROLS AFTER STABILIZATION HAS BEEN ACHIEVED
9. DEMOBILIZATION

REVISIONS	
FEBRUARY 2, 2022	PLANNING BOARD COMMENTS
FEBRUARY 8, 2022	CONSERVATION COMMISSION COMMENTS
FEBRUARY 24, 2022	PLANNING BOARD COMMENTS
APRIL 7, 2022	PLANNING BOARD COMMENTS


#202 MORaine STREET
MARSHFIELD, MASSACHUSETTS

OCTOBER 28, 2021
SCALE: NTS
JOB No. 20-053

GRADY CONSULTING, L.L.C.
Civil Engineers, Land Surveyors &
Landscape Architects
71 Evergreen Street, Suite 1, Kingston, MA 02364
Phone (781) 585-2300 Fax (781) 585-2378

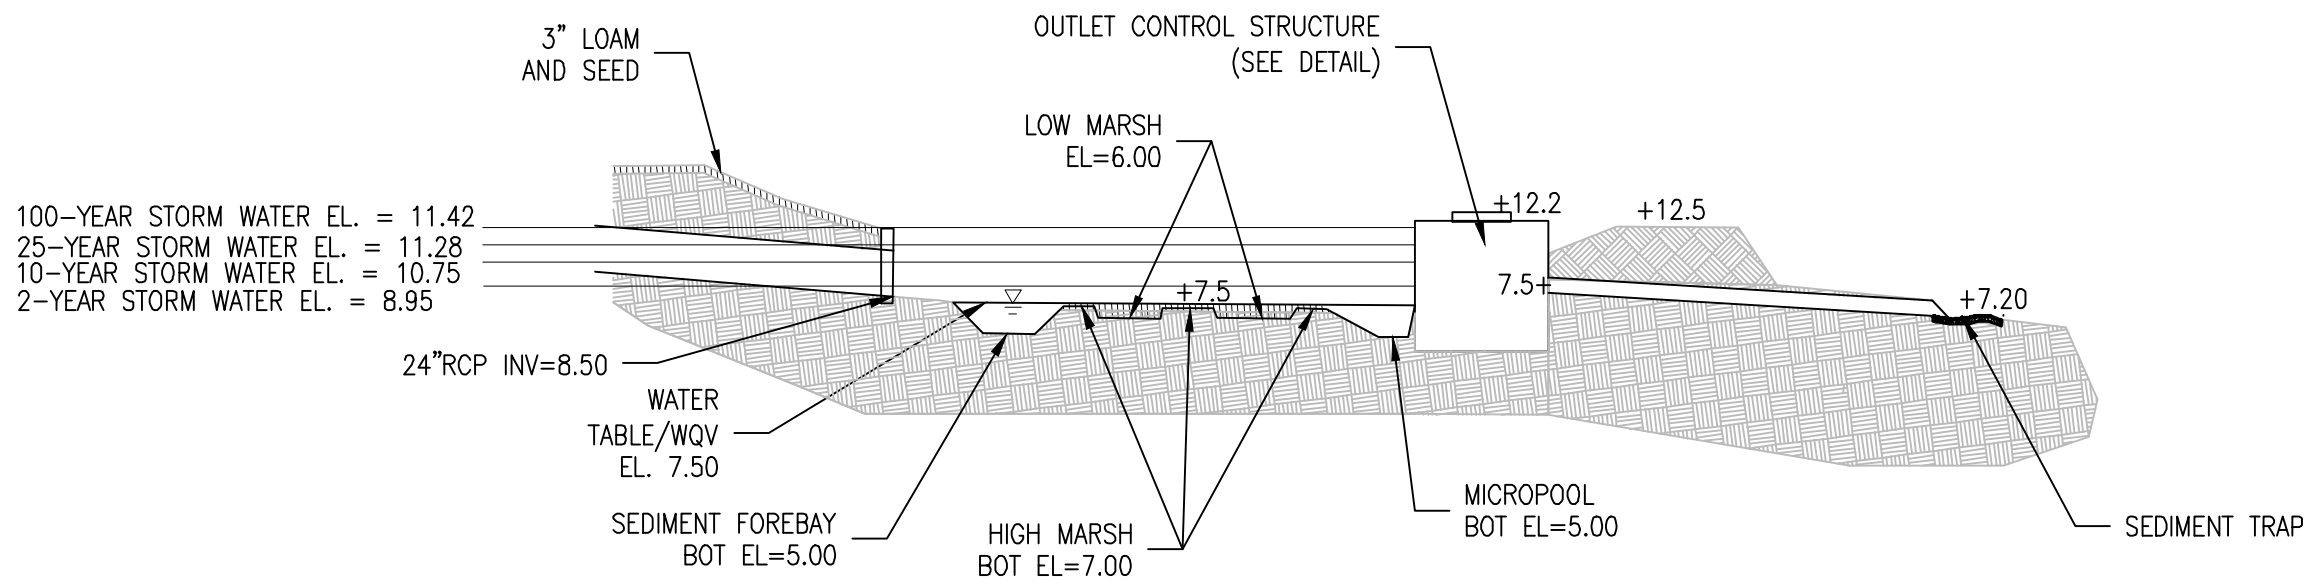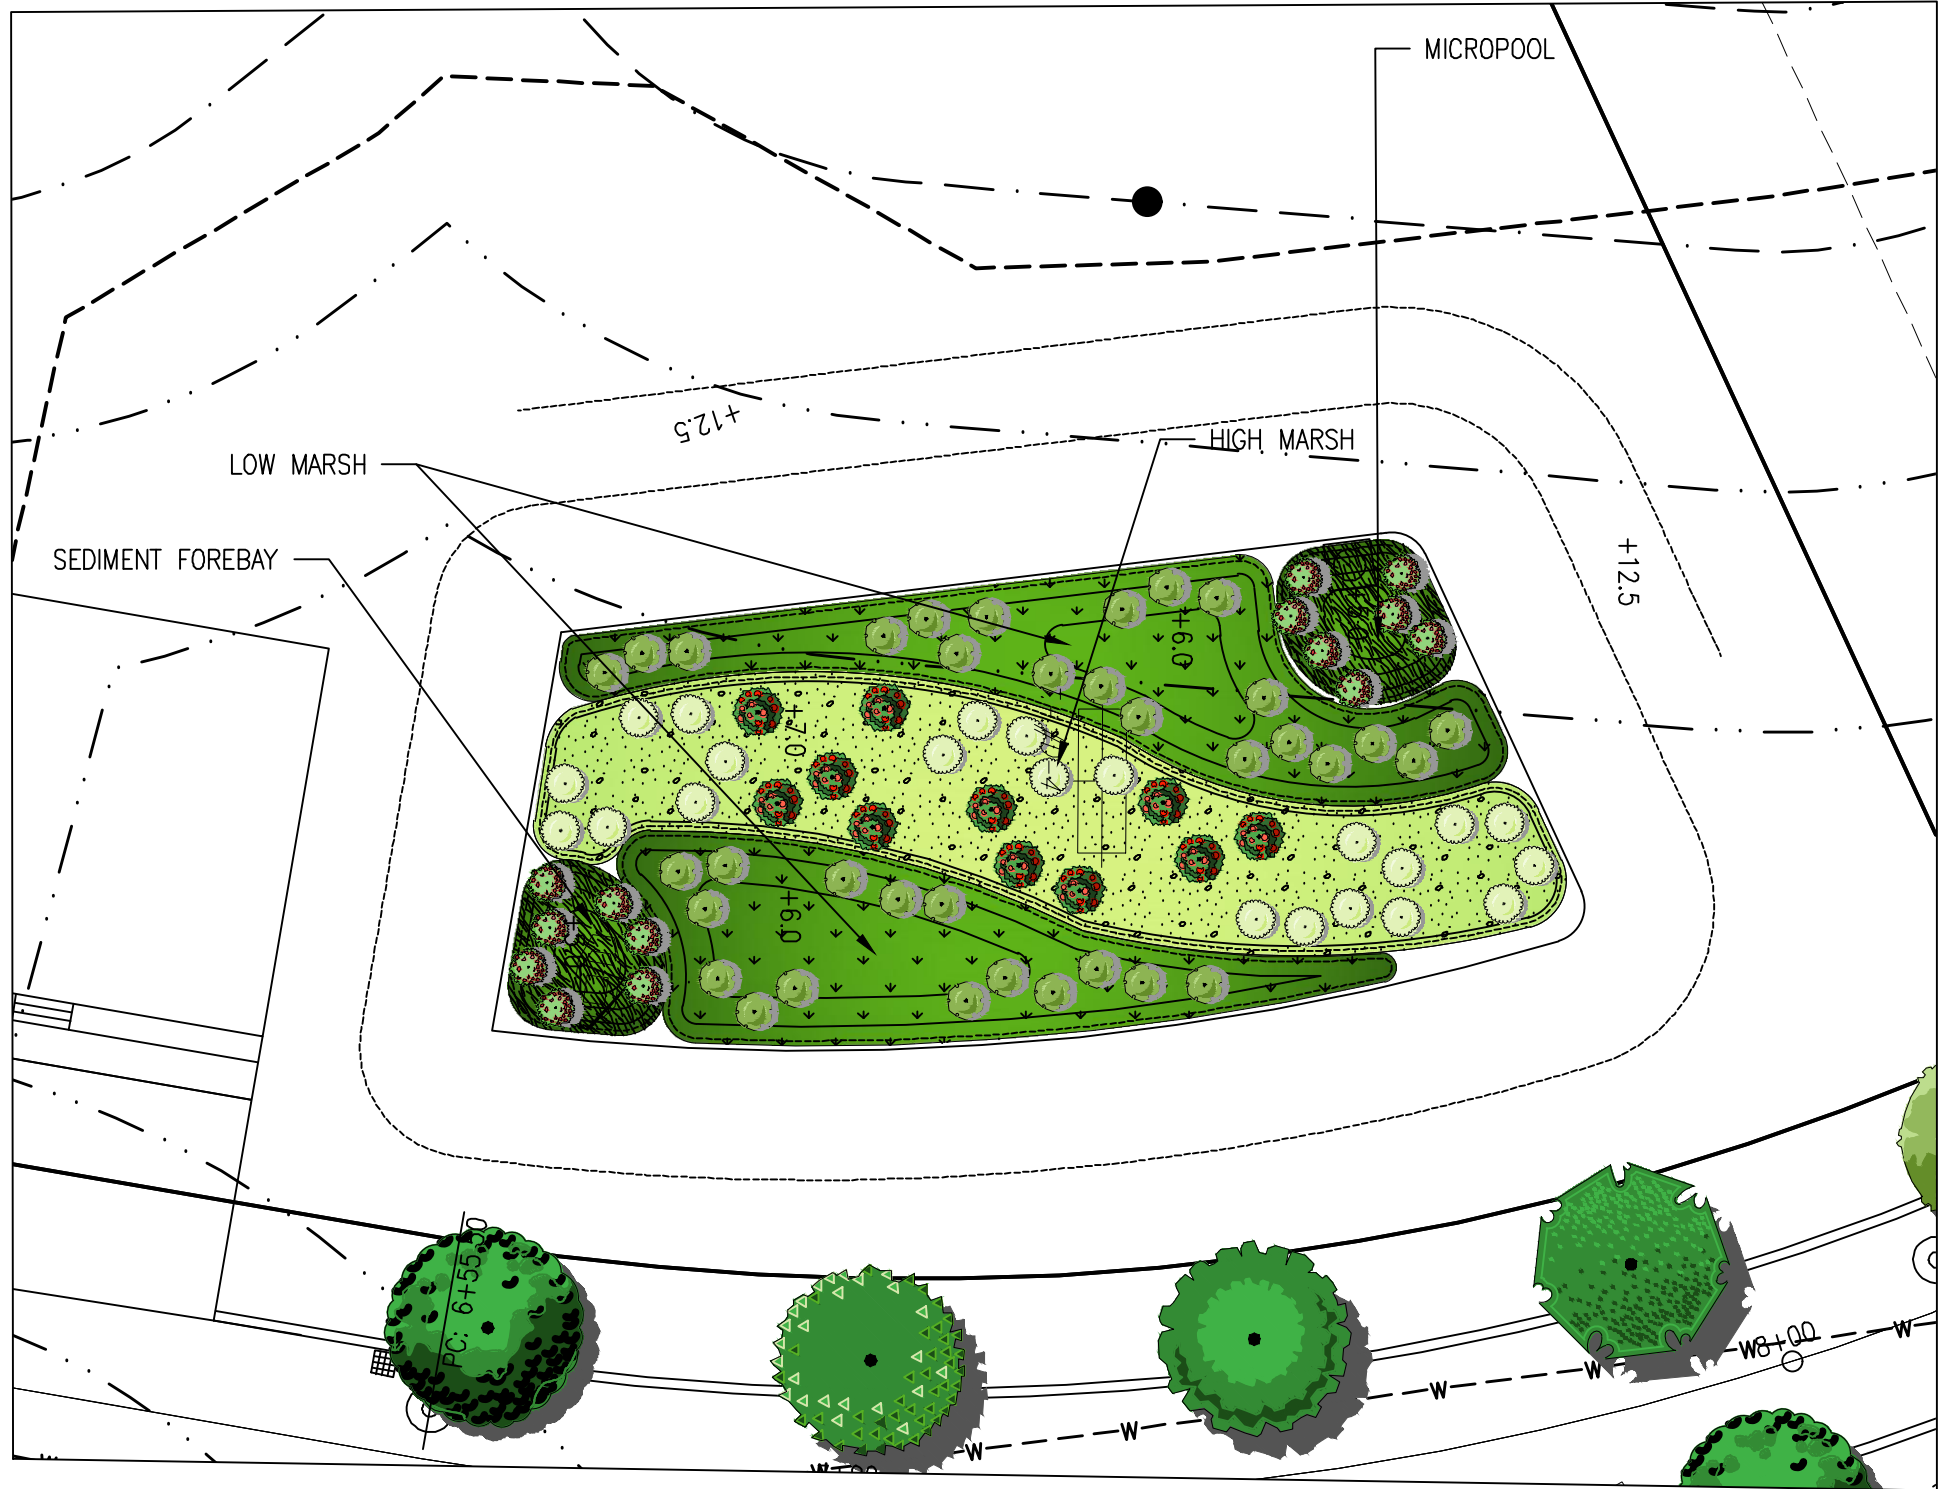

NORTH POCKET WETLAND BASIN DETAIL
(NOT TO SCALE)

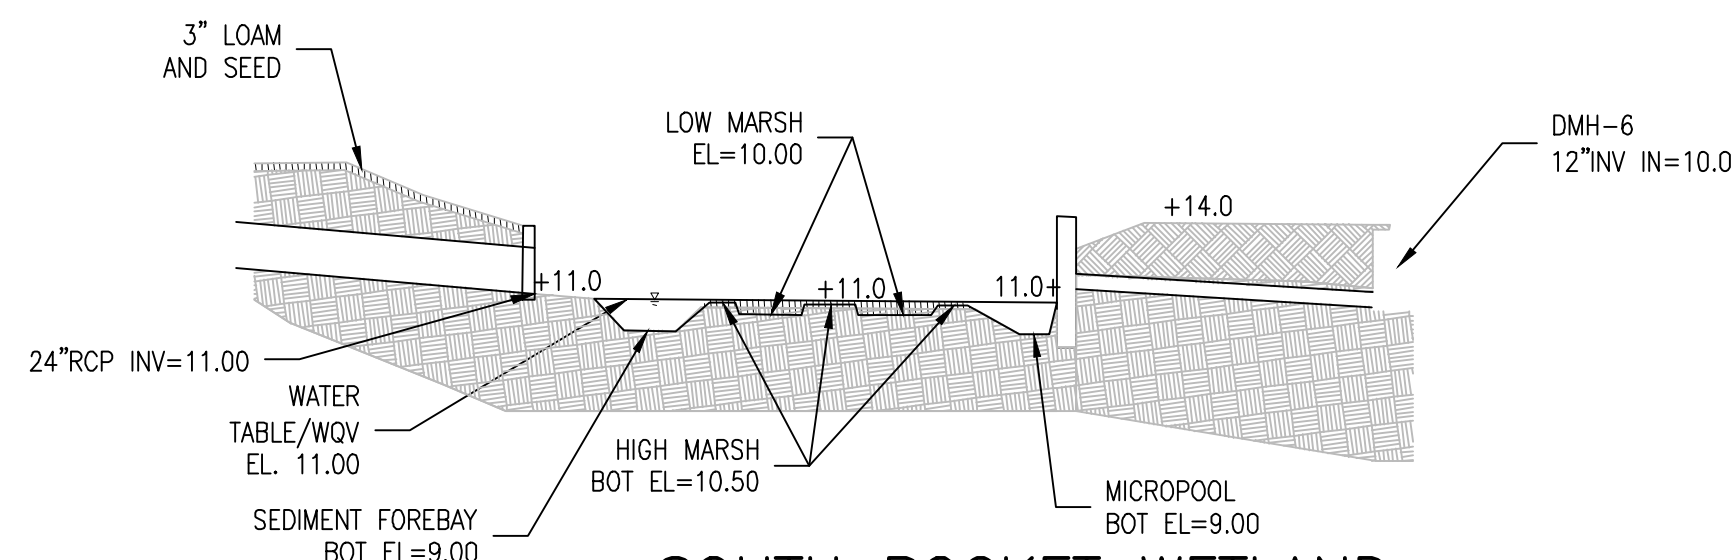

SOUTH POCKET WETLAND
(NOT TO SCALE)

WRPD NOTES

- EROSION AND SEDIMENT CONTROL MEASURES SHALL BE TAKEN TO ENSURE THAT EXPOSED EARTH AND DEBRIS ARE NOT DISPLACED BY STORMWATER RUNOFF OR OTHER CONDITIONS IN ACCORDANCE WITH THE REQUIREMENTS FOR SITE PLAN REVIEW OR THE RULES AND REGULATIONS ASSOCIATED WITH A WRPD SPECIAL PERMIT.
- PROVISION SHALL BE MADE TO ADEQUATELY PROTECT AGAINST TOXIC OR HAZARDOUS MATERIALS DISCHARGE OR LOSS THROUGH CORROSION, ACCIDENTAL DAMAGE, SPILLAGE, OR VANDALISM. SUCH MEASURES MAY INCLUDE PROVISION FOR SPILL CONTROL IN THE VICINITY OF CHEMICAL OR FUEL DELIVERY POINTS, SECURE STORAGE AREAS FOR TOXIC OR HAZARDOUS MATERIALS, AND INDOOR STORAGE PROVISIONS FOR CORRODIBLE OR DISSOLVABLE MATERIALS. ANY PROPOSED INDOOR OR OUTDOOR STORAGE OF LIQUID PETROLEUM PRODUCTS SHALL BE IN COVERED AND SECURE CONTAINER(S) IN AN AREA THAT HAS A CONTAINMENT SYSTEM. SAID CONTAINMENT SYSTEM SHALL BE DESIGNED AND OPERATED TO HOLD THE LARGER OF THE FOLLOWING TWO VOLUMES:
TEN PERCENT OF THE CUMULATIVE STORAGE CAPACITY OF ALL CONTAINERS;
OR
ONE HUNDRED TEN PERCENT OF THE SINGLE LARGEST CONTAINER'S STORAGE CAPACITY.
- PESTICIDES, FERTILIZER AND MANURE. STORAGE OF PESTICIDES, AS DEFINED IN MGL C. 12B, OF COMMERCIAL FERTILIZERS AND SOIL CONDITIONERS, AS DEFINED IN MGL C. 12B, § 6A, AND ANIMAL MANURE SHALL ONLY BE PERMITTED WITHIN A STRUCTURE WITH AN IMPERMEABLE COVER AND LINER DESIGNED TO PREVENT THE GENERATION OF CONTAMINATED RUNOFF OR LEACHATE.
- NO DISPOSAL OF HAZARDOUS WASTES WITHIN WRPD SHALL OCCUR. PROVISIONS OF MGL C. 21C (THE MASSACHUSETTS HAZARDOUS WASTE MANAGEMENT ACT) SHALL BE ADEQUATELY SATISFIED.
- FILL MATERIAL USED IN THE WRPD SHALL CONTAIN NO SOLID WASTE, TOXIC OR HAZARDOUS MATERIALS, OR HAZARDOUS WASTE. ADEQUATE DOCUMENTATION SHALL BE PROVIDED TO ENSURE PROPER CONDITION OF THE FILL WHERE A SPECIAL PERMIT IS REQUIRED, THE SPGA MAY REQUIRE SOILS TESTING BY A CERTIFIED LABORATORY AT THE APPLICANT'S EXPENSE AS PART OF THE APPLICATION PROCESS OR DURING CONSTRUCTION.
- SEPARATION FROM GROUNDWATER. PERMANENT REMOVAL OR REGRADING OF THE EXISTING SOIL COVER SHALL BE PROHIBITED WHERE THESE ACTIVITIES SHALL RESULT IN A FINISHED GRADE ELEVATION LESS THAN FIVE FEET ABOVE THE HISTORICAL HIGH GROUNDWATER LEVEL.

TABLE OF BUFFER ZONE DISTURBANCE				
WORK AREA (SF)	50 FT SETBACK	75 FT SETBACK	100 FT WETLAND BUFFER	TOTAL DISTURBANCE
DWELLINGS	0	0	6956	6956
DRIVEWAYS	0	0	0	0
ROADWAY (W/SIDEWALK)	2045	2281	1811	6137
GRASS/GRADING	8397	25708	16364	50469
CONSTRUCTED WETLAND	0	3780	4803	8583
TRENCH DRAIN	428	482	0	910
TOTAL DISTURBANCE	10870	32251	29934	

SOIL LOG

T.H.#D-1 EL. 12.00	T.H.#D-2 EL. 16.20	T.H.#D-3 EL. 14.10	T.H.#D-4 EL. 9.70	T.H.#D-5 EL. 9.30
0'-10" A LOAMY SAND 11.17	0'-12" A LOAMY SAND 15.20	0'-10" A LOAMY SAND 13.27	0'-22" A LOAMY SAND 7.87	0'-16" A LOAMY SAND 7.97
10'-32" B LOAMY SAND 9.33	12'-34" B LOAMY SAND 13.37	10'-34" B LOAMY SAND 11.27	22'-32" B LOAMY SAND 7.03	16'-32" B LOAMY SAND 6.63
32'-68" C1 LOAMY SAND 6.33	34'-108" C1 GRAVELLY SAND 7.20	34'-52" C1 LOAMY SAND 9.77	32'-80" C1 FINE TO MED SAND 3.03	32'-74" C1 FINE TO MED SAND 3.13
68'-84" C2 FINE SANDY LOAM 5.00	108'-130" C2 MED SAND 5.37	52'-72" C2 MED SAND 8.10	80'-112" C2 SILT LOAM 0.36	74'-108" C2 SILT LOAM 0.30
D= 7'-0" MOTTLING 2'-10" (EL=9.17)	D= 11'-8" MOTTLING 5'-8" (EL=10.53)	D= 10'-0" MOTTLING 3'-0" (EL=11.10)	D= 9'-4" WATER 2'-0" (EL=7.87)	D= 9'-4" WATER 2'-0" (EL=7.30)

REVISIONS	
FEBRUARY 2, 2022	PLANNING BOARD COMMENTS
FEBRUARY 8, 2022	CONSERVATION COMMISSION COMMENTS
FEBRUARY 24, 2022	PLANNING BOARD COMMENTS
APRIL 7, 2022	PLANNING BOARD COMMENTS

RED GOLD FARM
DEFINITIVE SUBDIVISION PLAN
#202 MORaine STREET
MARSHFIELD, MASSACHUSETTS

PREPARED FOR:
SEALUND CORPORATION
794 WASHINGTON STREET
PEMBROKE, MA 02359

OCTOBER 28, 2021
SCALE: AS NOTED
JOB No. 20-053




GRADY CONSULTING, L.L.C.

Civil Engineers, Land Surveyors &
Landscape Architects
71 Evergreen Street, Suite 1, Kingston, MA 02364
Phone (781) 585-2300 Fax (781) 585-2378



DISTURBANCE IN 200' RIVERFRONT SETBACK (NEAR BLACK MOUNTAIN POND)

SURFACE	EXISTING	PROPOSED	DIFFERENCE
WOODS	4210	2189	-2021
GRASS	8880	11069	2021
TOTAL AREA WITHIN 200' RIVERFRONT SETBACK			13090
DISTURBED AREA WITHIN 100' OF RIVERFRONT			0
DISTURBED AREA WITHIN 200' OF RIVERFRONT			2021

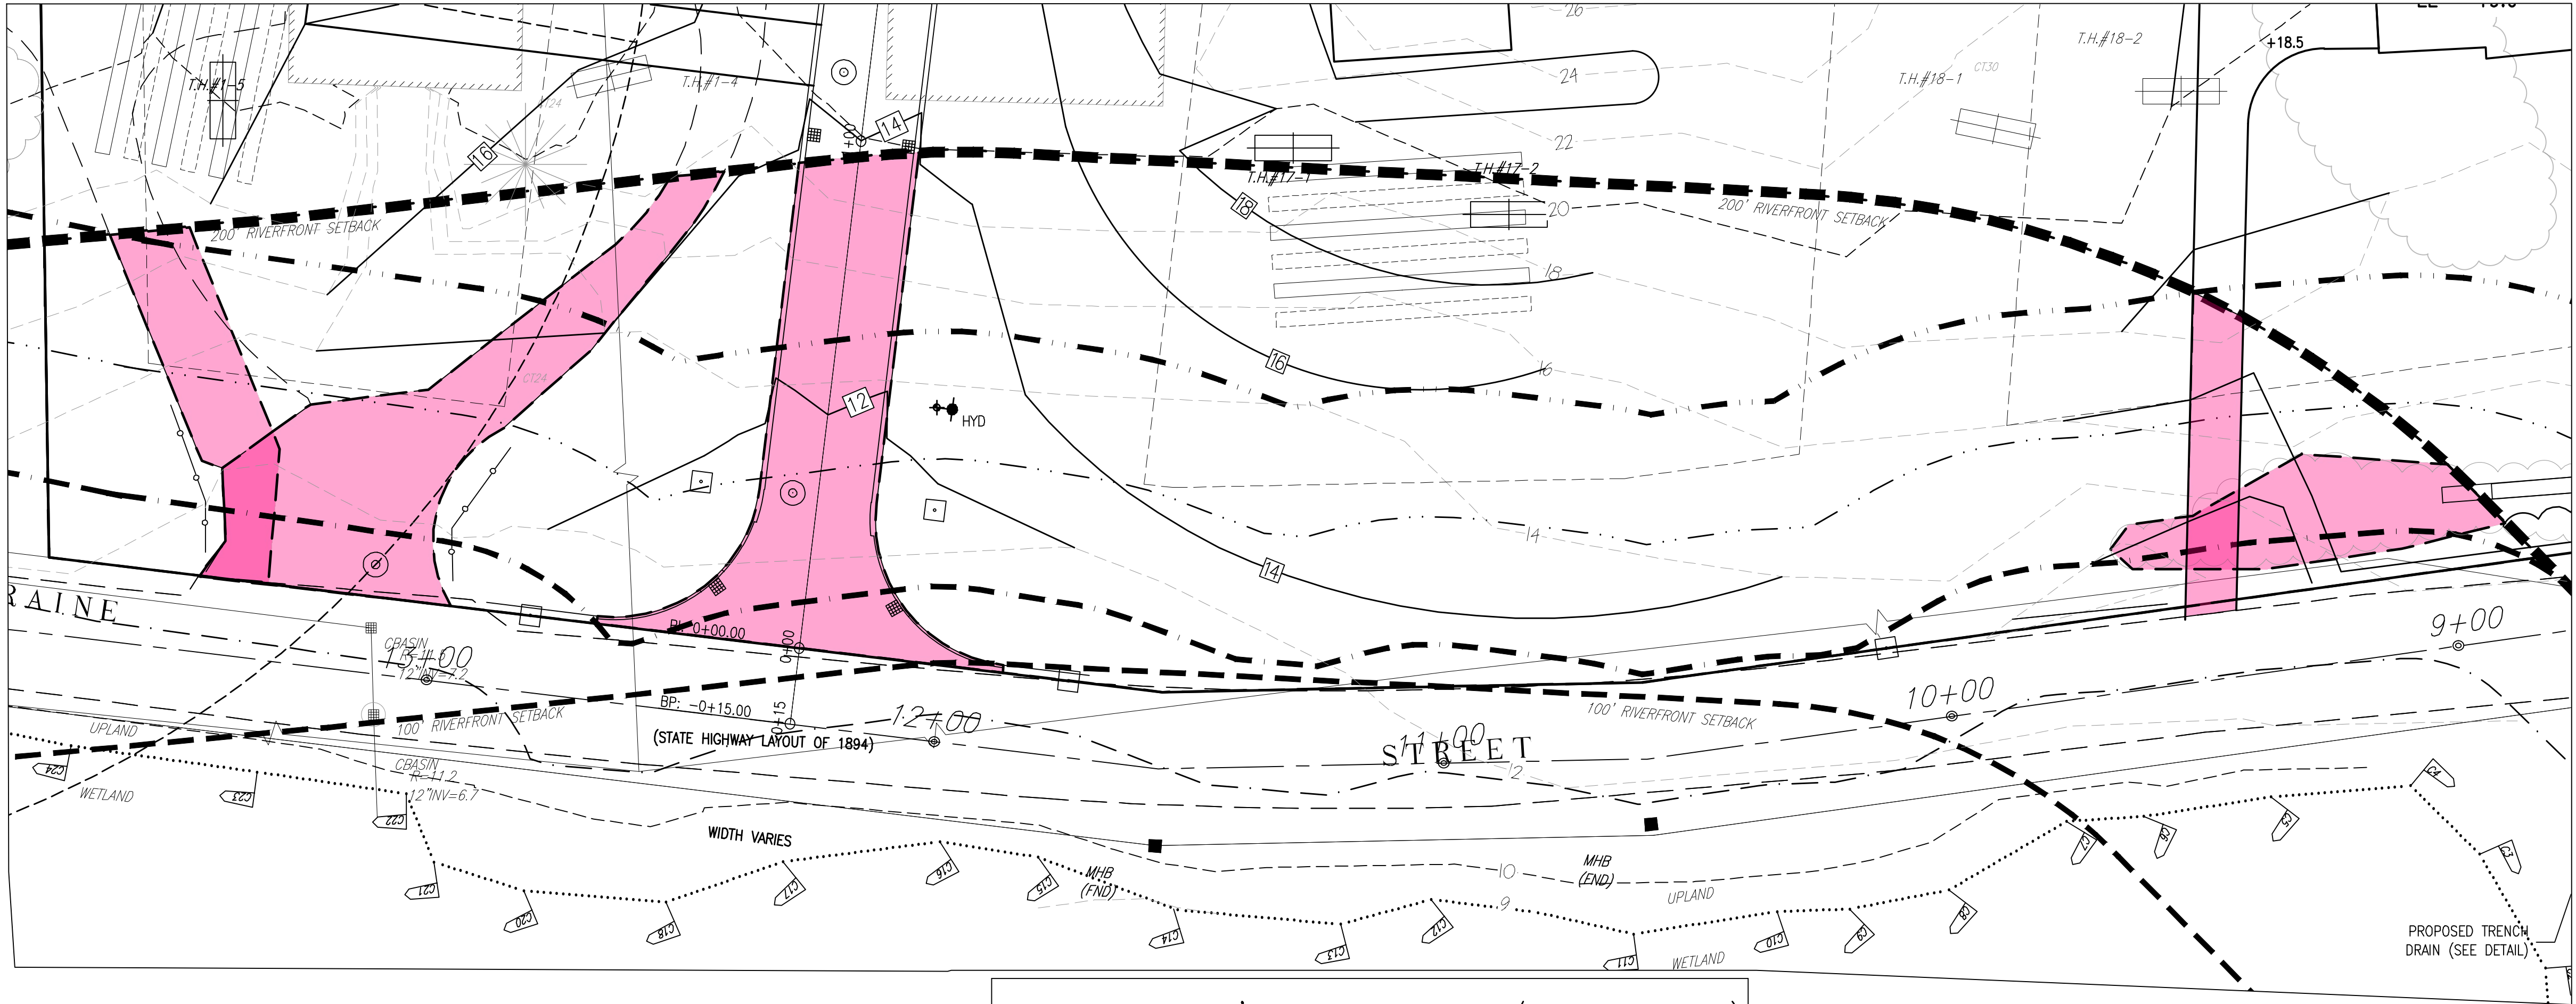


DISTURBANCE IN 200' RIVERFRONT SETBACK (NEAR MORaine ST)

SURFACE	EXISTING	PROPOSED	DIFFERENCE
WOODS	1082		-1082
GRAVEL PAVEMENT	2359		-2359
ASPHALT DRIVEWAY	703	1742	1039
RED GOLD ROAD		2660	2660
SIDEWALK		0	0
GRASS	35330	34430	-900
TOTAL AREA WITHIN 200' RIVERFRONT SETBACK			39474
DISTURBED AREA WITHIN 100' OF RIVERFRONT			0
DISTURBED AREA WITHIN 200' OF RIVERFRONT			3699

RIVERFRONT SETBACK DISTURBANCES

SCALE: 1"=20'

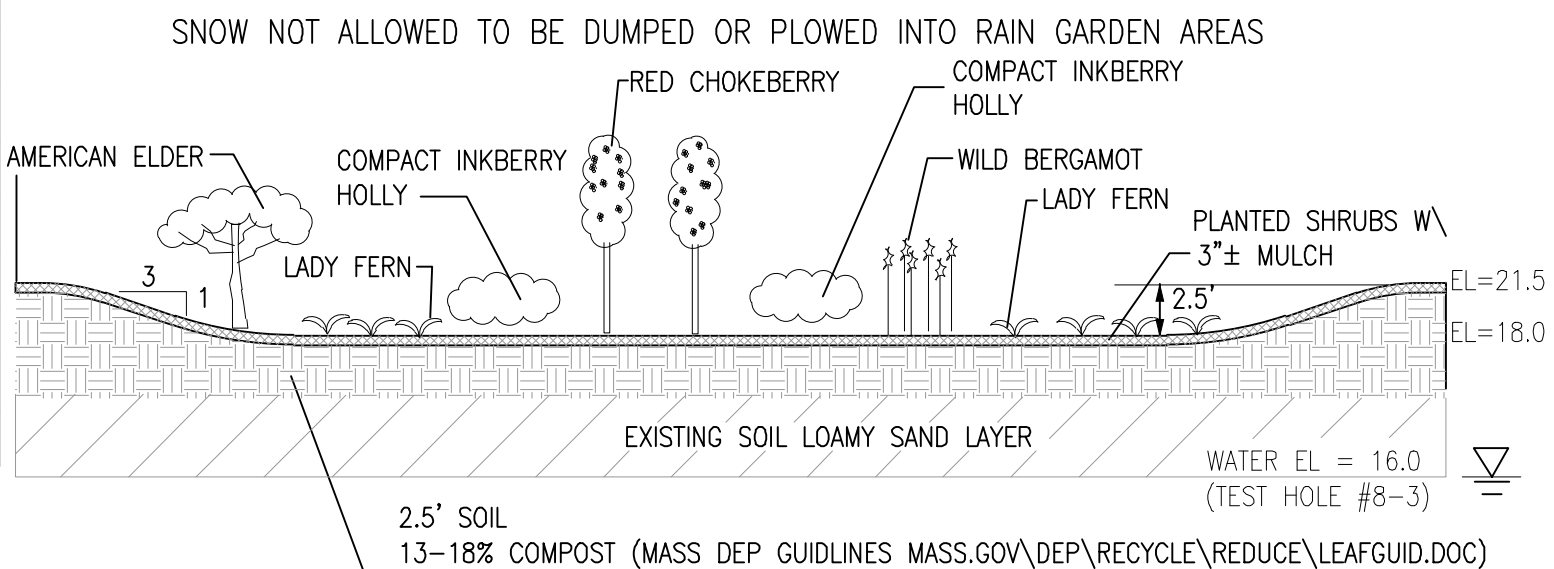

The soil mix must be uniform, free of stones, stumps, roots or similar objects larger than 2 inches. Clay content should not exceed 5%. Soil pH should generally be between 5.5-6.5, a range that is optimal for microbial activity and adsorption of nitrogen, phosphorus, and other pollutants. Use soils with 1.5% to 3% organic content and maximum 500-ppm soluble salts. The sand component should be gravelly sand that meets ASTM D 422.

RAIN GARDEN
NOT TO SCALE

REVISIONS	
FEBRUARY 2, 2022	PLANNING BOARD COMMENTS
FEBRUARY 8, 2022	CONSERVATION COMMISSION COMMENTS
FEBRUARY 24, 2022	PLANNING BOARD COMMENTS
APRIL 7, 2022	PLANNING BOARD COMMENTS

RED GOLD FARM DEFINITIVE SUBDIVISION PLAN

#202 MORaine STREET
MARSHFIELD, MASSACHUSETTS

PREPARED FOR:
SEALUND CORPORATION
794 WASHINGTON STREET
PEMBROKE, MA 02359


OCTOBER 28, 2021
SCALE: AS NOTED
JOB No. 20-053



GRADY CONSULTING, L.L.C.


Civil Engineers, Land Surveyors &
Landscape Architects
71 Evergreen Street, Suite 1, Kingston, MA 02364
Phone (781) 585-2300 Fax (781) 585-2378

SHEET 23 OF 23

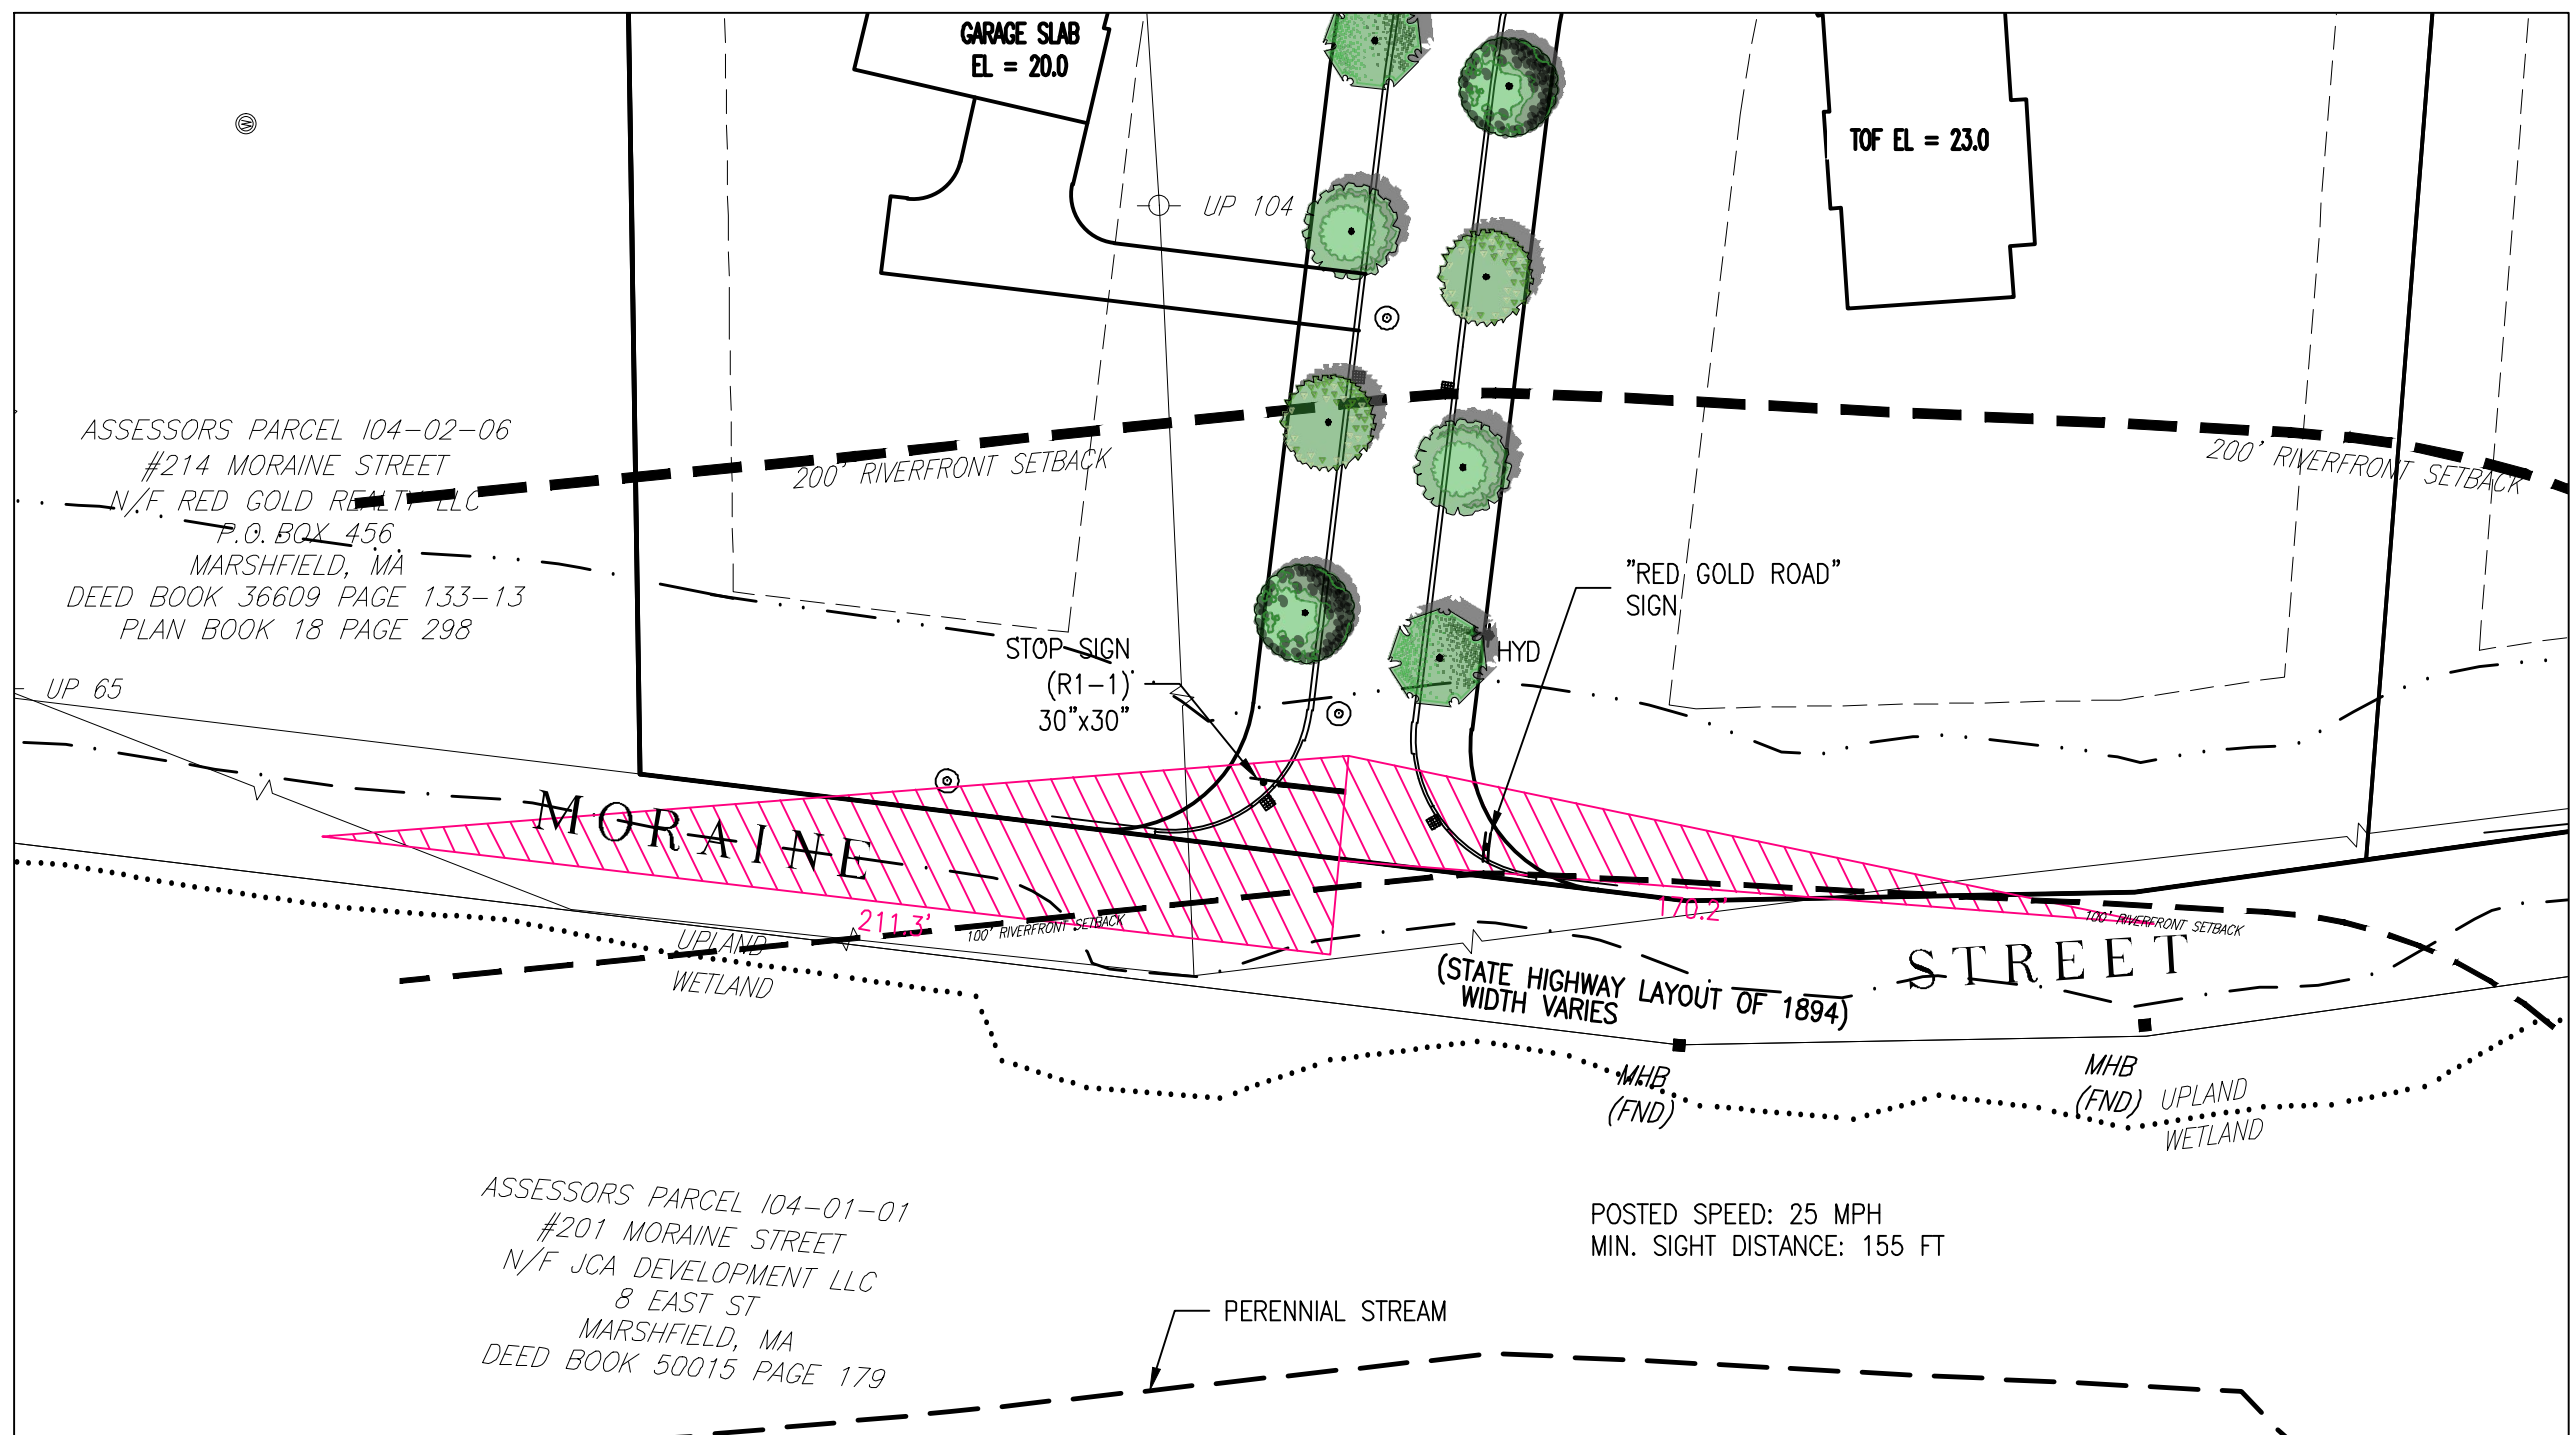

SIGHT DISTANCE TRIANGLE AND TRAFFIC SIGNS

SCALE: 1"=40'

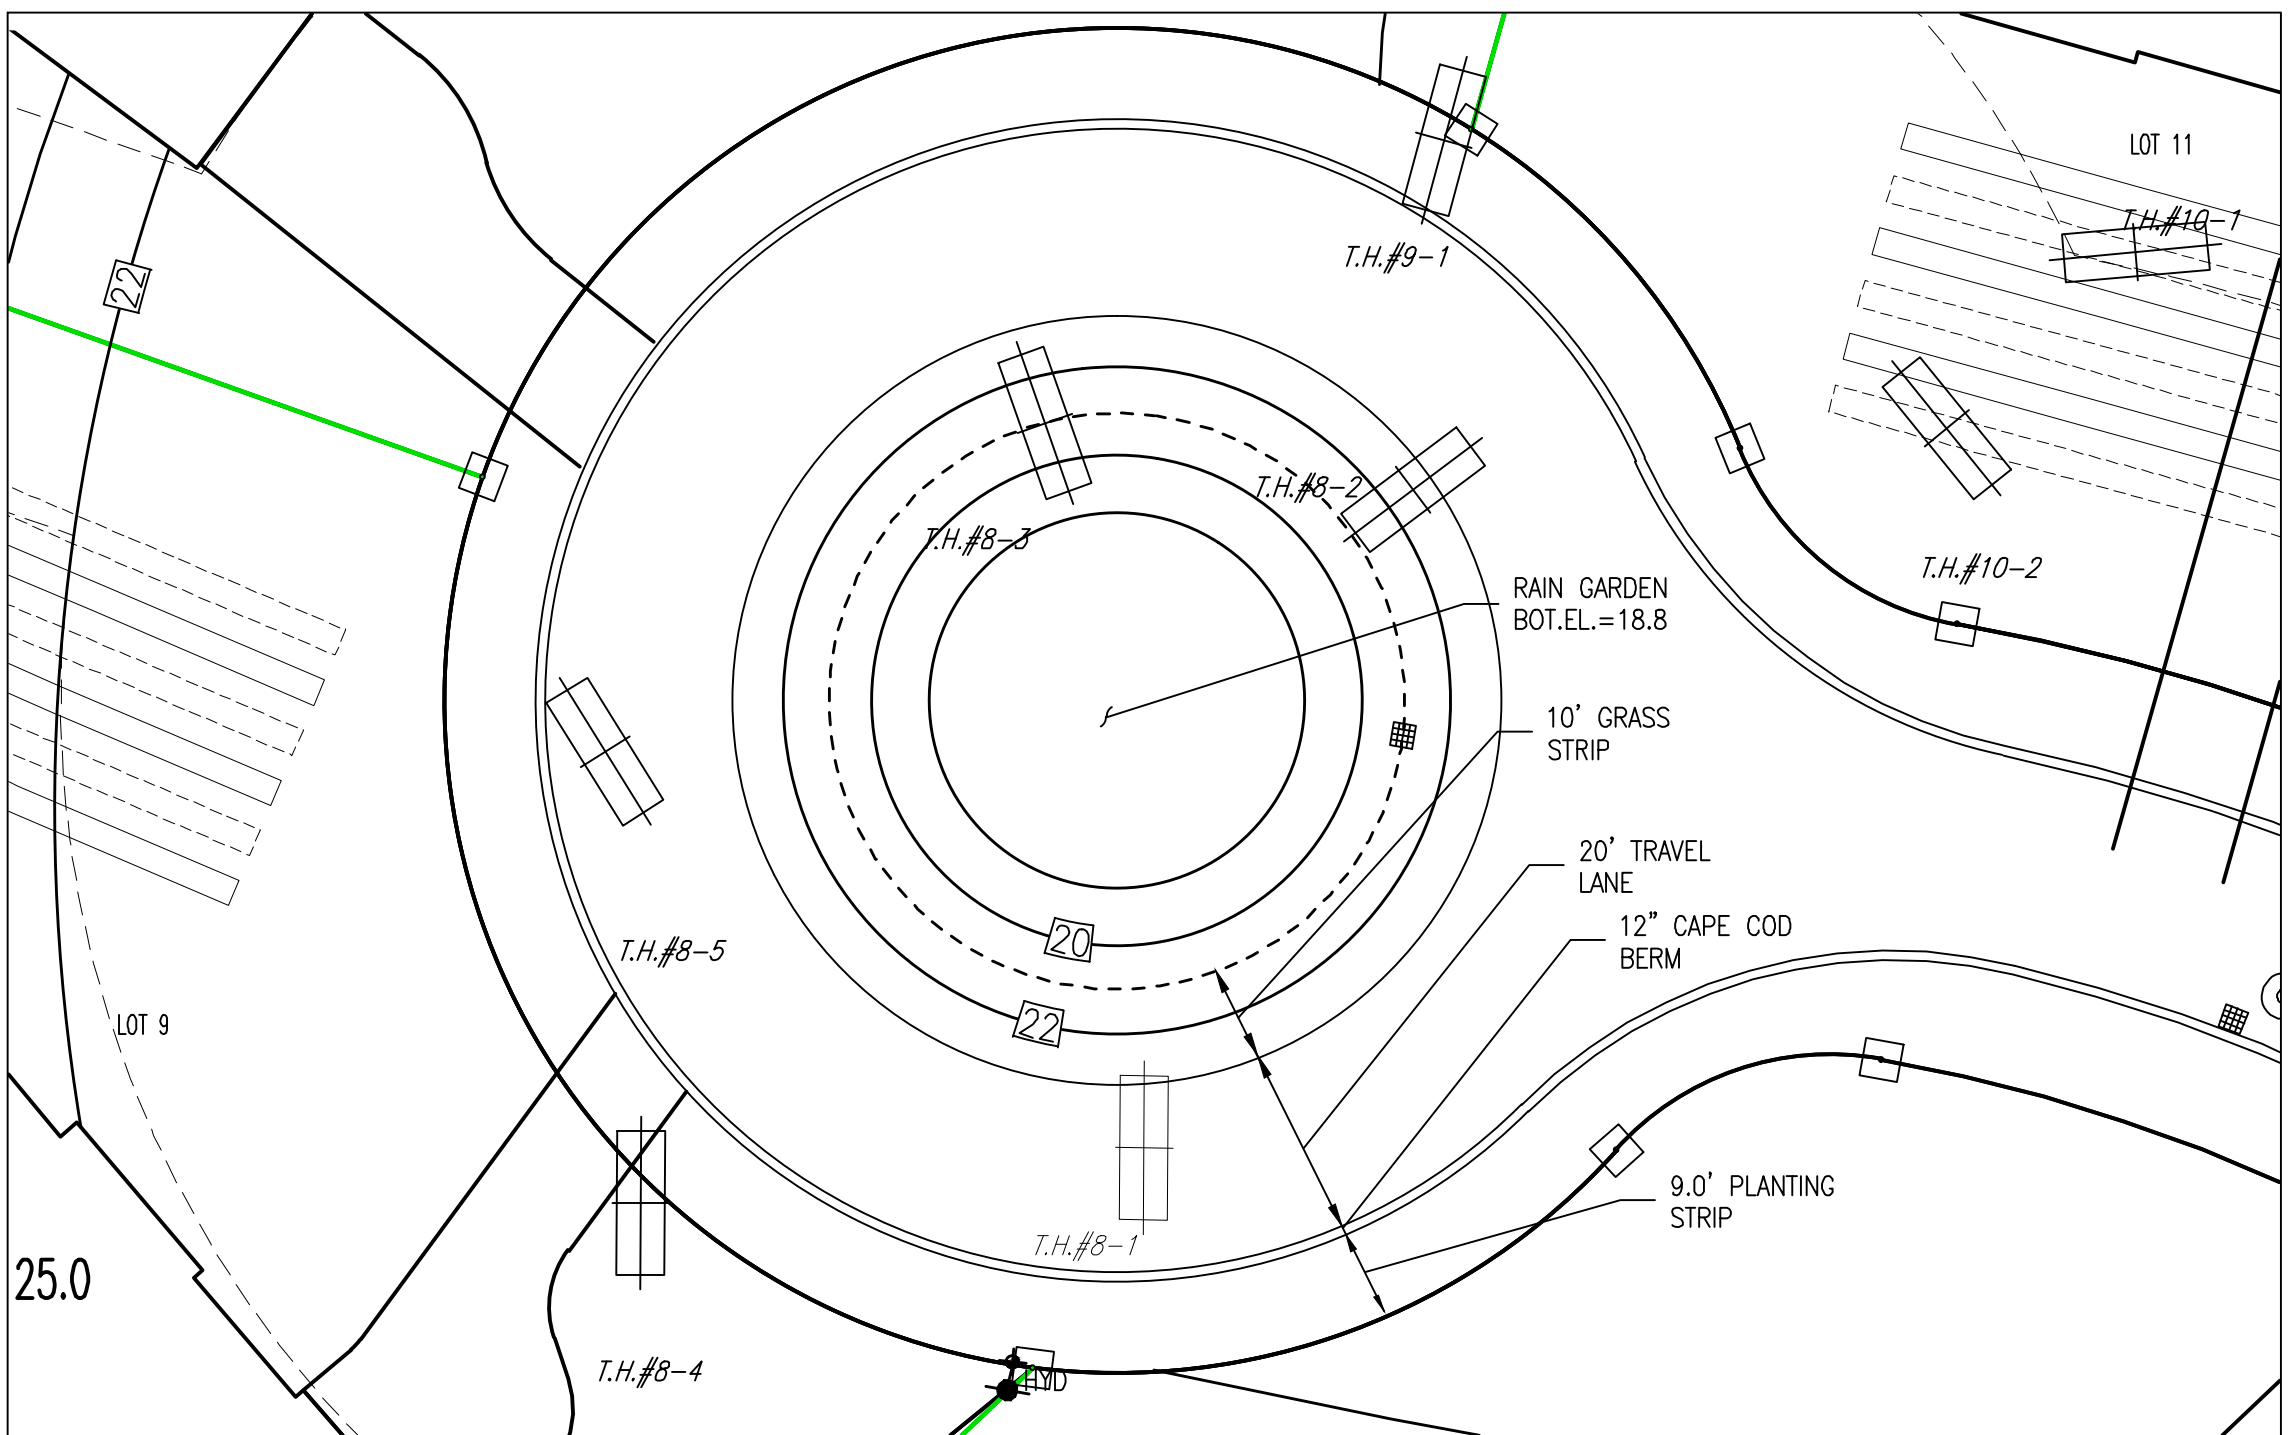

CUL DE SAC RAIN GARDEN

SCALE: 1"=20'