


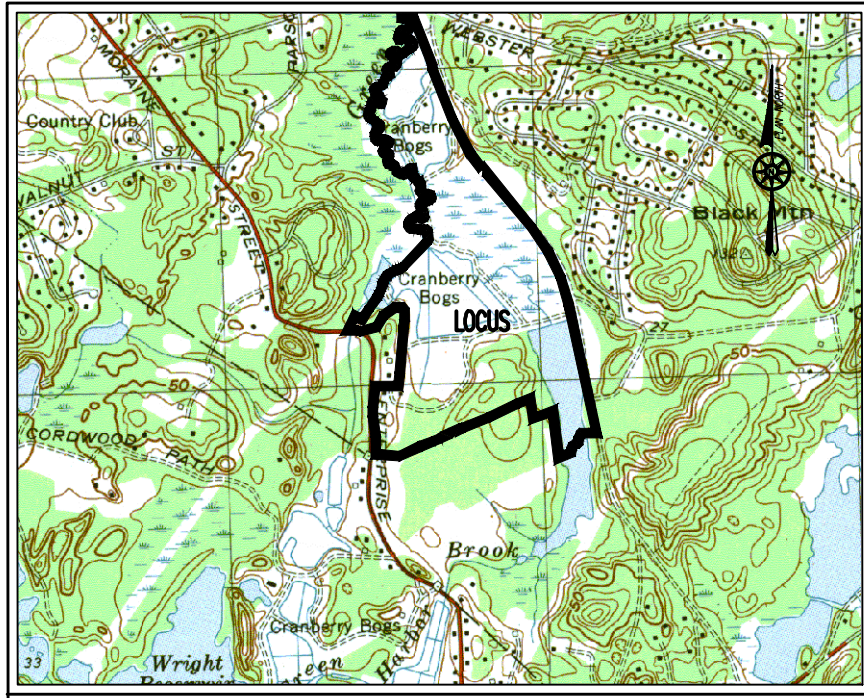


LOCATION MAP SCALE: 1"=2000'±

ROADWAY DATA

"RESIDENTIAL STREET - TYPE C"
(\$405-4.D.(3) TYPE "C" - SERVING
FEWER THAN 25 HOUSES, TWO SIDEWALKS
REQUIRED; ALL ZONING DISTRICTS.)

RIGHT OF WAY	46'
PAVEMENT WIDTH	20'
CAPE COD BERM	18"
SIDEWALK WIDTH	5'
MAX. GRADE	10%
MIN. GRADE	0.5%
MIN. CENTERLINE RADIUS	100'
MAX. DEAD END STREET LENGTH	600'
TURNAROUND DIAMETER	140'

TOTAL LOT AREA = 125.33± ACRES
TOTAL LENGTH OF ROADWAY = 1,568'±
(MEASURED FROM EXISTING EDGE OF PAVEMENT TO
CENTER OF CUL-DE-SAC)

 

ZONING DATA

DISTRICT: R-1: RESIDENTIAL RURAL

(WRPD - WATER RESOURCE PROTECTION DISTRICT)
(INLAND WETLANDS)

USE: ONE-FAMILY DETACHED DWELLING

MINIMUM REQUIREMENTS:
(OSRD - OPEN SPACE RESIDENTIAL DEVELOPMENT)
LOT AREA 20,000 SQ. FT.
LOT FRONTAGE 80 FT
(ONLY LOTS FRONTING ON INTERNAL ROADS)
LOT WIDTH 80 FT
(LOT WIDTH MEASURED AT REAR BUILDING LINE)
FRONT YARD 20 FT
SIDE YARD 10 FT
REAR YARD 25 FT
MINIMUM OPEN SPACE 50%

NOTES:

- TOPOGRAPHY INFORMATION SHOWN ON THIS PLAN IS BASED UPON AN ON THE GROUND SURVEY PERFORMED BY GRADY CONSULTING, L.L.C. ON MARCH 10-18, 2021.
- ALL ELEVATIONS ARE BASED ON A BENCHMARK ESTABLISHED USING G.P.S. REFERENCE BASE SMARTNET NORTH AMERICA.
- WETLAND RESOURCE AREAS ARE AS SHOWN.
- EXISTING UTILITIES, WHERE SHOWN, HAVE BEEN COMPILED BASED ON OBSERVED ABOVE GROUND EVIDENCE ONLY AND ARE TO BE CONSIDERED APPROXIMATE. GRADY CONSULTING, L.L.C. DOES NOT GUARANTEE THE LOCATION OF THE UNDERGROUND UTILITIES SHOWN OR THAT ALL EXISTING UTILITIES AND/OR SUBSURFACE STRUCTURES ARE SHOWN.
- BY GRAPHIC PLOTTING ONLY, THIS PROPERTY IS PARTIALLY LOCATED IN ZONE "AE (ELEVATION 9)" OF THE FLOOD INSURANCE RATE MAP, AS DEPICTED ON COMMUNITY PANEL No. 25023C0229L, WHICH BEARS AN EFFECTIVE DATE OF JULY 6, 2021 AND LOMR 21-01-0912P, WHICH BEARS AND EFFECTIVE DATE OF JULY 9, 2021.
- THE ENTIRE SITE LIES WITHIN A ZONE II NITROGEN SENSITIVE AREA. INDIVIDUAL LOTS WILL BE LIMITED TO ONE BEDROOM (110 GPD) PER 10,000 S.F. OF LOT AREA PER 301 CMR 15.214.
- LOT 105-01-09 SHALL BE MERGED WITH LOT 104-02-08A.

WETLAND REGULATIONS

ARTICLE 6: BUFFER ZONE
§ 505-206.1.D(2) BUFFER ZONE REGULATIONS.

(a) WHEN LAND WITHIN THE 100-FOOT BUFFER ZONE RESOURCE AREA IS NATURALLY VEGETATED AND UNDISTURBED, A SETBACK OF 75 FEET FROM ADJACENT RESOURCE AREA(S) SHALL BE OBSERVED WHEN SITING STRUCTURES. (WAIVER REQUESTED FOR ROADWAY)

(b) WHEN LAND WITHIN THE 100-FOOT BUFFER ZONE RESOURCE AREA HAS BEEN DEVELOPED SUBSEQUENT TO JUNE 20, 2002, A SETBACK OF 50 FEET FROM ADJACENT RESOURCE AREA(S) SHALL BE OBSERVED WHEN SITING STRUCTURES

(c) WHEN LAND WITHIN THE 100-FOOT BUFFER ZONE RESOURCE AREA ENCOMPASSES LOTS DEVELOPED PRIOR TO JUNE 20, 2002, AND HAS BUILDINGS WHICH ARE CURRENTLY EXISTING ON SUCH LOTS, ANY NEW STRUCTURES SHALL BE REQUIRED TO MEET A TWENTY-FIVE-FOOT SETBACK TO THE MAXIMUM EXTENT POSSIBLE.

I CERTIFY THAT ALL DESIGN AND CONSTRUCTION AS PRESENTED CONFORMS TO THE RULES AND REGULATIONS OF THE PLANNING BOARD WITH NO EXCEPTIONS OR CONFLICTS EXCEPT AS LISTED BELOW.

RICHARD GRADY, P.E.

DATE

RECORD OWNER:

ASSESSOR ID 104-02-08A (104.261 ACRES)
105-01-09 (21.077 ACRES)
RED GOLD REALTY LLC
202 MORaine STREET
P.O. BOX 456
MARSHFIELD, MA 02050
DEED BOOK 36609 PAGE 123
PLAN BOOK 7 PAGE 79

PLAN REFERENCES

- PLAN BOOK 7 PAGE 29
- PLAN BOOK 17 PAGE 788
- PLAN BOOK 16 PAGE 829
- PLAN BOOK 18 PAGE 298
- PLAN BOOK 19 PAGE 313
- PLAN BOOK 29 PAGE 603
- PLAN BOOK 46 PAGE 144
- PLAN BOOK RR10 PAGE 691
- SHLO 1894 - 21-1
- SHLO 1894 - 22-1
- SHLO 1894 - 22-2
- SHLO 1894 - 22-3
- SHLO 1896 - 128-1
- LCP 28405-E
- LCP 33476-A
- LCP 33476-D
- OLD COLONY RAIL ROAD PLAN V.528 - 20
- OLD COLONY RAIL ROAD PLAN V.528 - 21
- OLD COLONY RAIL ROAD PLAN V.528 - 22
- OLD COLONY RAIL ROAD PLAN V.528 - 23
- OLD COLONY RAIL ROAD PLAN V.528 - 24
- OLD COLONY RAIL ROAD PLAN V.528 - 26
- OLD COLONY RAIL ROAD PLAN V.528 - 27

I CERTIFY THAT THIS SURVEY WAS MADE ON THE GROUND IN ACCORDANCE WITH THE STANDARDS OF THE LAND COURT INSTRUCTIONS OF 2006 ON OR BETWEEN FEBRUARY 2021 AND APRIL 2021.
NOTE: NO REGISTERED LAND ON LOCUS

I HEREBY CERTIFY THAT THIS PLAN HAS BEEN PREPARED IN CONFORMANCE WITH THE RULES AND REGULATIONS OF THE REGISTERS OF DEEDS OF THE COMMONWEALTH OF MASSACHUSETTS.

TIMOTHY R. BENNETT, P.L.S.

DATE

MARSHFIELD PLANNING BOARD

APPROVED CONDITIONALLY SUBJECT TO THE COMPLETION OF ALL REQUIRED GROUNDWORK AS SHOWN ON THESE PLANS AND AS SET FORTH IN THE COVENANT.

DATE APPROVED: _____

DATE SIGNED: _____

SUBJECT TO A COVENANT DULY EXECUTED, DATED THE ____ DAY OF _____ 2021, RUNNING WITH THE LAND, TO BE DULY RECORDED BY OR FOR THE OWNER OF RECORD.

THIS PLAN IS SUBJECT TO ALL CONDITIONS OF THE MARSHFIELD PLANNING BOARD CERTIFICATE OF ACTION DATED _____, FILED WITH THE MARSHFIELD TOWN CLERK ON _____ AND HEREWITH RECORDED AS PART OF THIS PLAN.

I HEREBY CERTIFY THAT THERE HAS BEEN NO APPEAL TAKEN TO THIS PLANNING BOARD ACTION DURING THE TWENTY DAY STATUTORY APPEAL PERIOD.

DATE: _____

TOWN CLERK, TOWN OF MARSHFIELD

REVISIONS	
FEBRUARY 2, 2022	PLANNING BOARD COMMENTS
FEBRUARY 8, 2022	CONSERVATION COMMISSION COMMENTS
FEBRUARY 24, 2022	PLANNING BOARD COMMENTS
MARCH 16, 2022	PLANNING BOARD COMMENTS
APRIL 7, 2022	PLANNING BOARD COMMENTS
APRIL 11, 2022	OSRD LAYOUT
APRIL 22, 2022	PLANNING/CONSERVATION COMMENTS

RED GOLD FARM OPEN SPACE RESIDENTIAL DEVELOPMENT DEFINITIVE SUBDIVISION PLAN #202 MORaine STREET MARSHFIELD, MASSACHUSETTS

PREPARED FOR:
SEALUND CORPORATION
794 WASHINGTON STREET
PEMBROKE, MA 02359

OCTOBER 28, 2021
SCALE:
JOB No. 20-053



GRADY CONSULTING, L.L.C.

Civil Engineers, Land Surveyors &
Landscape Architects
71 Evergreen Street, Suite 1, Kingston, MA 02364
Phone (781) 585-2300 Fax (781) 585-2378

SHEET 1 OF 21




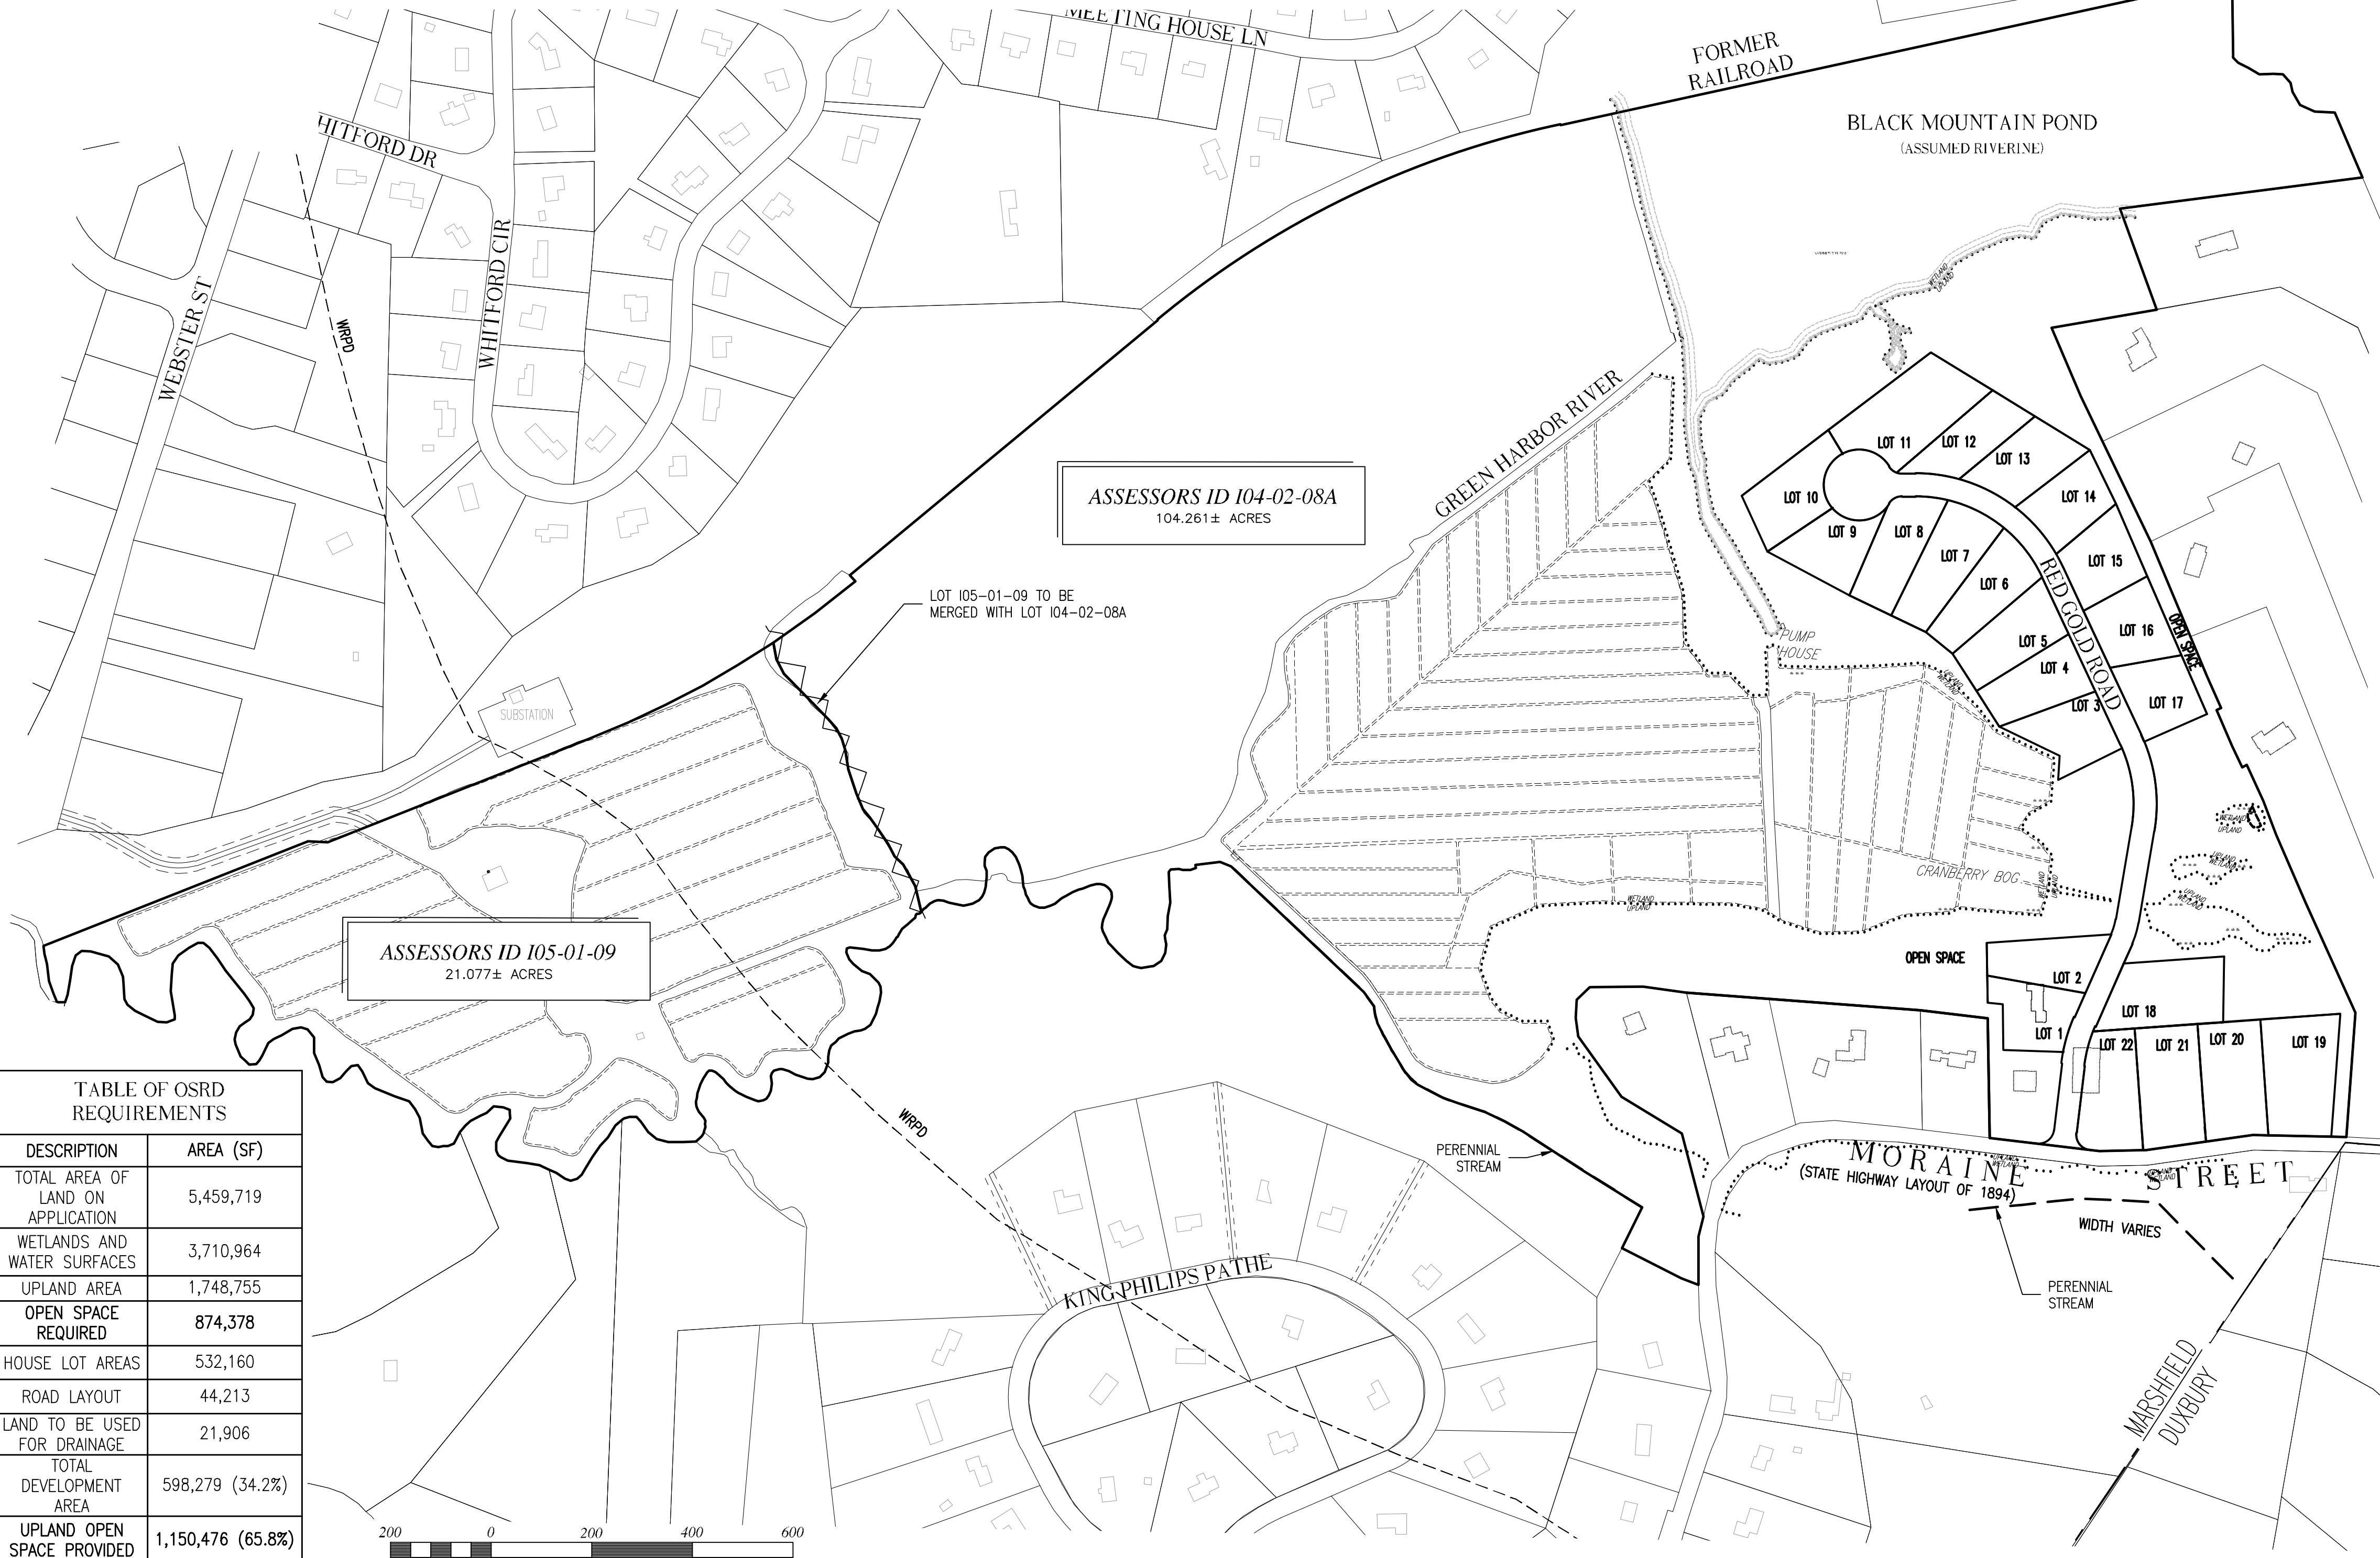


TABLE OF OSRD REQUIREMENTS	
DESCRIPTION	AREA (SF)
TOTAL AREA OF LAND ON APPLICATION	5,459,719
WETLANDS AND WATER SURFACES	3,710,964
UPLAND AREA	1,748,755
OPEN SPACE REQUIRED	874,378
HOUSE LOT AREAS	532,160
ROAD LAYOUT	44,213
LAND TO BE USED FOR DRAINAGE	21,906
TOTAL DEVELOPMENT AREA	598,279 (34.2%)
UPLAND OPEN SPACE PROVIDED	1,150,476 (65.8%)
TOTAL OPEN SPACE PROVIDED	4,861,440 SF (111.60 ACRES)

 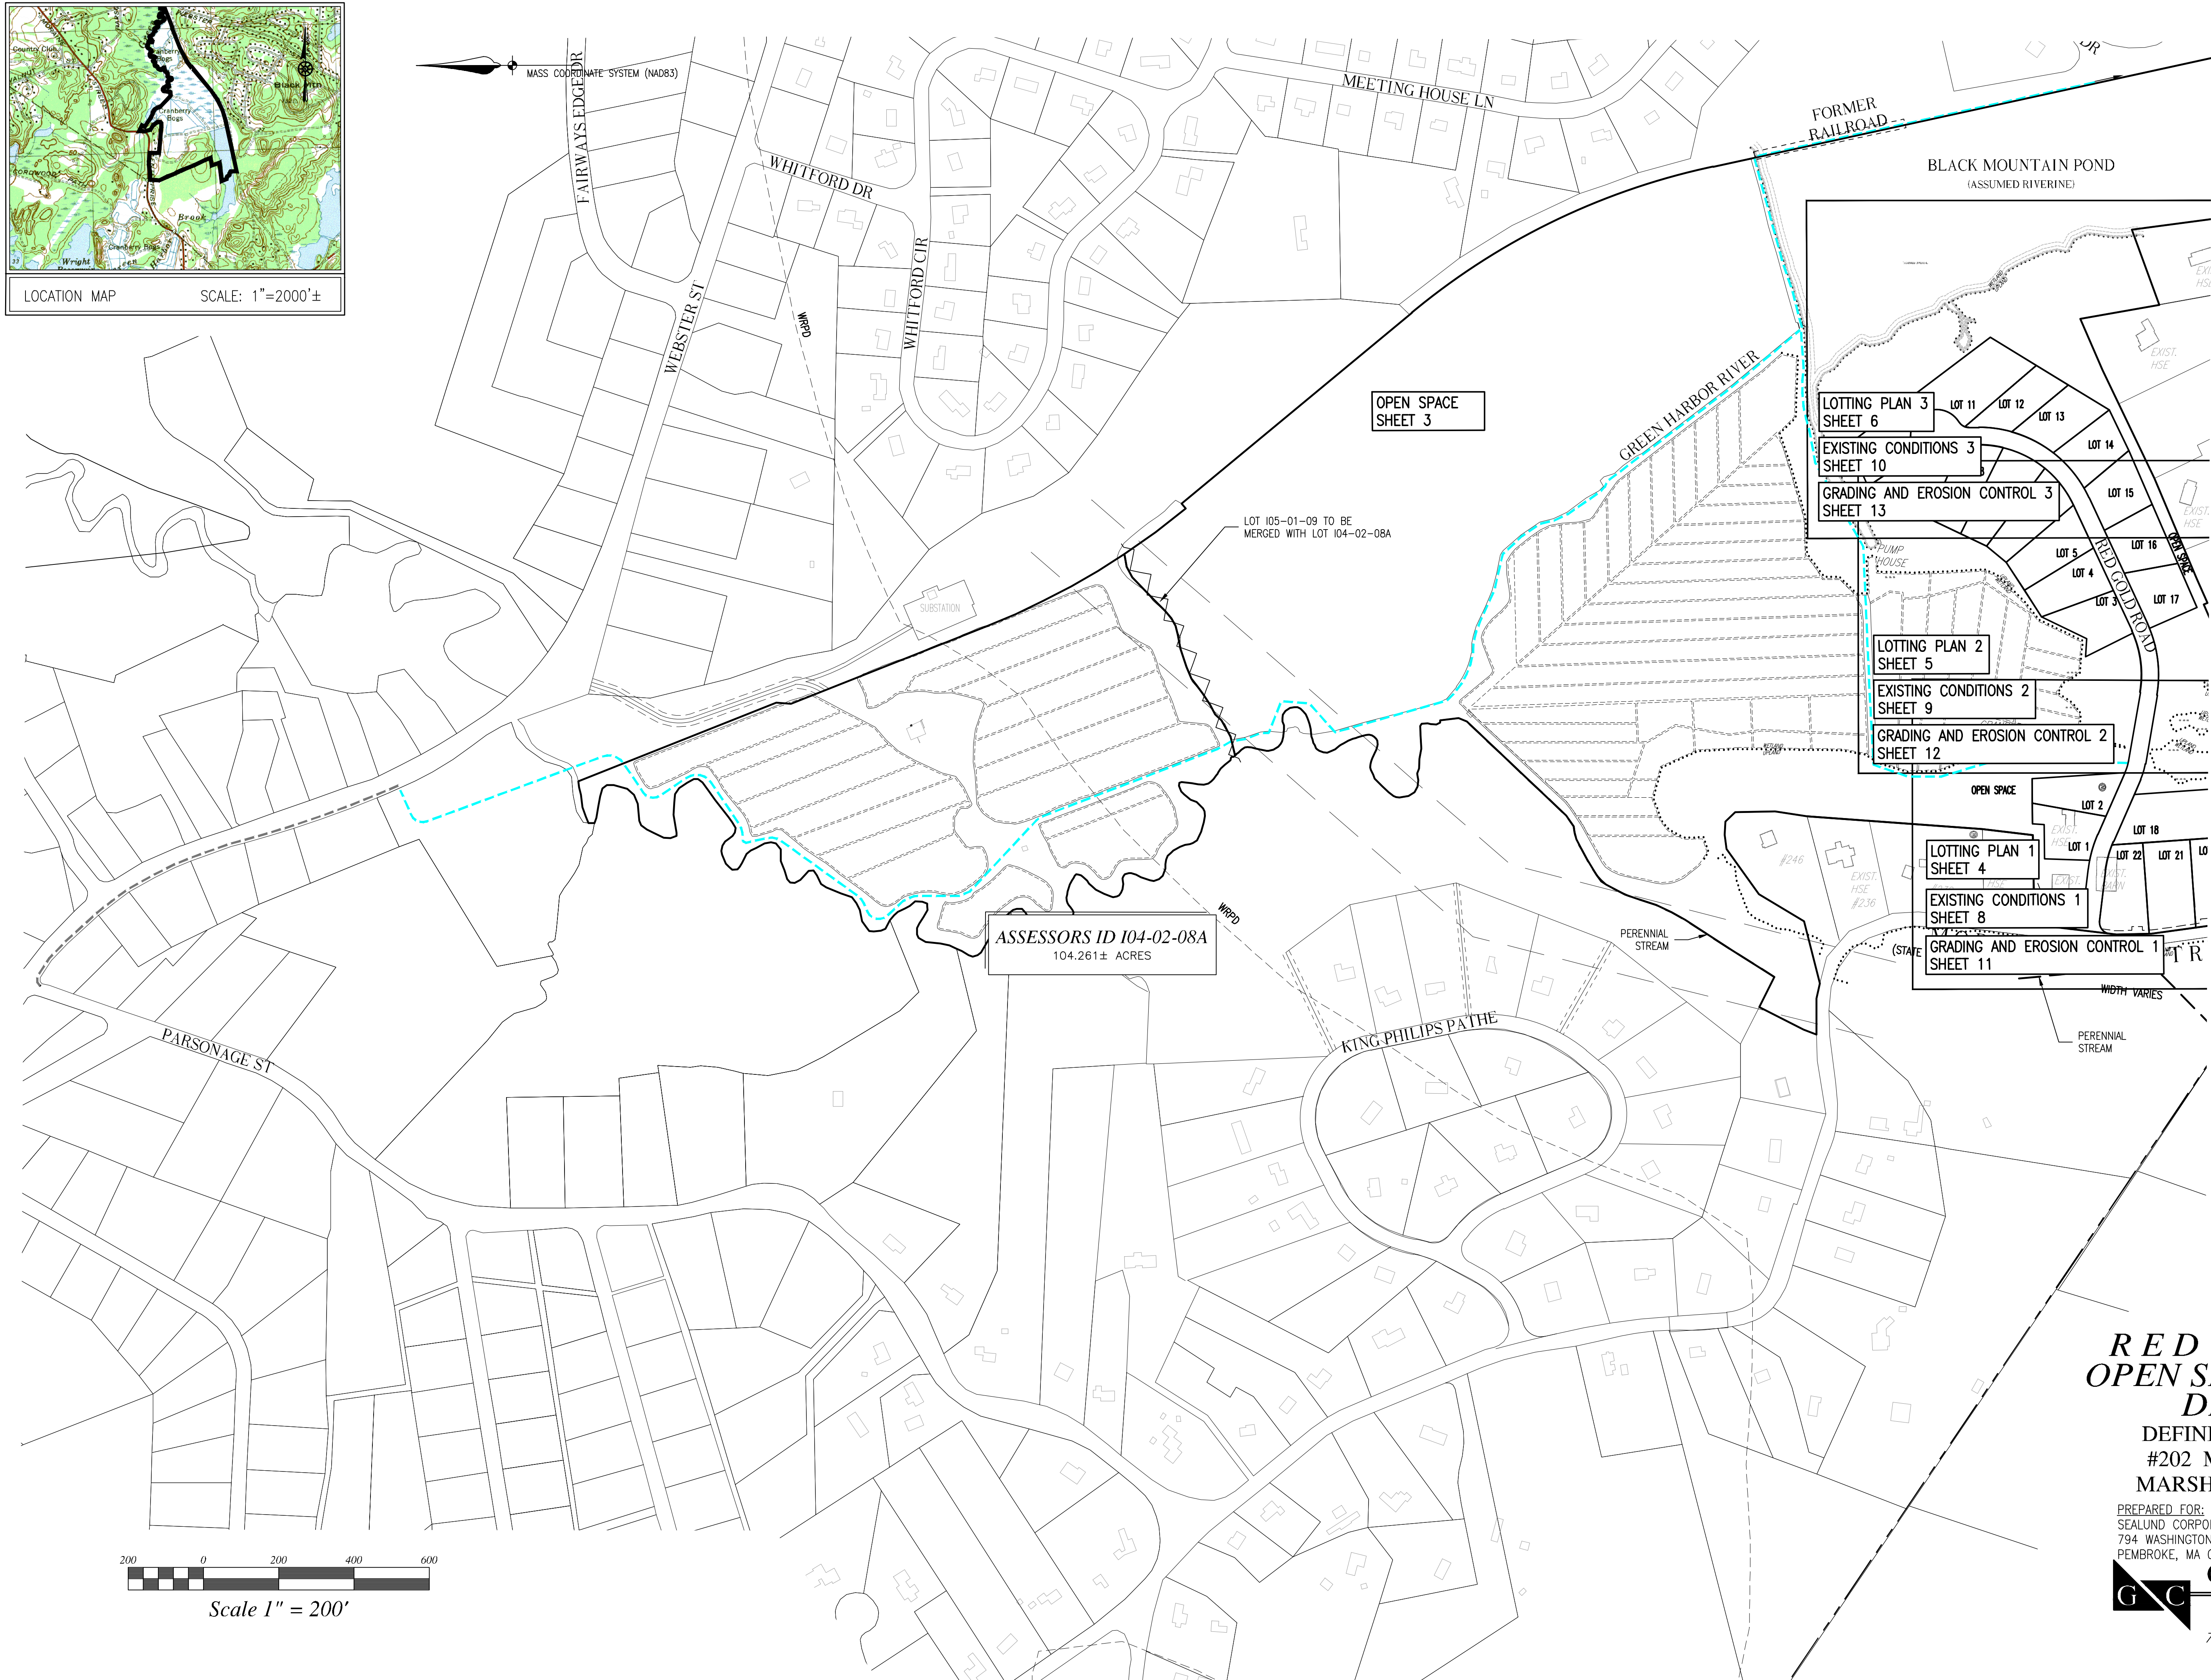

Scale 1" = 200'

COVER SHEET

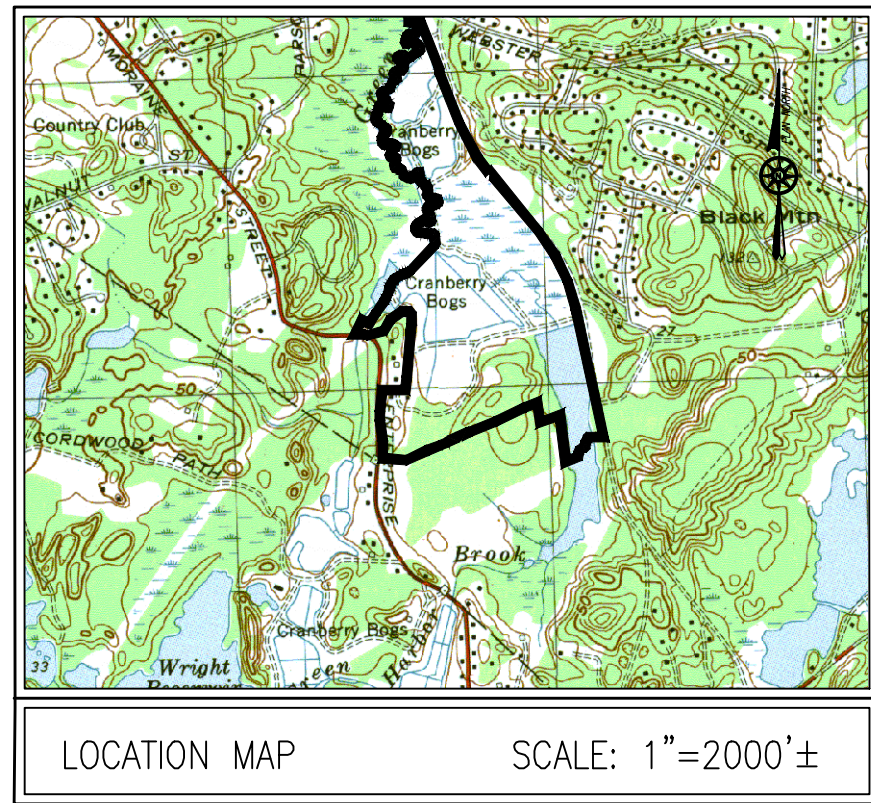

Scale 1" = 200'

FOR REGISTRY USE ONLY

I CERTIFY THAT THIS SURVEY WAS MADE ON THE GROUND IN ACCORDANCE WITH THE STANDARDS OF THE LAND COURT INSTRUCTIONS OF 2006 ON OR BETWEEN FEBRUARY 2021 AND APRIL 2021. NOTE: NO REGISTERED LAND ON LOCUS

I CERTIFY THAT THE TOPOGRAPHIC INFORMATION ON THIS PLAN WAS DERIVED WHOLLY FROM AN ON GROUND INSTRUMENT SURVEY AND THAT THE DATUM WAS OBTAINED FROM NETWORK RTK GPS OBSERVATIONS ON MULTIPLE CONTROL POINTS.

I HEREBY CERTIFY THAT THIS PLAN HAS BEEN PREPARED IN CONFORMANCE WITH THE RULES AND REGULATIONS OF THE REGISTERS OF DEEDS OF THE COMMONWEALTH OF MASSACHUSETTS.

TIMOTHY R. BENNETT, P.L.S. DATE

MARSHFIELD PLANNING BOARD

APPROVED CONDITIONALLY SUBJECT TO THE COMPLETION OF ALL REQUIRED GROUNDWORK AS SHOWN ON THESE PLANS AND AS SET FORTH IN THE COVENANT.

DATE APPROVED:

DATE SIGNED:

SUBJECT TO A COVENANT DULY EXECUTED, DATED THE ____ DAY OF ____ 2021, RUNNING WITH THE LAND, TO BE DULY RECORDED BY OR FOR THE OWNER OF RECORD.

THIS PLAN IS SUBJECT TO ALL CONDITIONS OF THE MARSHFIELD PLANNING BOARD CERTIFICATE OF ACTION DATED ____ FILED WITH THE MARSHFIELD TOWN CLERK ON ____ AND HEREWITH RECORDED AS PART OF THIS PLAN.

I HEREBY CERTIFY THAT THERE HAS BEEN NO APPEAL TAKEN TO THIS PLANNING BOARD ACTION DURING THE TWENTY DAY STATUTORY APPEAL PERIOD.

DATE:



TOWN CLERK, TOWN OF MARSHFIELD	
REVISIONS	
FEBRUARY 2, 2022	PLANNING BOARD COMMENTS
FEBRUARY 8, 2022	CONSERVATION COMMISSION COMMENTS
FEBRUARY 24, 2022	PLANNING BOARD COMMENTS
MARCH 16, 2022	PLANNING BOARD COMMENTS
APRIL 7, 2022	PLANNING BOARD COMMENTS
APRIL 11, 2022	OSRD LAYOUT
APRIL 22, 2022	PLANNING/CONSERVATION COMMENTS

RED GOLD FARM
OPEN SPACE RESIDENTIAL
DEVELOPMENT
DEFINITIVE SUBDIVISION PLAN
#202 MORaine STREET
MARSHFIELD, MASSACHUSETTS

PREPARED FOR:
SEALUND CORPORATION
794 WASHINGTON STREET
PEMBROKE, MA 02359

OCTOBER 28, 2021
SCALE:
JOB No. 20-053

GRADY CONSULTING, L.L.C.
Civil Engineers, Land Surveyors &
Landscape Architects
71 Evergreen Street, Suite 1, Kingston, MA 02364
Phone (781) 585-2300 Fax (781) 585-2378

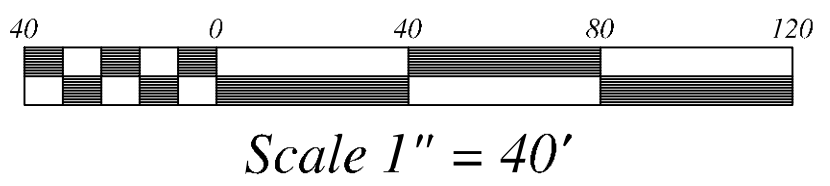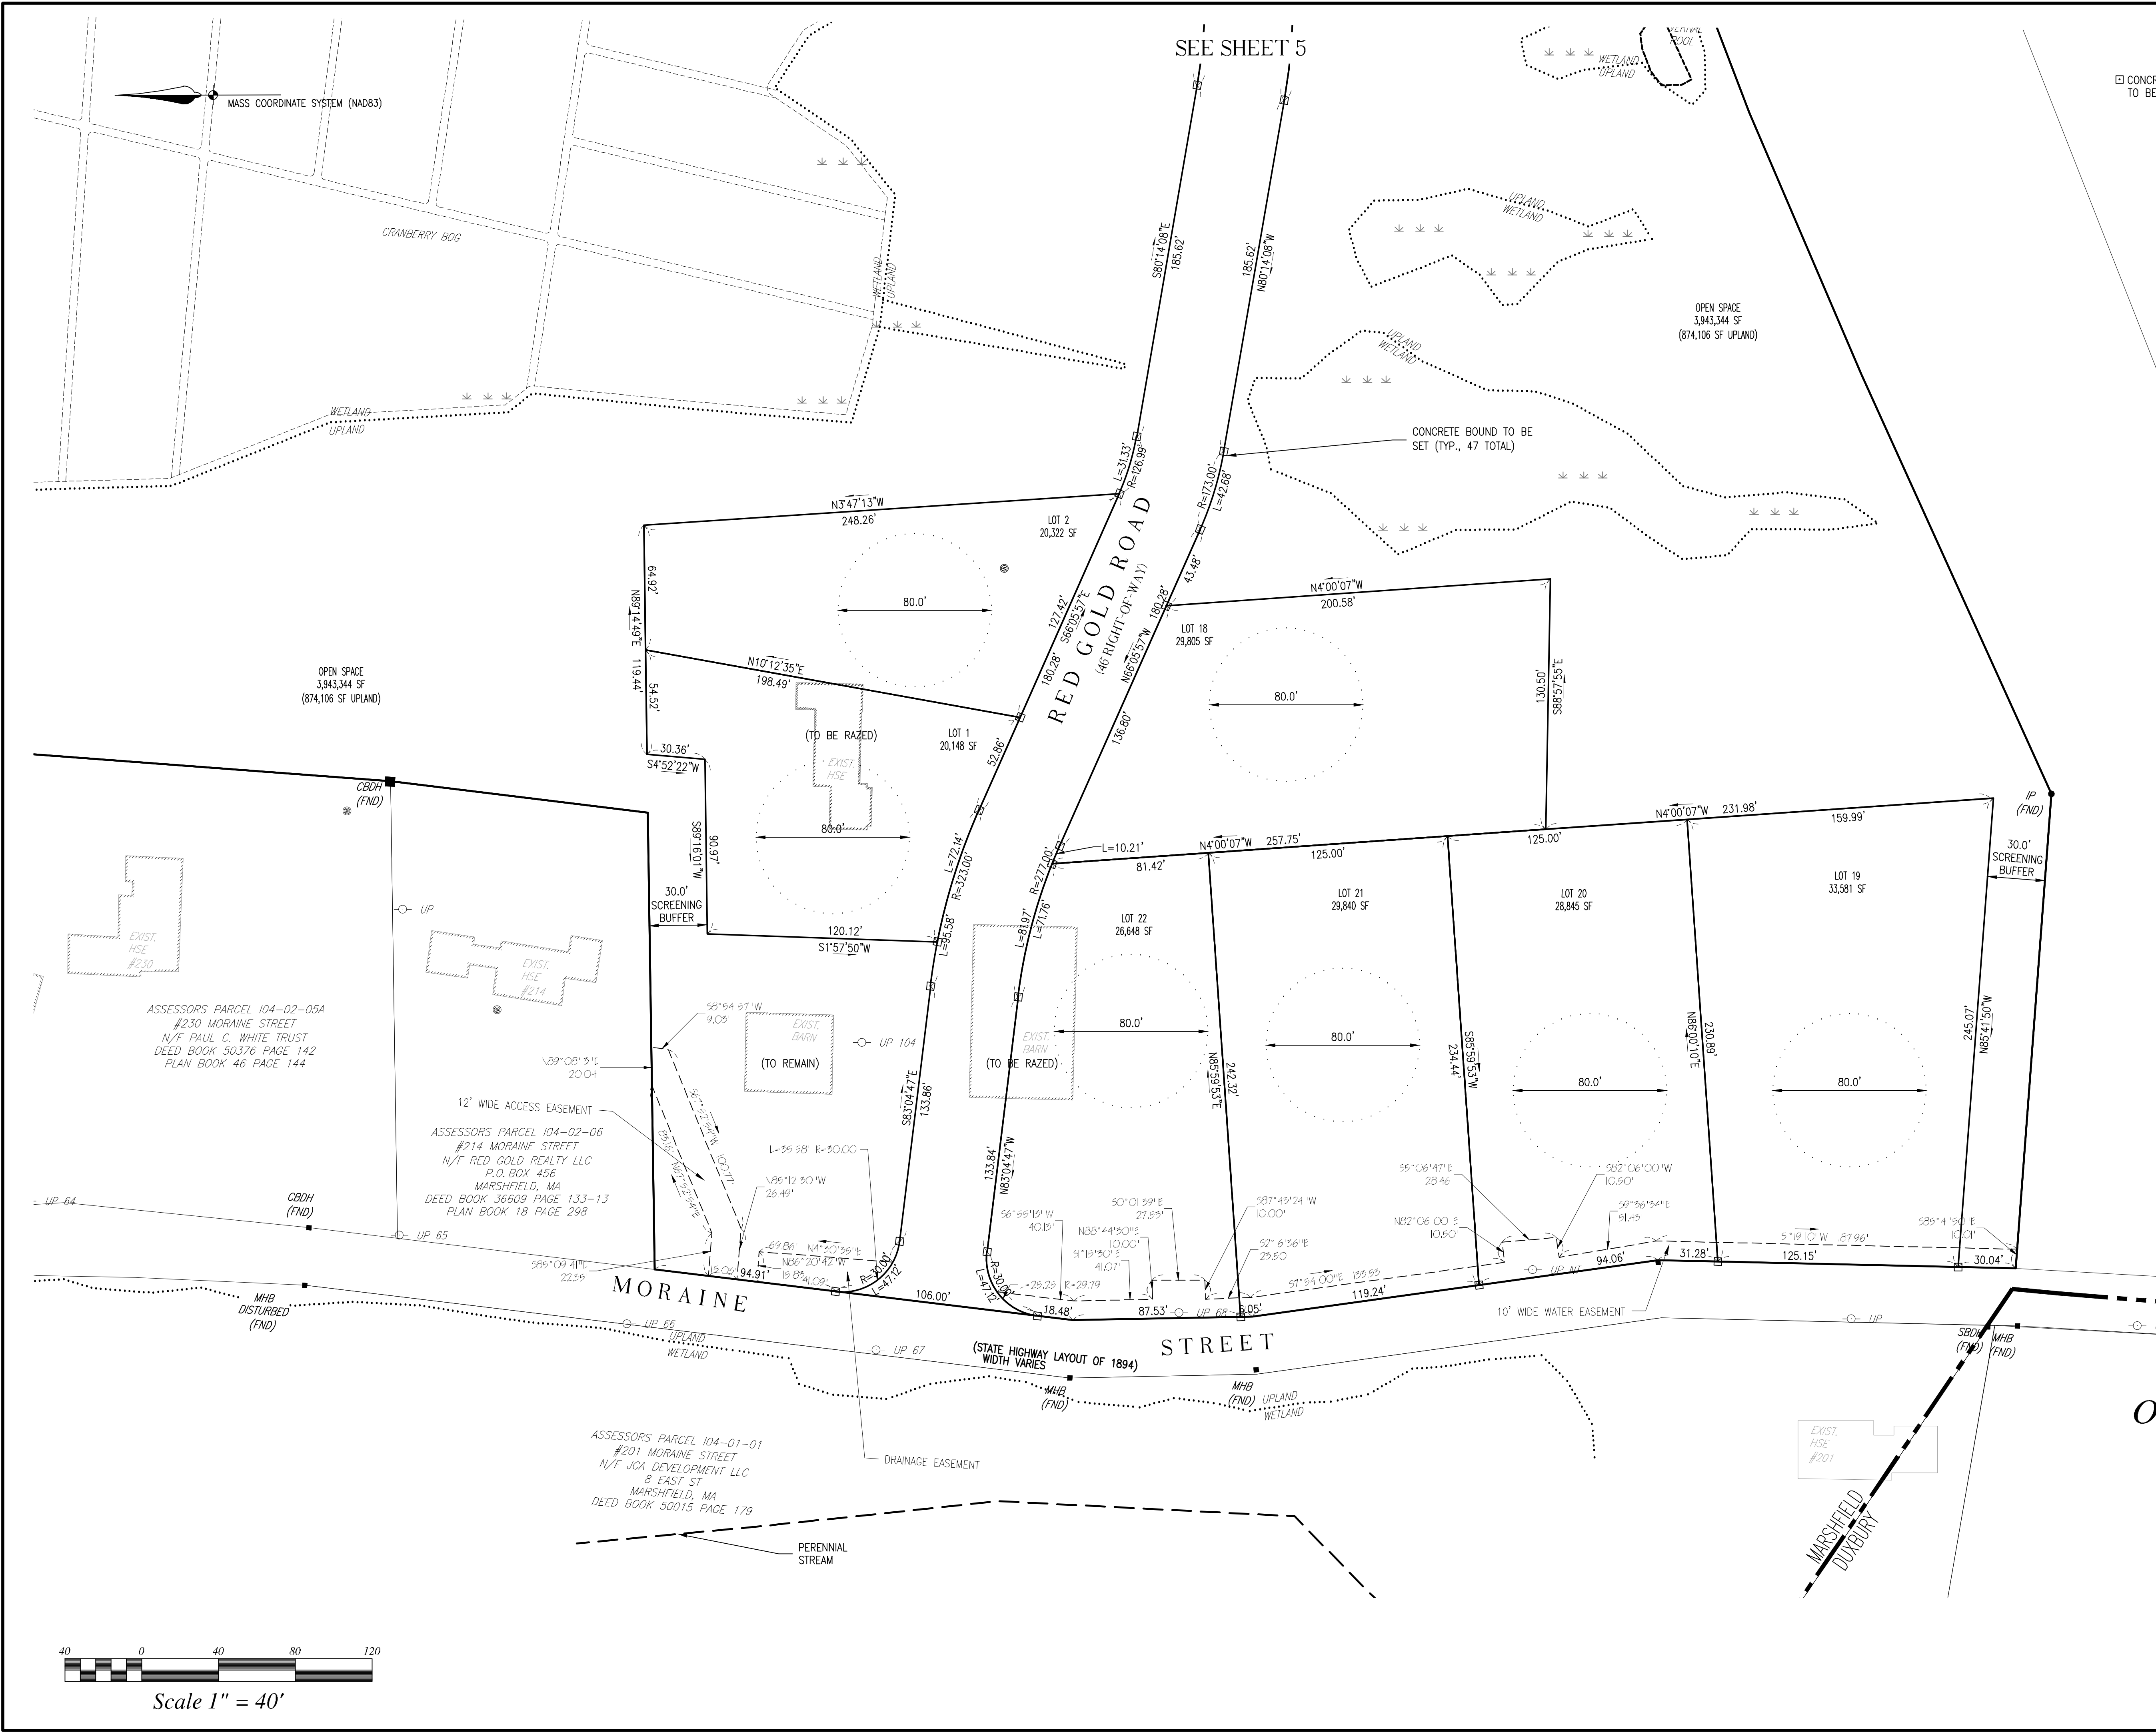

FOR REGISTRY USE ONLY

I CERTIFY THAT THIS SURVEY WAS MADE ON THE GROUND IN ACCORDANCE WITH THE STANDARDS OF THE LAND COURT INSTRUCTIONS OF 2006 ON OR BETWEEN FEBRUARY 2021 AND APRIL 2021.
NOTE: NO REGISTERED LAND ON LOCUS

I CERTIFY THAT THE TOPOGRAPHIC INFORMATION ON THIS PLAN WAS DERIVED WHOLLY FROM AN ON GROUND INSTRUMENT SURVEY AND THAT THE DATUM WAS OBTAINED FROM NETWORK RTK GPS OBSERVATIONS ON MULTIPLE CONTROL POINTS.

I HEREBY CERTIFY THAT THIS PLAN HAS BEEN PREPARED IN CONFORMANCE WITH THE RULES AND REGULATIONS OF THE REGISTERS OF DEEDS OF THE COMMONWEALTH OF MASSACHUSETTS.

TIMOTHY R. BENNETT, P.L.S. _____ DATE _____

MARSHFIELD PLANNING BOARD

APPROVED CONDITIONALLY SUBJECT TO THE COMPLETION OF ALL REQUIRED GROUNDWORK AS SHOWN ON THESE PLANS AND AS SET FORTH IN THE COVENANT.

DATE APPROVED: _____

DATE SIGNED: _____

SUBJECT TO A COVENANT DULY EXECUTED, DATED THE ____ DAY OF _____ 2021, RUNNING WITH THE LAND, TO BE DULY RECORDED BY OR FOR THE OWNER OF RECORD.

THIS PLAN IS SUBJECT TO ALL CONDITIONS OF THE MARSHFIELD PLANNING BOARD CERTIFICATE OF ACTION DATED _____, FILED WITH THE MARSHFIELD TOWN CLERK ON _____ AND HEREWITH RECORDED AS PART OF THIS PLAN.

I HEREBY CERTIFY THAT THERE HAS BEEN NO APPEAL TAKEN TO THIS PLANNING BOARD ACTION DURING THE TWENTY DAY STATUTORY APPEAL PERIOD.

DATE: _____

TOWN CLERK, TOWN OF MARSHFIELD	
REVISIONS	
FEBRUARY 2, 2022	PLANNING BOARD COMMENTS
FEBRUARY 8, 2022	CONSERVATION COMMISSION COMMENTS
FEBRUARY 24, 2022	PLANNING BOARD COMMENTS
MARCH 16, 2022	PLANNING BOARD COMMENTS
APRIL 7, 2022	PLANNING BOARD COMMENTS
APRIL 11, 2022	OSRD LAYOUT
APRIL 22, 2022	PLANNING/CONSERVATION COMMENTS

**RED GOLD FARM
OPEN SPACE RESIDENTIAL
DEVELOPMENT**

**DEFINITIVE SUBDIVISION PLAN
#202 MORaine STREET
MARSHFIELD, MASSACHUSETTS**


PREPARED FOR:
SEALUND CORPORATION
794 WASHINGTON STREET
PEMBROKE, MA 02359

OCTOBER 28, 2021
SCALE:
JOB No. 20-053

Grady Consulting, L.L.C.
Civil Engineers, Land Surveyors &
Landscape Architects
71 Evergreen Street, Suite 1, Kingston, MA 02364
Phone (781) 585-2300 Fax (781) 585-2378

SHEET 4 OF 21

LOT 19 PLAN 1

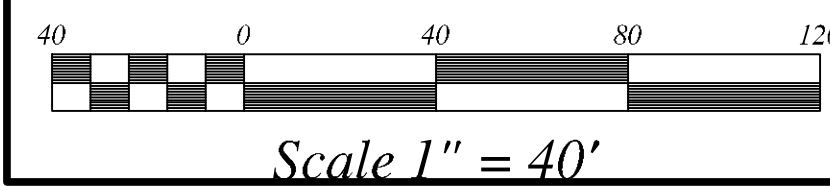

Scale 1" = 40'

SEE SHEET 4

SEE SHEET 6

MASS COORDINATE SYSTEM (NAD83)

ASSESSOR'S PARCEL: 03-01-19
ASSESSOR'S MAP: MORRIS STREET ALCOHOL
#130 MORRIS STREET TRUST
N/F: JOHN O. ALCOHOL, PAGE 315
DEED BOOK 21160 PAGE 298
PLAN BOOK 18 PAGE 298

ASSESSOR'S PARCEL: 04-02-07A
ASSESSOR'S MAP: MORRIS STREET
#144 MORRIS STREET TRUST
N/F: ANDREW J. & ANN SPALT
DEED BOOK 4143 PAGE 298
PLAN BOOK 18 PAGE 298

FOR REGISTRY USE ONLY

I CERTIFY THAT THIS SURVEY WAS MADE ON THE GROUND IN ACCORDANCE WITH THE STANDARDS OF THE LAND COURT INSTRUCTIONS OF 2006 ON OR BETWEEN FEBRUARY 2021 AND APRIL 2021.
NOTE: NO REGISTERED LAND ON LOCUS

I CERTIFY THAT THE TOPOGRAPHIC INFORMATION ON THIS PLAN WAS DERIVED WHOLLY FROM AN ON GROUND INSTRUMENT SURVEY AND THAT THE DATUM WAS OBTAINED FROM NETWORK RTK GPS OBSERVATIONS ON MULTIPLE CONTROL POINTS.

I HEREBY CERTIFY THAT THIS PLAN HAS BEEN PREPARED IN CONFORMANCE WITH THE RULES AND REGULATIONS OF THE REGISTERS OF DEEDS OF THE COMMONWEALTH OF MASSACHUSETTS.

TIMOTHY R. BENNETT, P.L.S. DATE

MARSHFIELD PLANNING BOARD

APPROVED CONDITIONALLY SUBJECT TO THE COMPLETION OF ALL REQUIRED GROUNDWORK AS SHOWN ON THESE PLANS AND AS SET FORTH IN THE COVENANT.

DATE APPROVED: _____

DATE SIGNED: _____

SUBJECT TO A COVENANT DULY EXECUTED, DATED THE ____ DAY OF 2021, RUNNING WITH THE LAND, TO BE DULY RECORDED BY OR FOR THE OWNER OF RECORD.

THIS PLAN IS SUBJECT TO ALL CONDITIONS OF THE MARSHFIELD PLANNING BOARD CERTIFICATE OF ACTION DATED _____ FILED WITH THE MARSHFIELD TOWN CLERK ON _____ AND HEREWITH RECORDED AS PART OF THIS PLAN.

I HEREBY CERTIFY THAT THERE HAS BEEN NO APPEAL TAKEN TO THIS PLANNING BOARD ACTION DURING THE TWENTY DAY STATUTORY APPEAL PERIOD.

DATE: _____

REVISIONS	
FEBRUARY 2, 2022	PLANNING BOARD COMMENTS
FEBRUARY 8, 2022	CONSERVATION COMMISSION COMMENTS
FEBRUARY 24, 2022	PLANNING BOARD COMMENTS
MARCH 16, 2022	PLANNING BOARD COMMENTS
APRIL 7, 2022	PLANNING BOARD COMMENTS
APRIL 11, 2022	OSRD LAYOUT
APRIL 22, 2022	PLANNING/CONSERVATION COMMENTS

RED GOLD FARM
OPEN SPACE RESIDENTIAL
DEVELOPMENT
DEFINITIVE SUBDIVISION PLAN
#202 MORRIS STREET
MARSHFIELD, MASSACHUSETTS

PREPARED FOR:
SEALUND CORPORATION
794 WASHINGTON STREET
PEMBROKE, MA 02359

OCTOBER 28, 2021
SCALE:
JOB No. 20-053

Grady Consulting, L.L.C.
Civil Engineers, Land Surveyors &
Landscape Architects
71 Evergreen Street, Suite 1, Kingston, MA 02364
Phone (781) 585-2300 Fax (781) 585-2378

MASS COORDINATE SYSTEM (NAD83)

BLACK MOUNTAIN POND
(ASSUMED RIVERINE)

OPEN SPACE

IP
(FND)

ASSESSORS PARCEL 103-01-16
#94 MORaine STREET
N/F SHEILA S. ATWATER TRUSTEE
DEED BOOK 35333 PAGE 156
PLAN BOOK 18 PAGE 298

EXIST.
HSE

FOR REGISTRY USE ONLY

I CERTIFY THAT THIS SURVEY WAS MADE ON THE GROUND IN ACCORDANCE WITH THE STANDARDS OF THE LAND COURT INSTRUCTIONS OF 2006 ON OR BETWEEN FEBRUARY 2021 AND APRIL 2021.
NOTE: NO REGISTERED LAND ON LOCUS

I CERTIFY THAT THE TOPOGRAPHIC INFORMATION ON THIS PLAN WAS DERIVED WHOLLY FROM AN ON GROUND INSTRUMENT SURVEY AND THAT THE DATUM WAS OBTAINED FROM NETWORK RTK GPS OBSERVATIONS ON MULTIPLE CONTROL POINTS.

I HEREBY CERTIFY THAT THIS PLAN HAS BEEN PREPARED IN CONFORMANCE WITH THE RULES AND REGULATIONS OF THE REGISTERS OF DEEDS OF THE COMMONWEALTH OF MASSACHUSETTS.

TIMOTHY R. BENNETT, P.L.S.

DATE

MARSHFIELD PLANNING BOARD

APPROVED CONDITIONALLY SUBJECT TO THE COMPLETION OF ALL REQUIRED GROUNDWORK AS SHOWN ON THESE PLANS AND AS SET FORTH IN THE COVENANT.

DATE APPROVED: _____

DATE SIGNED: _____

SUBJECT TO A COVENANT DULY EXECUTED, DATED THE ____ DAY OF ____ 2021, RUNNING WITH THE LAND, TO BE DULY RECORDED BY OR FOR THE OWNER OF RECORD.

THIS PLAN IS SUBJECT TO ALL CONDITIONS OF THE MARSHFIELD PLANNING BOARD CERTIFICATE OF ACTION DATED ____ FILED WITH THE MARSHFIELD TOWN CLERK ON ____ AND HERewith RECORDED AS PART OF THIS PLAN.

I HEREBY CERTIFY THAT THERE HAS BEEN NO APPEAL TAKEN TO THIS PLANNING BOARD ACTION DURING THE TWENTY DAY STATUTORY APPEAL PERIOD.

DATE: _____

TOWN CLERK, TOWN OF MARSHFIELD

REVISIONS	
FEBRUARY 2, 2022	PLANNING BOARD COMMENTS
FEBRUARY 8, 2022	CONSERVATION COMMISSION COMMENTS
FEBRUARY 24, 2022	PLANNING BOARD COMMENTS
MARCH 16, 2022	PLANNING BOARD COMMENTS
APRIL 7, 2022	PLANNING BOARD COMMENTS
APRIL 11, 2022	OSRD LAYOUT
APRIL 22, 2022	PLANNING/CONSERVATION COMMENTS

RED GOLD FARM OPEN SPACE RESIDENTIAL DEVELOPMENT

DEFINITIVE SUBDIVISION PLAN
#202 MORaine STREET
MARSHFIELD, MASSACHUSETTS

PREPARED FOR:
SEALUND CORPORATION
794 WASHINGTON STREET
PEMBROKE, MA 02359


1"=40'
OCTOBER 28, 2021
SCALE:
JOB No. 20-053



GRADY CONSULTING, L.L.C.

Civil Engineers, Land Surveyors &
Landscape Architects
71 Evergreen Street, Suite 1, Kingston, MA 02364
Phone (781) 585-2300 Fax (781) 585-2378

SHEET 6 OF 21

 


Scale 1" = 40'



OPEN SPACE
3,943,314 SF
(874,106 SF UPLAND)

PUMP
HOUSE

SEE SHEET 5

LOTTING PLAN 3

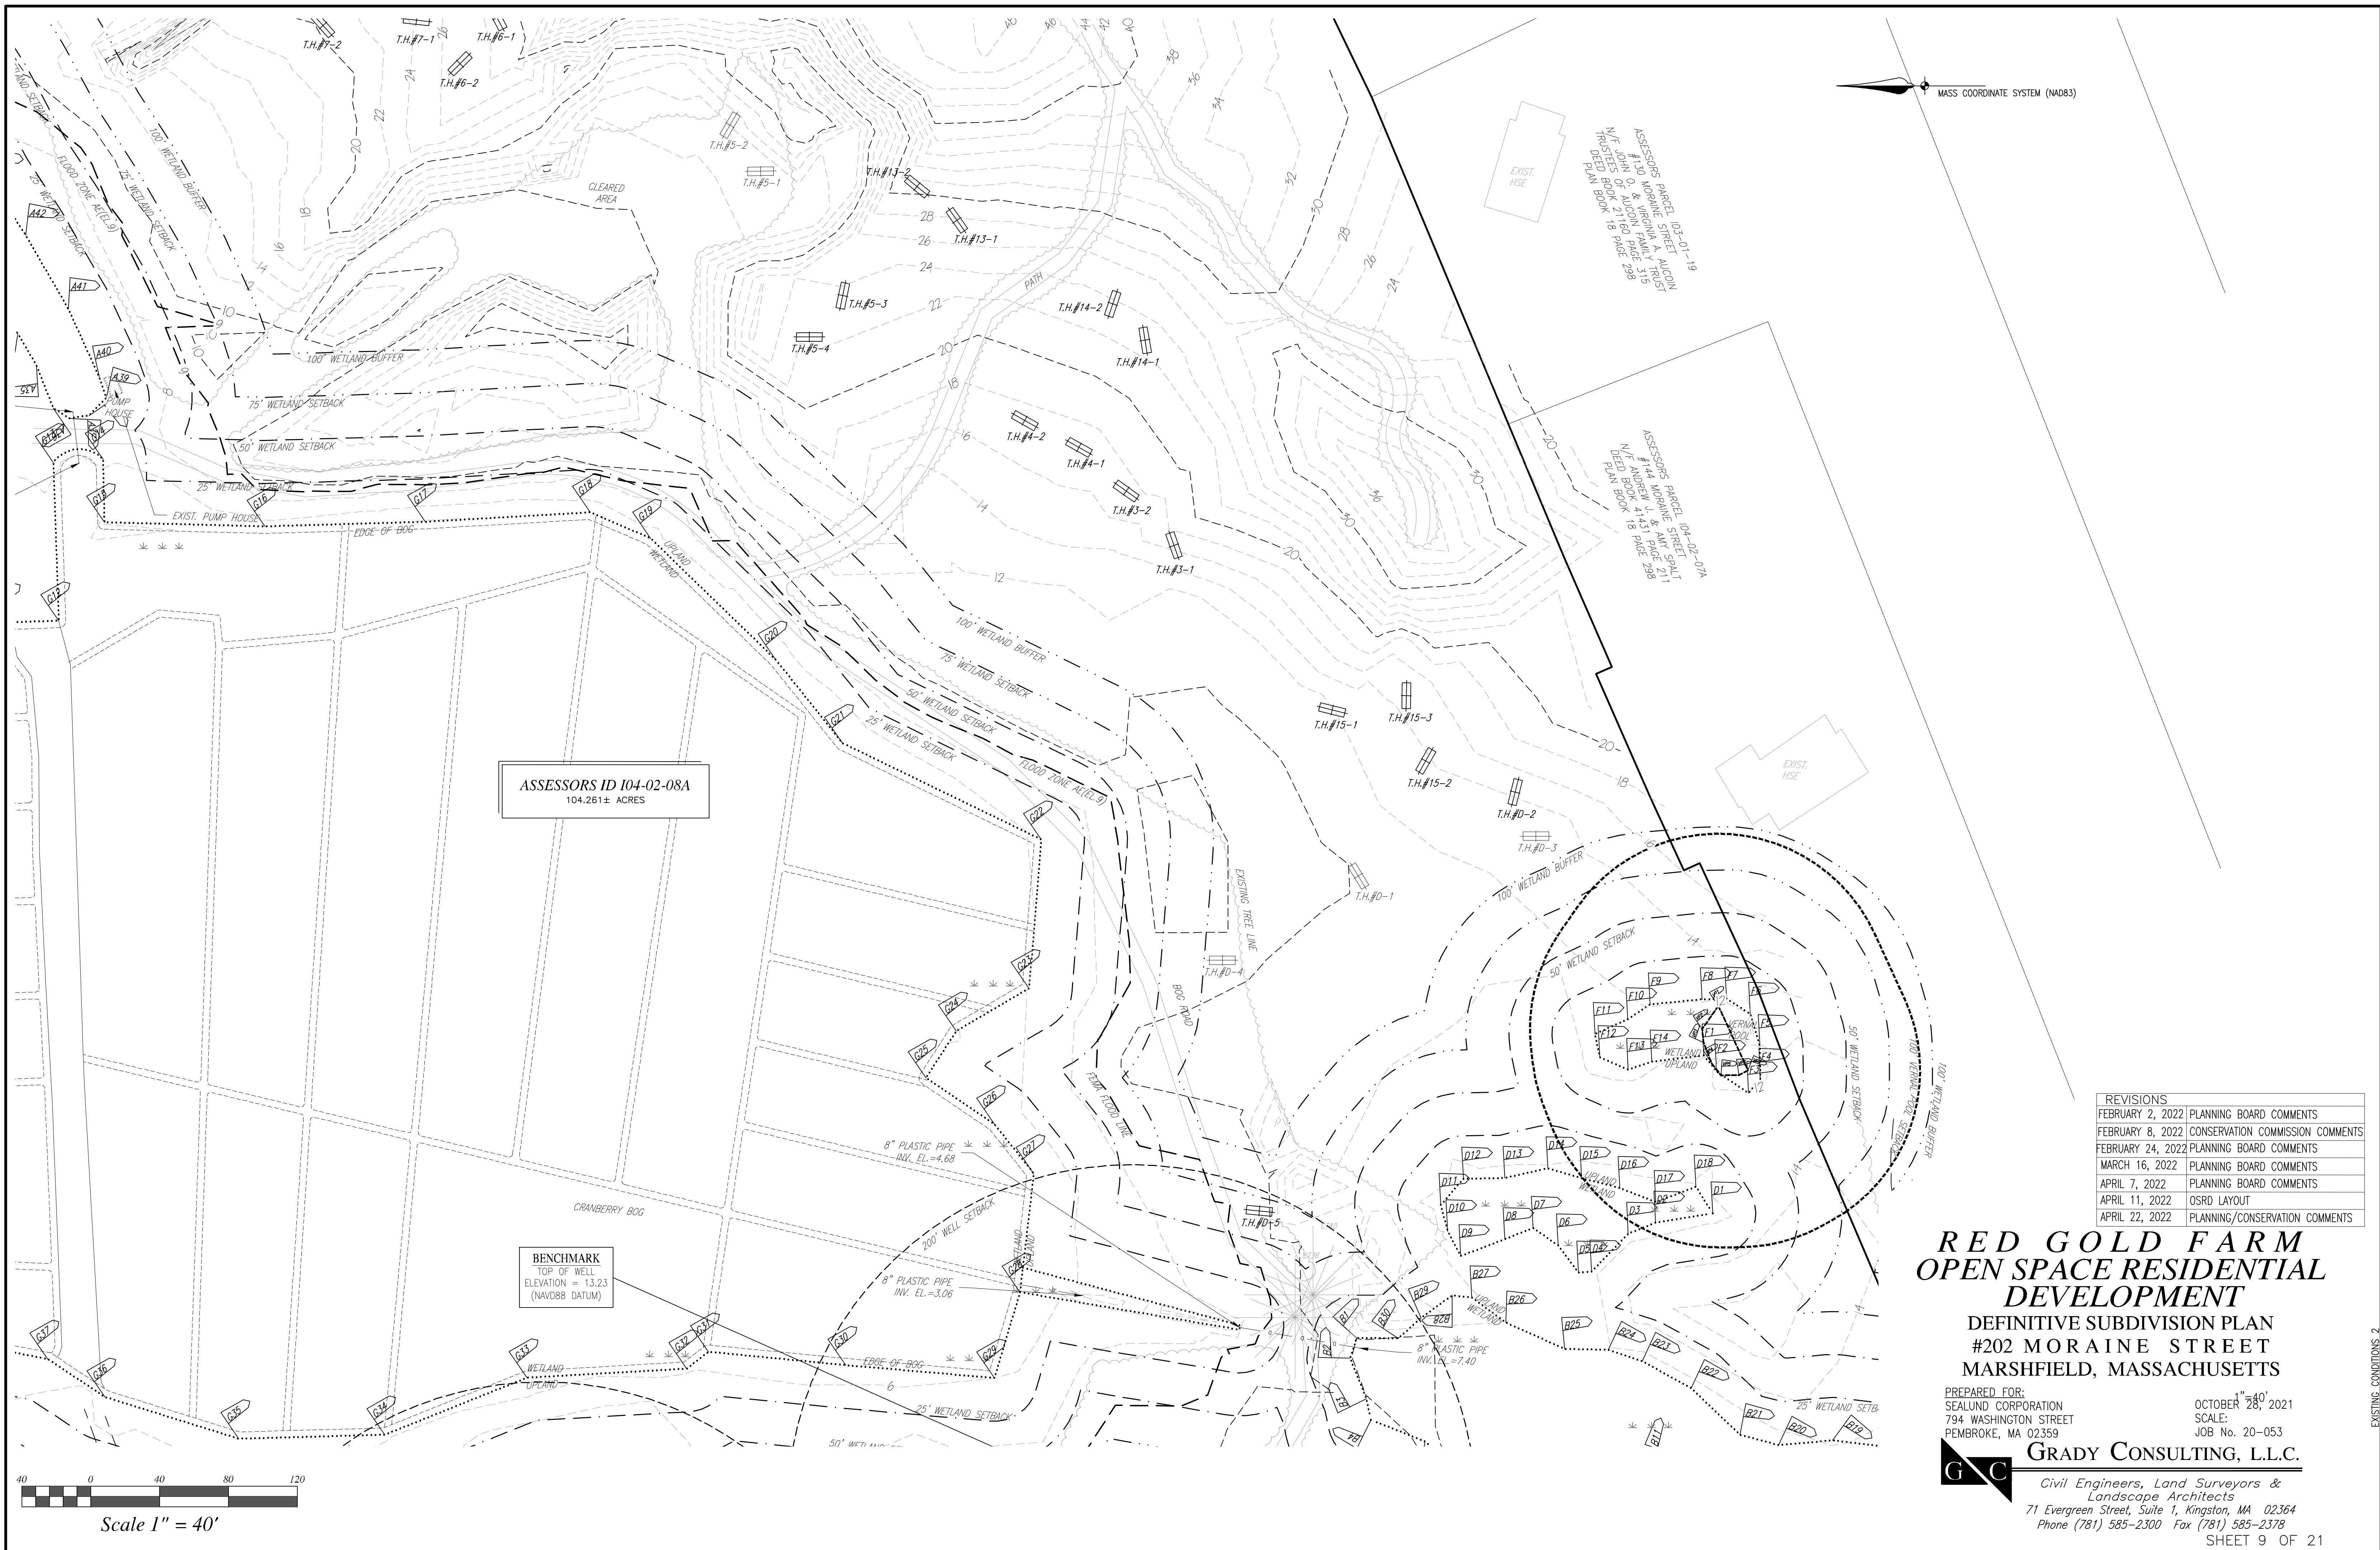

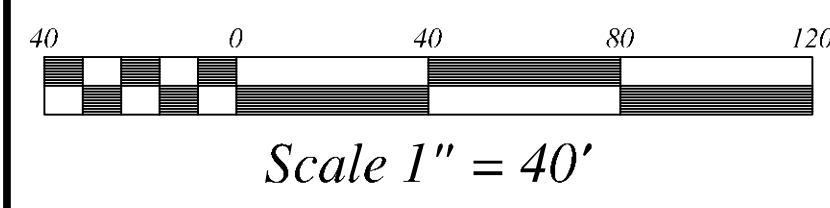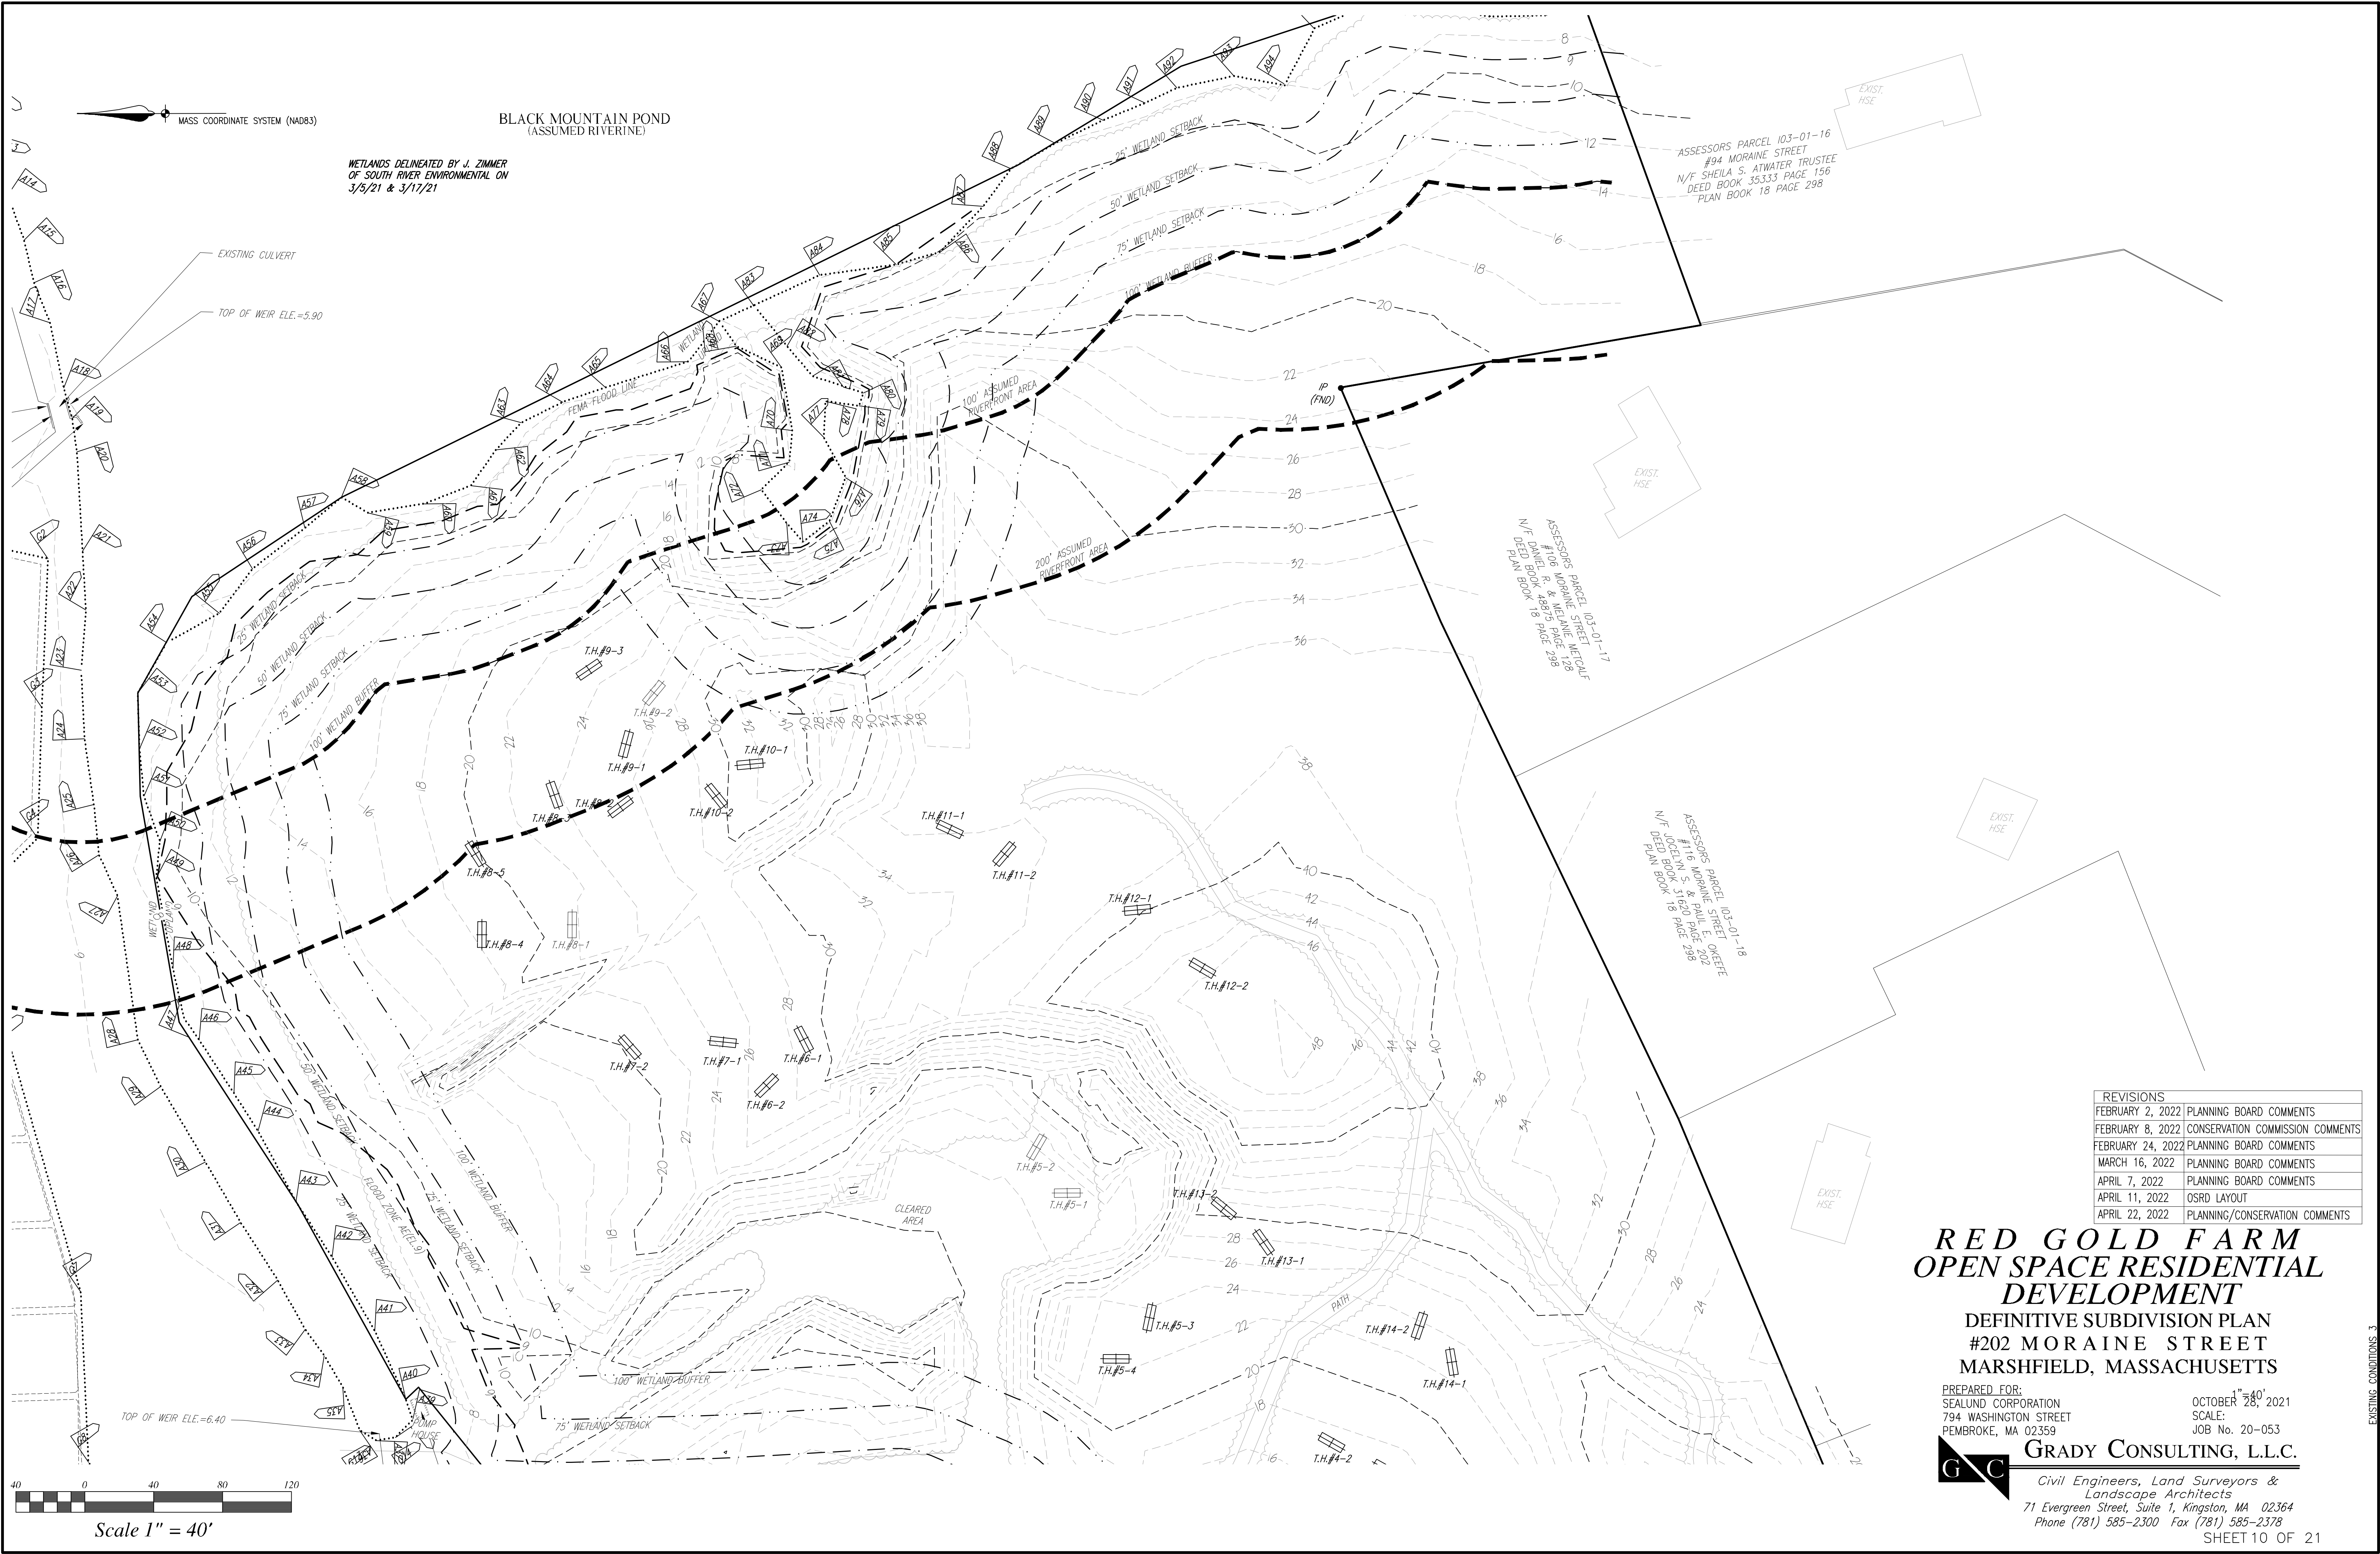

REVISIONS	
FEBRUARY 2, 2022	PLANNING BOARD COMMENTS
FEBRUARY 8, 2022	CONSERVATION COMMISSION COMMENTS
FEBRUARY 24, 2022	PLANNING BOARD COMMENTS
MARCH 16, 2022	PLANNING BOARD COMMENTS
APRIL 7, 2022	PLANNING BOARD COMMENTS
APRIL 11, 2022	OSRD LAYOUT
APRIL 22, 2022	PLANNING/CONSERVATION COMMENTS

**RED GOLD FARM
OPEN SPACE RESIDENTIAL
DEVELOPMENT**


**DEFINITIVE SUBDIVISION PLAN
#202 MORaine STREET
MARSHFIELD, MASSACHUSETTS**

PREPARED FOR:
SEALUND CORPORATION
794 WASHINGTON STREET
PEMBROKE, MA 02359

OCTOBER 28, 2021
SCALE:
JOB No. 20-053

GRADY CONSULTING, L.L.C.
Civil Engineers, Land Surveyors &
Landscape Architects
71 Evergreen Street, Suite 1, Kingston, MA 02364
Phone (781) 585-2300 Fax (781) 585-2378

EXISTING CONDITIONS 3

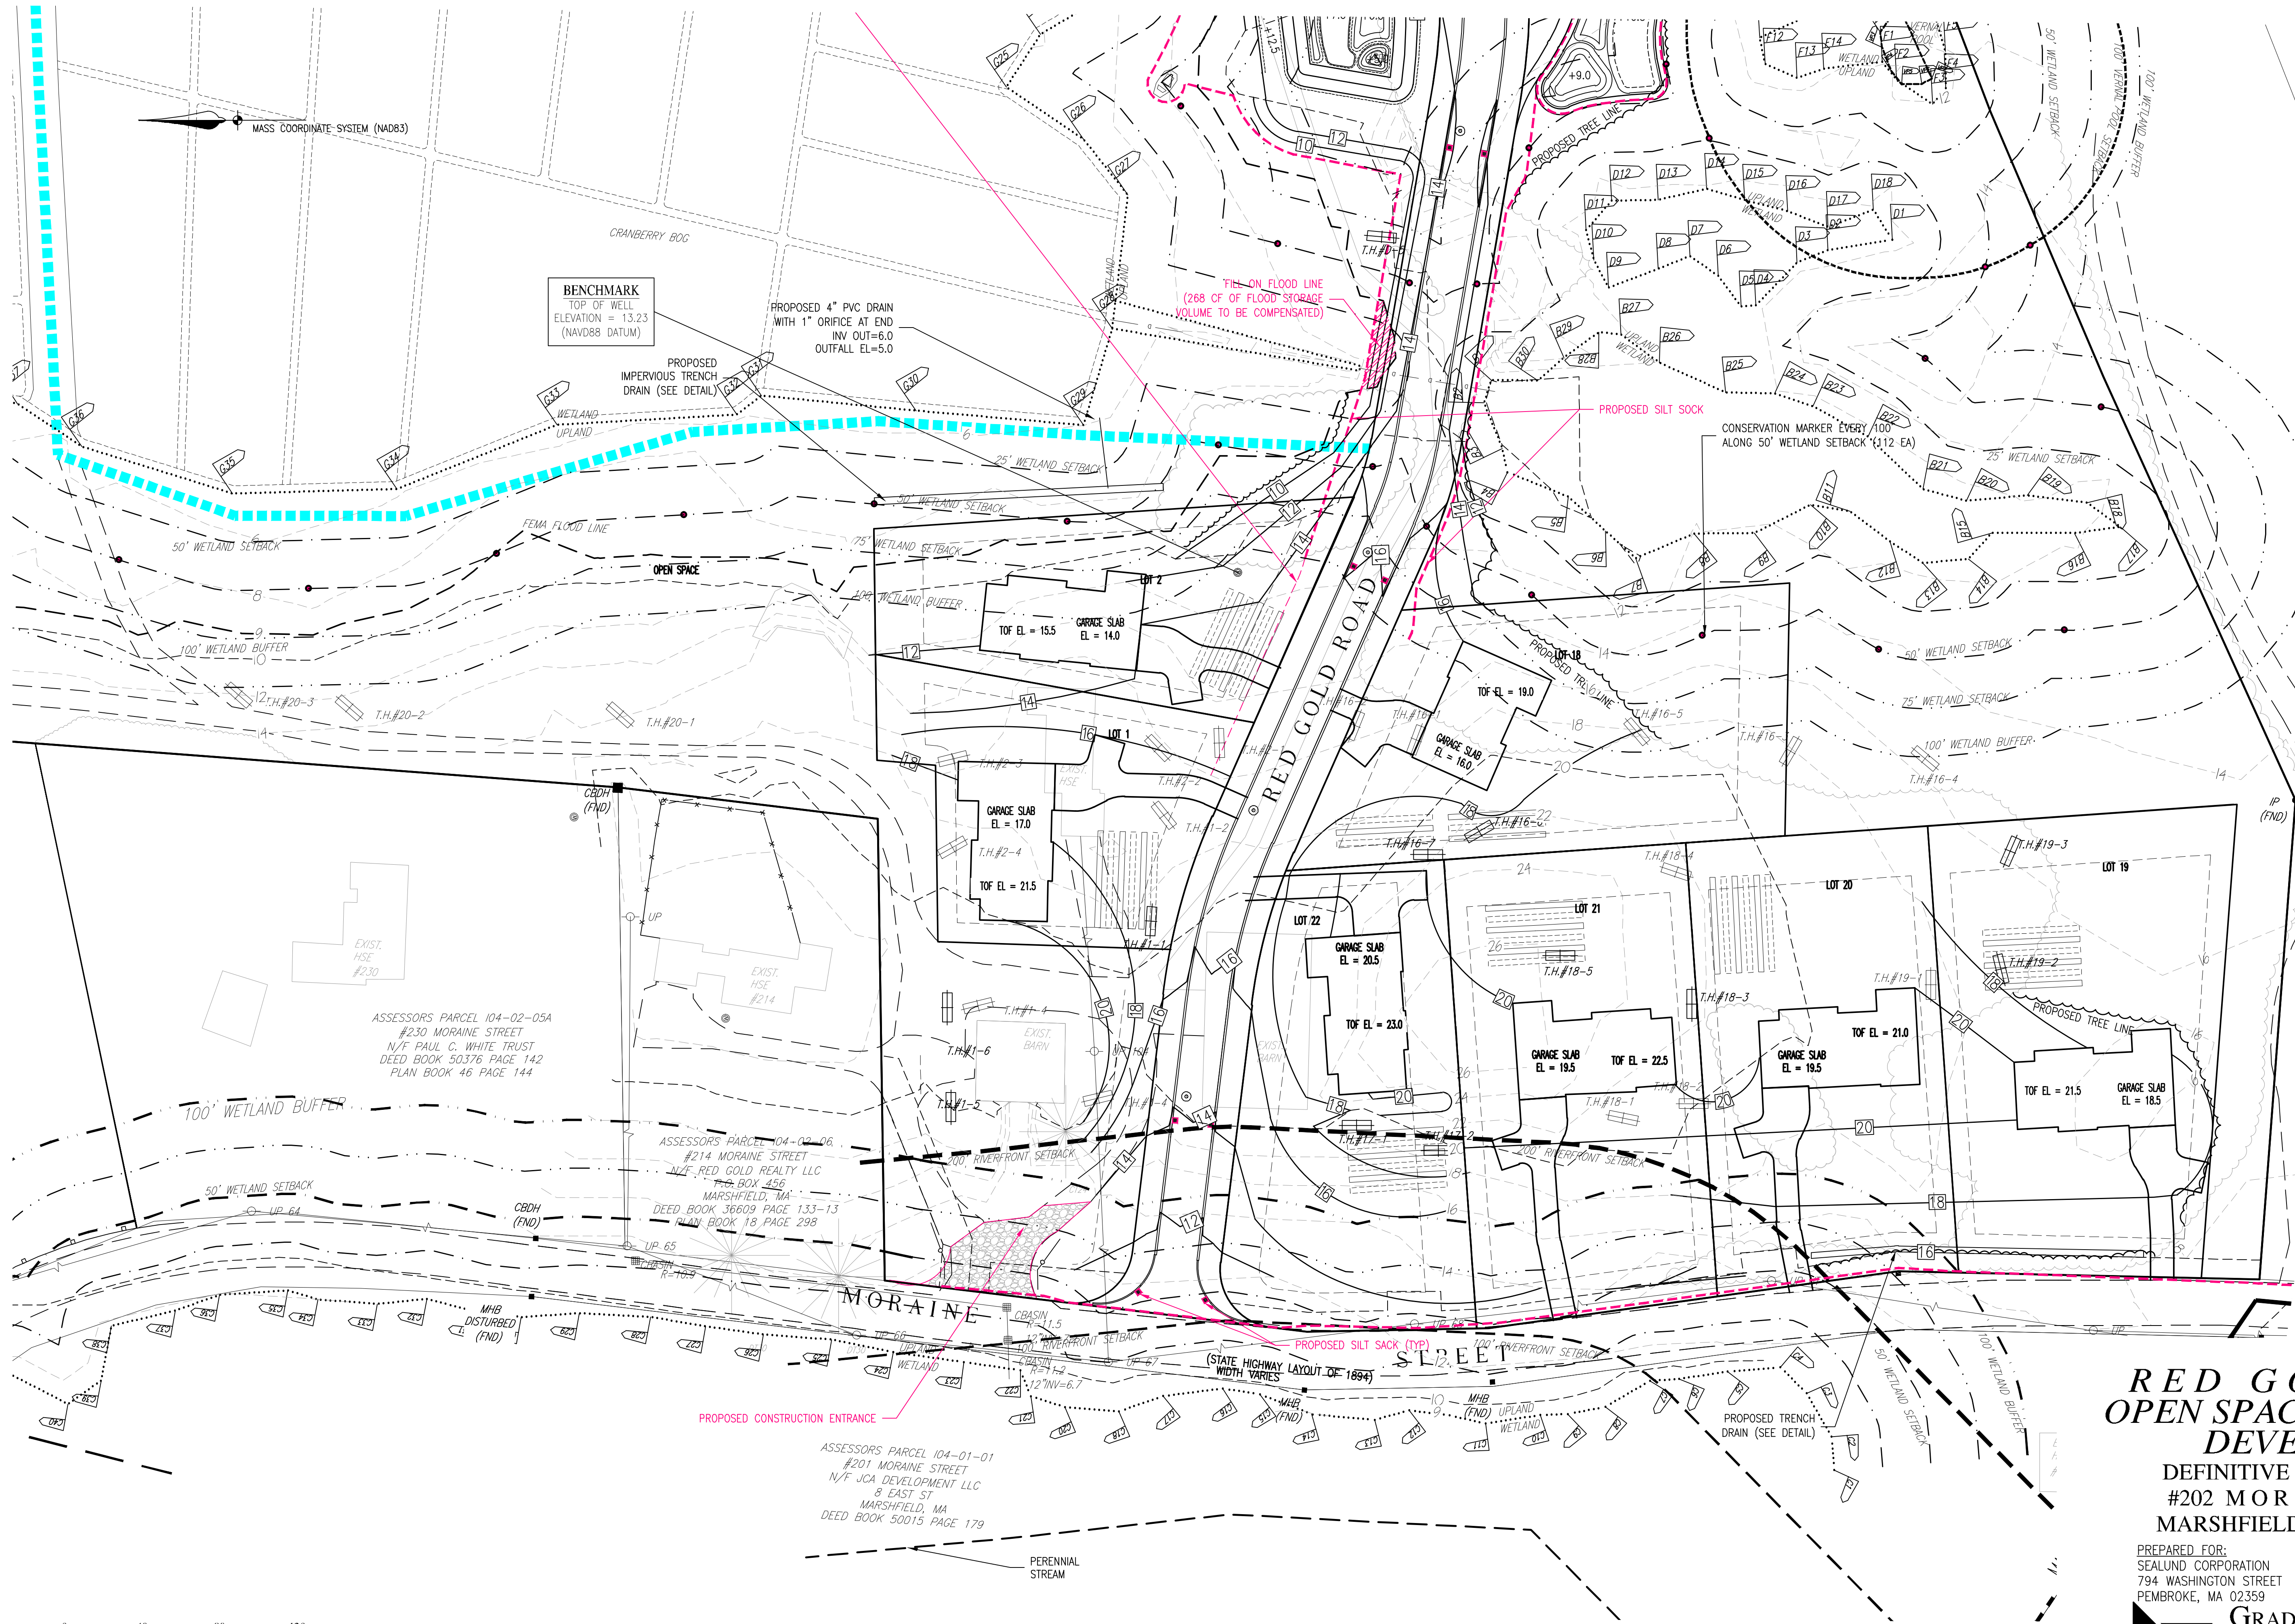


REVISIONS	
FEBRUARY 2, 2022	PLANNING BOARD COMMENTS
FEBRUARY 8, 2022	CONSERVATION COMMISSION COMMENTS
FEBRUARY 24, 2022	PLANNING BOARD COMMENTS
MARCH 16, 2022	PLANNING BOARD COMMENTS
APRIL 7, 2022	PLANNING BOARD COMMENTS
APRIL 11, 2022	OSRD LAYOUT
APRIL 22, 2022	PLANNING/CONSERVATION COMMENTS

**RED GOLD FARM
OPEN SPACE RESIDENTIAL
DEVELOPMENT**
DEFINITIVE SUBDIVISION PLAN
#202 MORaine STREET
MARSHFIELD, MASSACHUSETTS

PREPARED FOR:
SEALUND CORPORATION
794 WASHINGTON STREET
PEMBROKE, MA 02359

OCTOBER 28, 2021
SCALE:
JOB No. 20-053

GRADY CONSULTING, L.L.C.
Civil Engineers, Land Surveyors &
Landscape Architects
71 Evergreen Street, Suite 1, Kingston, MA 02364
Phone (781) 585-2300 Fax (781) 585-2378

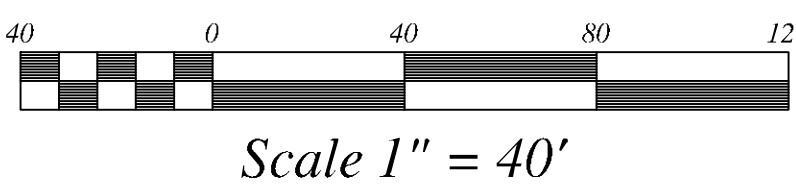

GRAVING AND EROSION CONTROL



*RED GOLD FARM
OPEN SPACE RESIDENTIAL
DEVELOPMENT*
DEFINITIVE SUBDIVISION PLAN
#202 MORaine STREET
MARSHFIELD, MASSACHUSETTS


PREPARED FOR:
SEALUND CORPORATION
794 WASHINGTON STREET
PEMBROKE, MA 02359

OCTOBER 28, 2021
SCALE:
JOB No. 20-053

 **GRADY CONSULTING, L.L.C.**

*Civil Engineers, Land Surveyors &
Landscape Architects*
71 Evergreen Street, Suite 1, Kingston, MA 02364
Phone (781) 585-2300 Fax (781) 585-2378

SHEET 12 OF 12

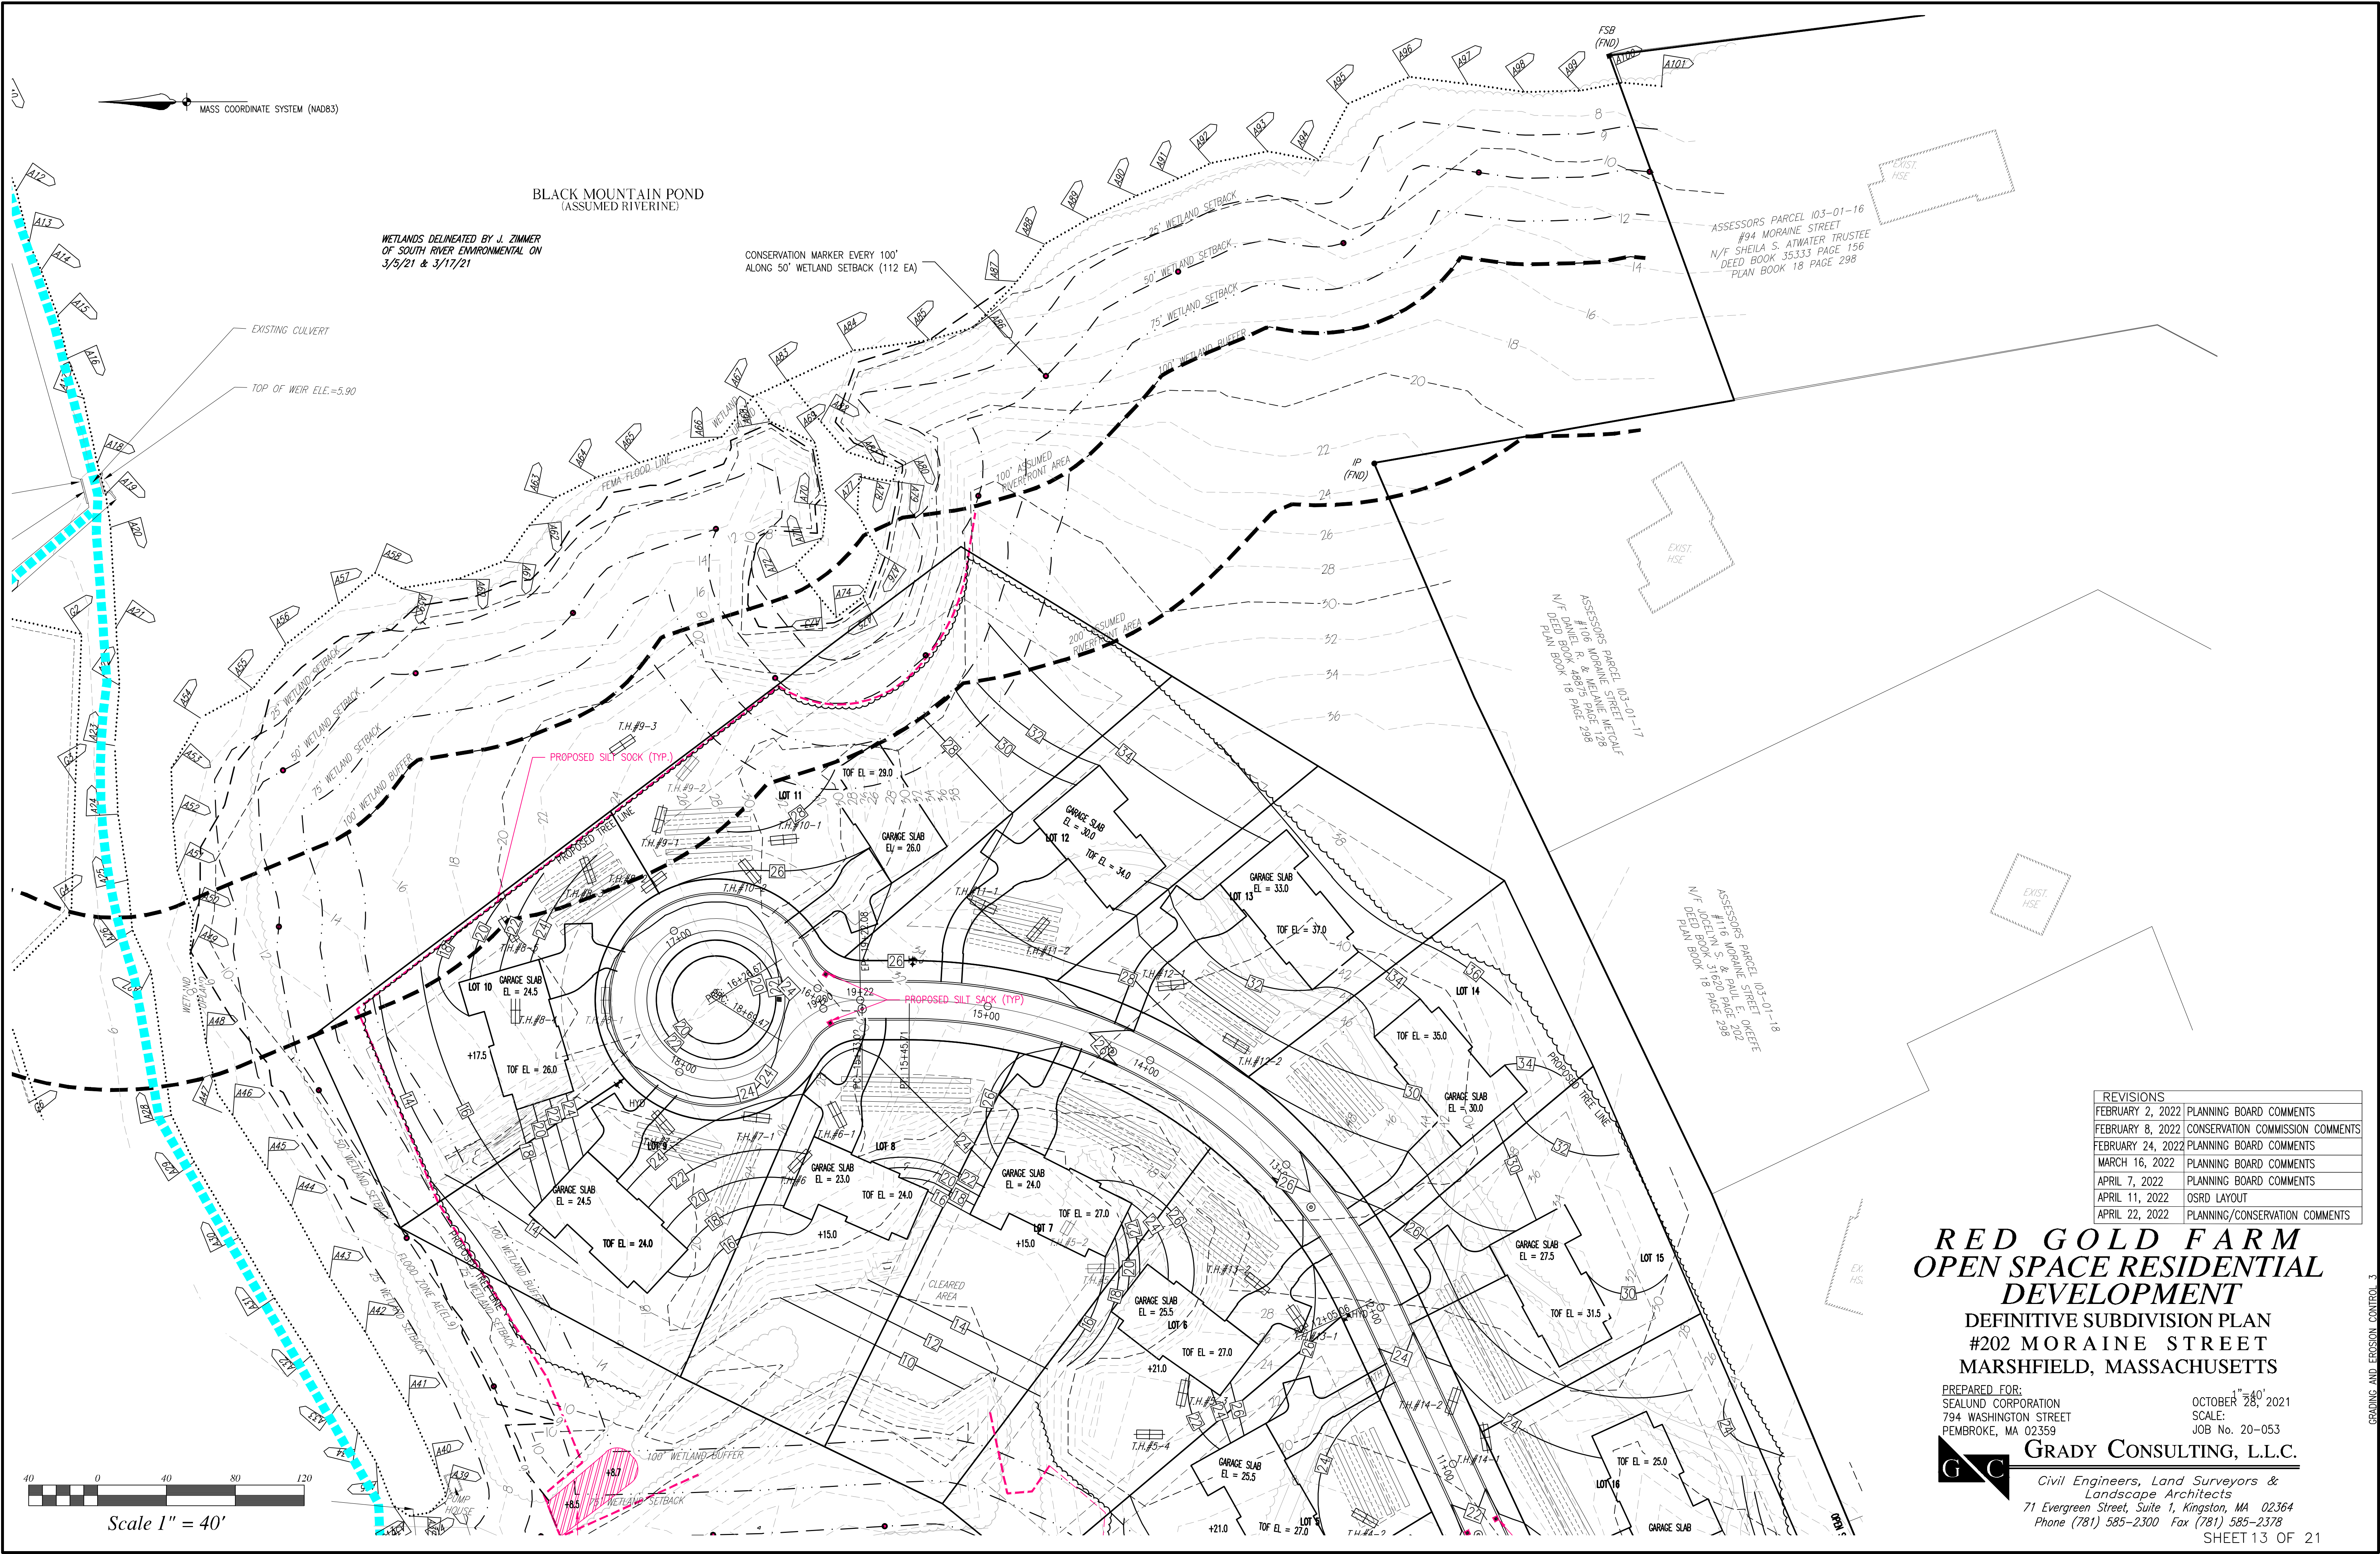

BLACK MOUNTAIN POND
(ASSUMED RIVERINE)

WETLANDS DELINEATED BY J. ZIMMER
OF SOUTH RIVER ENVIRONMENTAL ON
3/5/21 & 3/17/21

CONSERVATION MARKER EVERY 100'
ALONG 50' WETLAND SETBACK (112 EA)

ASSESSORS PARCEL 103-01-16
#94 MORaine STREET
N/F SHEILA S. ATWATER TRUSTEE
DEED BOOK 35333 PAGE 156
PLAN BOOK 18 PAGE 298

ASSESSORS PARCEL 103-01-17
#106 MORaine STREET
N/F DANIEL R. & MELANIE METCALF
DEED BOOK 31620 PAGE 298
PLAN BOOK 18 PAGE 298

ASSESSORS PARCEL 103-01-18
#110 MORaine STREET
N/F JOCELYN S. & PAUL E. O'NEILL
DEED BOOK 31620 PAGE 298
PLAN BOOK 18 PAGE 298

REVISIONS	
FEBRUARY 2, 2022	PLANNING BOARD COMMENTS
FEBRUARY 8, 2022	CONSERVATION COMMISSION COMMENTS
FEBRUARY 24, 2022	PLANNING BOARD COMMENTS
MARCH 16, 2022	PLANNING BOARD COMMENTS
APRIL 7, 2022	PLANNING BOARD COMMENTS
APRIL 11, 2022	OSRD LAYOUT
APRIL 22, 2022	PLANNING/CONSERVATION COMMENTS


RED GOLD FARM OPEN SPACE RESIDENTIAL DEVELOPMENT

DEFINITIVE SUBDIVISION PLAN
#202 MORaine STREET
MARSHFIELD, MASSACHUSETTS



PREPARED FOR:
SEALUND CORPORATION
794 WASHINGTON STREET
PEMBROKE, MA 02359

OCTOBER 28, 2021
SCALE:
JOB No. 20-053

GRADY CONSULTING, L.L.C.
Civil Engineers, Land Surveyors &
Landscape Architects
71 Evergreen Street, Suite 1, Kingston, MA 02364
Phone (781) 585-2300 Fax (781) 585-2378

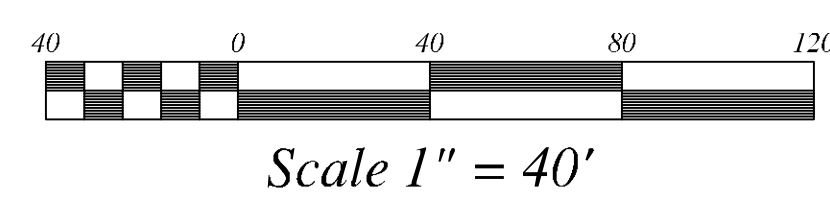

GRAVING AND EROSION CONTROL 3

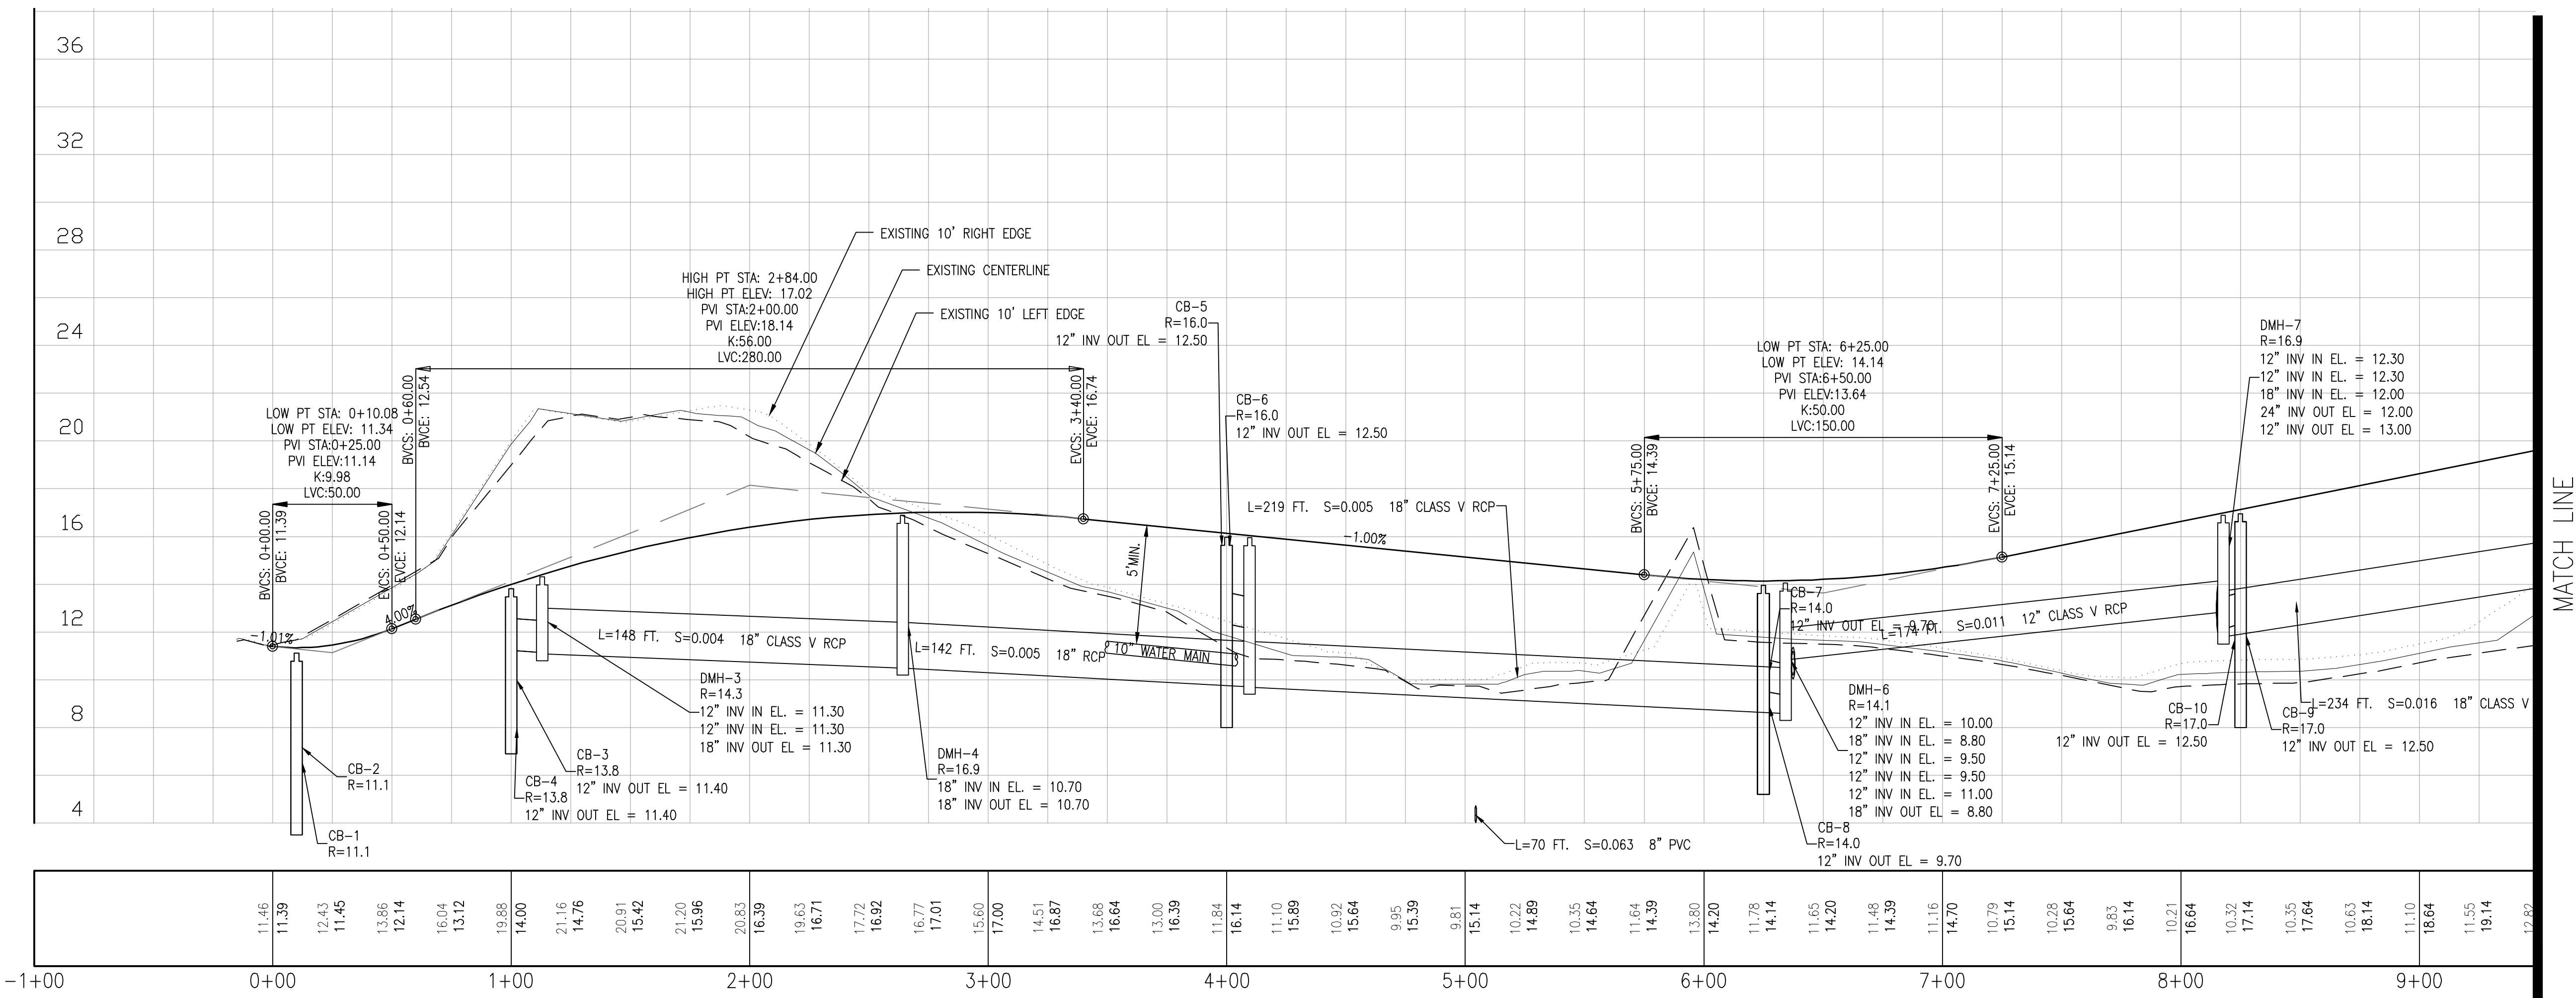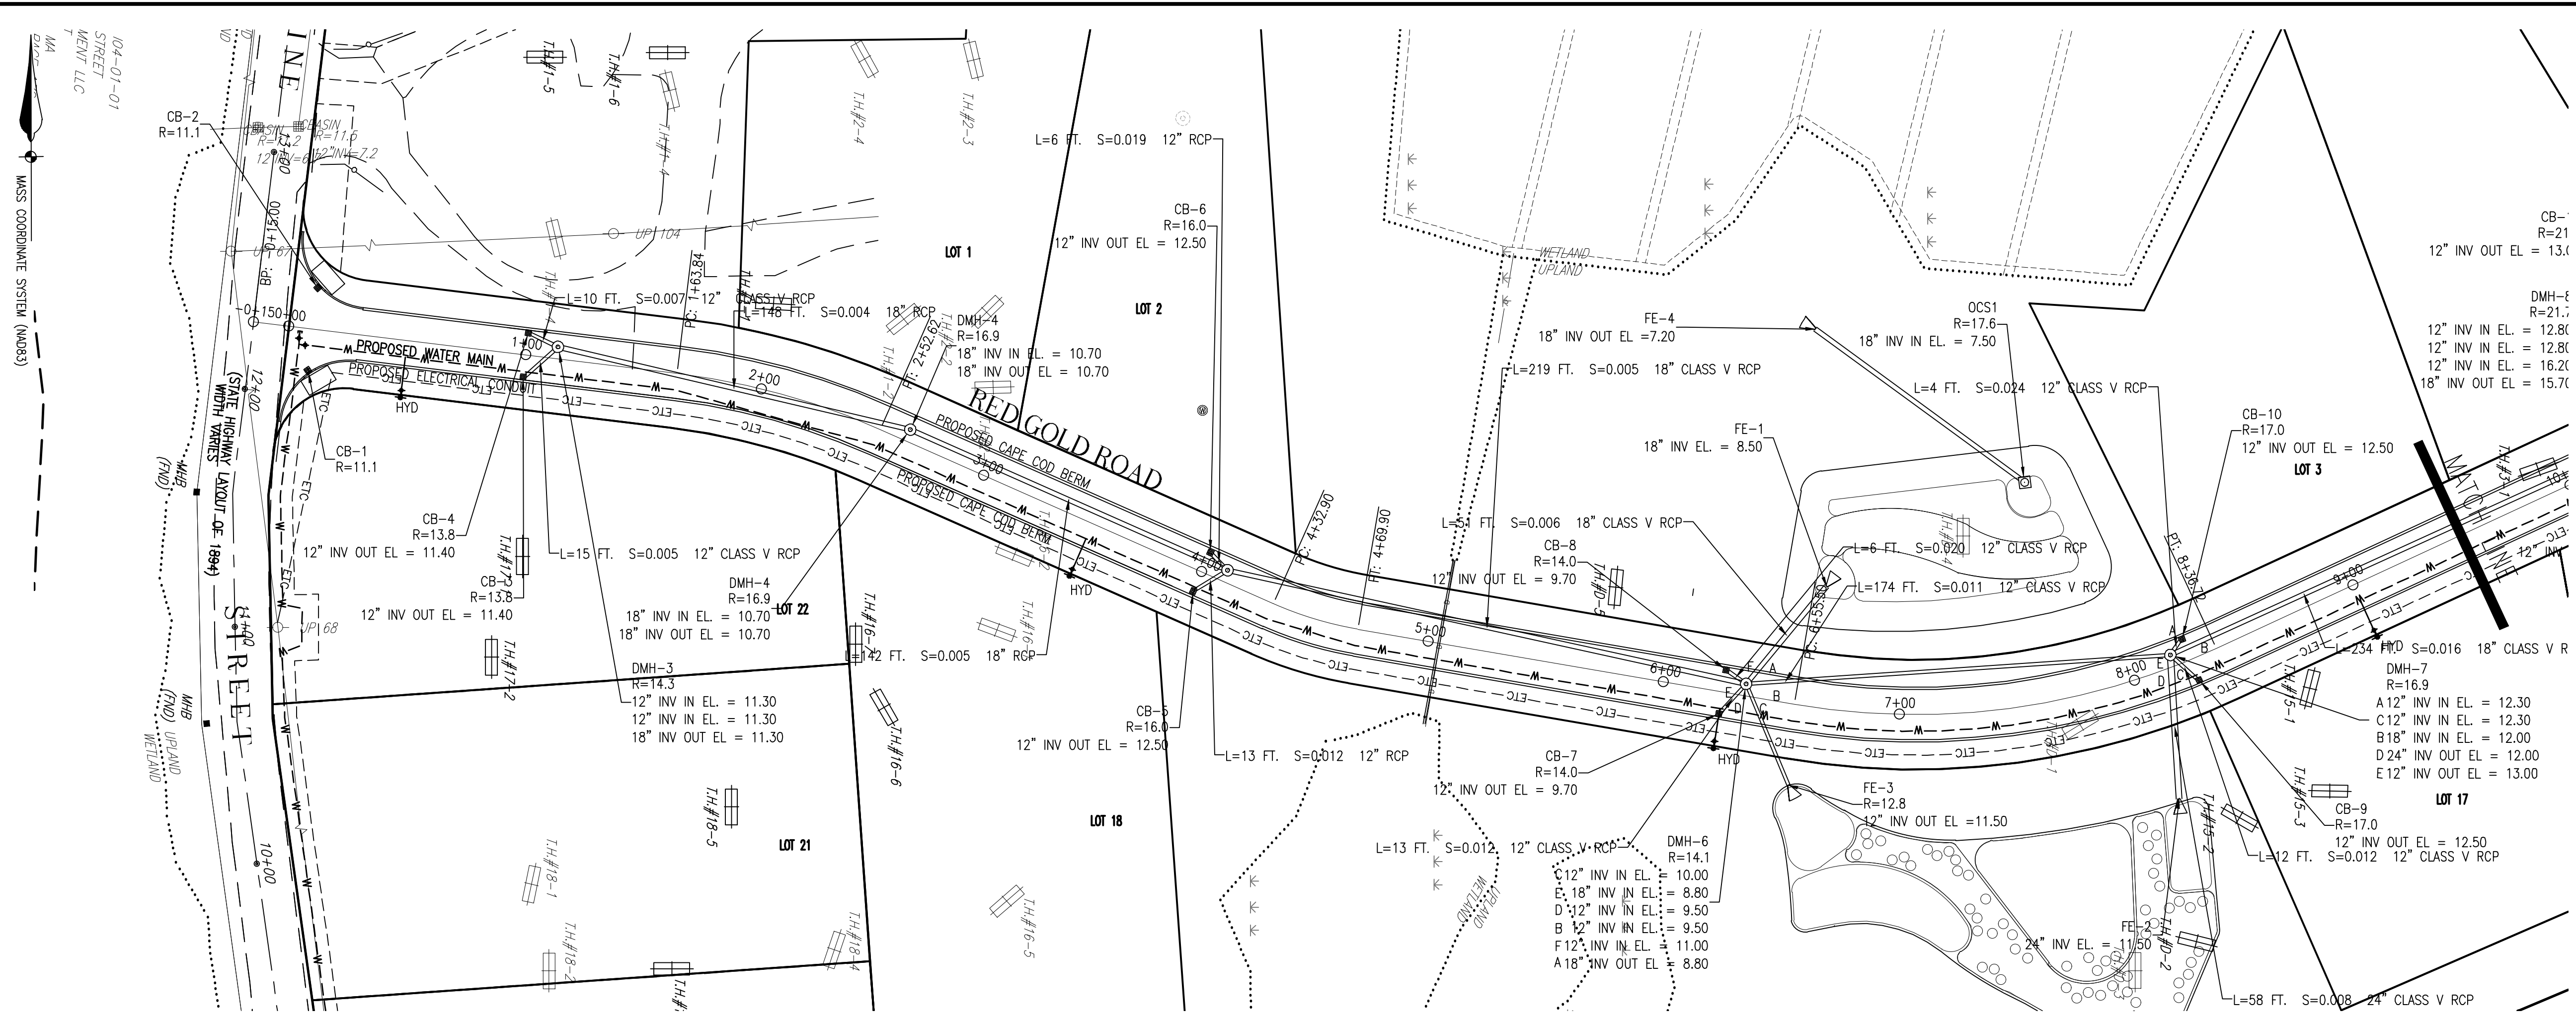

REVISIONS	
FEBRUARY 2, 2022	PLANNING BOARD COMMENTS
FEBRUARY 8, 2022	CONSERVATION COMMISSION COMMENTS
FEBRUARY 24, 2022	PLANNING BOARD COMMENTS
MARCH 16, 2022	PLANNING BOARD COMMENTS
APRIL 7, 2022	PLANNING BOARD COMMENTS
APRIL 11, 2022	OSRD LAYOUT
APRIL 22, 2022	PLANNING/CONSERVATION COMMENTS

RED GOLD FARM OPEN SPACE RESIDENTIAL DEVELOPMENT


DEFINITIVE SUBDIVISION PLAN
#202 MORaine STREET
MARSHFIELD, MASSACHUSETTS




PREPARED FOR:
SEALUND CORPORATION
794 WASHINGTON STREET
PEMBROKE, MA 02359

OCTOBER 28, 2021
SCALE:
JOB No. 20-053

GRADY CONSULTING, L.L.C.
Civil Engineers, Land Surveyors &
Landscape Architects
71 Evergreen Street, Suite 1, Kingston, MA 02364
Phone (781) 585-2300 Fax (781) 585-2378

RED GOLD ROAD PROFILE
STA: 0+00 TO 9+25
HORIZONTAL SCALE: 1"=40'
VERTICAL SCALE: 1"=4'

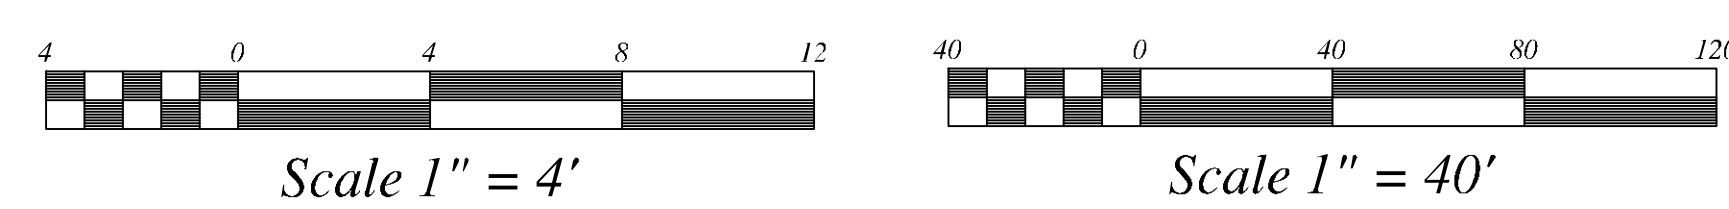

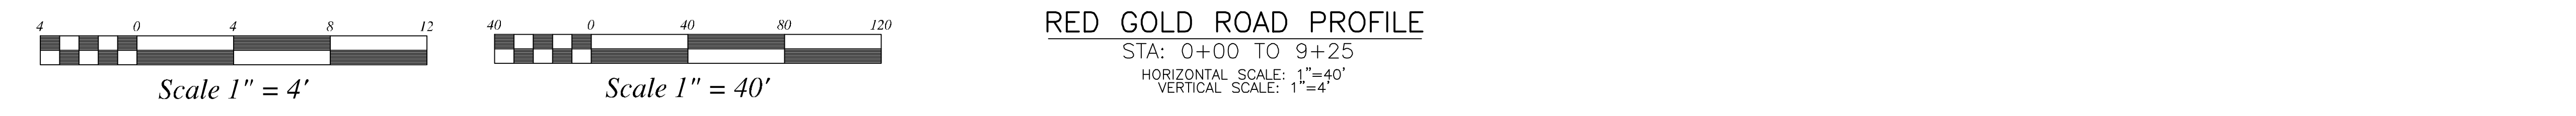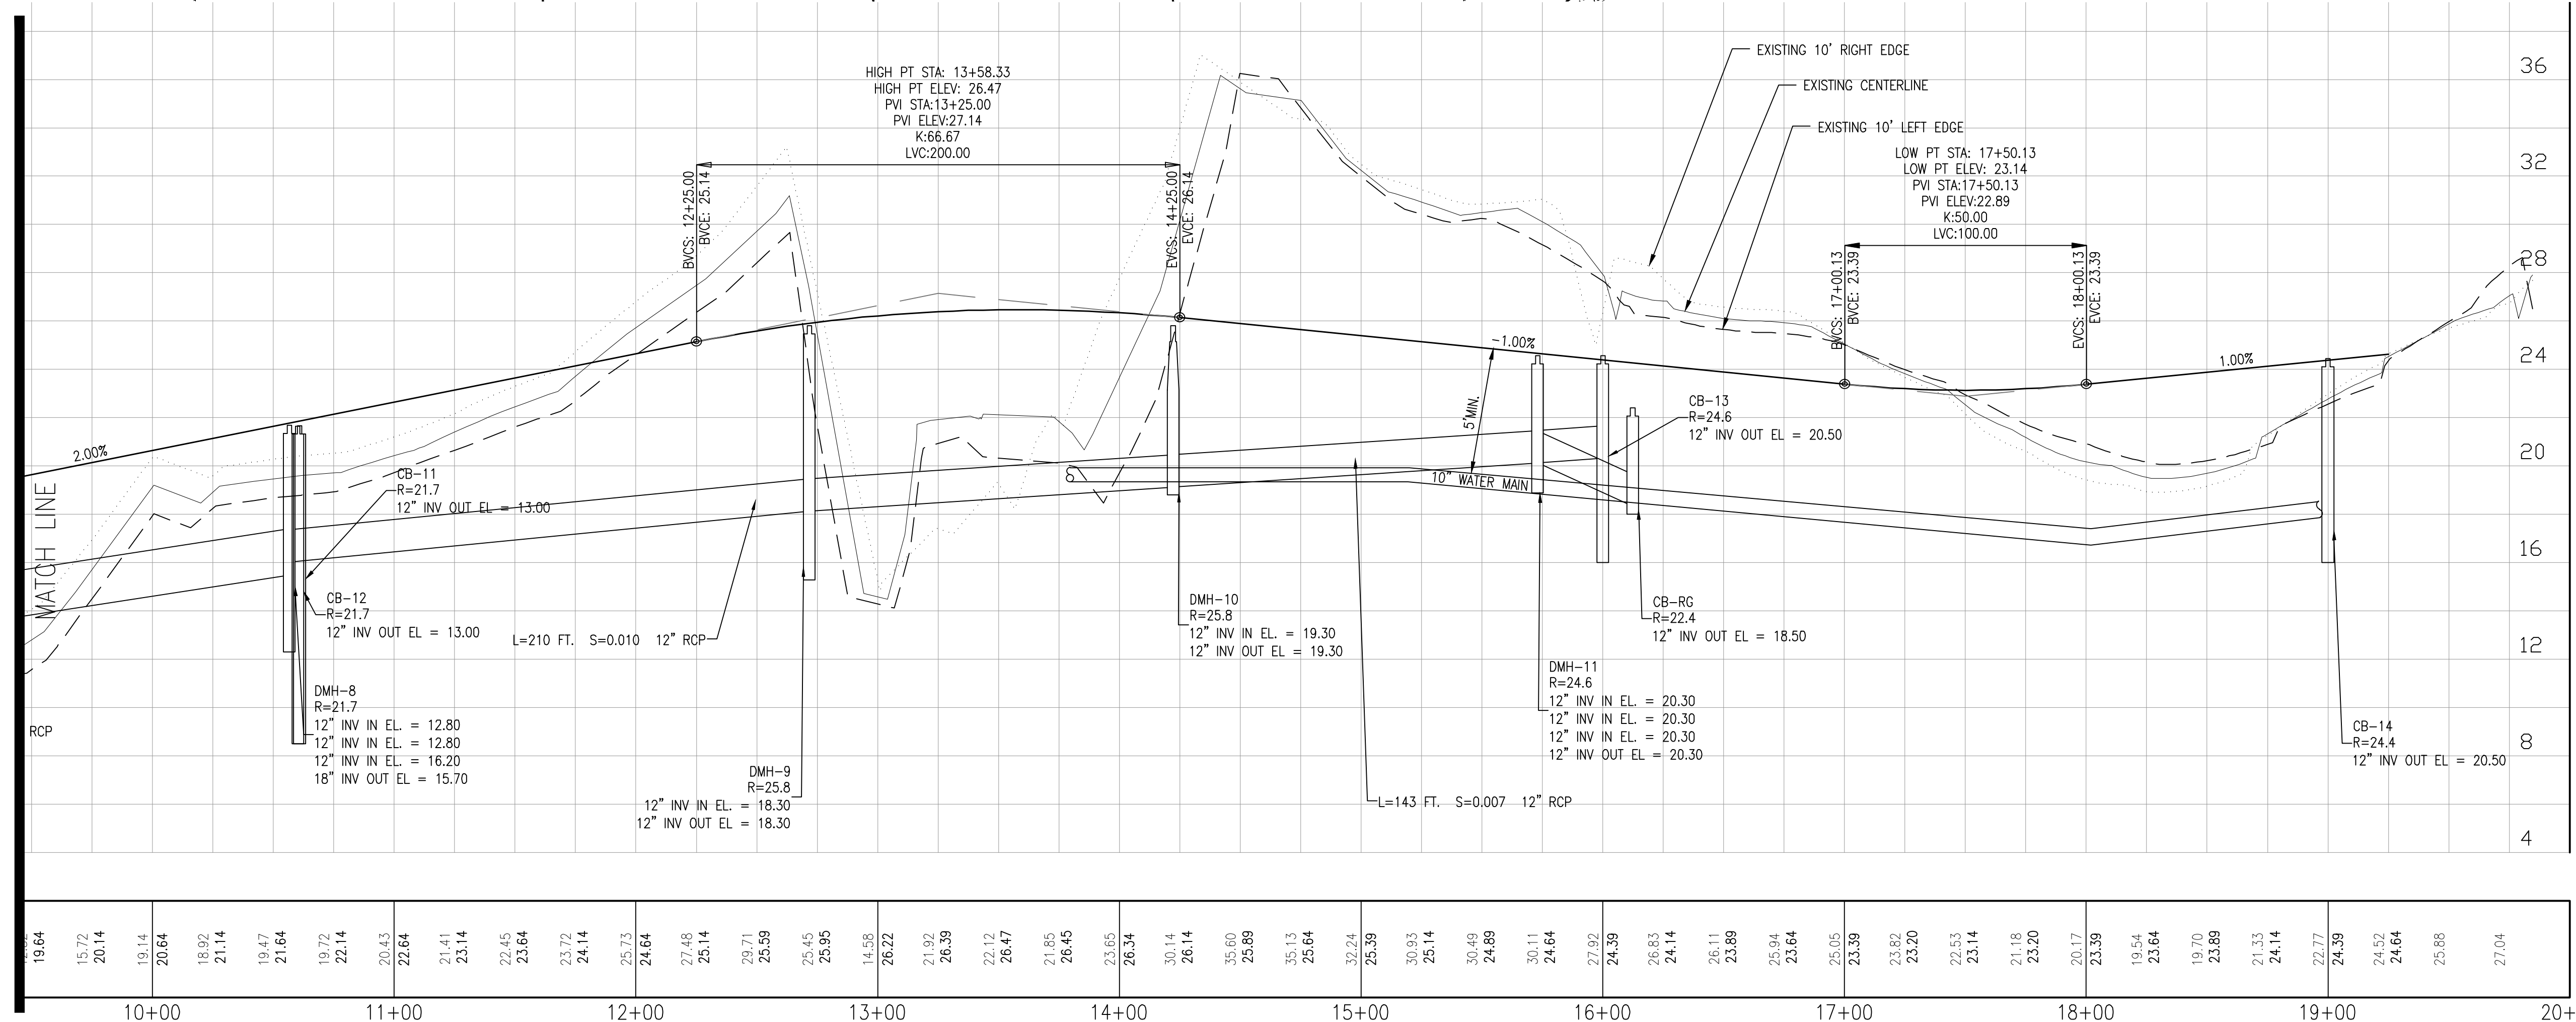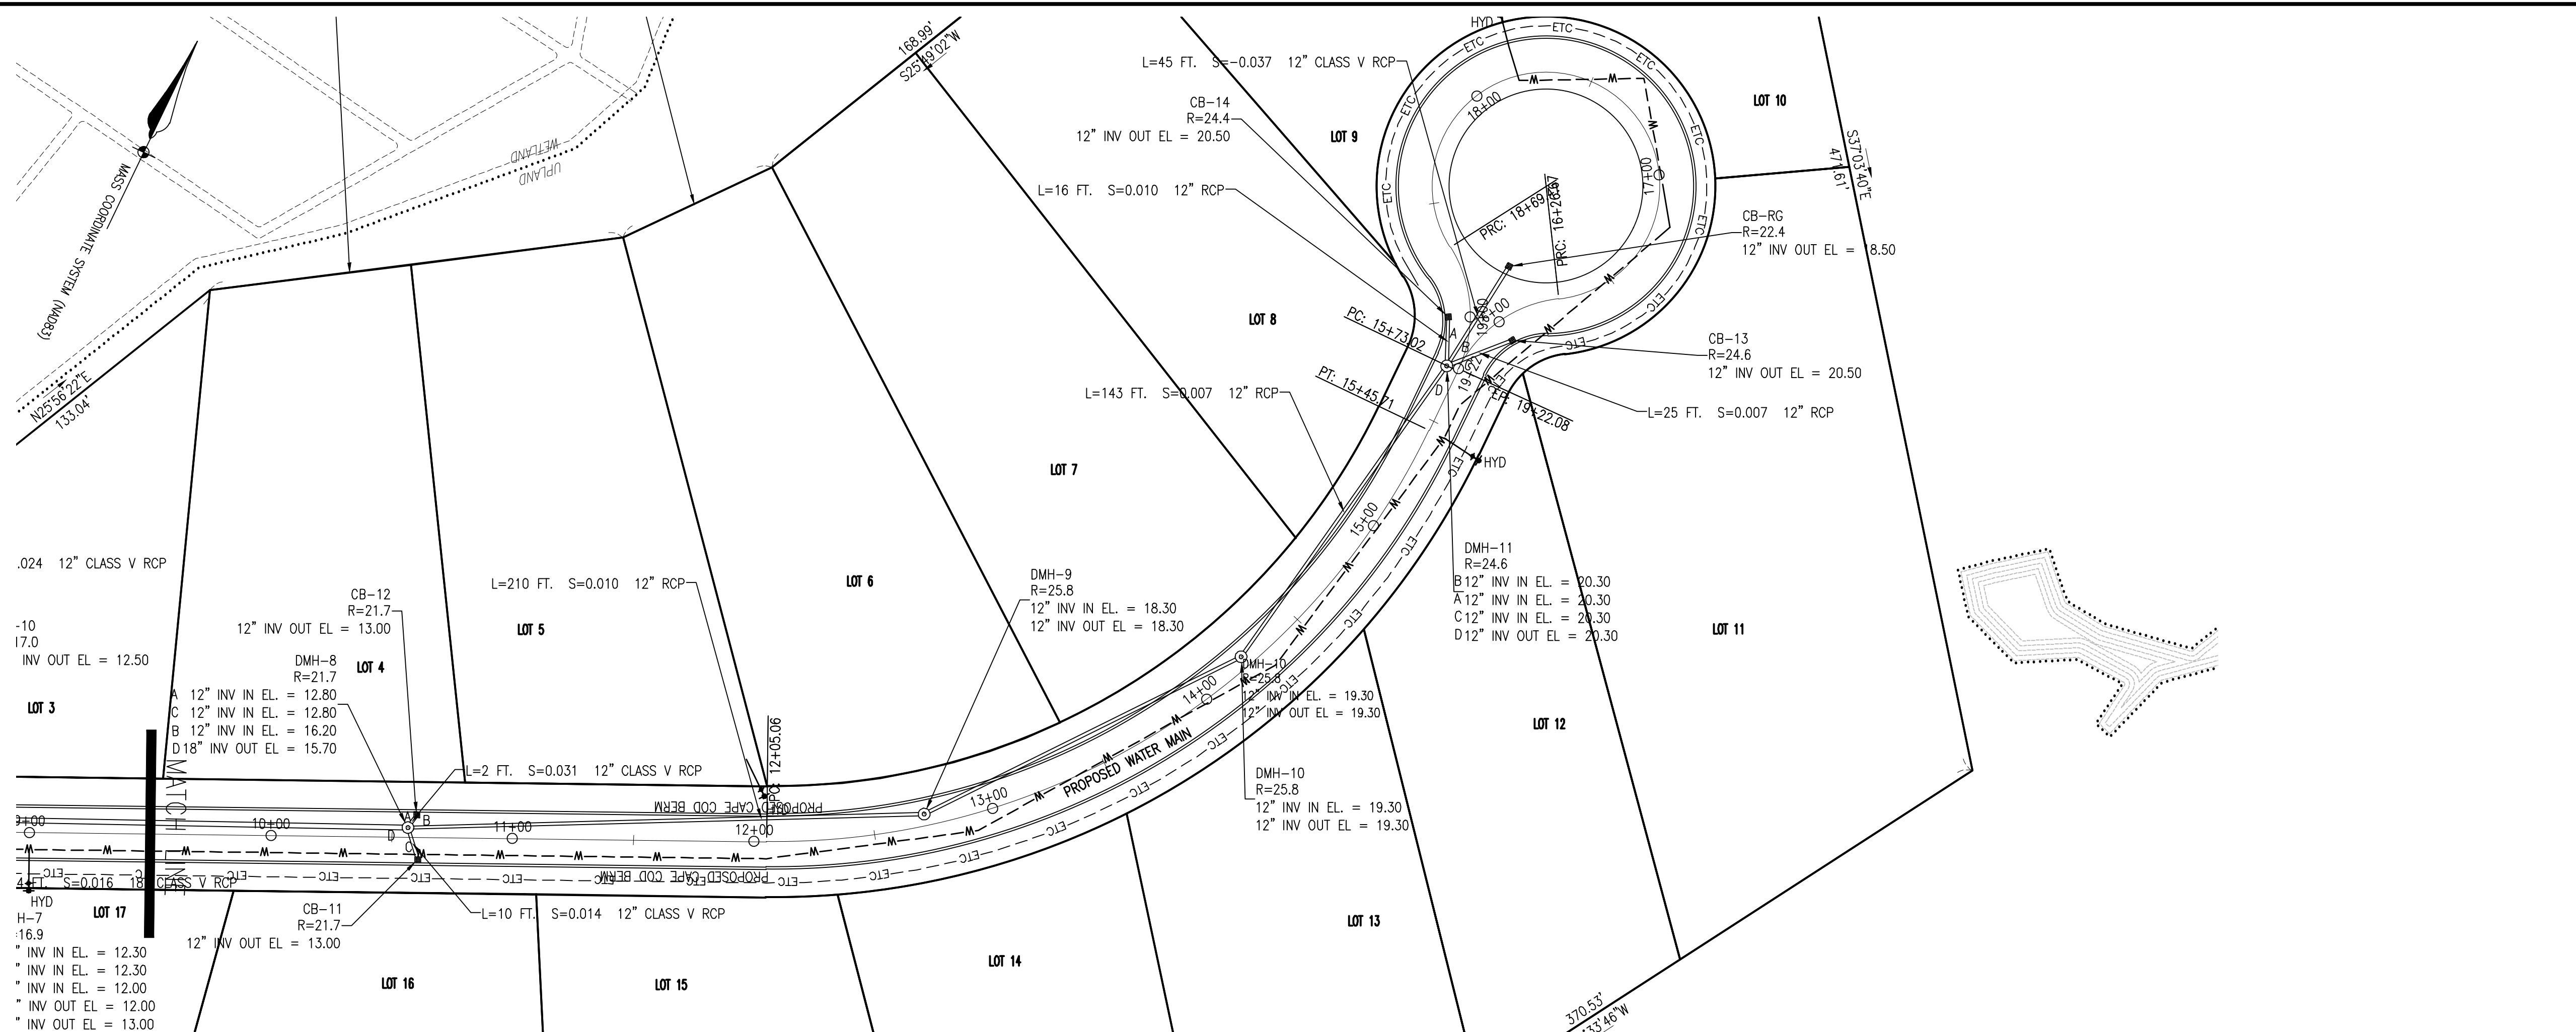

REVISIONS	
FEBRUARY 2, 2022	PLANNING BOARD COMMENTS
FEBRUARY 8, 2022	CONSERVATION COMMISSION COMMENTS
FEBRUARY 24, 2022	PLANNING BOARD COMMENTS
MARCH 16, 2022	PLANNING BOARD COMMENTS
APRIL 7, 2022	PLANNING BOARD COMMENTS
APRIL 11, 2022	OSRD LAYOUT
APRIL 22, 2022	PLANNING/CONSERVATION COMMENTS

RED GOLD FARM OPEN SPACE RESIDENTIAL DEVELOPMENT

DEFINITIVE SUBDIVISION PLAN
#202 MORaine STREET
MARSHFIELD, MASSACHUSETTS



PREPARED FOR:
SEALUND CORPORATION
794 WASHINGTON STREET
PEMBROKE, MA 02359

OCTOBER 28, 2021
SCALE:
JOB No. 20-053

GRADY CONSULTING, L.L.C.
Civil Engineers, Land Surveyors &
Landscape Architects
71 Evergreen Street, Suite 1, Kingston, MA 02364
Phone (781) 585-2300 Fax (781) 585-2378




PLANT SCHEDULE STREET TREES / COMMON AREAS

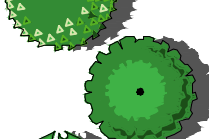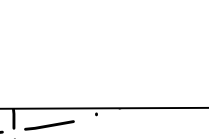DECIDUOUS TREES	QTY	BOTANICAL / COMMON NAME	CONT	CAL
	18	ACER RUBRUM 'RED SUNSET' / RED SUNSET MAPLE 12' MIN. HGT. W/ 8' HEAD CLEARANCE	B & B	3" CAL
	18	POPULUS TREMULOIDES / QUAKING ASPEN 12' MIN. HGT. W/ 8' HEAD CLEARANCE	B & B	3" CAL
	18	PLATANUS X ACERIFOLIA / LONDON PLANE TREE 12' MIN. HGT. W/ 8' HEAD CLEARANCE	B & B	3" CAL
	18	QUERCUS RUBRA / RED OAK 12' MIN. HGT. W/ 8' HEAD CLEARANCE	B & B	3" CAL
	17	TILIA CORDATA / LITTLELEAF LINDEN 12' MIN. HGT. W/ 8' HEAD CLEARANCE	B & B	3" CAL



NORTH POCKET WETLAND ENHANCEMENT PLANTING PLAN
1" = 20'-0"
SCALE: 1" = 20'

PLANT_SCHEDULE_NORTH_POCKET_WETLAND_ENHANCEMENT

 
WETLAND POCKET SHRUBS		QTY	BOTANICAL / COMMON NAME	SIZE	SIZE	
		14	ARONIA ARBUTIFOLIA / RED CHOKEBERRY	3 GAL.	2' - 3' HGT.	
		22	CLETHRA ALNIFOLIA / SWEET PEPPERBUSH	3 GAL.	18-24" HGT.	
		11	ILEX VERTICILLATA / WINTERBERRY	3 GAL.	2' - 3' HGT.	
		35	VAVINIUM CORYMBOSUM / Highbush BLUEBERRY	3 GAL.	18-24" HGT.	
WETLAND POCKETS		QTY	BOTANICAL / COMMON NAME	CONT	SIZE	SPACING
		846	ACORUS AMERICANUS / SWEET FLAG	2" PLUGS		18" o.c.
		1,005	ASCLEPIAS INCARNATA / SWAMP MILKWEED	2" PLUGS		18" o.c.
		227	EUTHAMIA GRAMINIFOLIA / GRASS LEAFED GOLDENROD	2" PLUGS		18" o.c.

THE PLANT SPECIES WERE
REVIEWED AND APPROVED BY
SOUTH RIVER ENVIRONMENTAL

REVISIONS	
FEBRUARY 2, 2022	PLANNING BOARD COMMENTS
FEBRUARY 8, 2022	CONSERVATION COMMISSION COMMENTS
FEBRUARY 24, 2022	PLANNING BOARD COMMENTS
MARCH 16, 2022	PLANNING BOARD COMMENTS
APRIL 7, 2022	PLANNING BOARD COMMENTS
APRIL 11, 2022	OSRD LAYOUT
APRIL 22, 2022	PLANNING/CONSERVATION COMMENTS

RED GOLD FARM
OPEN SPACE RESIDENTIAL
DEVELOPMENT
DEFINITIVE SUBDIVISION PLAN
#202 MORaine STREET
MARSHFIELD, MASSACHUSETTS

PREPARED FOR:
SEALUND CORPORATION
794 WASHINGTON STREET
PEMBROKE, MA 02359
OCTOBER 28, 2021
SCALE:
JOB No. 20-053
GRADY CONSULTING, L.L.C.
Civil Engineers, Land Surveyors &
Landscape Architects
71 Evergreen Street, Suite 1, Kingston, MA 02364
Phone (781) 585-2300 Fax (781) 585-2378
SHEET 16 OF 21

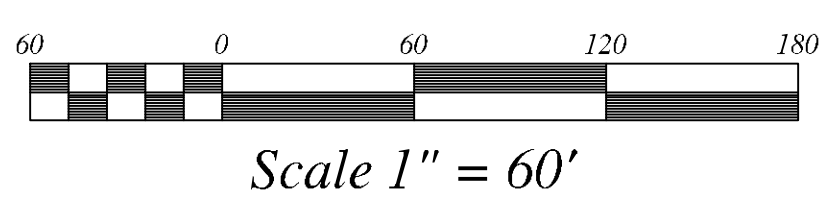




SOUTH POCKET WETLAND ENHANCEMENT PLANTING PLAN
1" = 20'-0"

0 20 40 60 feet
SCALE: 1" = 20'

NORTH

PLANT_SCHEDULE_SOUTH_POCKET_WETLAND_ENHANCEMENT
 
<u>WETLAND_POCKET_SHRUBS</u>		<u>QTY</u>	<u>BOTANICAL / COMMON NAME</u>	<u>SIZE</u>	<u>SIZE</u>	
		23	ARONIA ARBUTIFOLIA / RED CHOKEBERRY	3 GAL.	2' - 3' HGT.	
		51	CLETHRA ALNIFOLIA / SWEET PEPPERBUSH	3 GAL.	18-24" HGT.	
		18	ILEX VERTICILLATA / WINTERBERRY	3 GAL.	2' - 3' HGT.	
		59	VAVVINIUM CORYMBOSUM / Highbush BLUEBERRY	3 GAL.	18-24" HGT.	
<u>WETLAND_POCKETS</u>		<u>QTY</u>	<u>BOTANICAL / COMMON NAME</u>	<u>CONT</u>	<u>SIZE</u>	<u>SPACING</u>
		2,189	ACORUS AMERICANUS / SWEET FLAG	2" PLUGS		18" o.c.
		2,194	ASCLEPIAS INCARNATA / SWAMP MILKWEED	2" PLUGS		18" o.c.
		638	EUTHAMIA GRAMINIFOLIA / GRASS LEAFED GOLDENROD	2" PLUGS		18" o.c.

THE PLANT SPECIES WERE
REVIEWED AND APPROVED BY
SOUTH RIVER ENVIRONMENTAL


REVISIONS	
FEBRUARY 2, 2022	PLANNING BOARD COMMENTS
FEBRUARY 8, 2022	CONSERVATION COMMISSION COMMENTS
FEBRUARY 24, 2022	PLANNING BOARD COMMENTS
MARCH 16, 2022	PLANNING BOARD COMMENTS
APRIL 7, 2022	PLANNING BOARD COMMENTS
APRIL 11, 2022	OSRD LAYOUT
APRIL 22, 2022	PLANNING/CONSERVATION COMMENTS


RED GOLD FARM
OPEN SPACE RESIDENTIAL
DEVELOPMENT
DEFINITIVE SUBDIVISION PLAN
#202 MORaine STREET
MARSHFIELD, MASSACHUSETTS

PREPARED FOR:
SEALUND CORPORATION
794 WASHINGTON STREET
PEMBROKE, MA 02359

OCTOBER 28, 2021
SCALE:
JOB No. 20-053

Grady Consulting, L.L.C.
Civil Engineers, Land Surveyors &
Landscape Architects
71 Evergreen Street, Suite 1, Kingston, MA 02364
Phone (781) 585-2300 Fax (781) 585-2378

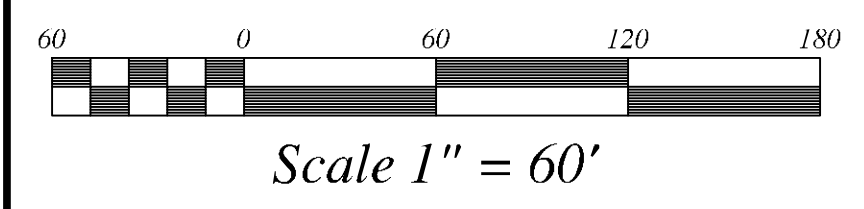

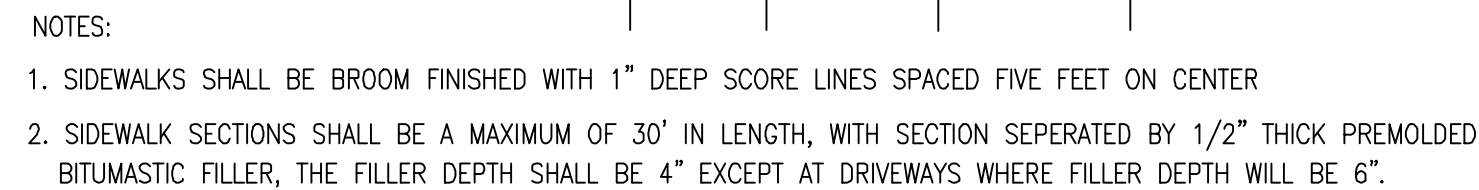

(NOT TO SCALE)

STA 0+00 - STA 16+65
STA 19+20 - STA 19+84




(NOT TO SCALE)
STA 16+65 - STA 19+20



(NOT TO SCALE)



(NOT TO SCALE)

 

NOT TO SCALE



NOT TO SCALE

1. GRAVEL BORROW SHALL CONFORM TO MASS HIGHWAY SPECIFICATION M1.03.0
2. CRUSHED STONE BEDDING SHALL CONFORM TO MASS HIGHWAY SPECIFICATION M2.01.1



NOT TO SCALE



(NOT TO SCALE)



SCALE: 1"=40'

REVISIONS	
FEBRUARY 2, 2022	PLANNING BOARD COMMENTS
FEBRUARY 8, 2022	CONSERVATION COMMISSION COMMENTS
FEBRUARY 24, 2022	PLANNING BOARD COMMENTS
MARCH 16, 2022	PLANNING BOARD COMMENTS
APRIL 7, 2022	PLANNING BOARD COMMENTS
APRIL 11, 2022	OSRD LAYOUT
APRIL 22, 2022	PLANNING/CONSERVATION COMMENTS

DEFINITIVE SUBDIVISION PLAN
#202 MORaine STREET
MARSHFIELD, MASSACHUSETTS

PREPARED FOR:
SEALUND CORPORATION
794 WASHINGTON STREET
PEMBROKE, MA 02359







NTS
OCTOBER 28, 2021
SCALE:
JOB No. 20-053

PEMBROKE, MA 02359 JOB NO. 20-053






 **GRADY CONSULTING, L.L.C.**

*Civil Engineers, Land Surveyors &
Landscape Architects*



71 Evergreen Street, Suite 1, Kingston, MA 02364
Phone (781) 585-2300 Fax (781) 585-2378

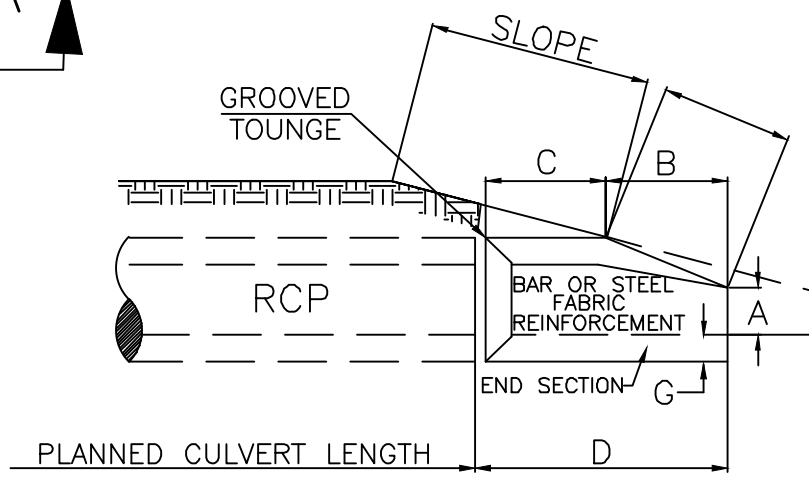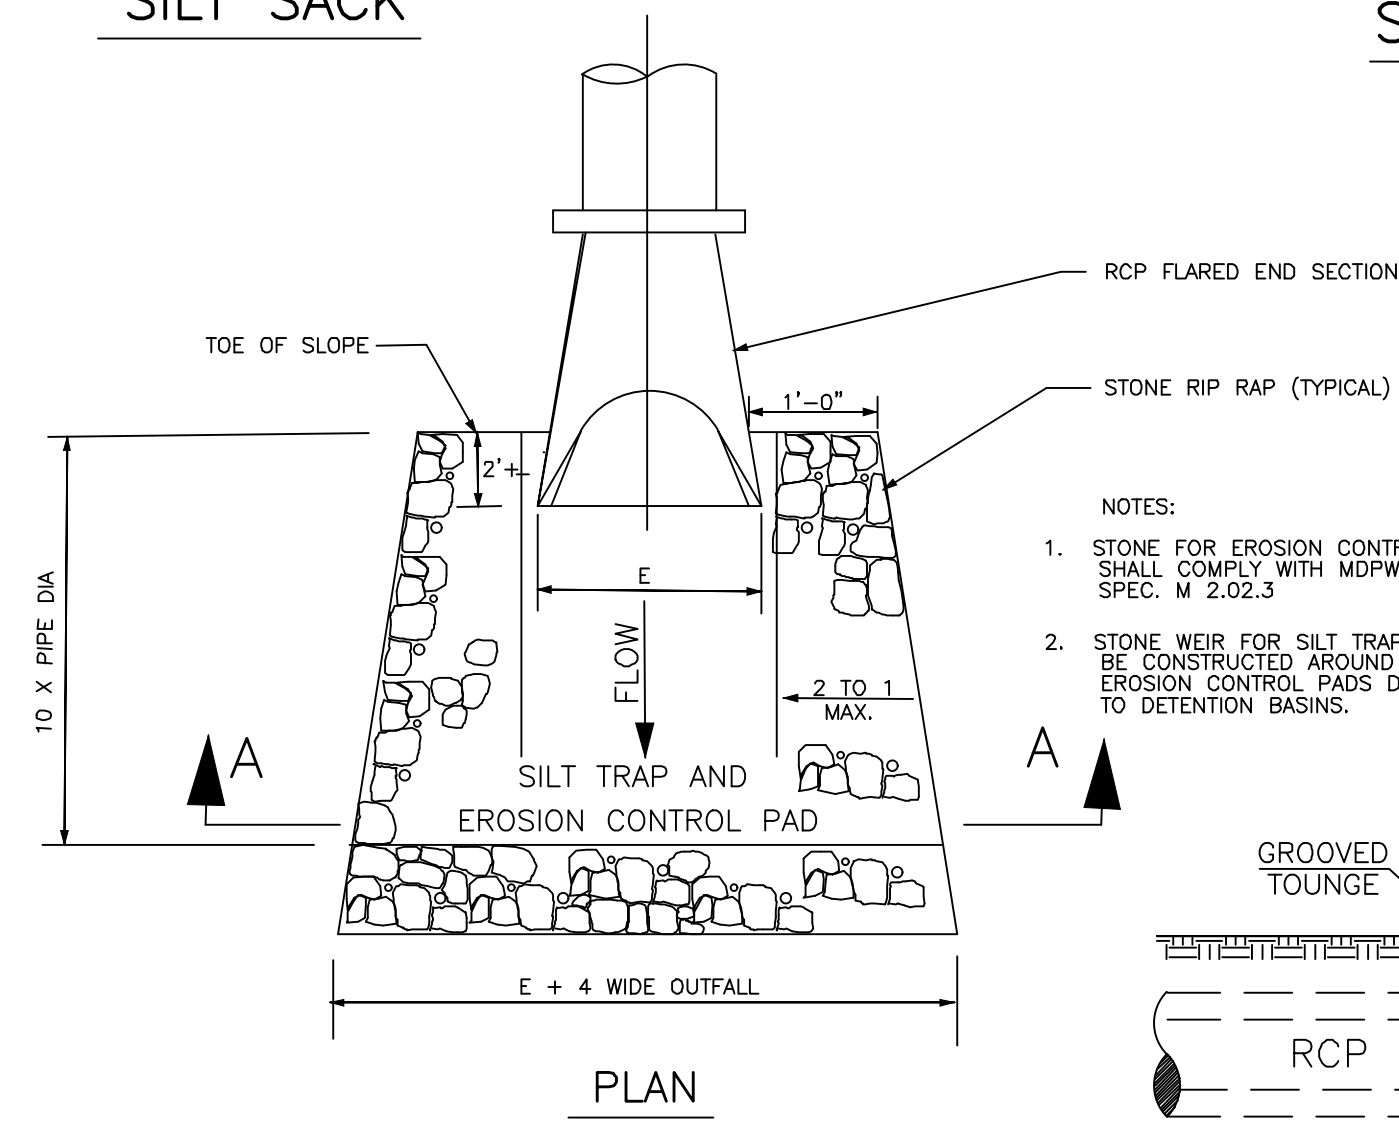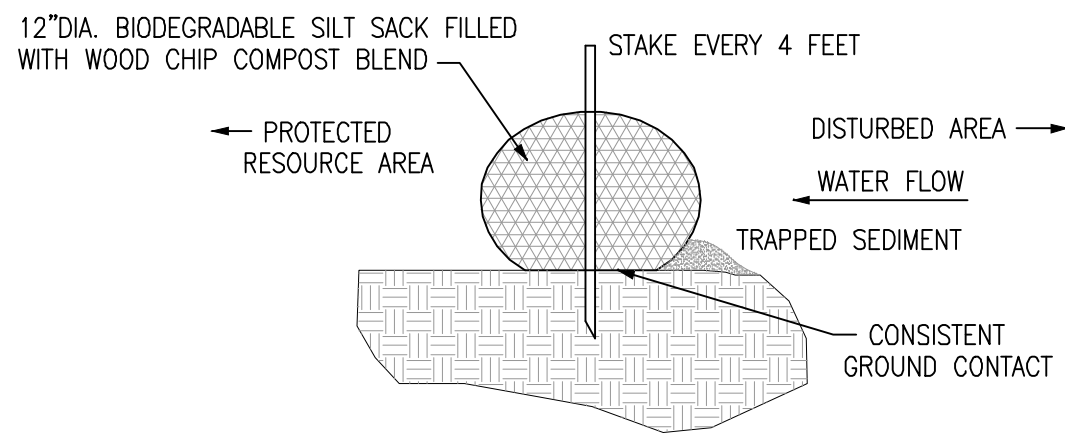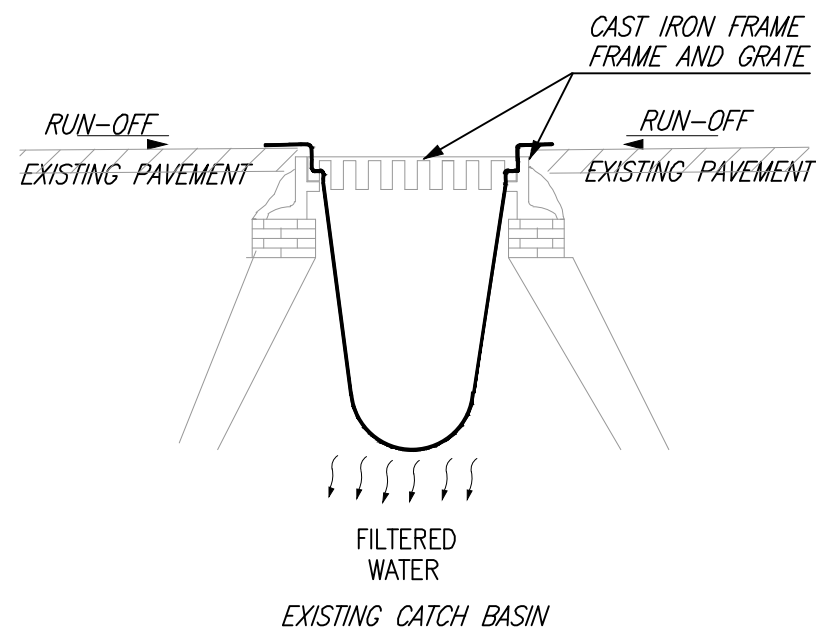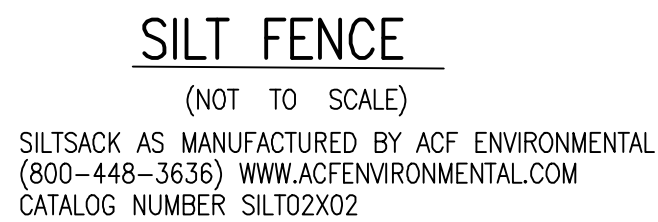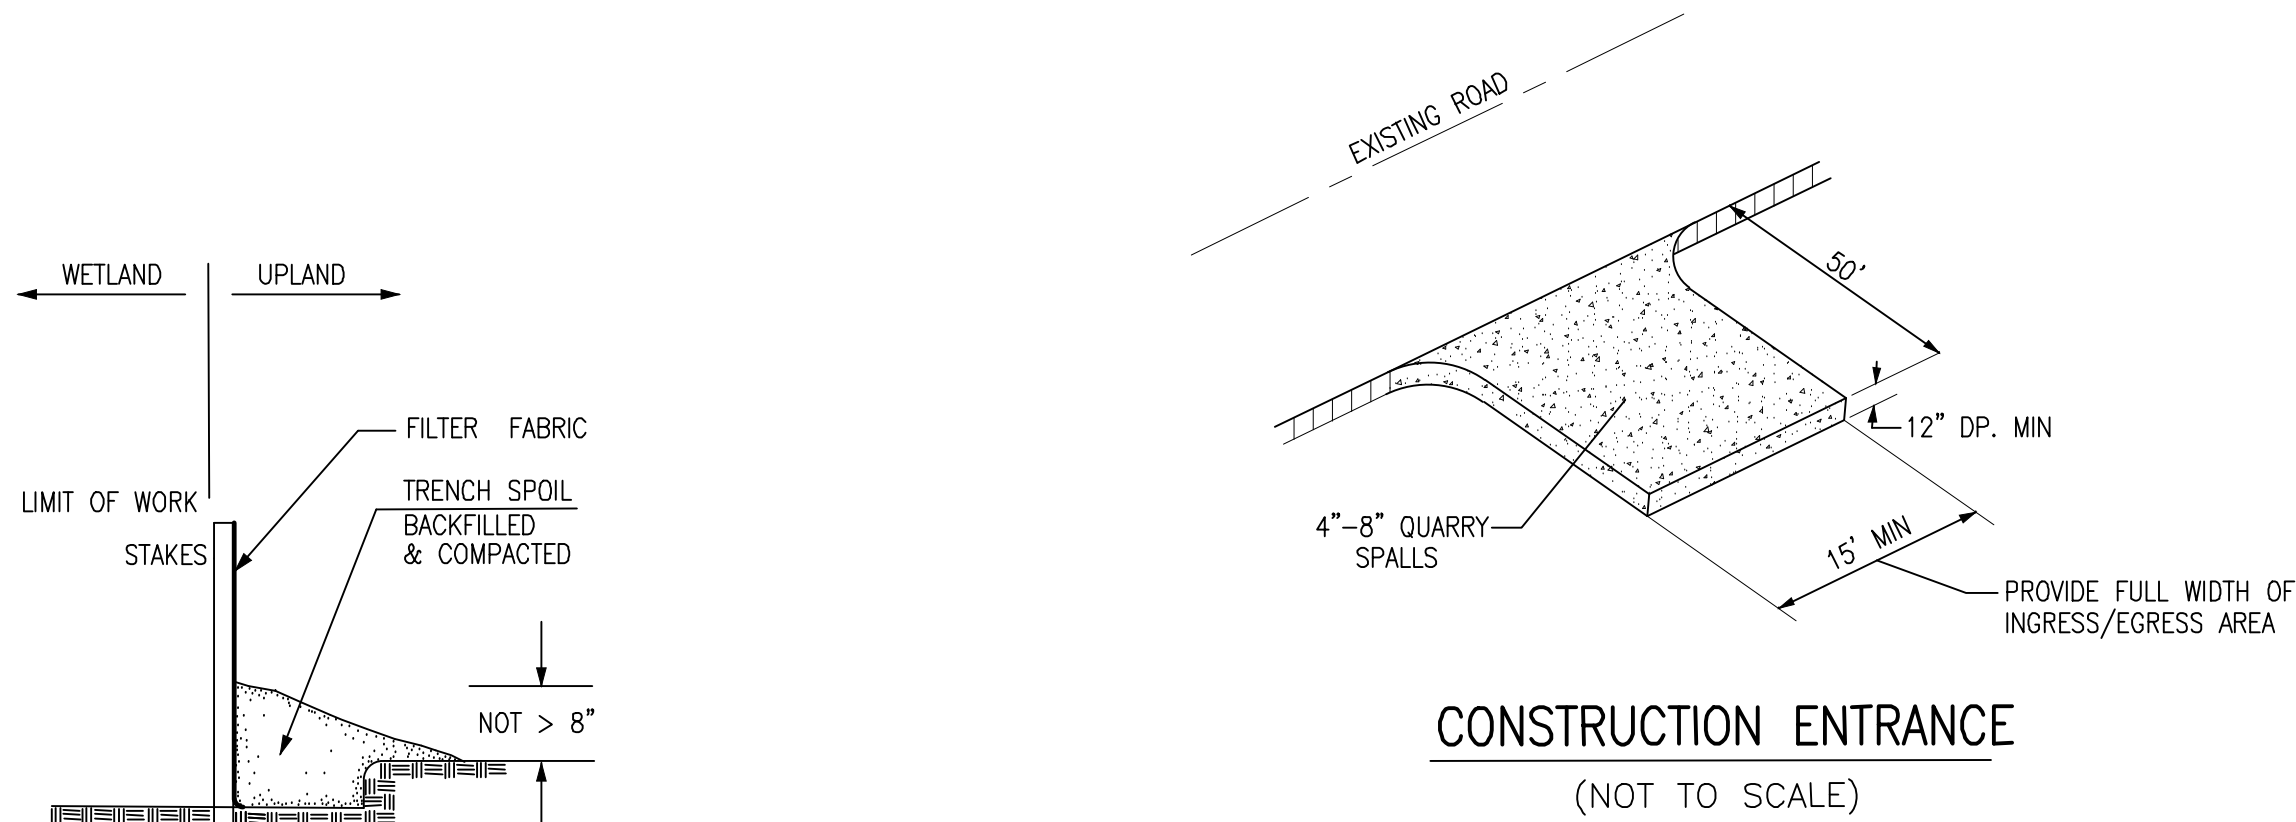

	12"D	18"D	24"D
WEIGHT	530	990	1520
A	4"	9"	9 1/2"
B	24"	27"	33 1/2"
C	48 7/8"	46"	30"
D	72 7/8"	73 1/2"	73"
E	24"	36"	48"
G	2"	2 1/2"	3"
L	10'-0"	15'-0"	20'-0"

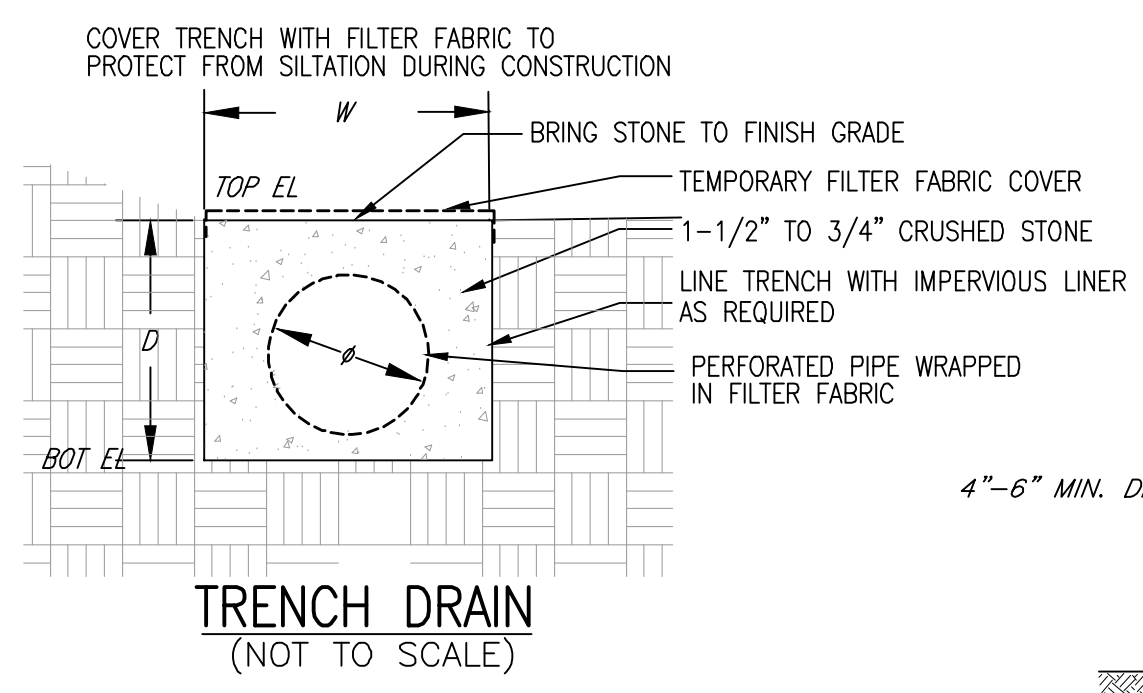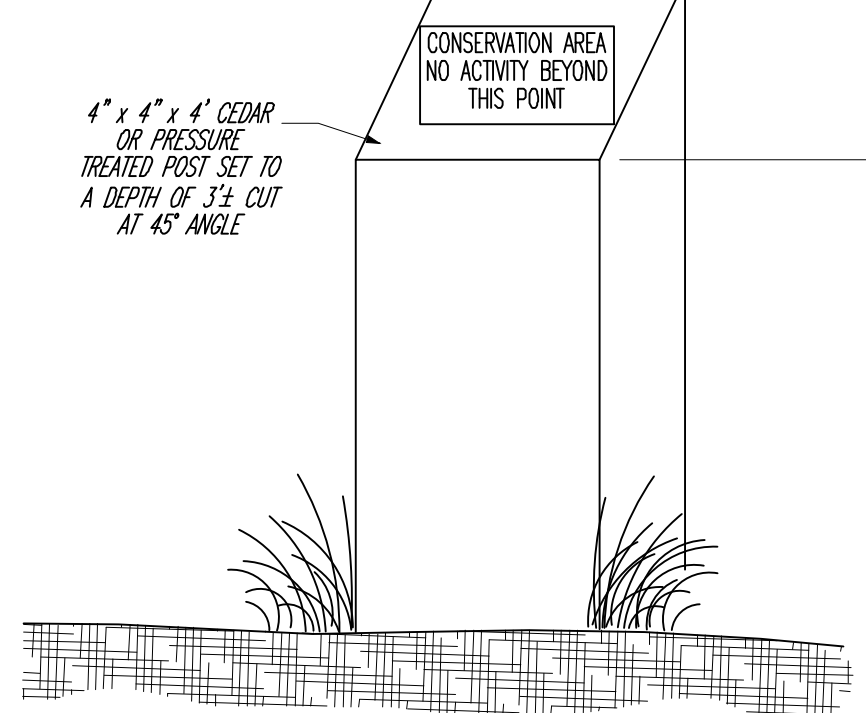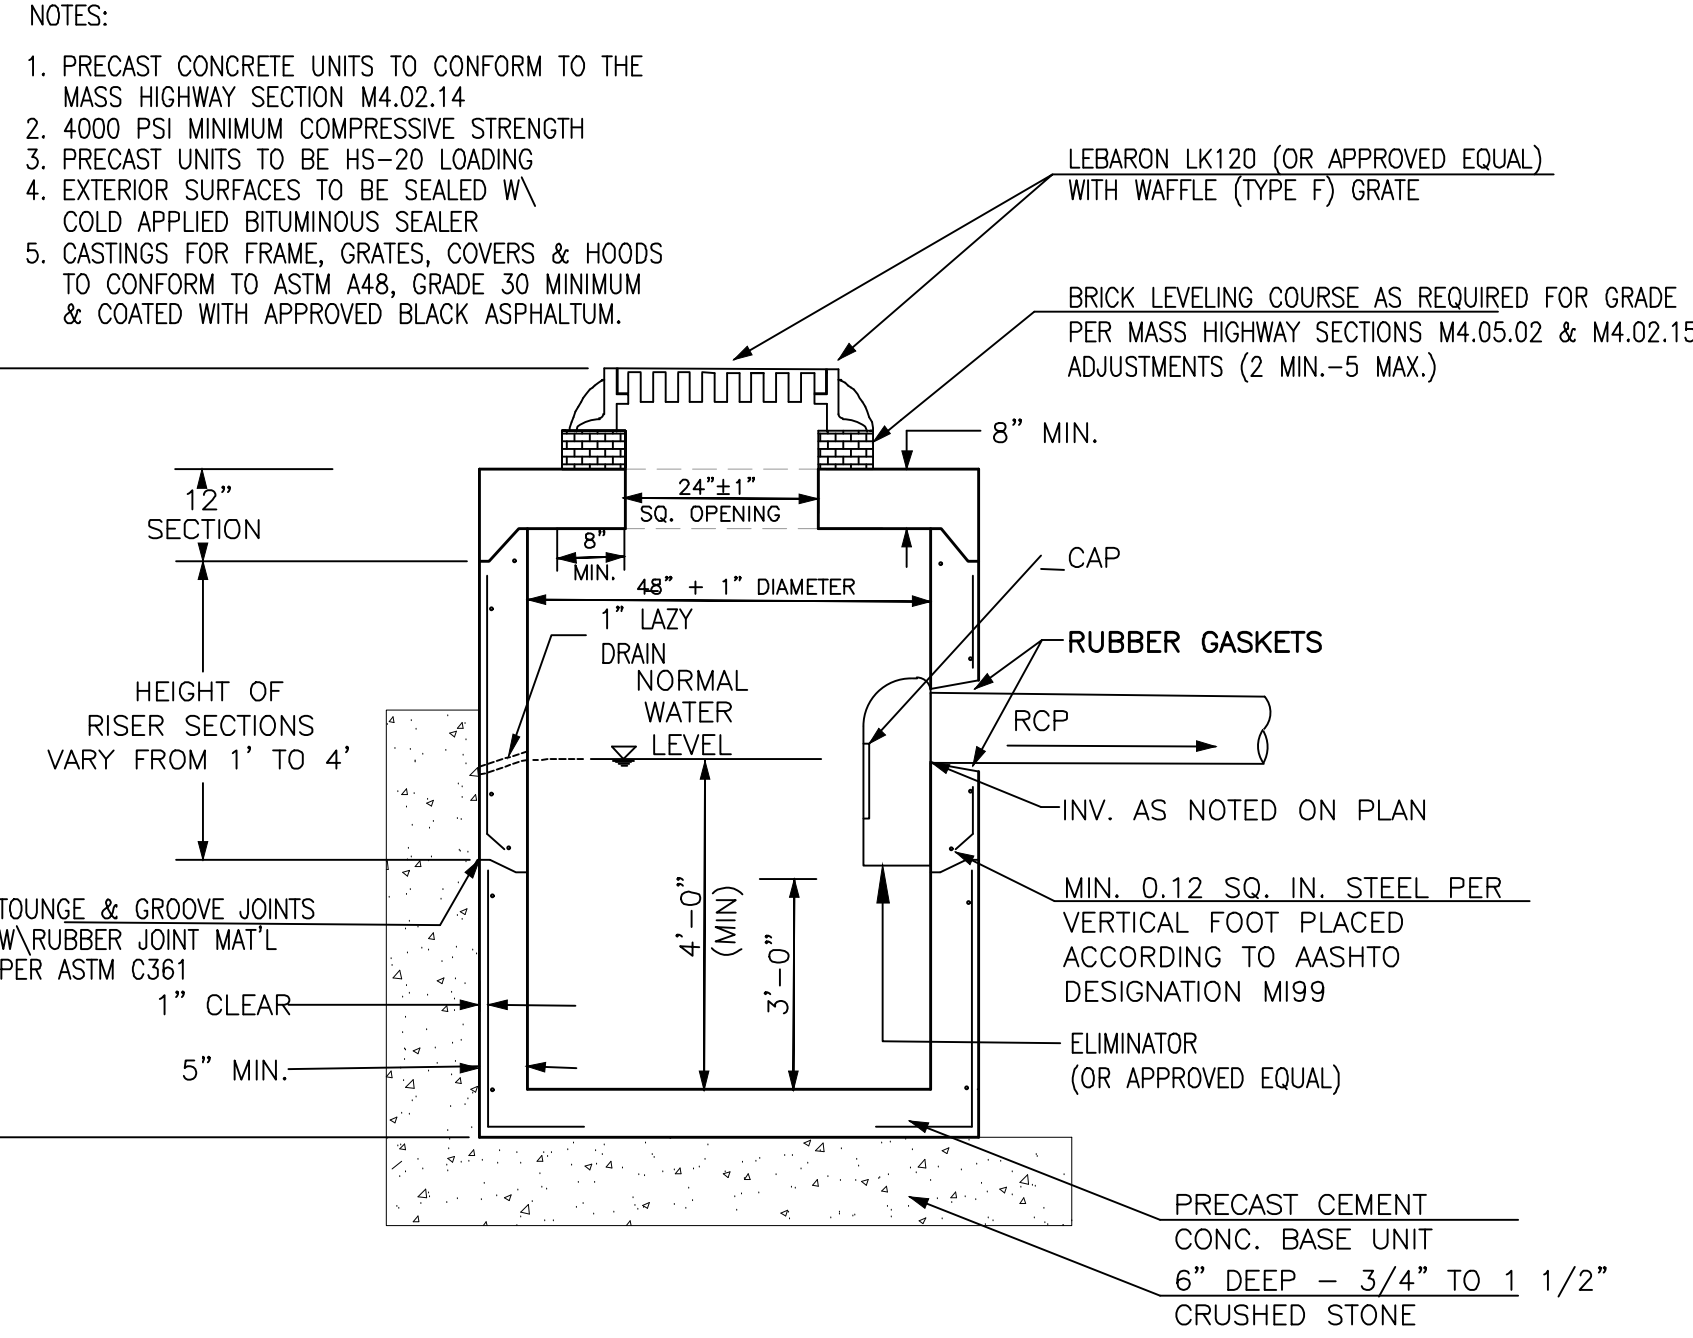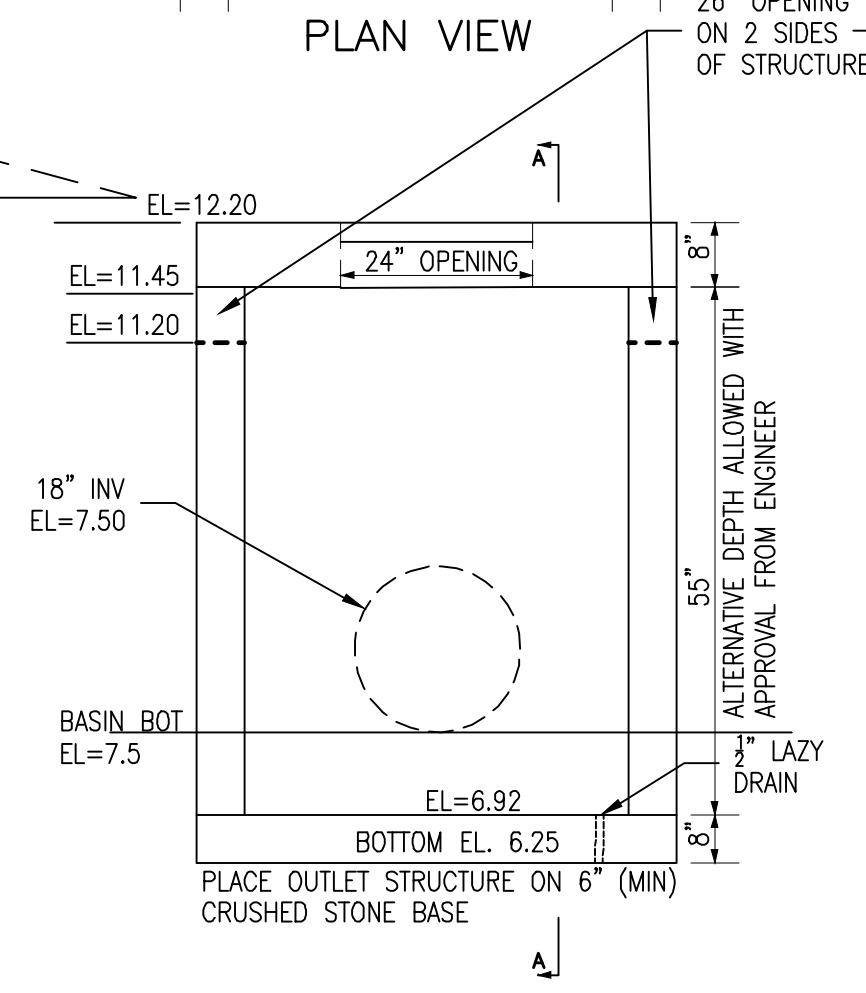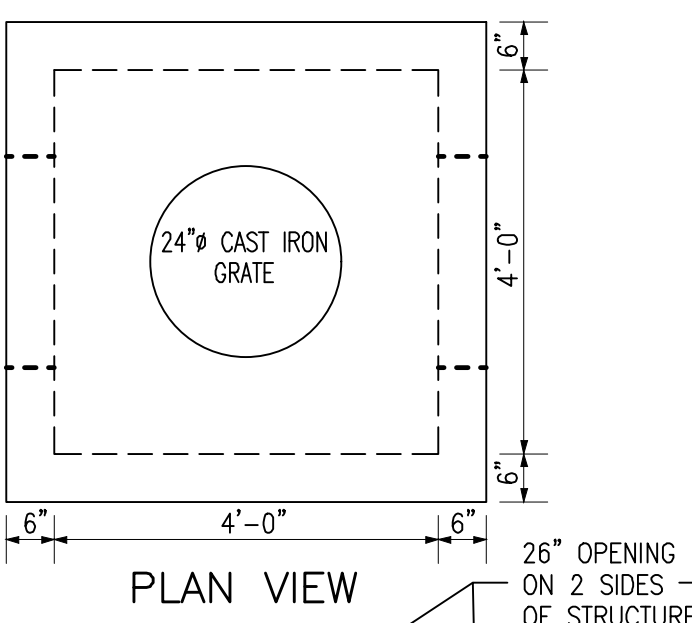

	LOT 2	LOT 19-20
LINER	IMPERVIOUS LINER	FILTER FABRIC
TOP EL	8.0	16.0
BOT EL	6.0	13
W	2	3
D	2	3
PIPE DIAMETER	12"	24"

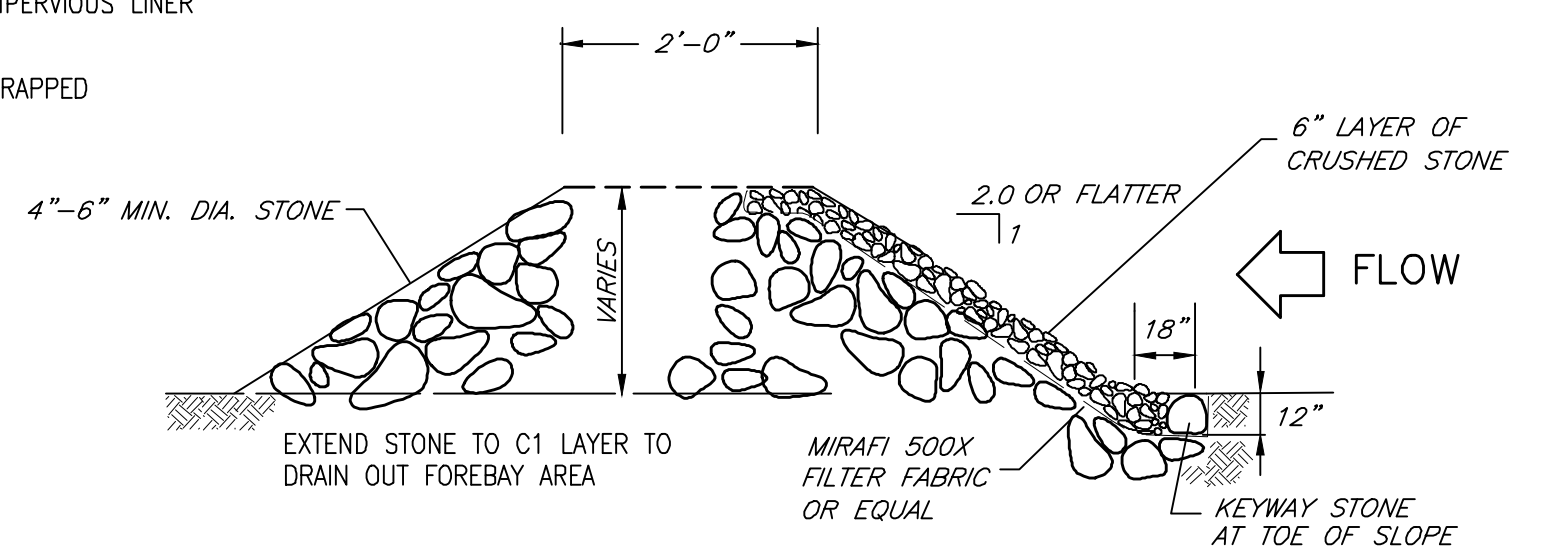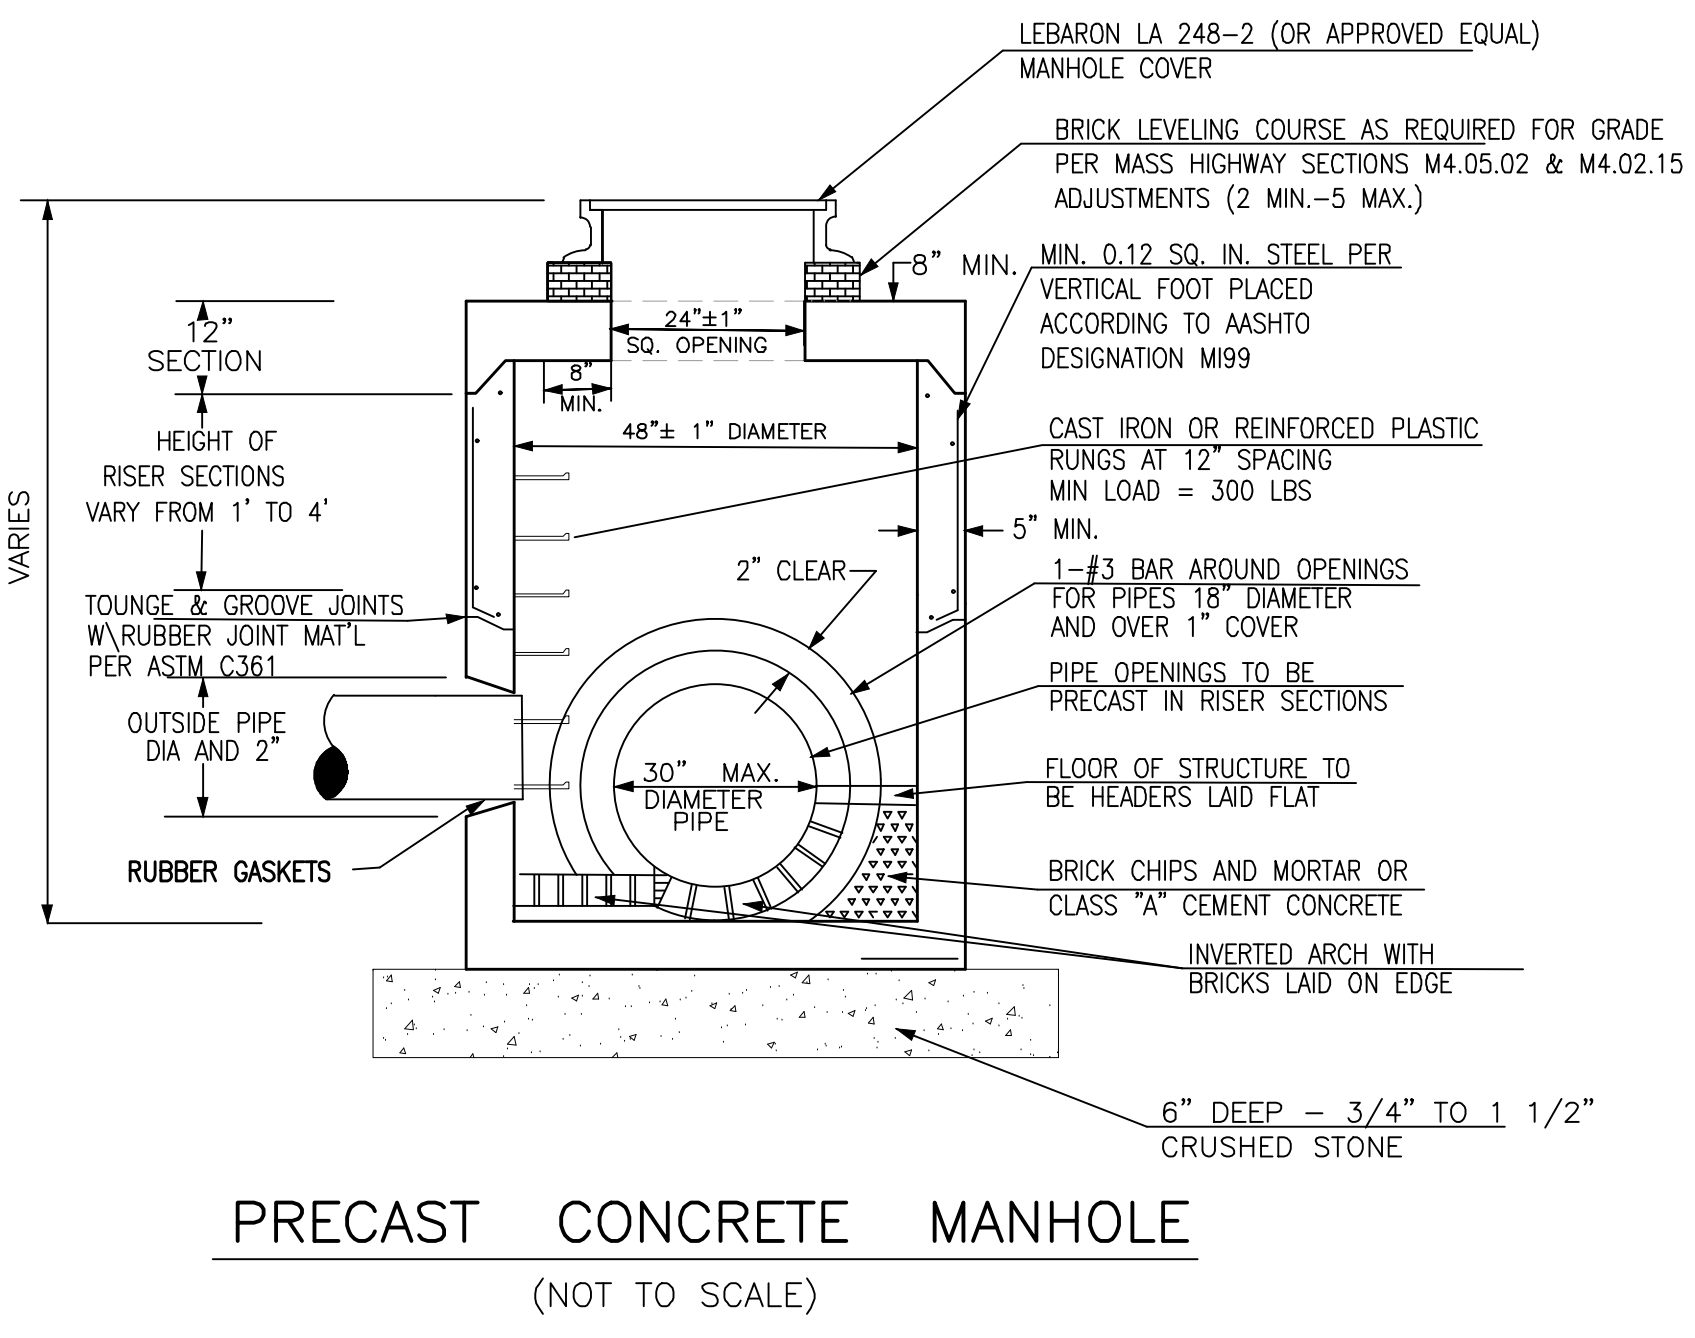

CONSTRUCTION SEQUENCE

1. MOBILIZATION
2. CONSTRUCTION OF CRUSHED STONE ENTRANCE AND INSTALLATION OF EROSION AND SEDIMENT CONTROL
3. CLEARING AND GRUBBING
4. GENERAL SITE GRADING
5. CONSTRUCTION OF UTILITIES, DRAINAGE AND CONSTRUCTED WETLANDS
6. INSTALLATION OF EROSION AND SEDIMENT CONTROLS IN NEWLY CONSTRUCTED STORMWATER BMPs
7. CONSTRUCTION OF RED GOLD ROAD
8. REMOVAL OF EROSION AND SEDIMENT CONTROLS AFTER STABILIZATION HAS BEEN ACHIEVED
9. DEMOBILIZATION

REVISIONS	
FEBRUARY 2, 2022	PLANNING BOARD COMMENTS
FEBRUARY 8, 2022	CONSERVATION COMMISSION COMMENTS
FEBRUARY 24, 2022	PLANNING BOARD COMMENTS
MARCH 16, 2022	PLANNING BOARD COMMENTS
APRIL 7, 2022	PLANNING BOARD COMMENTS
APRIL 11, 2022	OSRD LAYOUT
APRIL 22, 2022	PLANNING/CONSERVATION COMMENTS


RED GOLD FARM OPEN SPACE RESIDENTIAL DEVELOPMENT

DEFINITIVE SUBDIVISION PLAN
#202 MORaine STREET
MARSHFIELD, MASSACHUSETTS

PREPARED FOR:
SEALUND CORPORATION
794 WASHINGTON STREET
PEMBROKE, MA 02359


DATE:
OCTOBER 28, 2021
SCALE:
JOB No. 20-053

GRADY CONSULTING, L.L.C.
Civil Engineers, Land Surveyors & Landscape Architects
71 Evergreen Street, Suite 1, Kingston, MA 02364
Phone (781) 585-2300 Fax (781) 585-2378

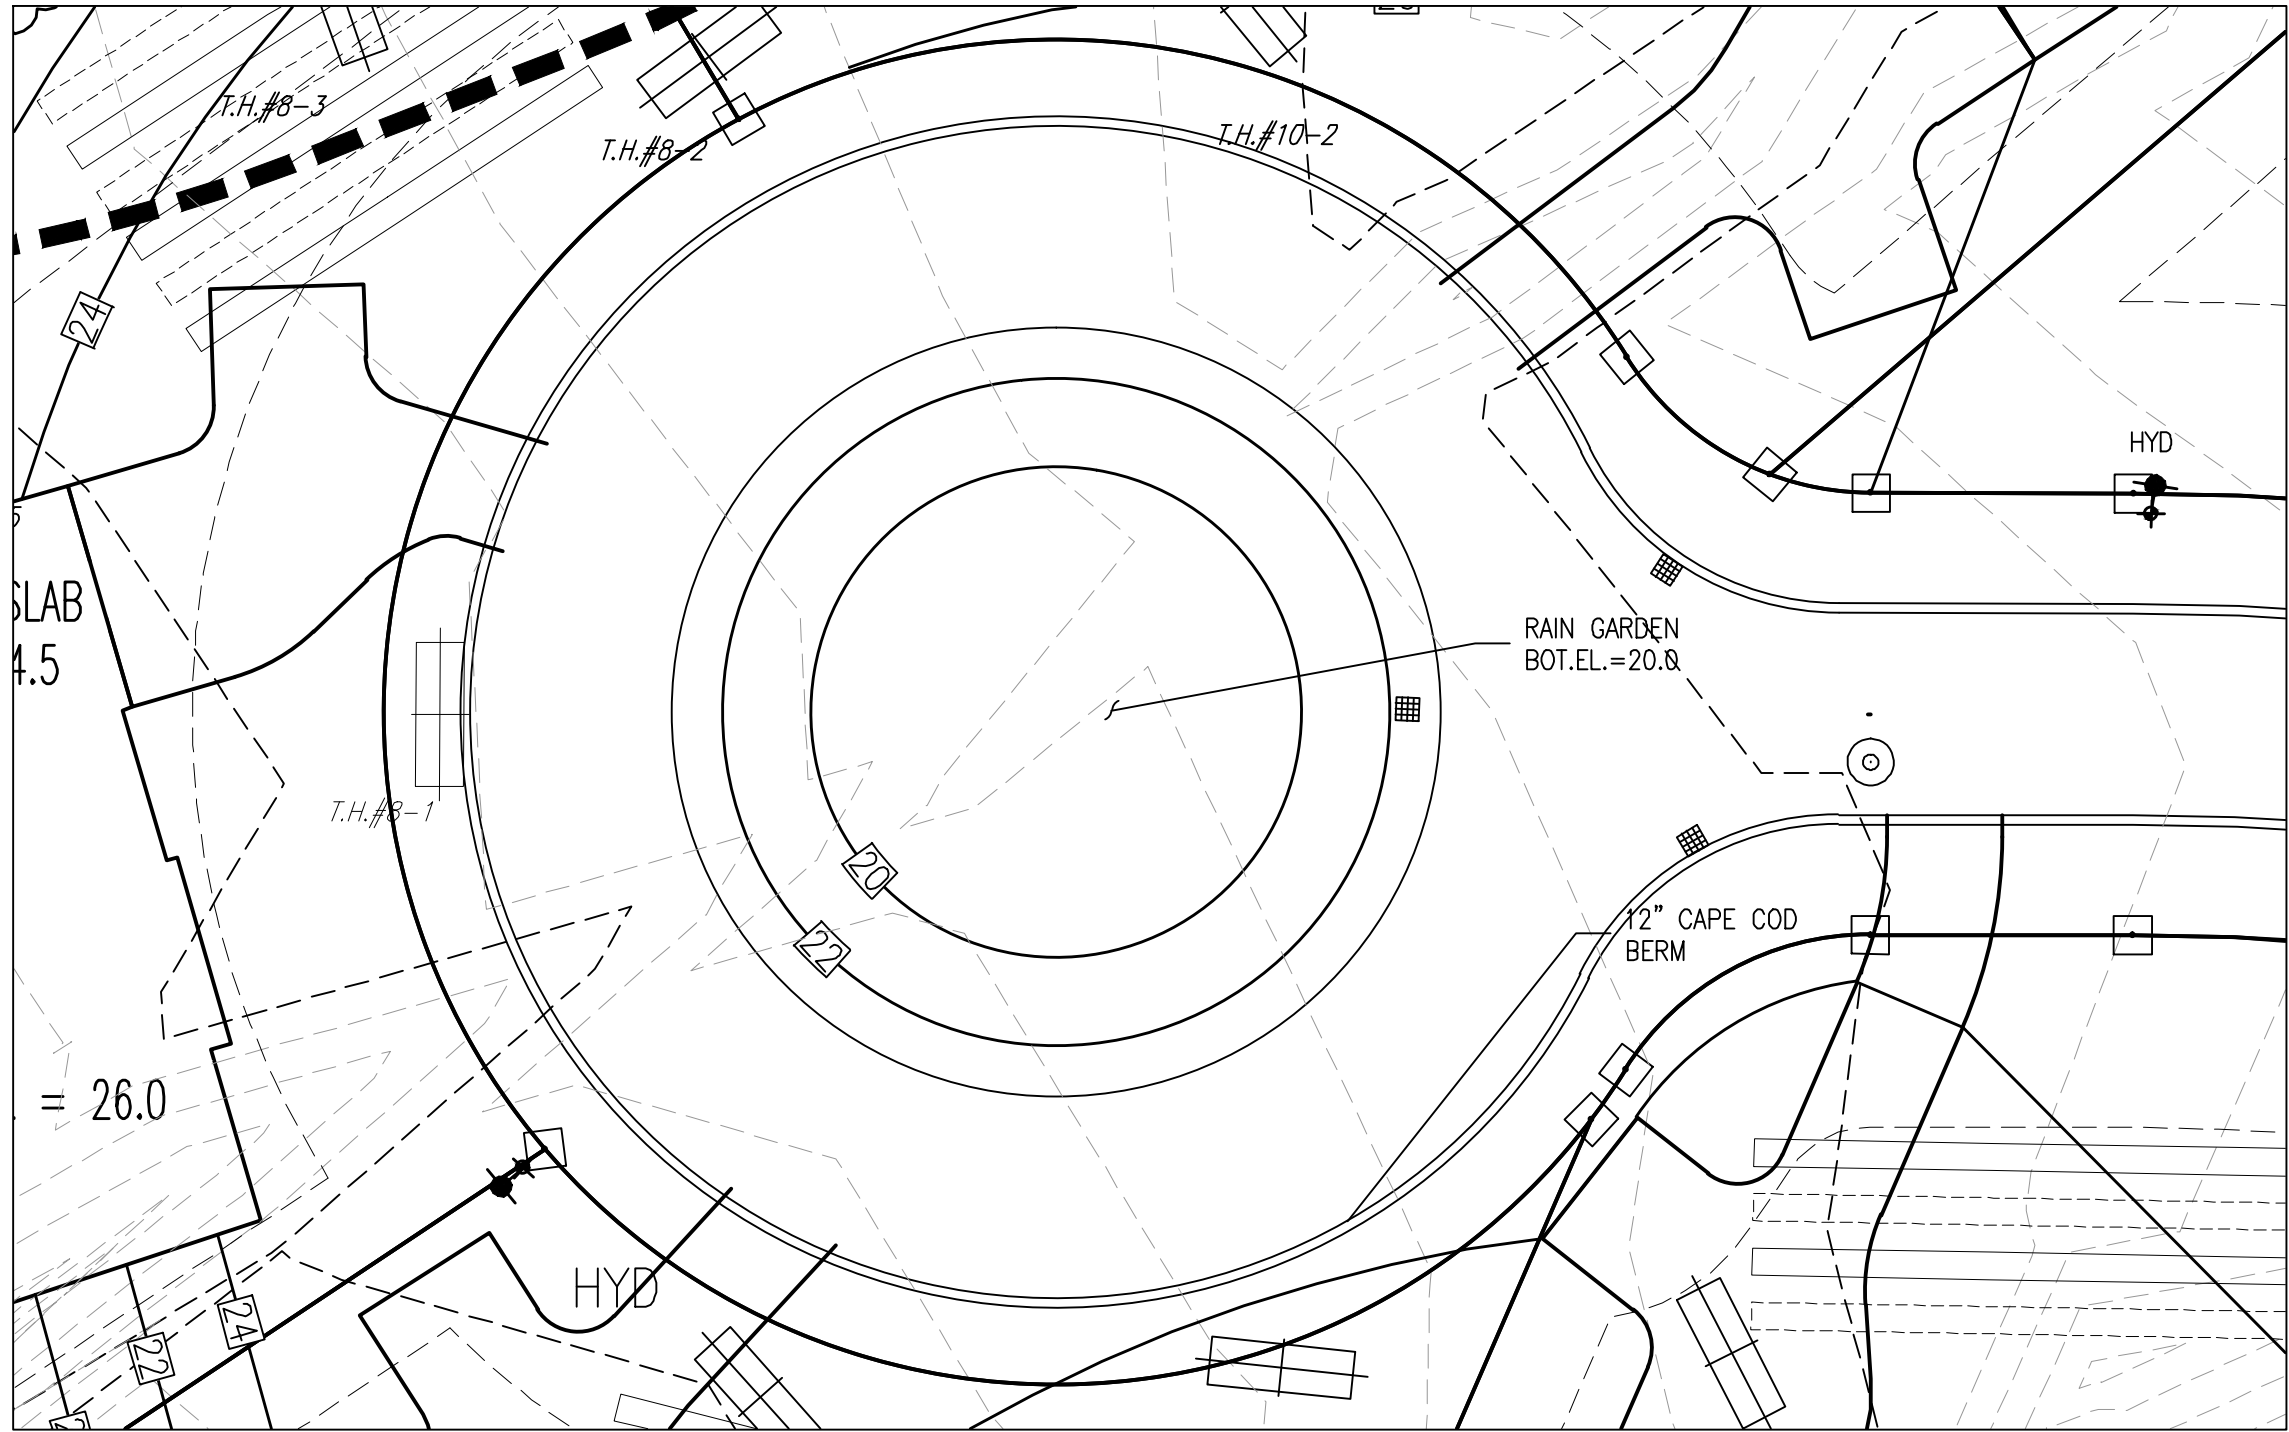

CUL DE SAC RAIN GARDEN

SCALE: 1"=20'

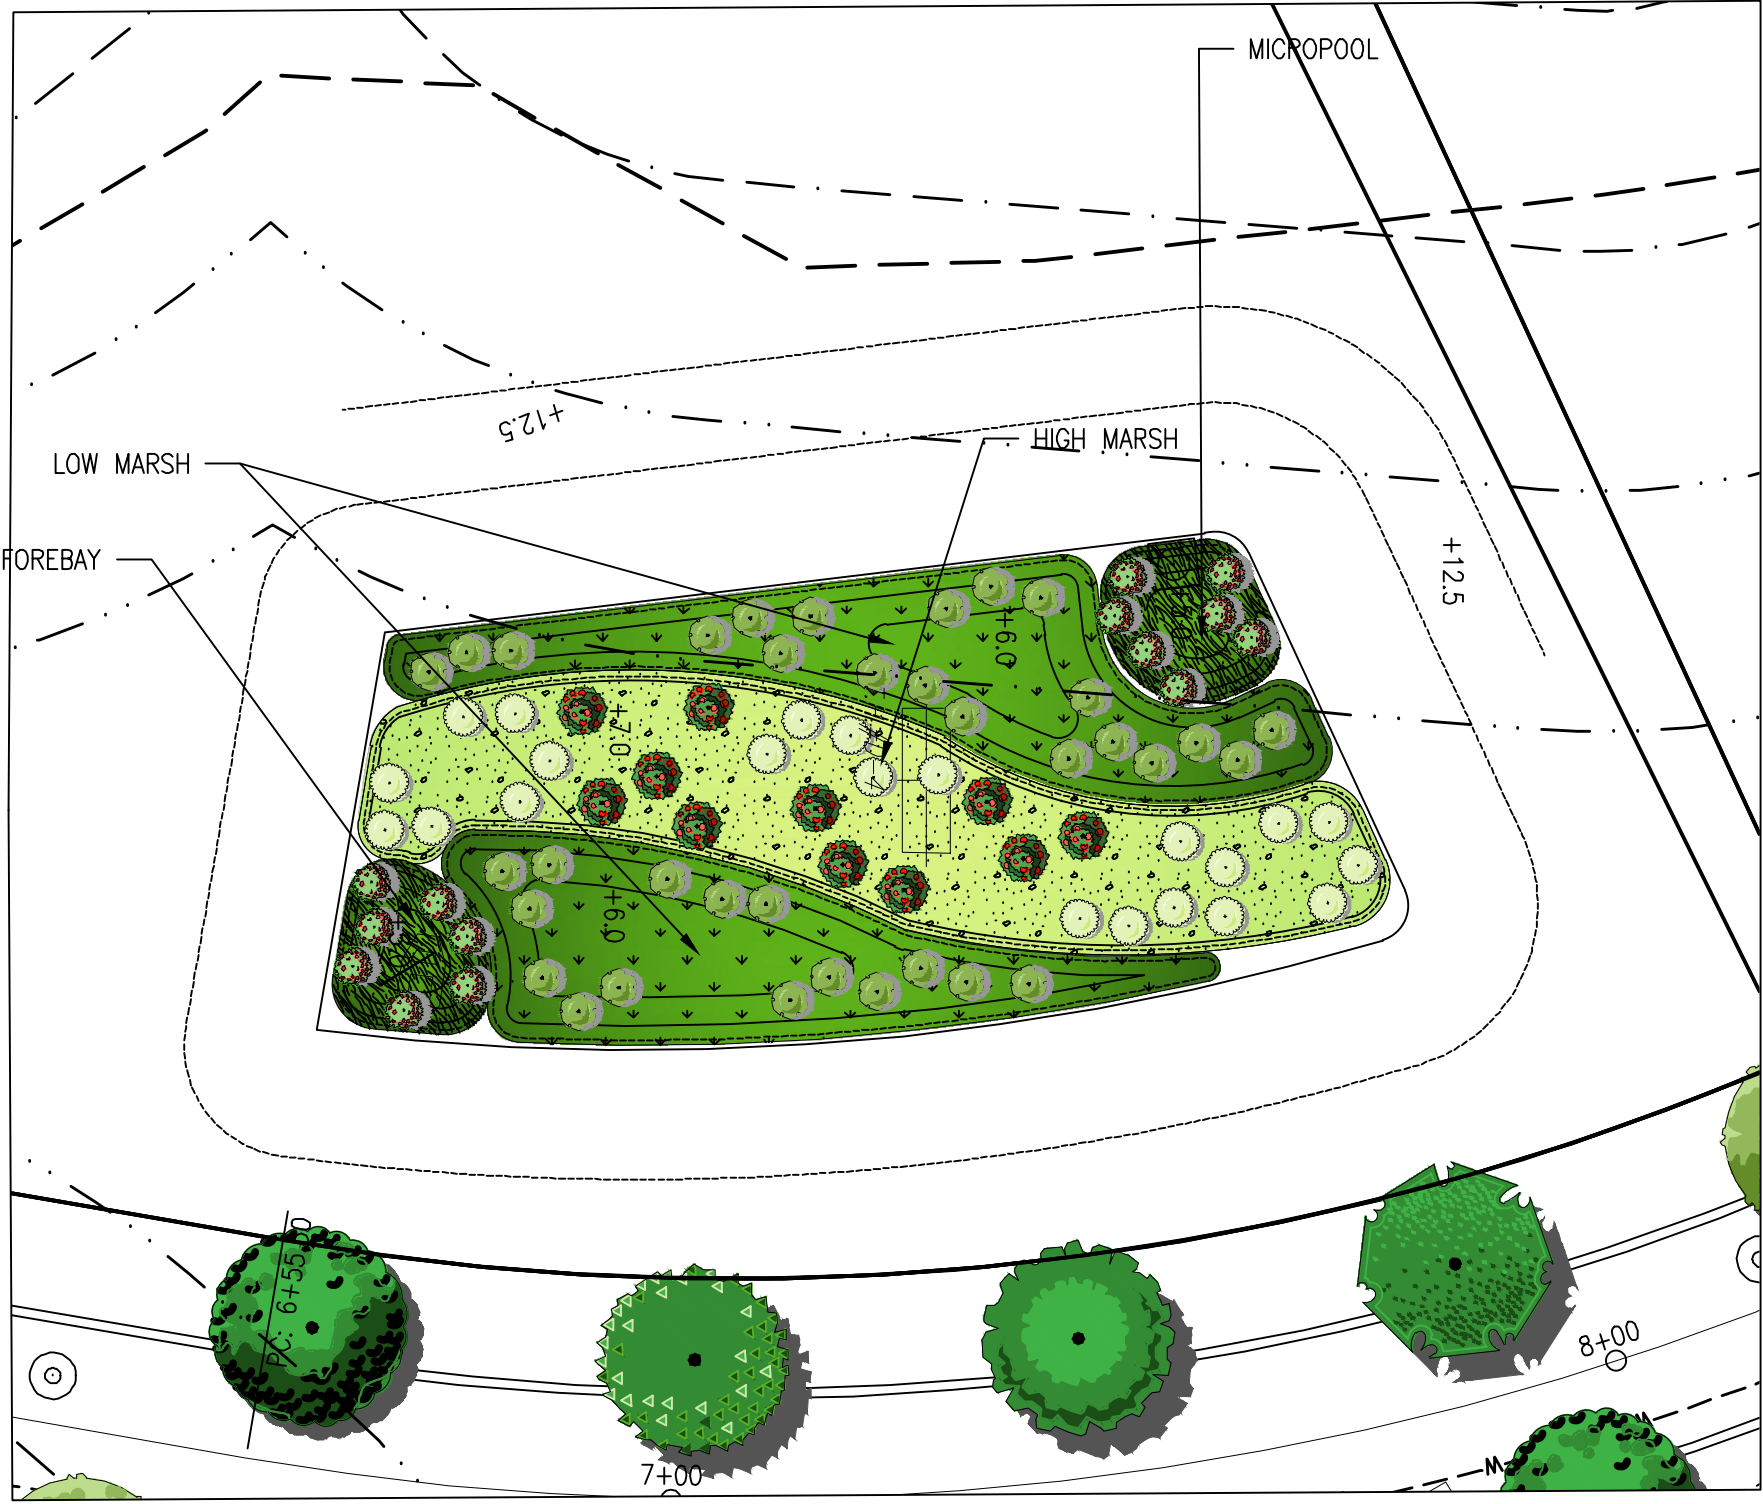


NORTH POCKET WETLAND BASIN DETAIL

(NOT TO SCALE)





SOUTH POCKET WETLAND

(NOT TO SCALE)

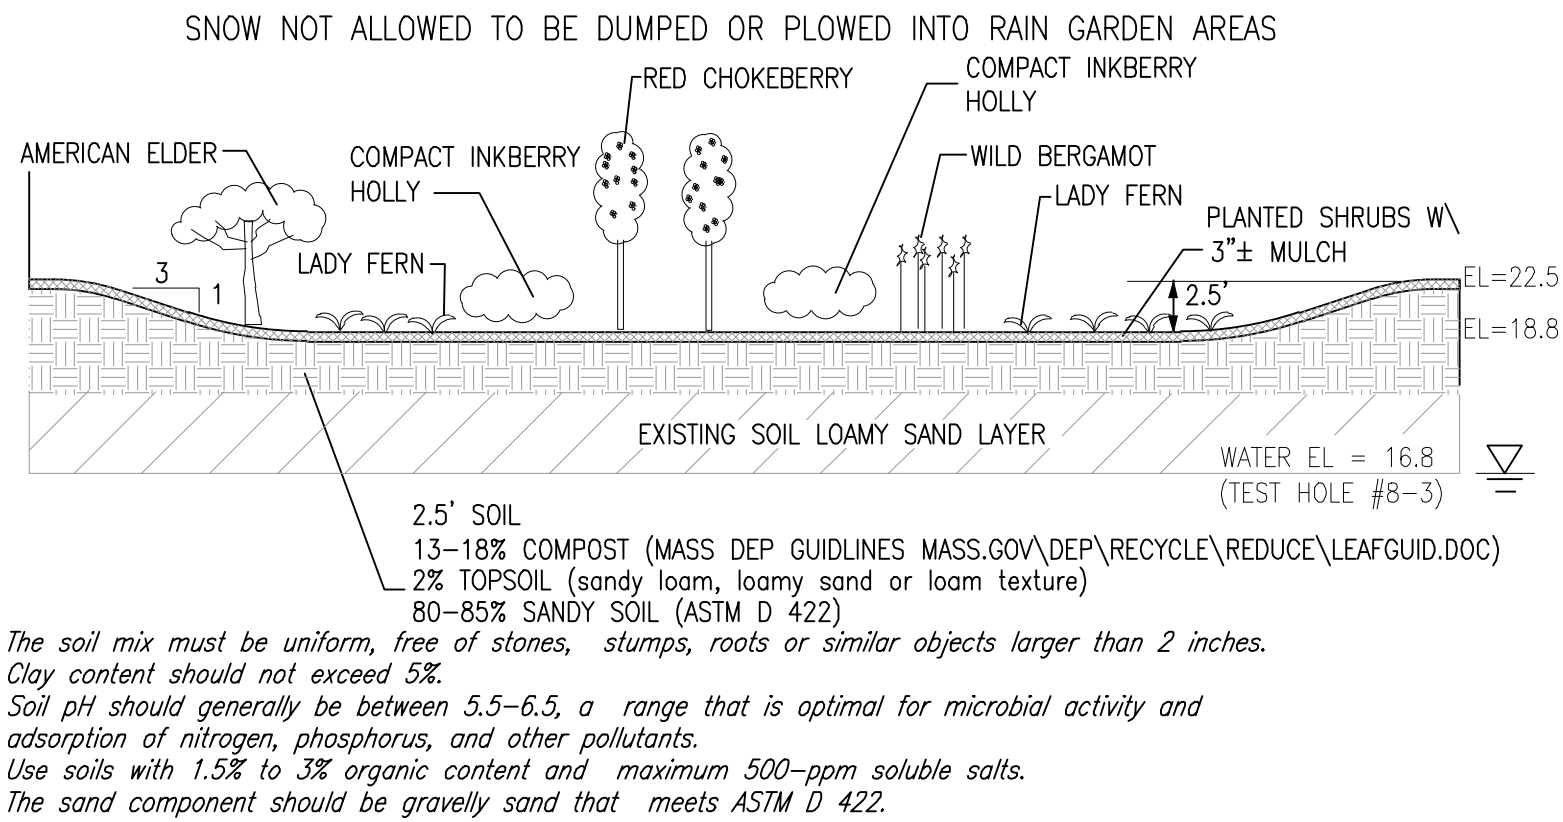

RAIN GARDEN

NOT TO SCALE

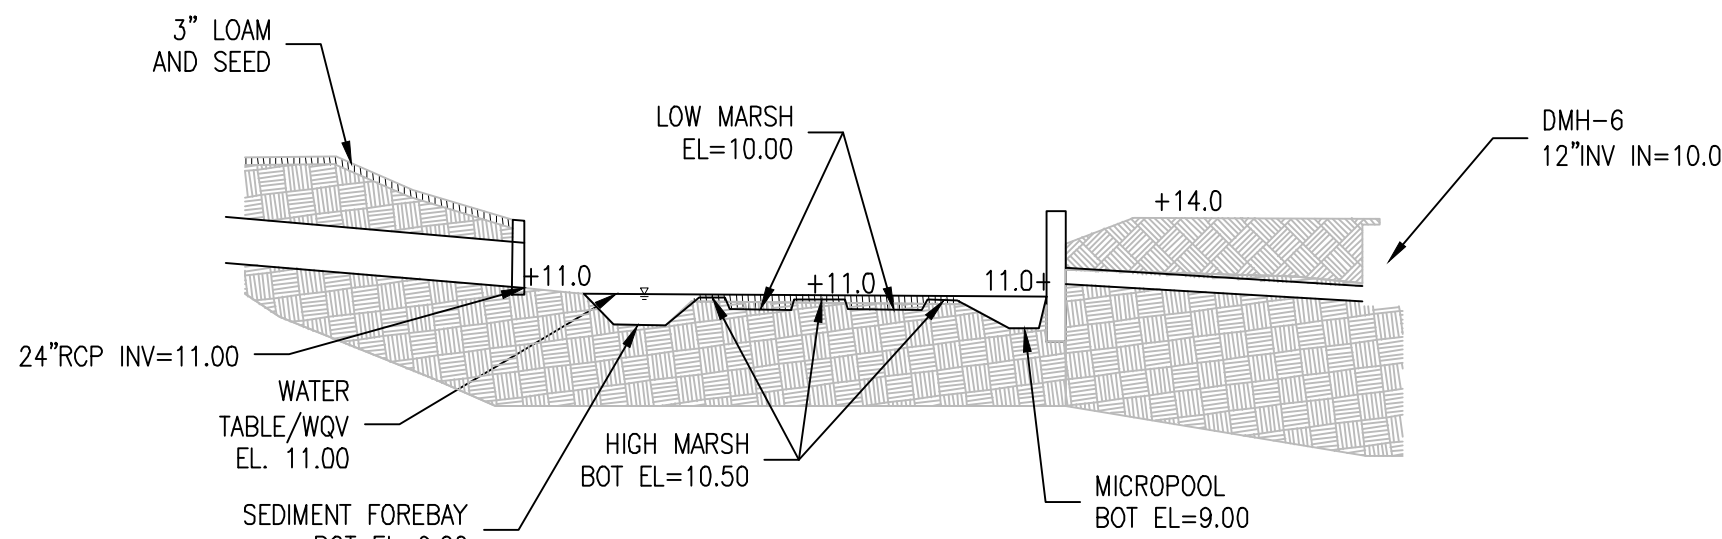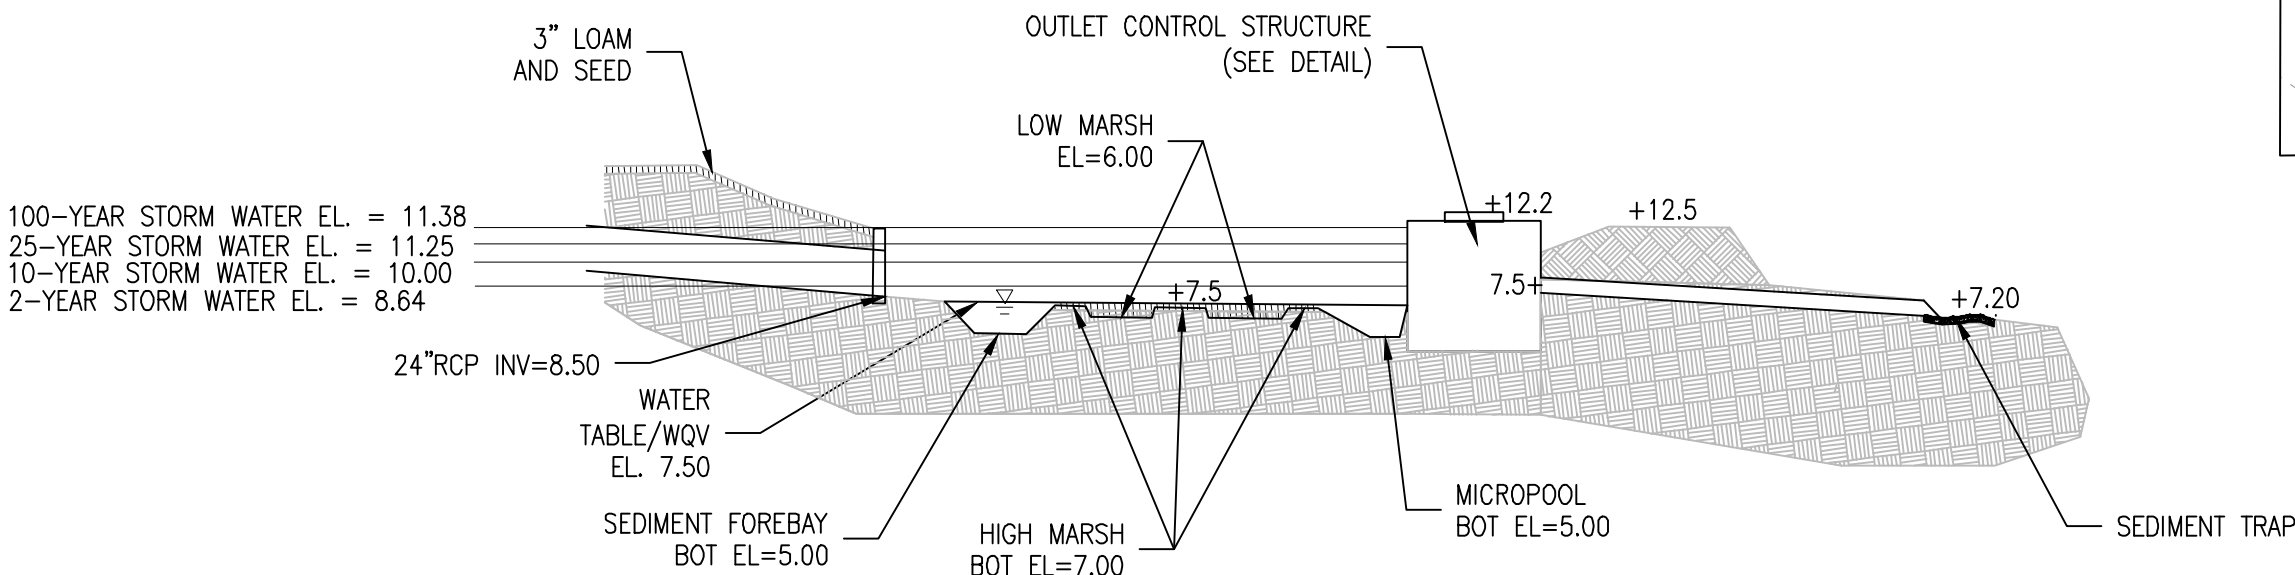

WRPD NOTES

1. EROSION AND SEDIMENT CONTROL MEASURES SHALL BE TAKEN TO ENSURE THAT EXPOSED EARTH AND DEBRIS ARE NOT DISPLACED BY STORMWATER RUNOFF OR OTHER CONDITIONS IN ACCORDANCE WITH THE REQUIREMENTS FOR SITE PLAN REVIEW OR THE RULES AND REGULATIONS ASSOCIATED WITH A WRPD SPECIAL PERMIT.
2. PROVISION SHALL BE MADE TO ADEQUATELY PROTECT AGAINST TOXIC OR HAZARDOUS MATERIALS DISCHARGE OR LOSS THROUGH CORROSION, ACCIDENTAL DAMAGE, SPILLAGE, OR VANDALISM. SUCH MEASURES MAY INCLUDE PROVISION FOR SPILL CONTROL IN THE VICINITY OF CHEMICAL OR FUEL DELIVERY POINTS, SECURE STORAGE AREAS FOR TOXIC OR HAZARDOUS MATERIALS, AND INDOOR STORAGE PROVISIONS FOR CORRODIBLE OR DISSOLVABLE MATERIALS. ANY PROPOSED INDOOR OR OUTDOOR STORAGE OF LIQUID PETROLEUM PRODUCTS SHALL BE IN COVERED AND SECURE CONTAINER(S) IN AN AREA THAT HAS A CONTAINMENT SYSTEM. SAID CONTAINMENT SYSTEM SHALL BE DESIGNED AND OPERATED TO HOLD THE LARGER OF THE FOLLOWING TWO VOLUMES: TEN PERCENT OF THE CUMULATIVE STORAGE CAPACITY OF ALL CONTAINERS; OR ONE HUNDRED TEN PERCENT OF THE SINGLE LARGEST CONTAINER'S STORAGE CAPACITY.
3. PESTICIDES, FERTILIZER AND MANURE. STORAGE OF PESTICIDES, AS DEFINED IN MGL C. 132B, OF COMMERCIAL FERTILIZERS AND SOIL CONDITIONS, AS DEFINED IN MGL C. 128, § 64, AND ANIMAL MANURE SHALL ONLY BE PERMITTED WITHIN A STRUCTURE WITH AN IMPERMEABLE COVER AND LINER DESIGNED TO PREVENT THE GENERATION OF CONTAMINATED RUNOFF OR LEACHATE
4. NO DISPOSAL OF HAZARDOUS WASTES WITHIN WRPD SHALL OCCUR. PROVISIONS OF MGL C. 21C (THE MASSACHUSETTS HAZARDOUS WASTE MANAGEMENT ACT) SHALL BE ADEQUATELY SATISFIED.
5. FILL MATERIAL USED IN THE WRPD SHALL CONTAIN NO SOLID WASTE, TOXIC OR HAZARDOUS MATERIALS, OR HAZARDOUS WASTE. ADEQUATE DOCUMENTATION SHALL BE PROVIDED TO ENSURE PROPER CONDITION OF THE FILL, WHERE A SPECIAL PERMIT IS REQUIRED, THE SPGA MAY REQUIRE SOILS TESTING BY A CERTIFIED LABORATORY AT THE APPLICANT'S EXPENSE, AS PART OF THE APPLICATION PROCESS OR DURING CONSTRUCTION.
6. SEPARATION FROM GROUNDWATER. PERMANENT REMOVAL OR REGRADE OF THE EXISTING SOIL COVER SHALL BE PROHIBITED WHERE THESE ACTIVITIES SHALL RESULT IN A FINISHED GRADE ELEVATION LESS THAN FIVE FEET ABOVE THE HISTORICAL HIGH GROUNDWATER LEVEL.

TABLE OF BUFFER ZONE DISTURBANCE				
WORK AREA (SF)	50 FT SETBACK	75 FT SETBACK	100 FT WETLAND BUFFER	TOTAL DISTURBANCE
DWELLINGS	0	0	4256	4256
DRIVEWAYS	0	0	0	0
ROADWAY (W/SIDEWALK)	2045	2281	1811	6137
GRASS/GRADING	4114	18769	22226	45109
CONSTRUCTED WETLAND	0	3780	4803	8583
TRENCH DRAIN	0	0	0	0
TOTAL DISTURBANCE	6159	24830	33096	

SOIL LOG

T.H.#D-1 EL. 12.00	
0"-10" A LOAMY SAND	11.17
10"-32" B LOAMY SAND	9.33
32"-68" C1 LOAMY SAND	6.33
68"-84" C2 FINE SANDY LOAM	5.00
D= 7'-0" MOTTLING @ 2'-10" (EL.=9.17)	

T.H.#D-2 EL. 16.20	
0"-12" A LOAMY SAND	15.20
12"-34" B LOAMY SAND	13.37
34"-108" C1 GRAVELLY SAND	7.20
108"-130" C2 MED SAND	5.37
130"-140" C3 SILT LOAM	4.53
D= 11'-8" MOTTLING @ 5'-8" (EL.=10.53)	

T.H.#D-3 EL. 14.10	
0"-10" A LOAMY SAND	13.27
10"-34" B LOAMY SAND	11.27
34"-52" C1 LOAMY SAND	9.77
52"-72" C2 MED SAND	8.10
72"-120" C3 SILT LOAM	4.10
D= 10'-0" MOTTLING @ 3'-0" (EL.11.10)	

T.H.#D-4 EL. 9.70	
0"-22" A LOAMY SAND	7.87
22"-32" B LOAMY SAND	7.03
32"-80" C1 FINE TO MED SAND	3.03
80"-112" C2 SILT LOAM	0.36
D= 9'-4" MOTTLING @ 2'-2" (EL.=7.87)	

T.H.#D-5 EL. 9.30	
0"-16" A LOAMY SAND	7.97
16"-32" B LOAMY SAND	6.63
32"-74" C1 FINE TO MED SAND	3.13
74"-108" C2 SILT LOAM	0.30
D= 9'-0" MOTTLING @ 2'-0" (EL.7.30)	

REVISIONS	
FEBRUARY 2, 2022	PLANNING BOARD COMMENTS
FEBRUARY 8, 2022	CONSERVATION COMMISSION COMMENTS
FEBRUARY 24, 2022	PLANNING BOARD COMMENTS
MARCH 16, 2022	PLANNING BOARD COMMENTS
APRIL 7, 2022	PLANNING BOARD COMMENTS
APRIL 11, 2022	OSRD LAYOUT
APRIL 22, 2022	PLANNING/CONSERVATION COMMENTS

RED GOLD FARM
OPEN SPACE RESIDENTIAL
DEVELOPMENT
DEFINITIVE SUBDIVISION PLAN
#202 MORaine STREET
MARSHFIELD, MASSACHUSETTS

PREPARED FOR:
SEALUND CORPORATION
794 WASHINGTON STREET
PEMBROKE, MA 02359

AS NOTED
OCTOBER 28, 2021
SCALE:
JOB No. 20-053

GRADY CONSULTING, L.L.C.
Civil Engineers, Land Surveyors &
Landscape Architects
71 Evergreen Street, Suite 1, Kingston, MA 02364
Phone (781) 585-2300 Fax (781) 585-2378

