



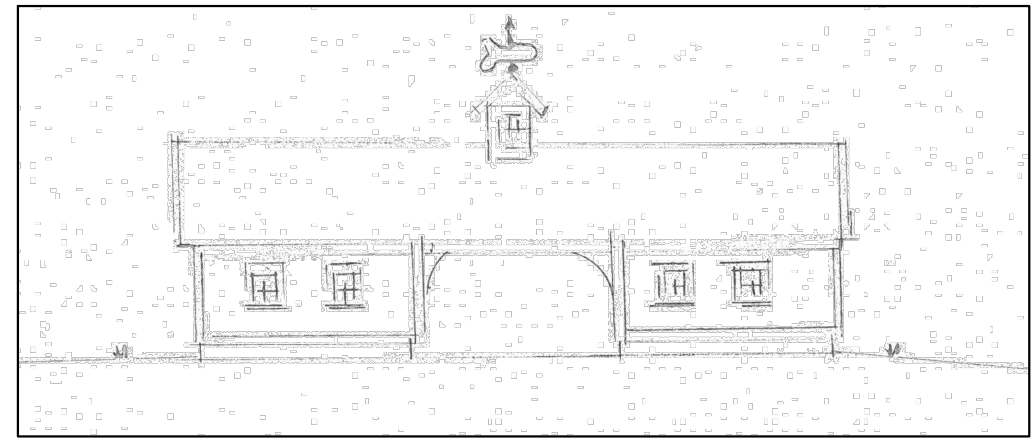

PROPOSED GARAGES
(OPTIONAL)

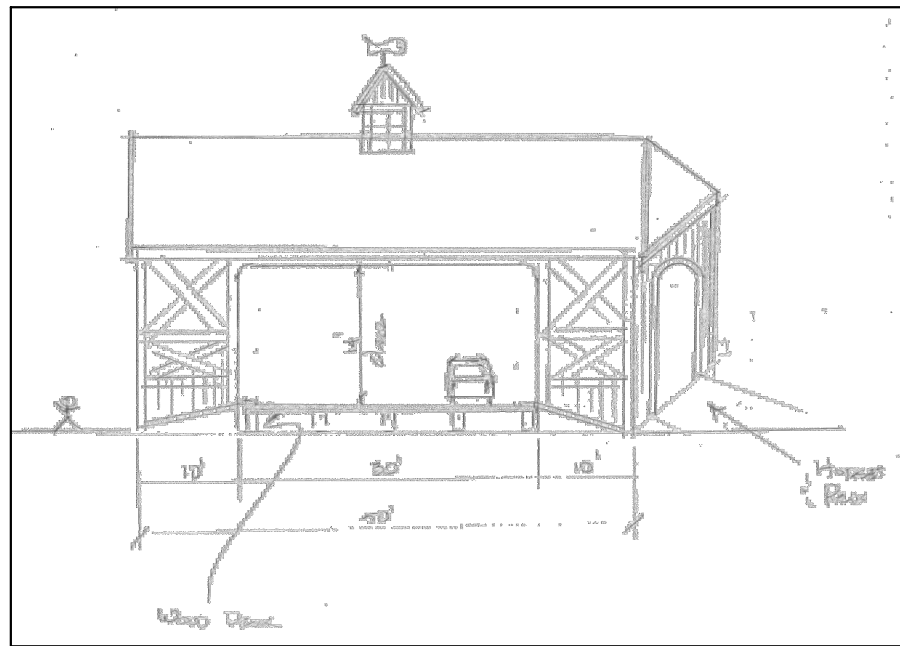

PROPOSED ENTRANCE STRUCTURE
(OPTIONAL)

*STRUCTURE SHALL BE DESIGNED BY OTHERS
*SETBACKS TO BE APPROVED BY THE ZBA
*REQUIRES EASEMENTS FOR ACCESS,
OPERATION & MAINTENANCE AGREEMENT
BETWEEN THE OWNER AND BUTTERS

NOTE:
APPLICANT HAS AGREED TO PERFORM THE FOLLOWING WORK AS REQUESTED
BY THE TOWN OF MARSHFIELD

1. ON PARCEL G11-03-13 WHICH IS THE MARSHFIELD ANIMAL SHELTER
AT 156 CLAY PIT RD, WE WILL REMOVE TREES AND REGRADE THE
SOUTHWEST CORNER OF THE PROPERTY WHERE IT ABUTS THE TRAIL TO
IMPROVE SITE DISTANCE.

2. LIGHT GRADING AND SOME BOULDERS PLACED TO IMPROVE PARKING AT
THE EXISTING LOT FOR BRIDLE PATH PARKING ON THE NORTH SIDE OF
FERRY ST AT CROSSING AJACENT TO PARCEL G12-30-03

NITROGEN LOADING LIMITATIONS

NOTE: ASSESSORS LOT G12-29-02 AND H12-01-09B ARE BOTH WITHIN A ZONE II AQUIFER PROTECTION ZONE.
ASSESSORS LOT G12-29-02 AND H12-01-09B ARE NOT WITHIN 400 FEET OF A PUBLIC WELL.
ASSESSORS LOT G12-29-02 AND H12-01-09B ARE NOT WITHIN A NATURAL RESOURCE AREA PER 15.214 (1)(b)


15.215: NITROGEN LOADING LIMITATIONS
PUBLIC AND PRIVATE WATER SUPPLY PROTECTION AREAS: NO FACILITY OWNER FOR NEW CONSTRUCTION
IN NITROGEN SENSITIVE AREAS DESIGNATED IN 310 CMR 15.214(1)(A) SHALL INSTALL A SYSTEM DESIGNED
TO RECEIVE OR ALLOW 310 CMR 15.202 (USE OF RECIRCULATING SAND FILTERS), A SYSTEM TO RECEIVE MORE THAN 440 GALLONS OF
DESIGN FLOW PER DAY PER ACRE EXCEPT AS SET FORTH IN 310 CMR 15.216 (AGGREGATE FLOWS) OR 15.217 (ENHANCED NITROGEN REMOVAL)

15.216: AGGREGATE DETERMINATIONS OF FLOWS AND NITROGEN LOADINGS
(1) THE 440 GALLONS PER DAY PER ACRE NITROGEN LOADING LIMITATION IMPOSED BY 310 CMR
15.215(1) MAY BE CALCULATED IN THE AGGREGATE BY USING NITROGEN CREDIT LAND IN ACCORDANCE WITH
AN APPROVED FACILITY AGGREGATION PLAN OR COMMUNITY AGGREGATION PLAN. APPLICANTS PROPOSING
SYSTEMS TO BE LOCATED WITHIN A COMMUNITY OR REGION COVERED BY A COMMUNITY AGGREGATION PLAN
APPROVED BY THE DEPARTMENT SHALL CALCULATE AGGREGATE DETERMINATIONS OF FLOWS AND NITROGEN
LOADINGS IN ACCORDANCE WITH THE PLAN AND THE DEPARTMENT'S GUIDELINES FOR TITLE 5 AGGREGATION
OF FLOWS AND NITROGEN LOADING. ALL OTHER APPLICANTS SEEKING AGGREGATE DETERMINATION OF FLOWS
AND NITROGEN LOADING SHALL PREPARE A FACILITY AGGREGATION PLAN IN ACCORDANCE WITH 310 CMR
15.216 AND THE DEPARTMENT'S GUIDELINES FOR TITLE 5 AGGREGATION OF FLOWS AND NITROGEN LOADING

PROPOSED DESIGN FLOW: 88 BEDROOMS X 110 GPD = 9,680 GPD
LOT AREA: G12-29-02 435,600 S.F. H12-01-09B 220,349 S.F.
NITROGEN LOADING RATE: = 40,000 X 9,680 / (435,600 + 220,349) = 591 GPD/ACRE
> 440 GPD/ACRE ALLOWED
(660 GPD DENITE SYSTEM IS AN ALTERNATIVE)


BUILDING TABLE

BUILDING #	UNITS/BUILDING	BEDROOMS	BEDROOMS/BLD	SEPTIC SYSTEM DESIGN FLOW GPD
OFFICE	1	=364 x 50 GPD/1000 S.F.		20
1	7	4-1BR, 2-2BR, 1-3BR	11	1210
2	7	4-1BR, 2-2BR, 1-3BR	11	1210
3	7	4-1BR, 2-2BR, 1-3BR	11	1210
4	7	4-1BR, 2-2BR, 1-3BR	11	1210
5	7	4-1BR, 2-2BR, 1-3BR	11	1210
6	7	4-1BR, 2-2BR, 1-3BR	11	1210
7	7	4-1BR, 2-2BR, 1-3BR	11	1210
8	7	4-1BR, 2-2BR, 1-3BR	11	1210
TOTAL	57		88	9700

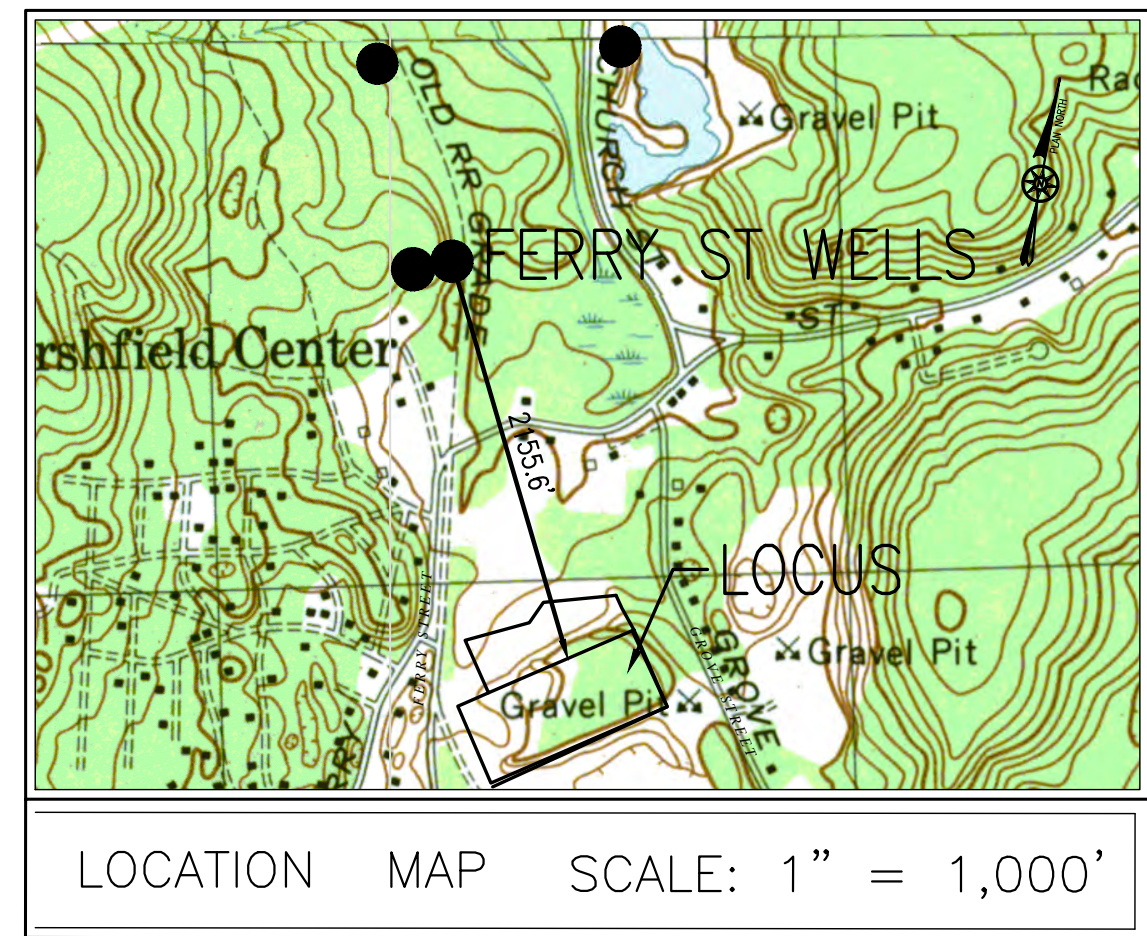

REFERENCES:

- PLAN OF LAND SHOWING TOWN OF MARSHFIELD GRAVEL PIT & AREAS
CONVEYED TO MARSHFIELD SAND & GRAVEL COMPANY & GINO RUCANI,
DATED APRIL 26, 1954, BY STENBECK & TAYLOR, PLAN #608 OF 1956.
- COMPILED PLAN OF LAND IN MARSHFIELD, MA BEING A SUBDIVISION OF
PARCELS H12-01-01B & G12-29-03 GROVE & FERRY STREETS, DRAWN
FOR P.A. REALTY TRUST, DATED 19 MARCH 2001, REVISED 11 APRIL 2001,
DRAWN BY STENBECK & TAYLOR, INC., PLAN BK 45, PG 50.
- PLAN OF ROAD IN THE TOWN OF MARSHFIELD PLYMOUTH COUNTY
DISCONTINUANCE AS A STATE HIGHWAY BY THE DEPARTMENT OF PUBLIC
WORKS, OCTOBER 15, 1929.
- NEW YORK, NEW HAVEN AND HARTFORD RAILROAD REAL ESTATE AND
RIGHT OF WAY DEPARTMENT, LAND IN MARSHFIELD, MASS. TO BE CONVEYED
TO THE TOWN OF MARSHFIELD, APRIL 1940, PLAN BK 6, PG 278.
- PLAN OF LOTS IN MARSHFIELD, MASS., DRAWN FOR ROBERT T. AMES
AND JOHN N. FLAGG, DATED MAY 1968, BY STENBECK AND TAYLOR, INC.
ENGINEERS, MARSHFIELD, MASSACHUSETTS, PLAN BK 14, PG 943.

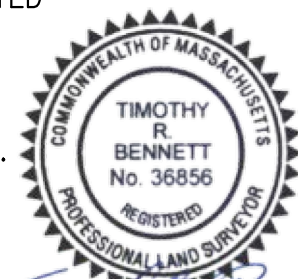

TIMOTHY R. BENNETT P.L.S. #36856 DATE 1/5/2024

SHEET INDEX

SHEET 1	COVER SHEET
SHEET 2	EXISTING CONDITIONS
SHEET 3	LAYOUT
SHEET 4	LAYOUT
SHEET 5	PLAN, PROFILE, & SIGNAGE
SHEET 6	PLAN & PROFILE
SHEET 7	GRADING
SHEET 8	CUT & FILL
SHEET 9	DETAILS SEPTIC SYS.
SHEET 10	DETAILS STORMWATER
SHEET 11	DETAILS WATER
SHEET 12	DETAILS
SHEET 13	EROSION CONTROL/PHASING
SHEET 14	LANDSCAPING
SHEET 15	LIGHTING (UNDER SEPARATE COVER)

RECORD OWNER:
ASSESSORS MAPS G12-29-02

PETER ARMSTRONG
44 ALLERTON STREET
MARSHFIELD, MA 02050
DEED BOOK 31665 PAGE 346
PLAN BOOK 10 PAGE 1007


SITE PLAN BRIDLE CROSSING OFF FERRY STREET MARSHFIELD, MASSACHUSETTS

PREPARED FOR:
MATLIN LLC C/O
KEVIN SEALUND & MATTHEW DACEY
794 WASHINGTON STREET
PEMBROKE, MA 02359

NOVEMBER 9, 2023
SCALE: AS SHOWN
JOB No. 12-243

GRADY CONSULTING, L.L.C.

Civil Engineers, Land Surveyors & Landscape Architects
71 Evergreen Street, Suite 1, Kingston, MA 02364
Phone (781) 585-2300

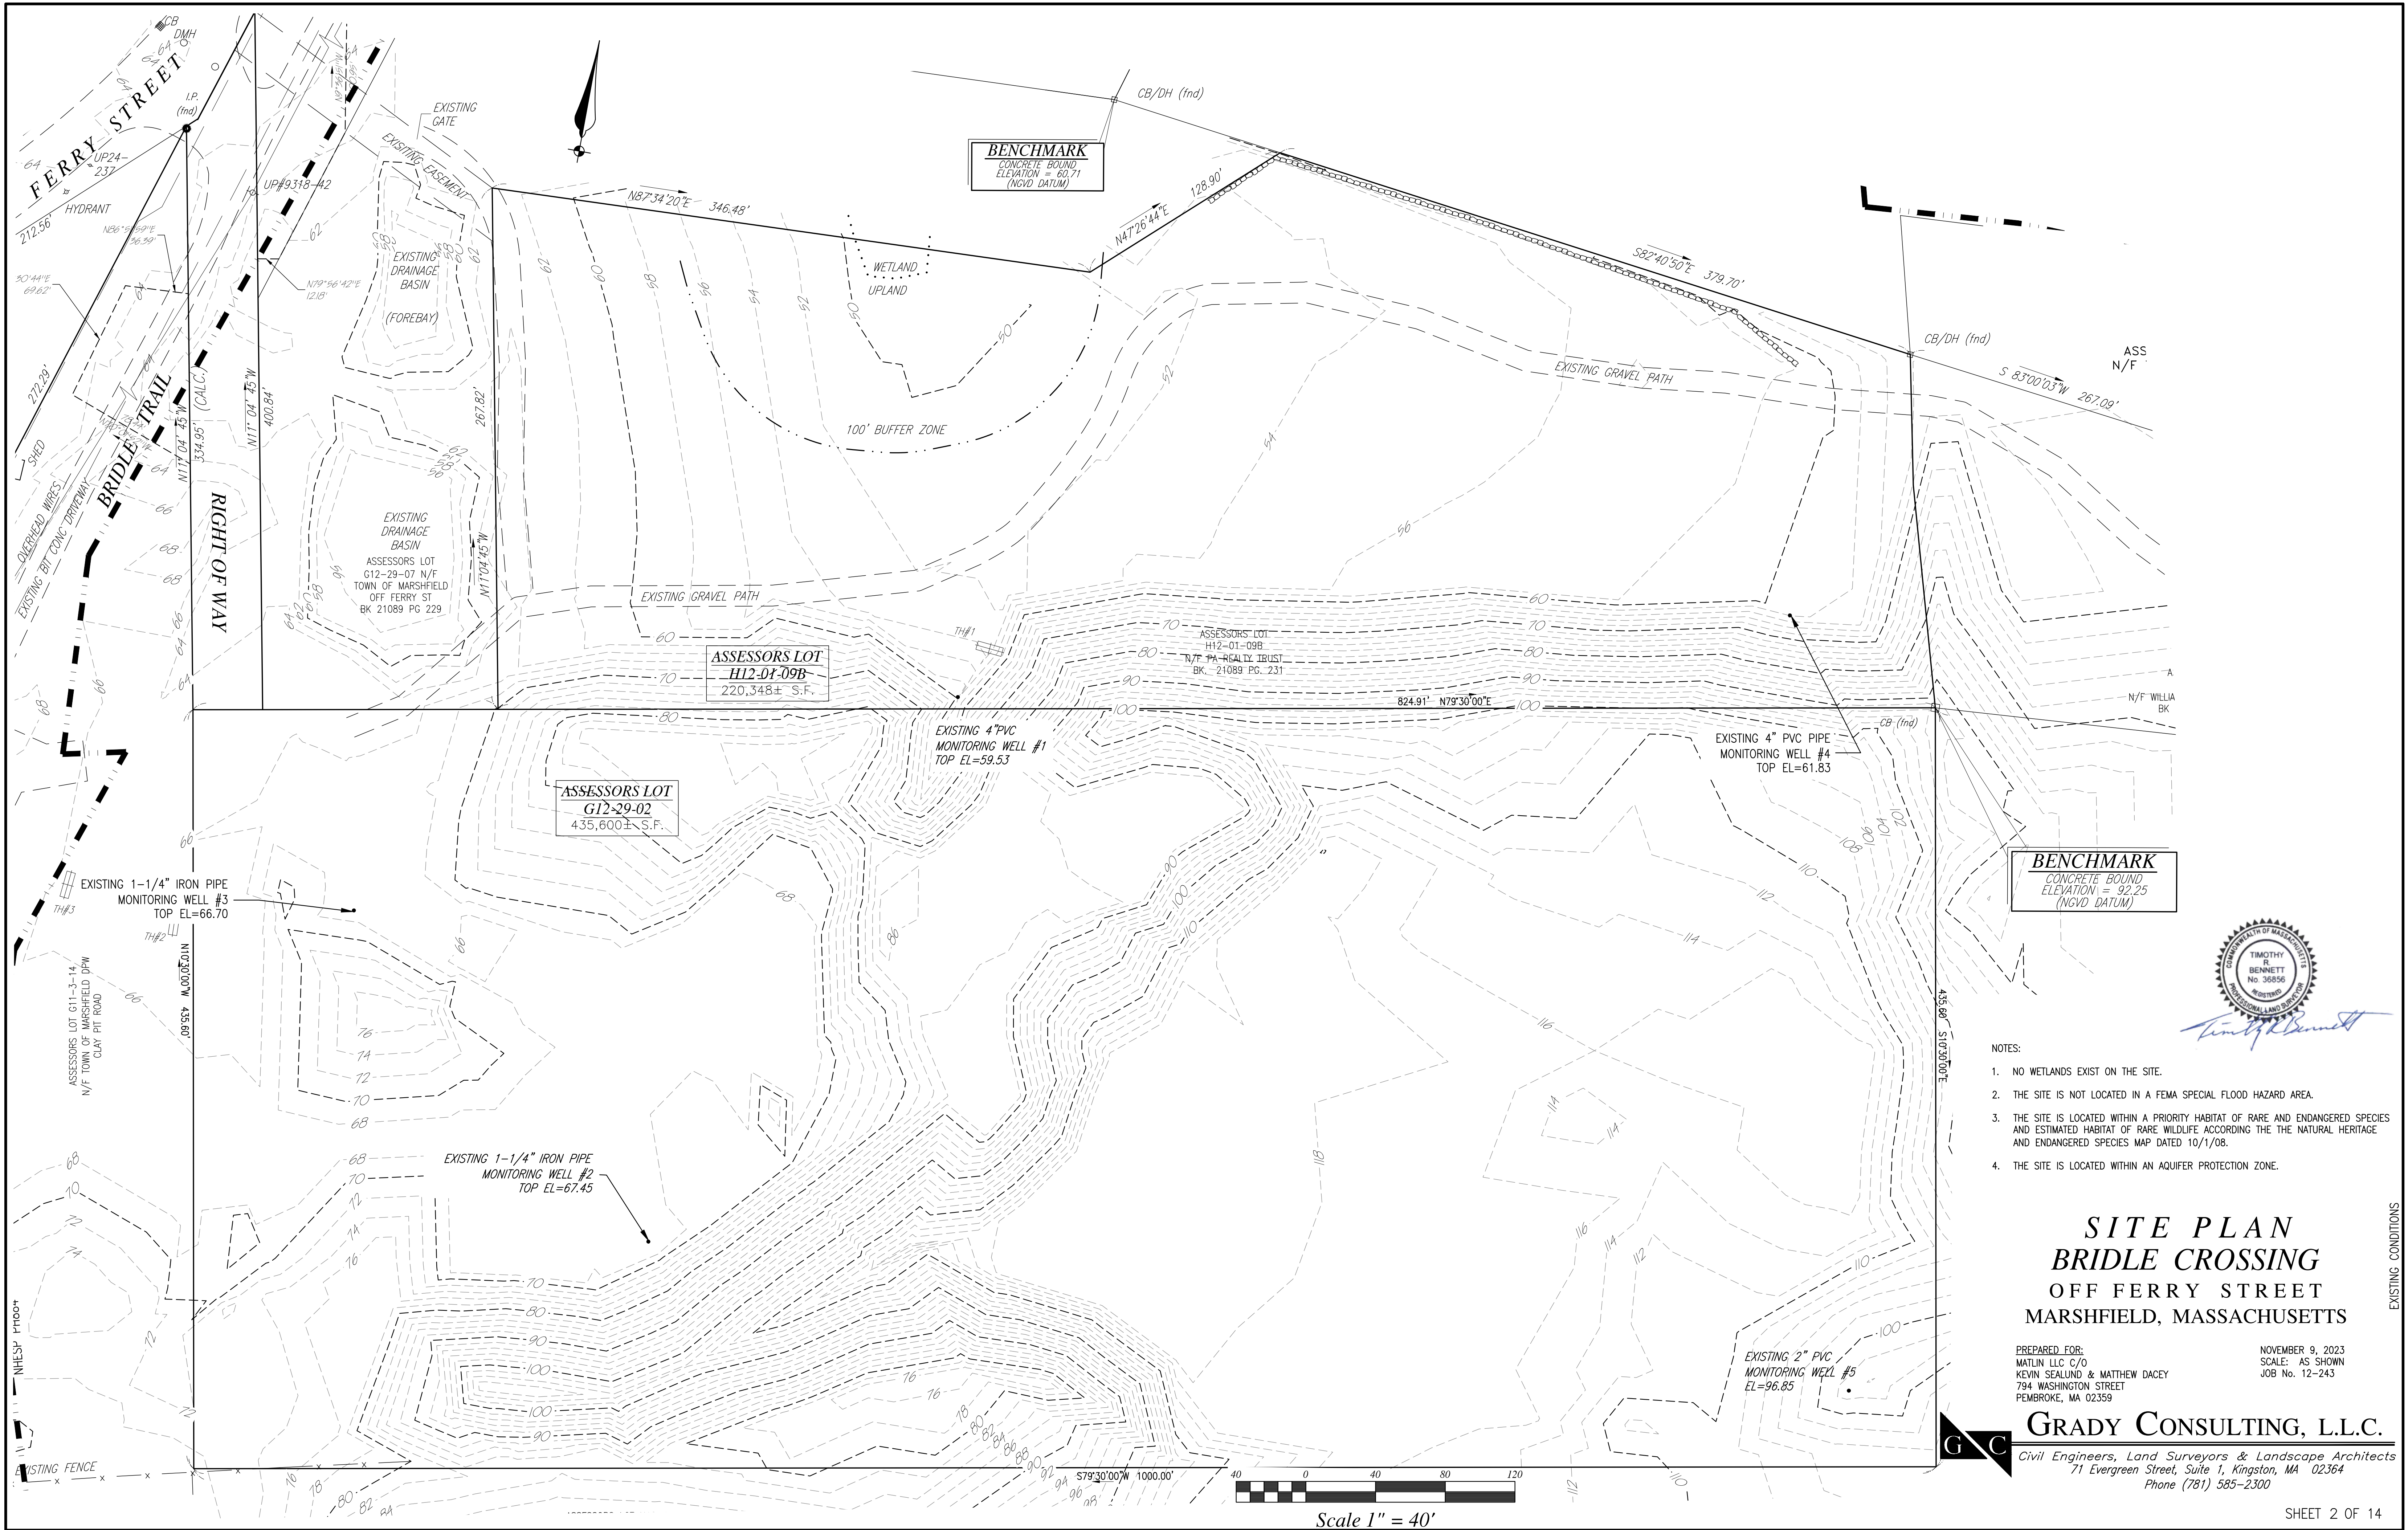

BENCHMARK
CONCRETE BOUND
ELEVATION = 92.25
(NGVD DATUM)

- NOTES:
1. NO WETLANDS EXIST ON THE SITE.
 2. THE SITE IS NOT LOCATED IN A FEMA SPECIAL FLOOD HAZARD AREA.
 3. THE SITE IS LOCATED WITHIN A PRIORITY HABITAT OF RARE AND ENDANGERED SPECIES AND ESTIMATED HABITAT OF RARE WILDLIFE ACCORDING TO THE NATURAL HERITAGE AND ENDANGERED SPECIES MAP DATED 10/1/08.
 4. THE SITE IS LOCATED WITHIN AN AQUIFER PROTECTION ZONE.

**SITE PLAN
BRIDLE CROSSING
OFF FERRY STREET
MARSHFIELD, MASSACHUSETTS**

PREPARED FOR:
MATLIN LLC C/O
KEVIN SEALUND & MATTHEW DACEY
794 WASHINGTON STREET
PEMBROKE, MA 02359

NOVEMBER 9, 2023
SCALE: AS SHOWN
JOB No. 12-243

GRADY CONSULTING, L.L.C.
Civil Engineers, Land Surveyors & Landscape Architects
71 Evergreen Street, Suite 1, Kingston, MA 02364
Phone (781) 585-2300

EXISTING CONDITIONS

ASSESSORS LOT
H12-01-09B
220,348± S.F.

ASSESSORS LOT G12-29-02
435,600± S.F.



**SITE PLAN
BRIDLE CROSSING
OFF FERRY STREET
MARSHFIELD, MASSACHUSETTS**

PREPARED FOR:
MATLIN LLC C/O
KEVIN SEALUND & MATTHEW DACEY
794 WASHINGTON STREET
PEMBROKE, MA 02359


NOVEMBER 9, 2023
SCALE: AS SHOWN
JOB No. 12-243

GRADY CONSULTING, L.L.C.

Civil Engineers, Land Surveyors & Landscape Architects
71 Evergreen Street, Suite 1, Kingston, MA 02364
Phone (781) 585-2300

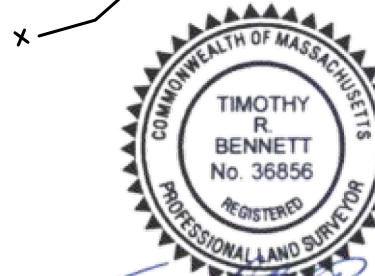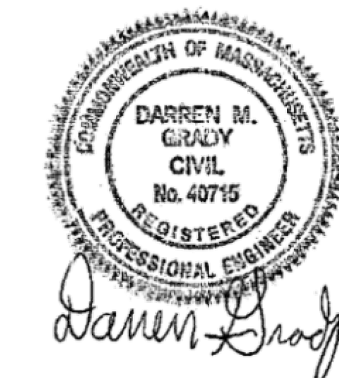


TIMOTHY R. BENNETT P.L.S. #36856
1/5/2024
DATE

 

Scale 1" = 20'

LAYOUT 1

ASSESSORS LOT
H12-01-09B
220,348± S.F.


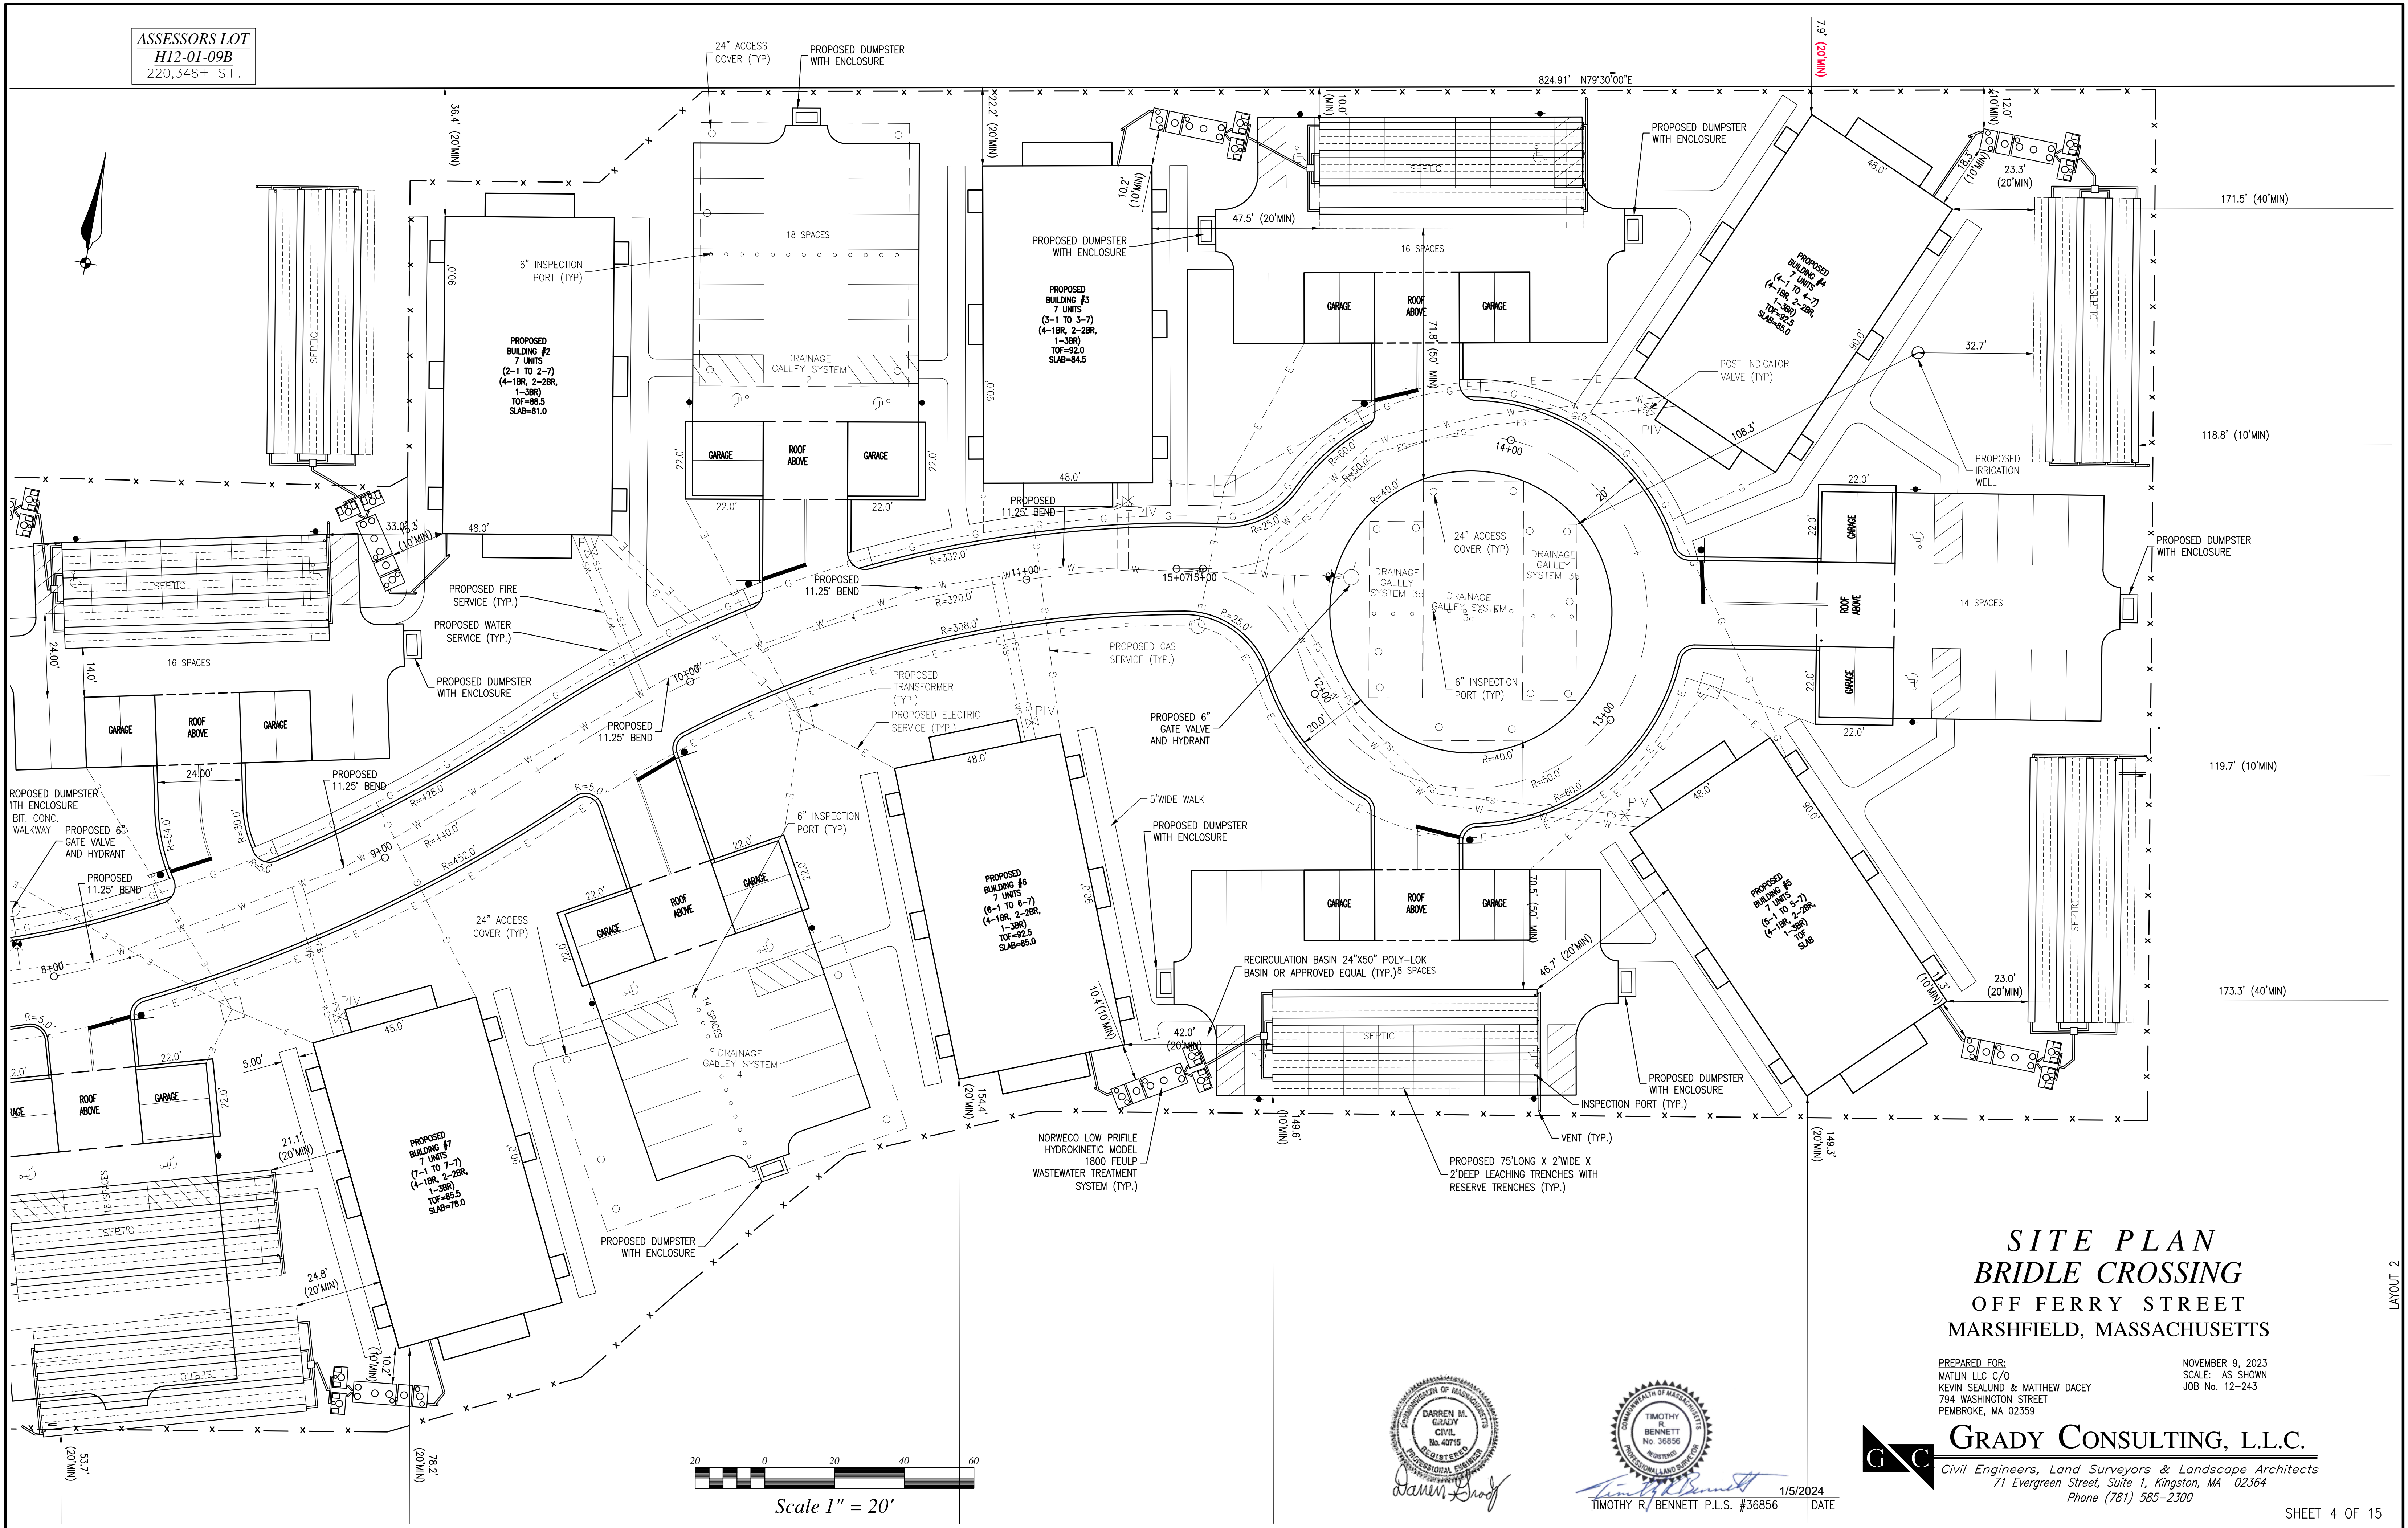


**SITE PLAN
BRIDLE CROSSING
OFF FERRY STREET
MARSHFIELD, MASSACHUSETTS**

PREPARED FOR:
MATLIN LLC C/O
KEVIN SEALUND & MATTHEW DACEY
794 WASHINGTON STREET
PEMBROKE, MA 02359


NOVEMBER 9, 2023
SCALE: AS SHOWN
JOB No. 12-243

GRADY CONSULTING, L.L.C.
Civil Engineers, Land Surveyors & Landscape Architects
71 Evergreen Street, Suite 1, Kingston, MA 02364
Phone (781) 585-2300

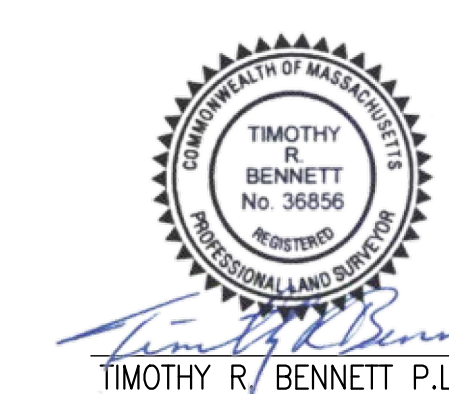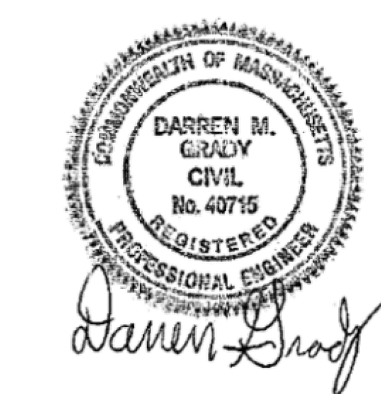

1/5/2024
DATE

LAYOUT 2

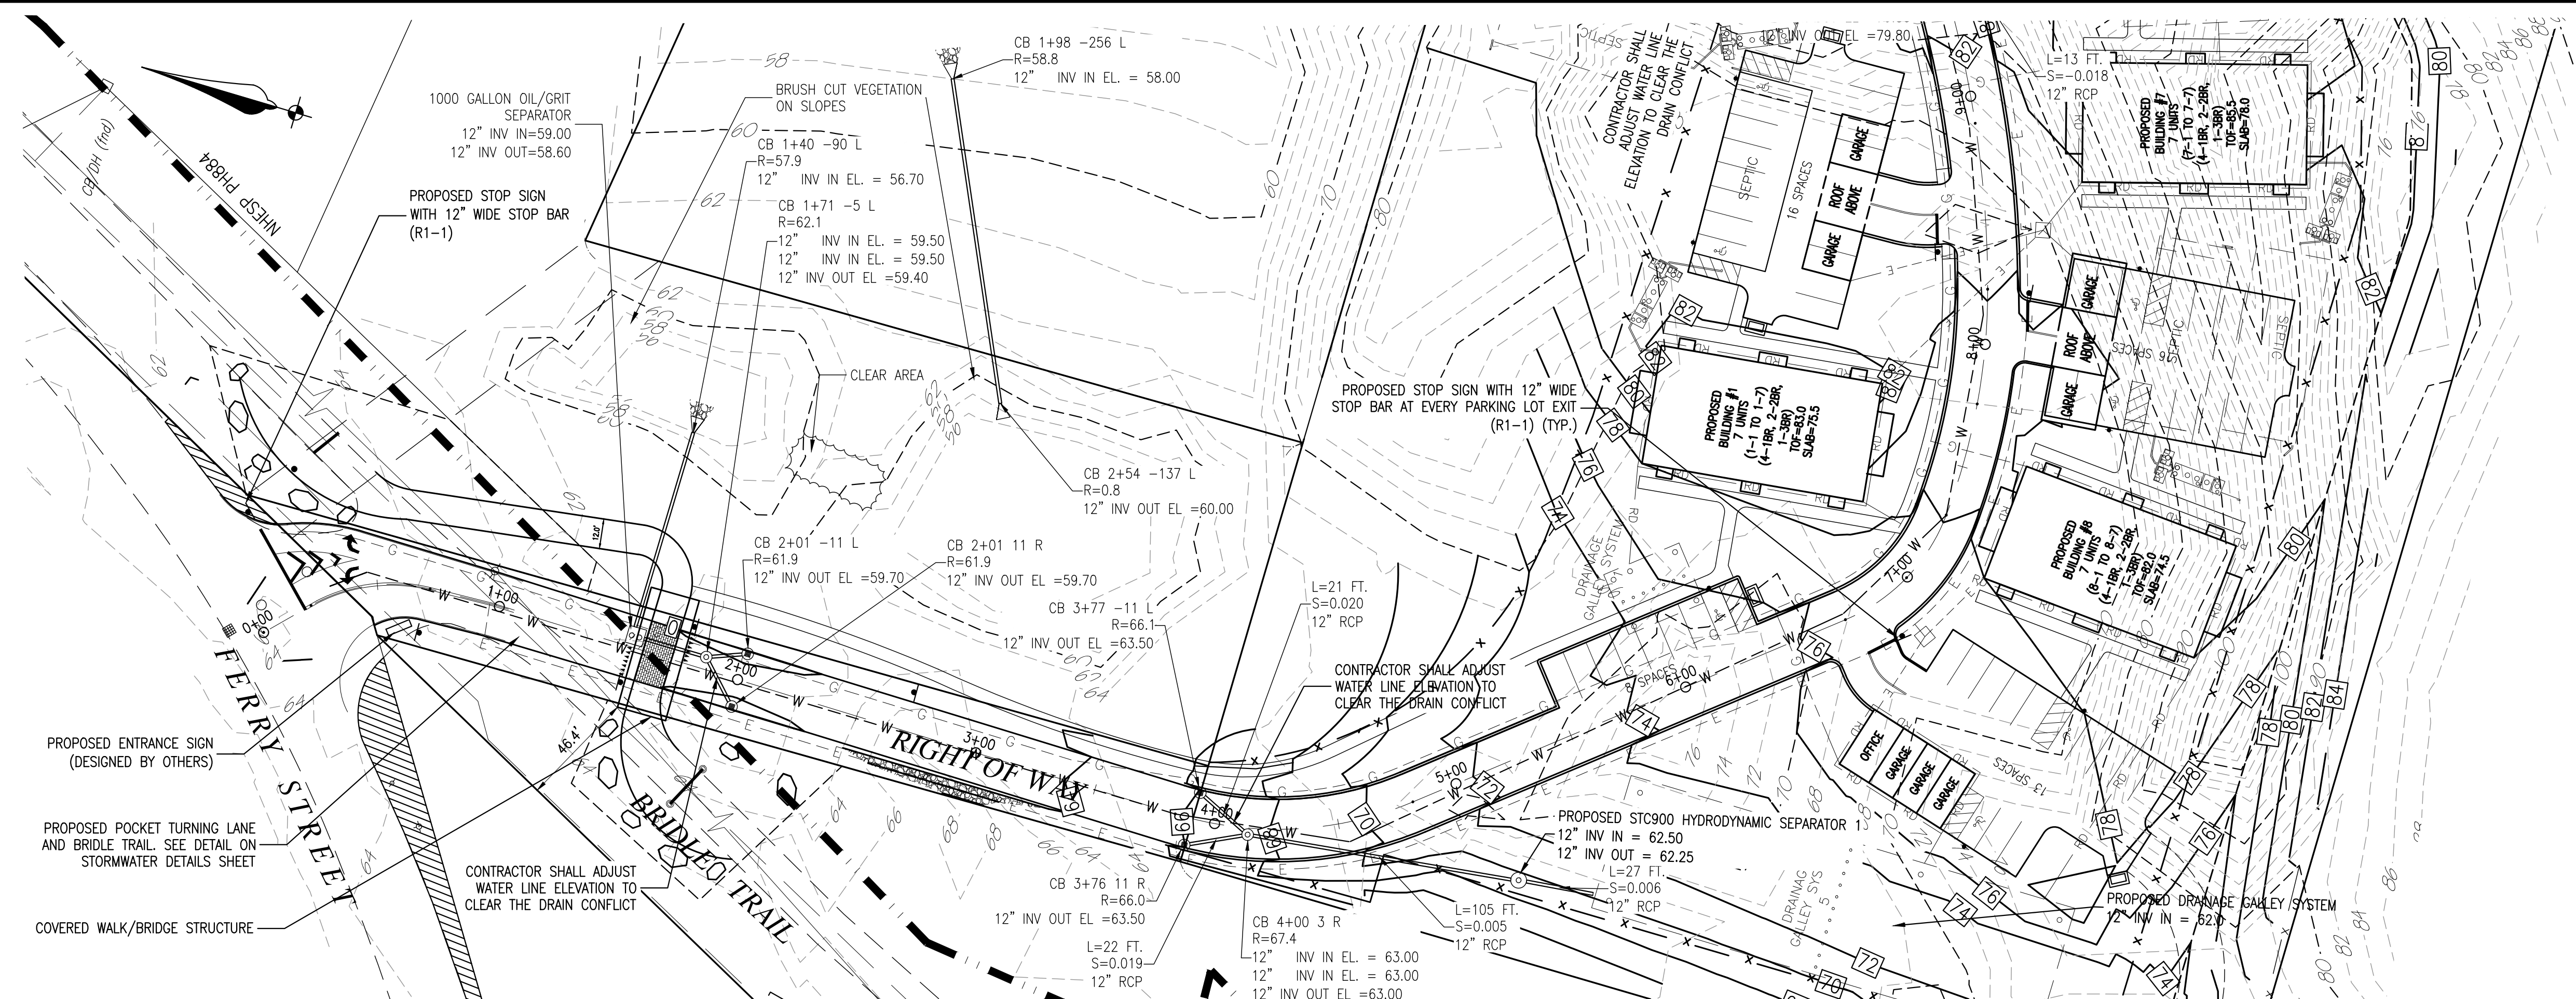


STRIPING LEGEND	
DYCL	- DOUBLE YELLOW CENTER LINE
DYL	- DOUBLE YELLOW LINE
SWEL	- SOLID WHITE EDGE LINE
SWLL	- SOLID WHITE LANE LINE
SWGL	- SOLID WHITE GORE LINE
SYGL	- SOLID YELLOW GORE LINE
SL	- STOP LINE

SIGN LEGEND	
R1-1	
W11-7	
W16-9P	
R1-5A	

NOTE: ALL SIGNAGE AND LANE MARKING SHALL COMPLY WITH THE STANDARDS OF THE MANUAL OF UNIFORM TRAFFIC CONTROL DEVICES (MUTCD, 11th EDITION).


BRIDLE CROSSING PLAN

SCALE: 1"=40'

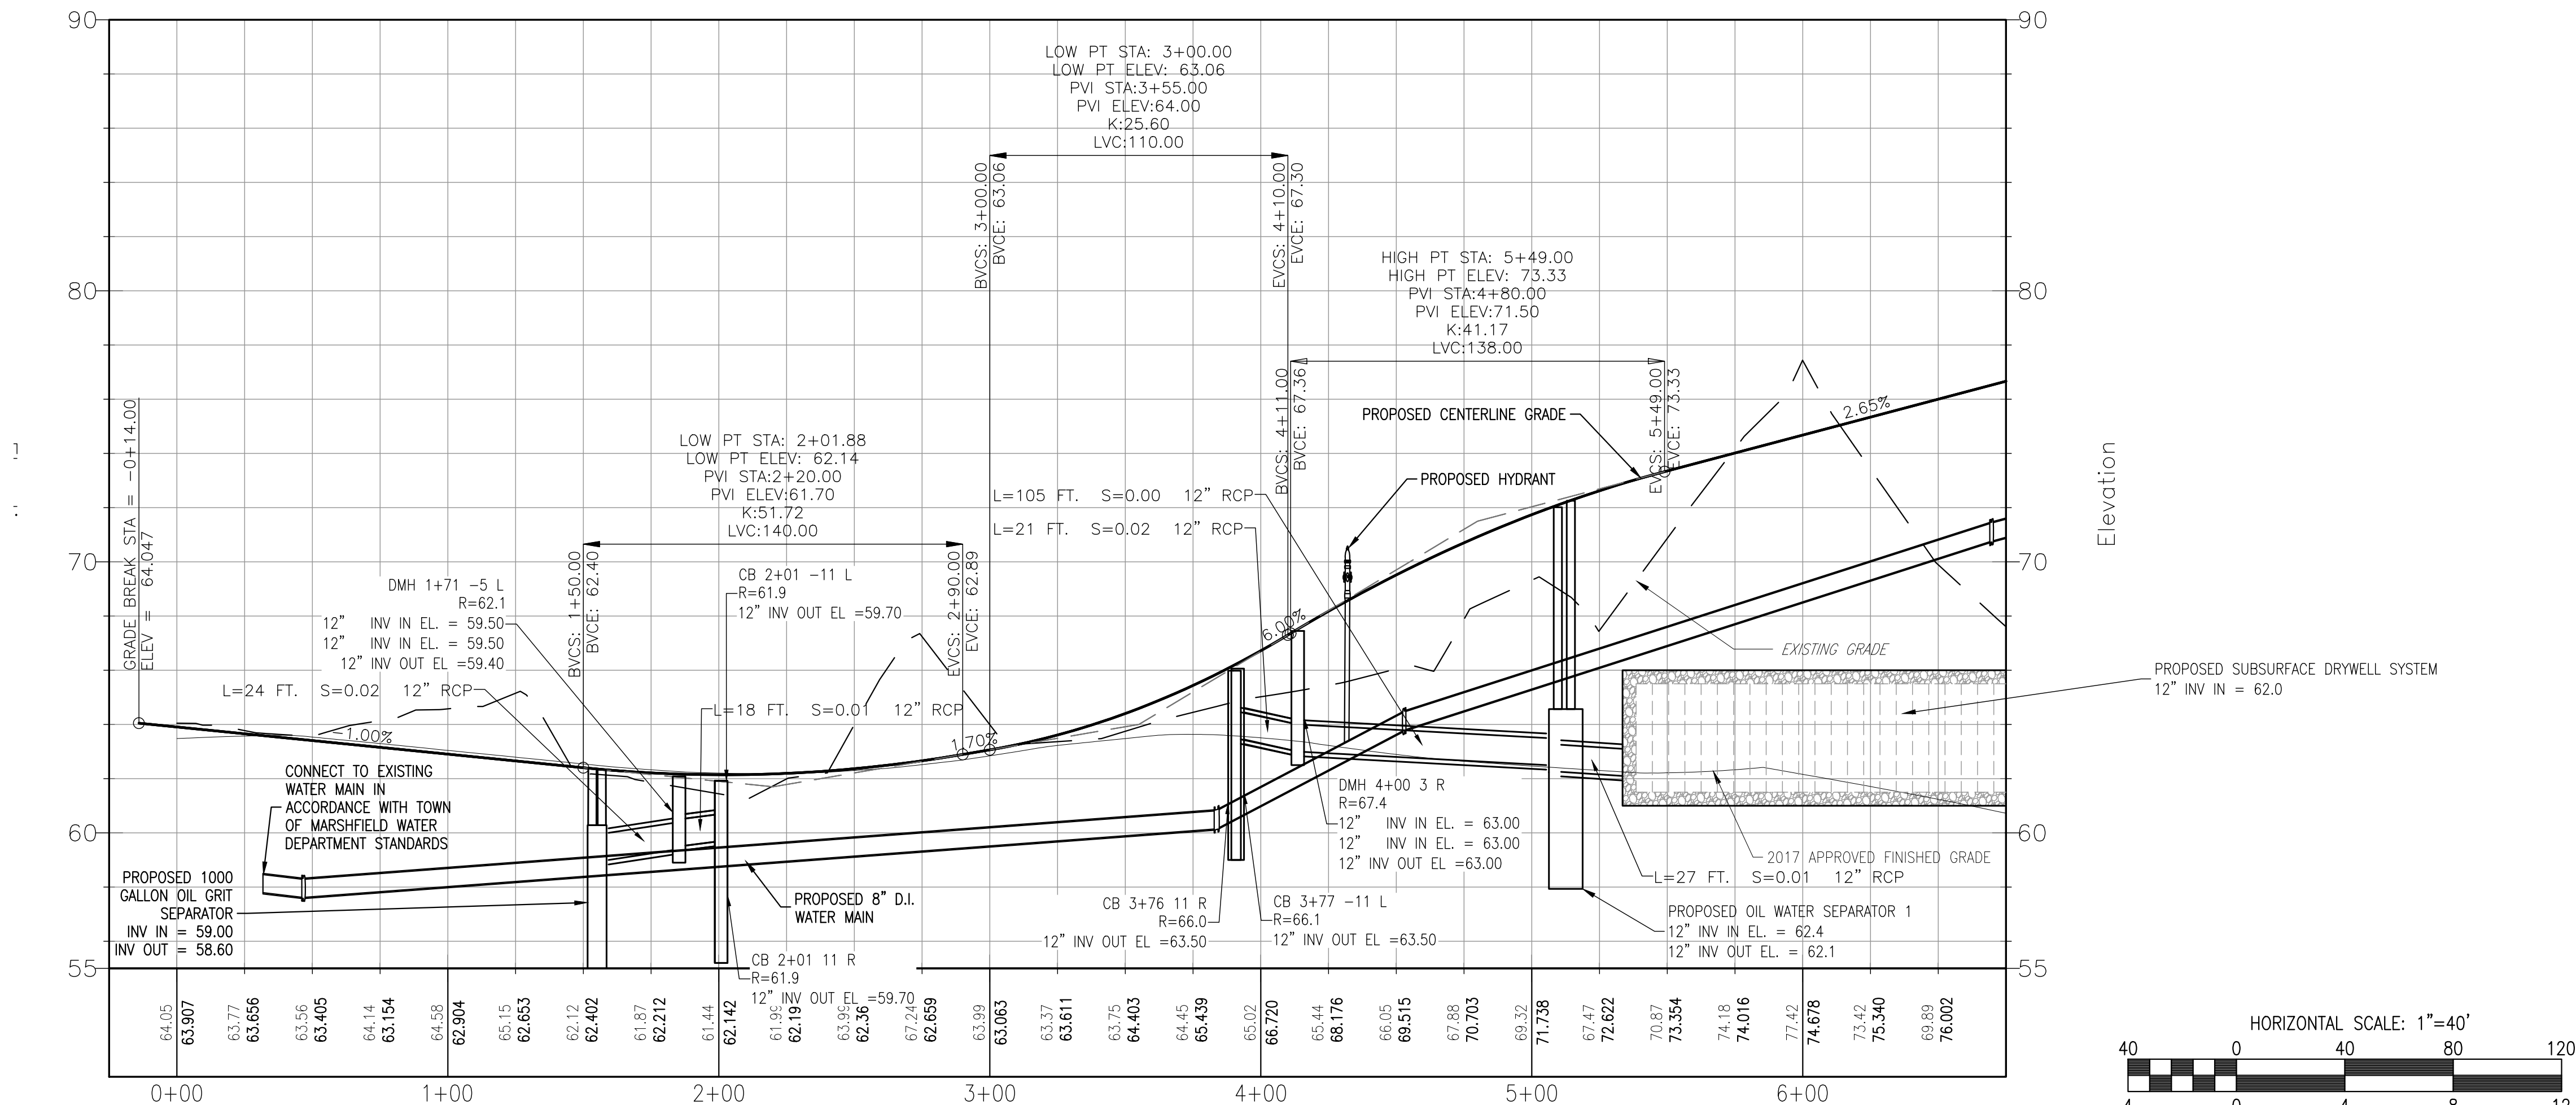

BRIDLE CROSSING PROFILE

SCALE: H: 1"=40' V: 1"=4'

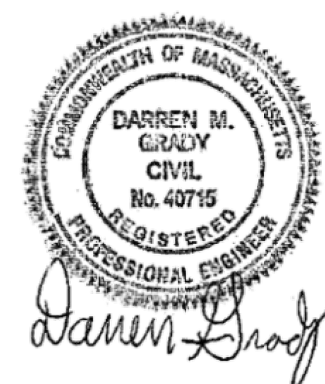

SITE PLAN
BRIDLE CROSSING
OFF FERRY STREET
MARSHFIELD, MASSACHUSETTS





PREPARED FOR:
MATLIN LLC C/O
KEVIN SEALUND & MATTHEW DACEY
794 WASHINGTON STREET
PEMBROKE, MA 02359

NOVEMBER 9, 2023
SCALE: AS SHOWN
JOB No. 12-243



GRADY CONSULTING, L.L.C.

Civil Engineers, Land Surveyors & Landscape Architects
71 Evergreen Street, Suite 1, Kingston, MA 02364
Phone (781) 585-2300

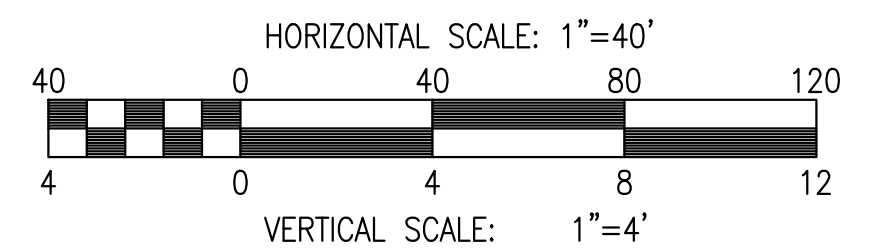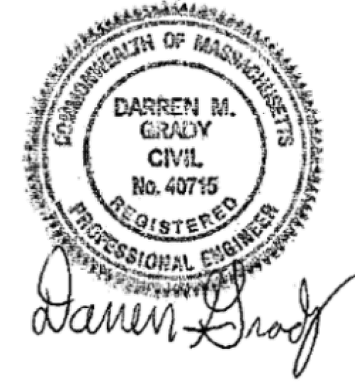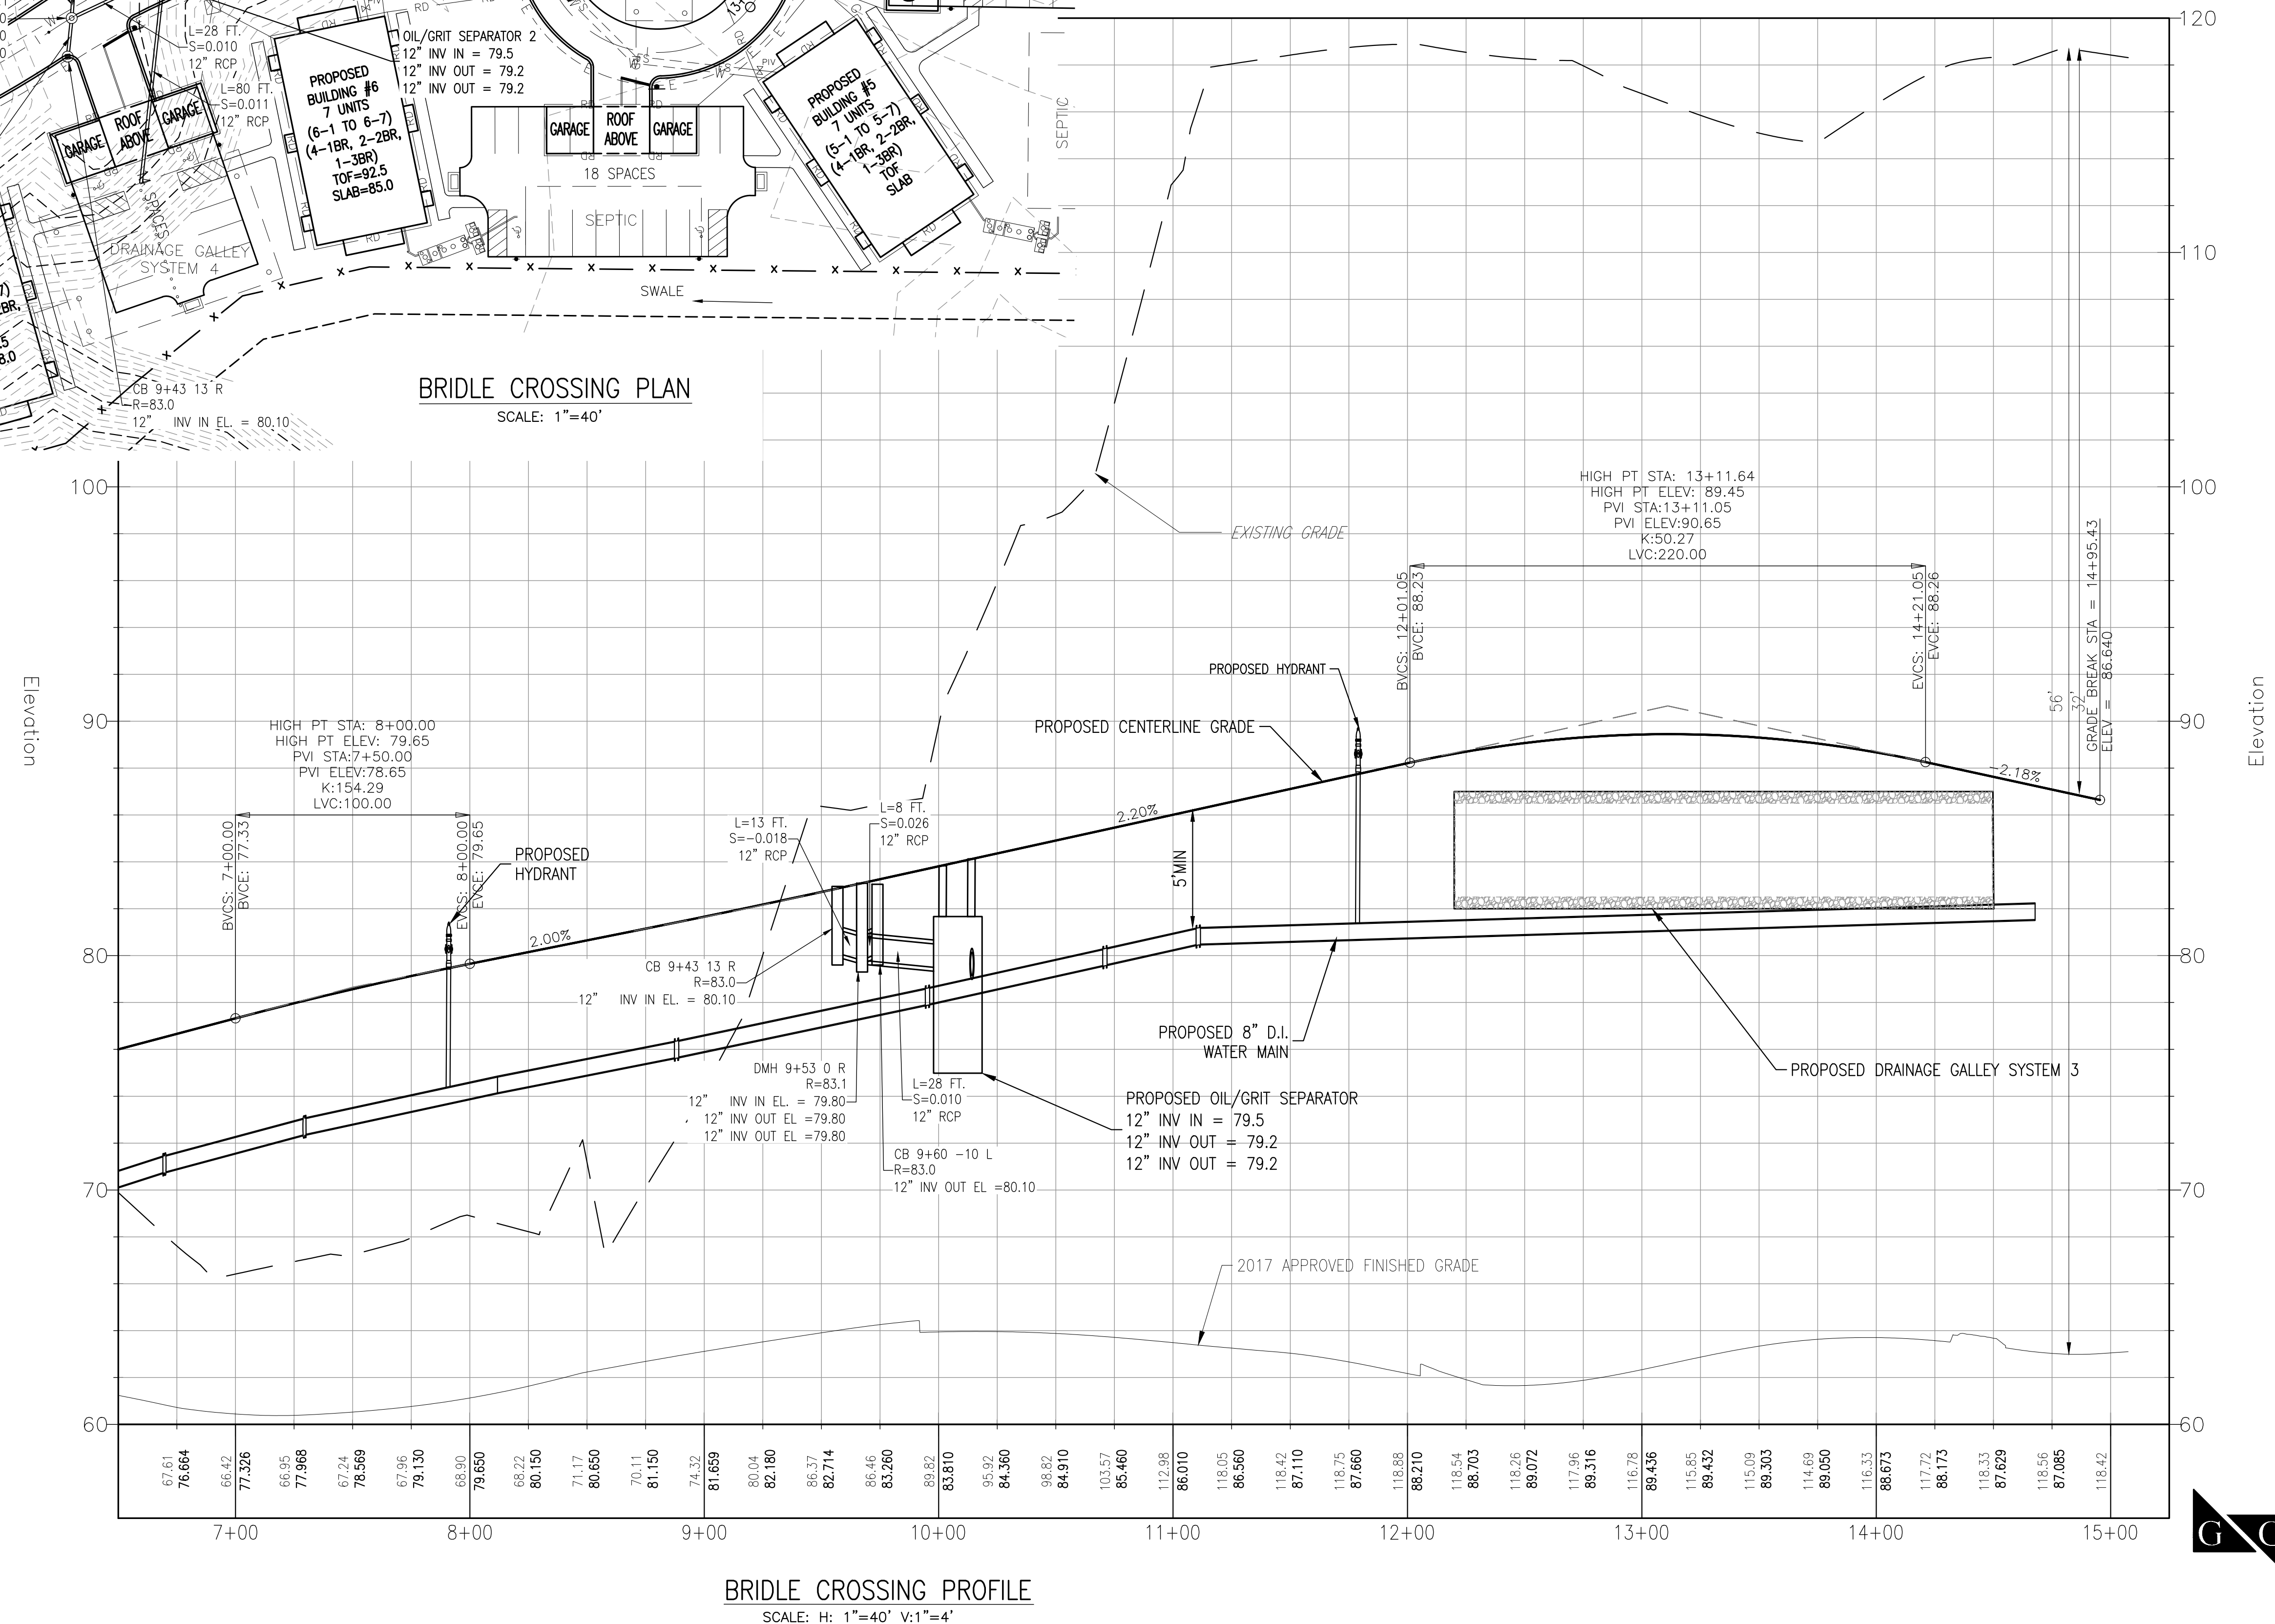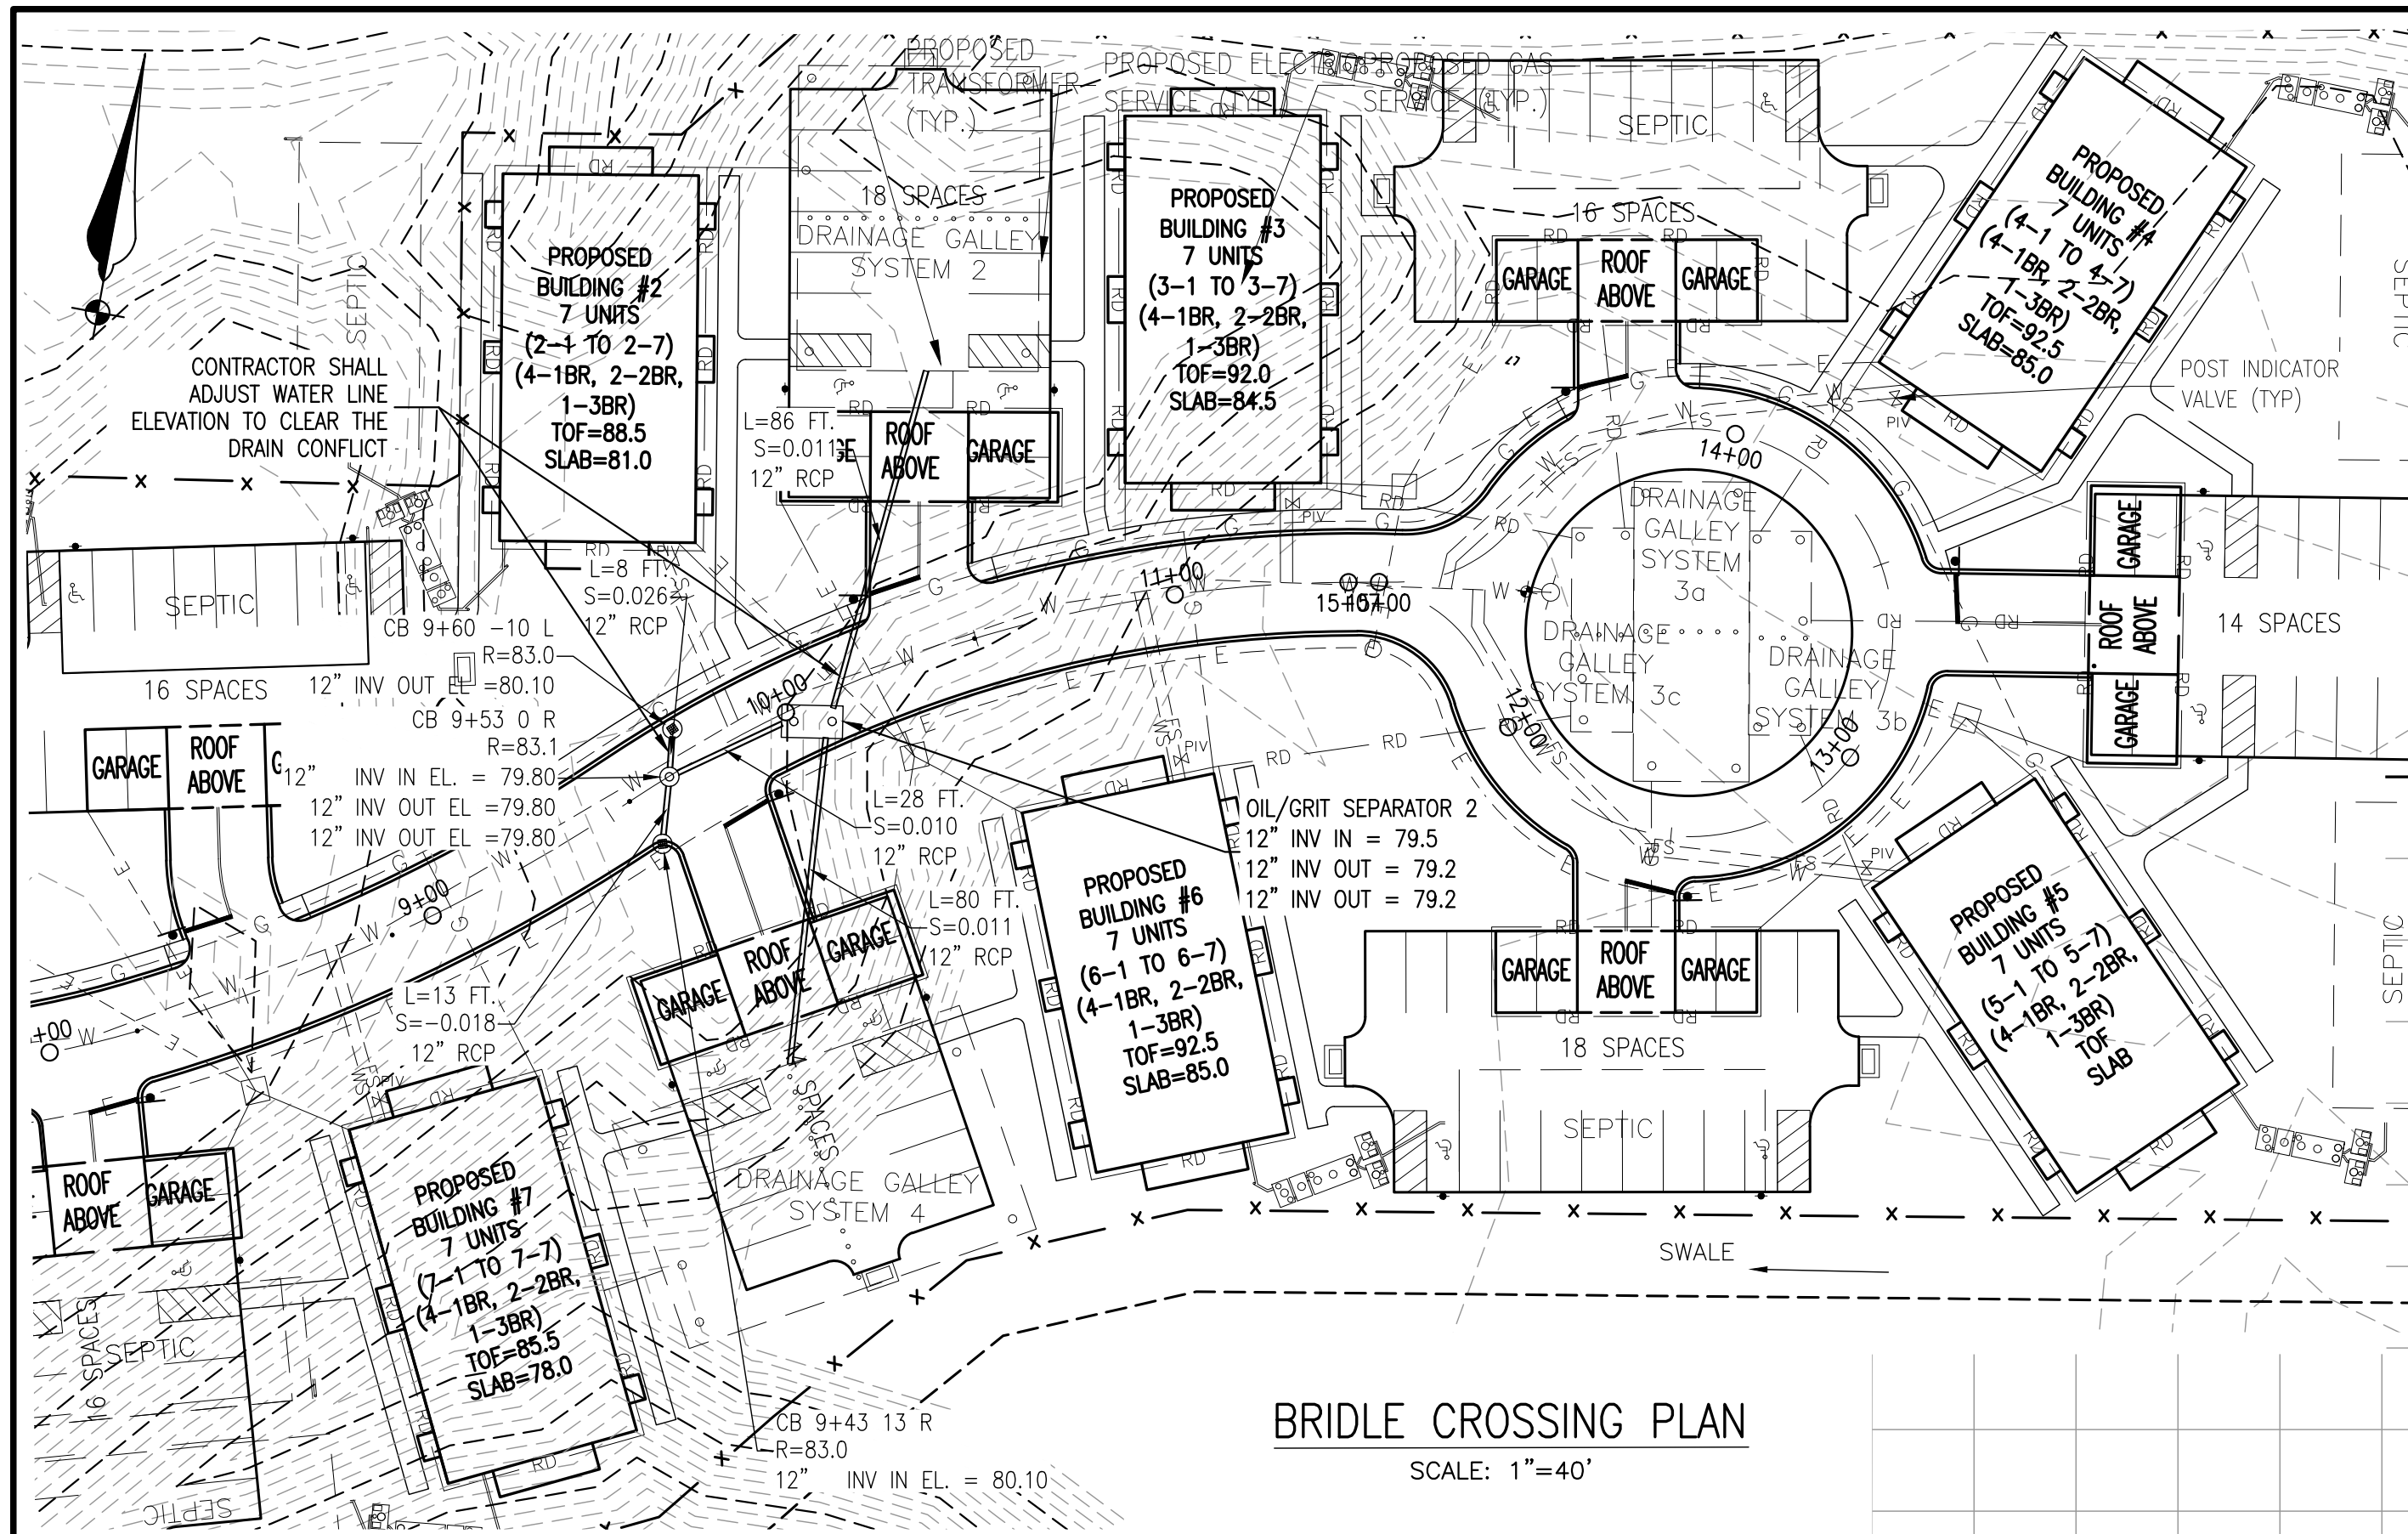


SITE PLAN BRIDLE CROSSING OFF FERRY STREET MARSHFIELD, MASSACHUSETTS

PREPARED FOR:
MATLIN LLC C/O
KEVIN SEALUND & MATTHEW DACEY
794 WASHINGTON STREET
PEMBROKE, MA 02359

NOVEMBER 9, 2023
SCALE: AS SHOWN
JOB No. 12-243

GRADY CONSULTING, L.L.C.
Civil Engineers, Land Surveyors & Landscape Architects
71 Evergreen Street, Suite 1, Kingston, MA 02364
Phone (781) 585-2300

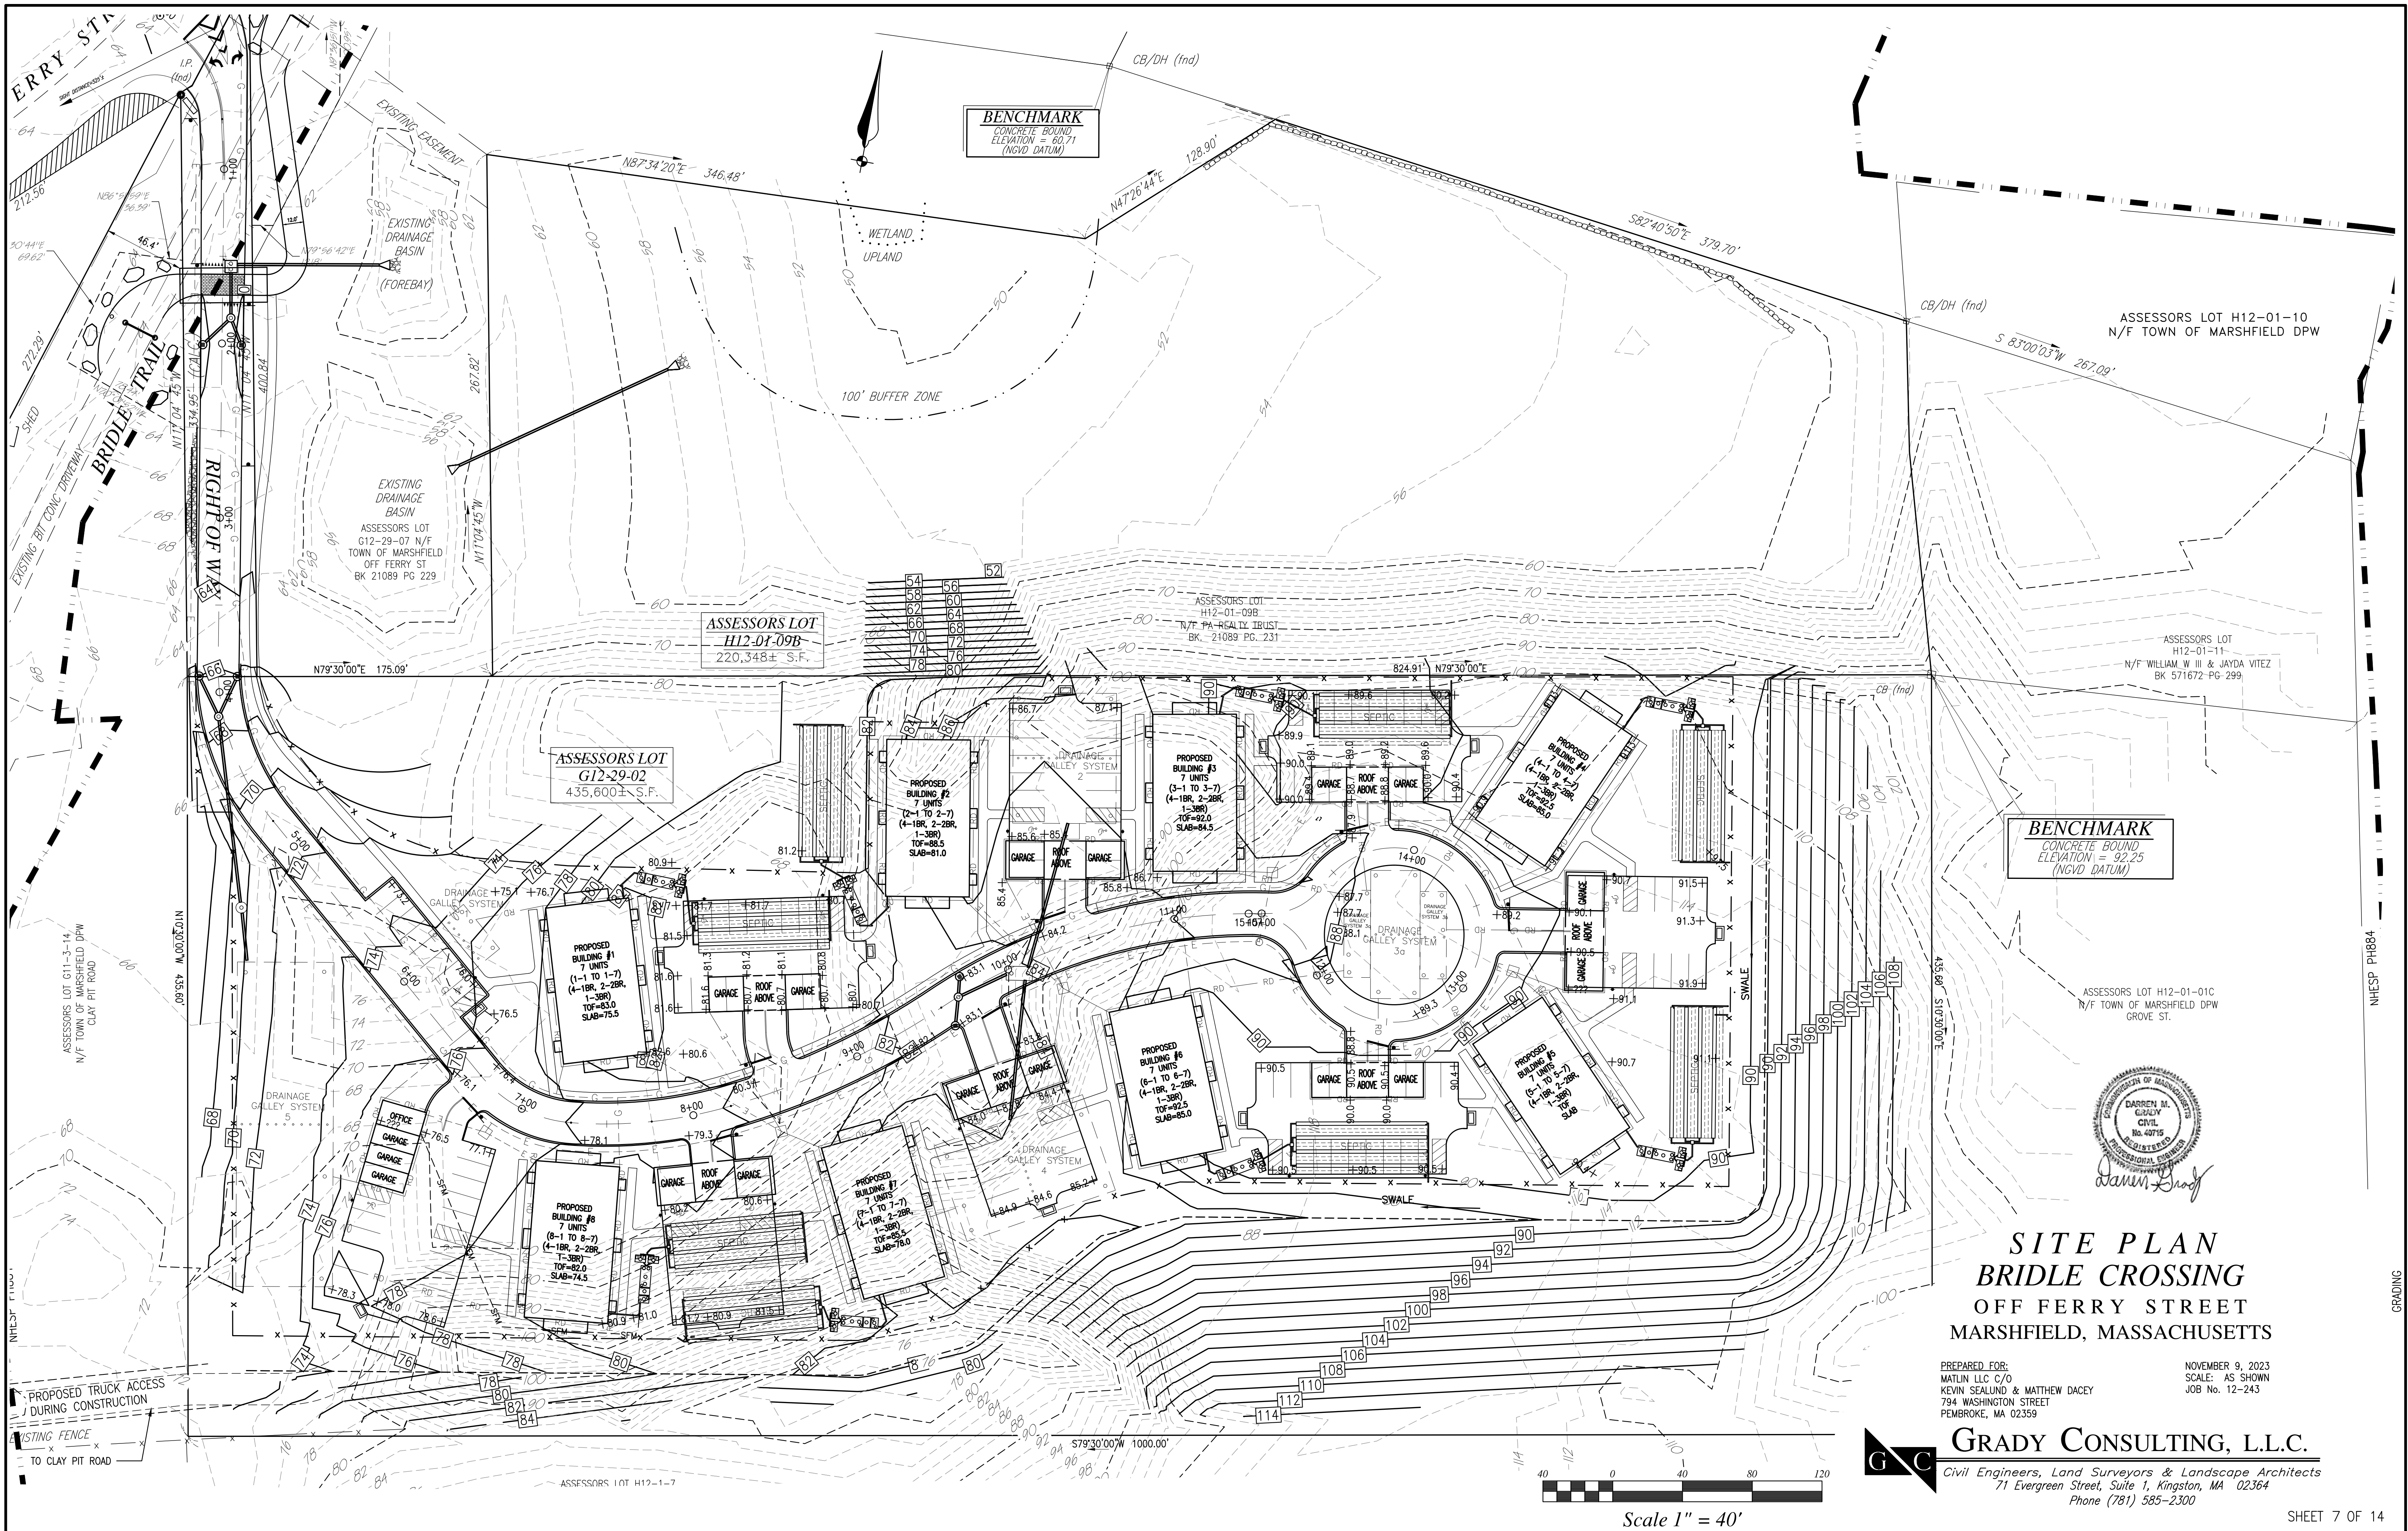


SITE PLAN
BRIDLE CROSSING
OFF FERRY STREET
MARSHFIELD, MASSACHUSETTS

PREPARED FOR:
MATLIN LLC C/O
KEVIN SEALUND & MATTHEW DACEY
794 WASHINGTON STREET
PEMBROKE, MA 02359

NOVEMBER 9, 2023
SCALE: AS SHOWN
JOB No. 12-243


GRADY CONSULTING, L.L.C.
Civil Engineers, Land Surveyors & Landscape Architects
71 Evergreen Street, Suite 1, Kingston, MA 02364
Phone (781) 585-2300

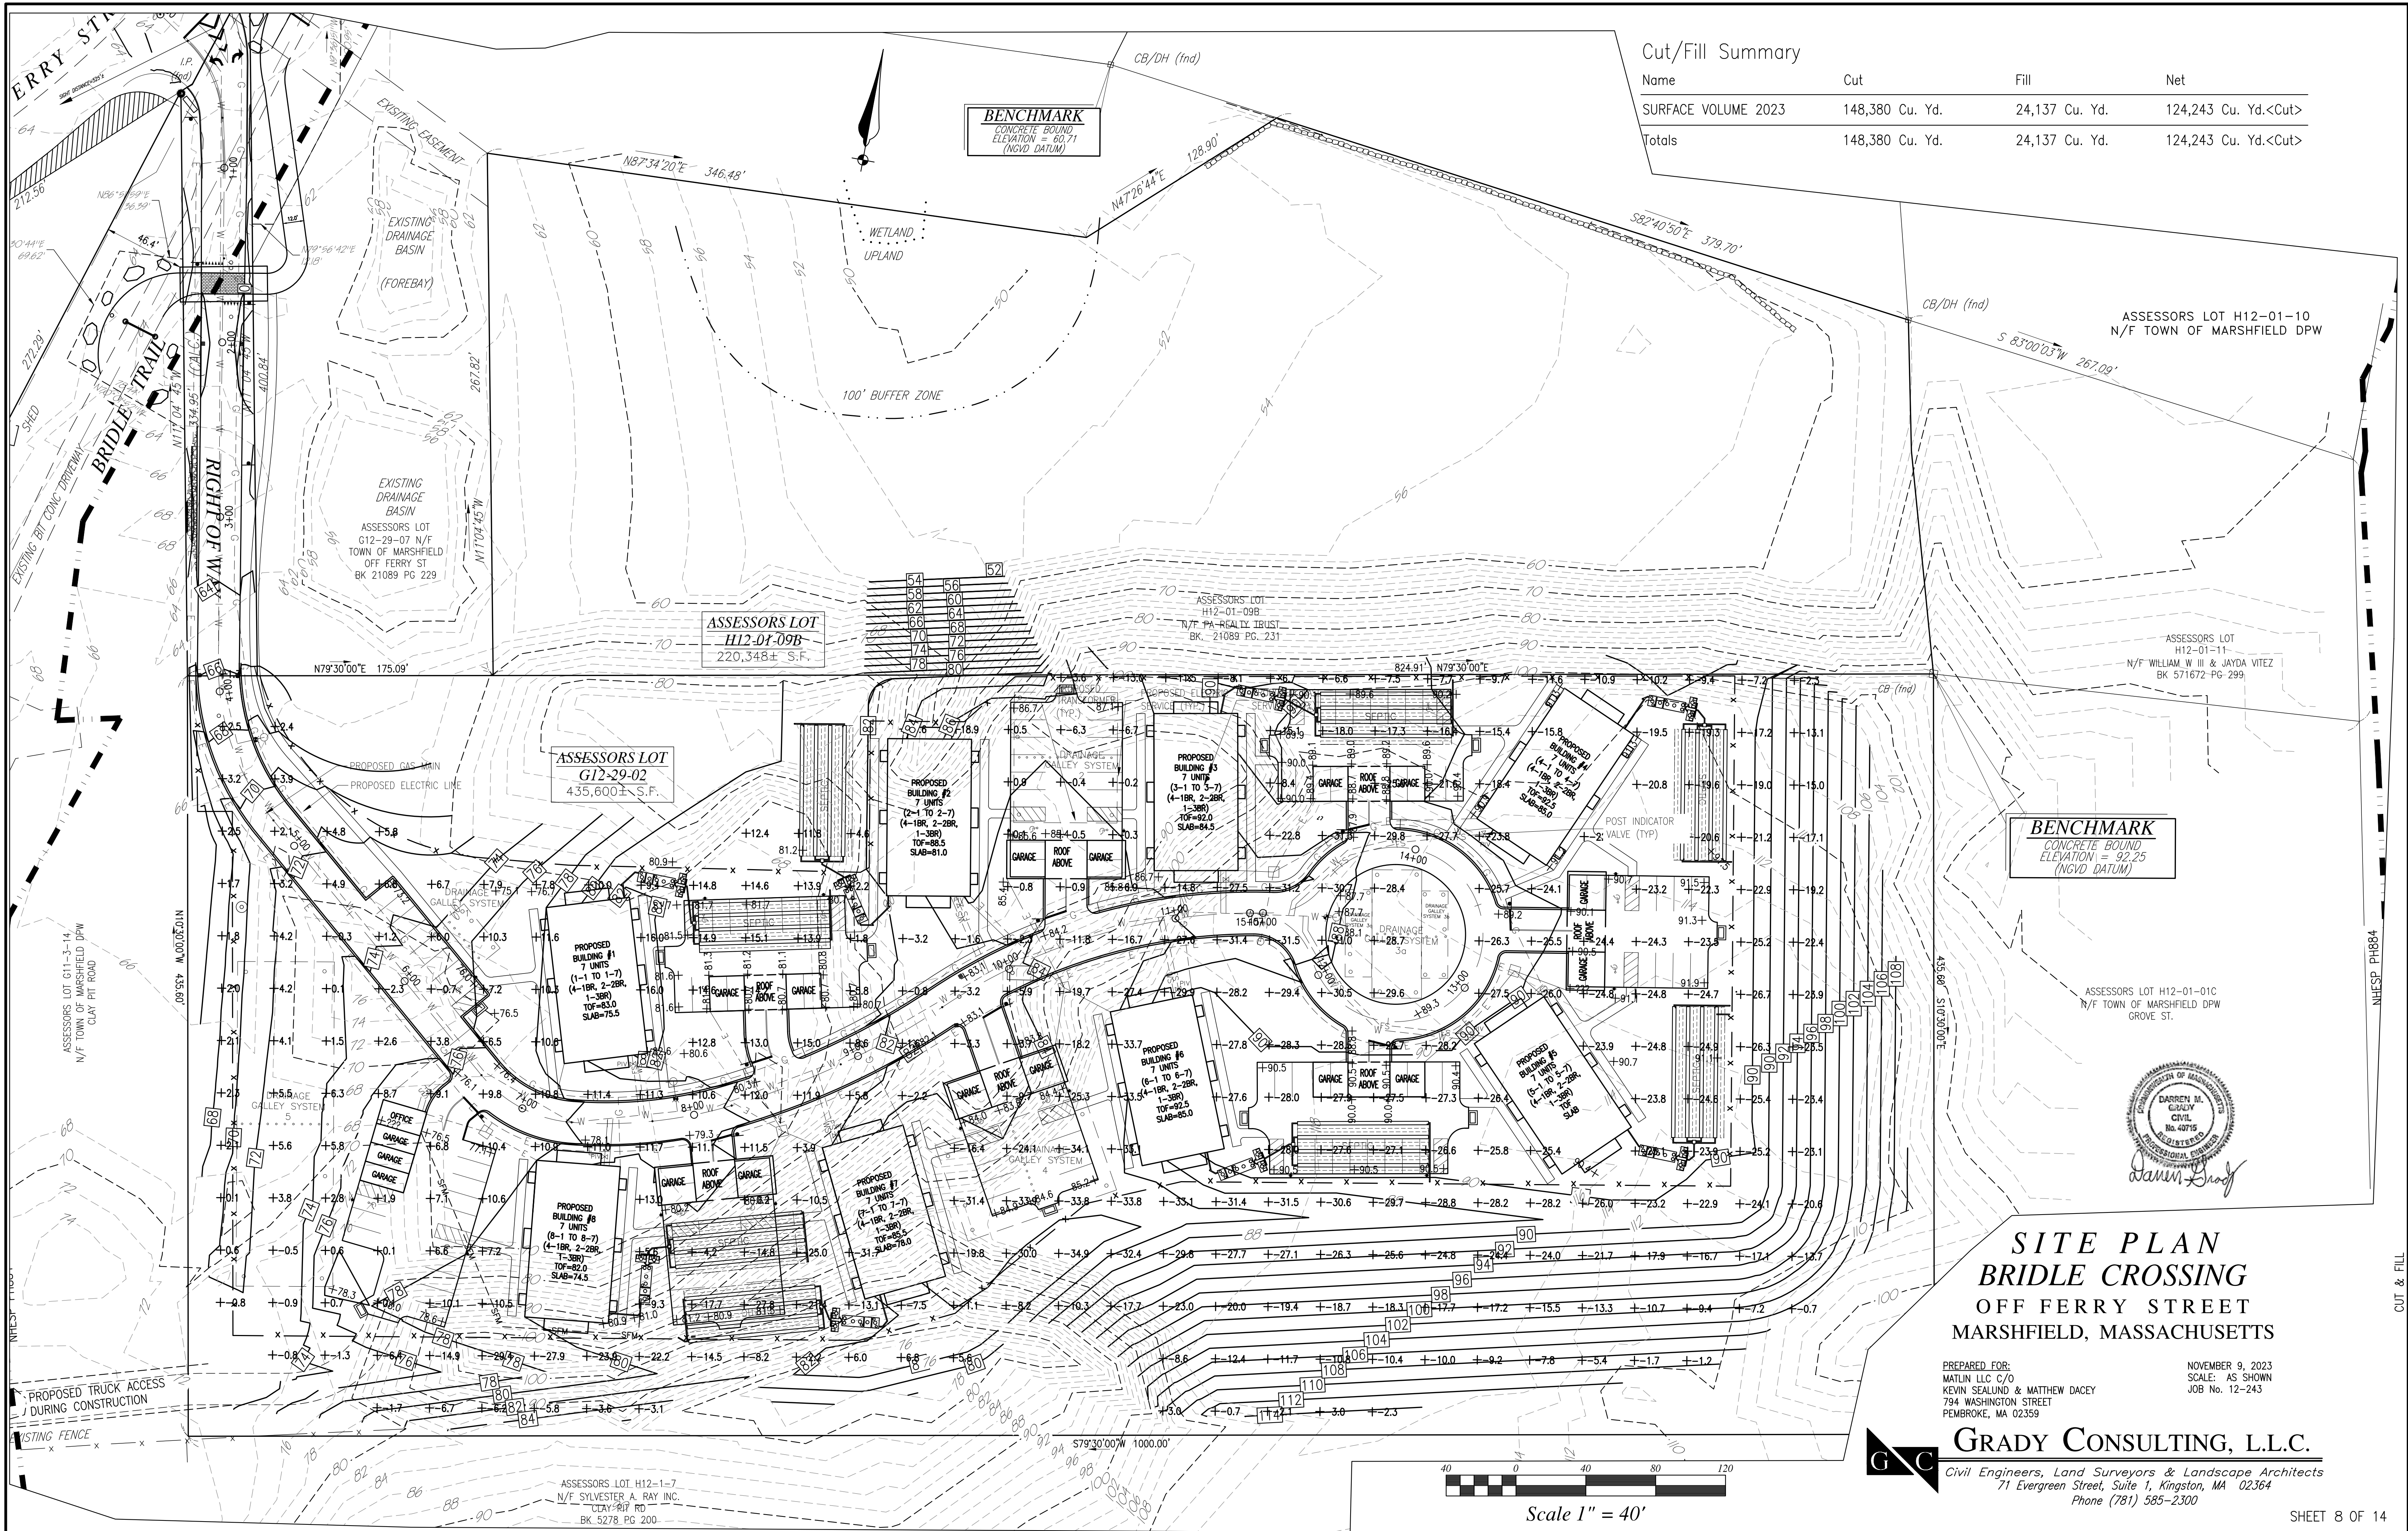

Cut/Fill Summary

Name	Cut	Fill	Net
SURFACE VOLUME 2023	148,380 Cu. Yd.	24,137 Cu. Yd.	124,243 Cu. Yd.<Cut>
Totals	148,380 Cu. Yd.	24,137 Cu. Yd.	124,243 Cu. Yd.<Cut>

BENCHMARK
CONCRETE BOUND
ELEVATION = 92.25
(NGVD DATUM)

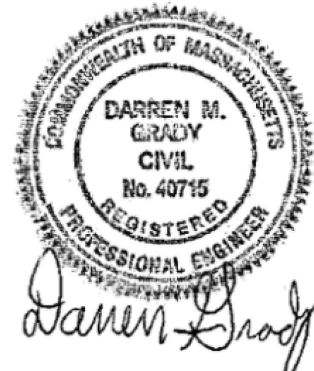


**SITE PLAN
BRIDLE CROSSING
OFF FERRY STREET
MARSHFIELD, MASSACHUSETTS**

PREPARED FOR:
MATLIN LLC C/O
KEVIN SEALUND & MATTHEW DACEY
794 WASHINGTON STREET
PEMBROKE, MA 02359


NOVEMBER 9, 2023
SCALE: AS SHOWN
JOB No. 12-243

GRADY CONSULTING, L.L.C.
Civil Engineers, Land Surveyors & Landscape Architects
71 Evergreen Street, Suite 1, Kingston, MA 02364
Phone (781) 585-2300

 


Scale 1" = 40'

SCHEDULE OF INVERTS / ELEVATIONS									
BUILDING #'S	"A"	"B"	"C"	"F"	"G"	"H"	"I"	"J"	"K"
1	80.00	79.55	79.13	78.82	78.65	78.55	78.20	76.20	25.16
2	78.50	78.25	77.83	77.82	77.65	77.55	77.20	75.20	24.16
3	89.55	89.25	88.83	88.67	88.5	88.40	88.05	86.05	35.01
4	89.20	89.00	88.58	88.42	88.25	88.15	87.80	85.80	34.76
5	89.10	88.70	88.28	88.07	87.90	87.80	87.45	85.45	34.41
6	89.00	88.44	88.02	87.82	87.65	87.55	87.20	85.20	34.16
7	79.92	79.42	79.00	78.82	78.65	78.55	78.20	76.20	25.16
8	79.20	78.67	78.25	78.07	77.9	77.80	77.45	75.45	24.41

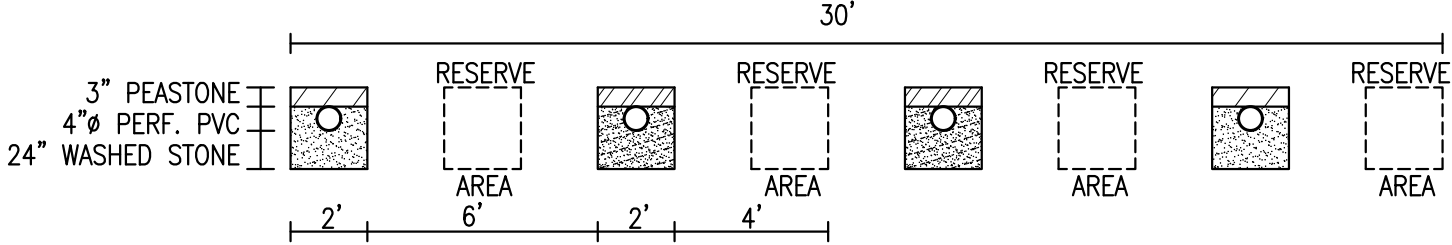


LEACHING TRENCHES X-SECTION A-A
(NOT TO SCALE)


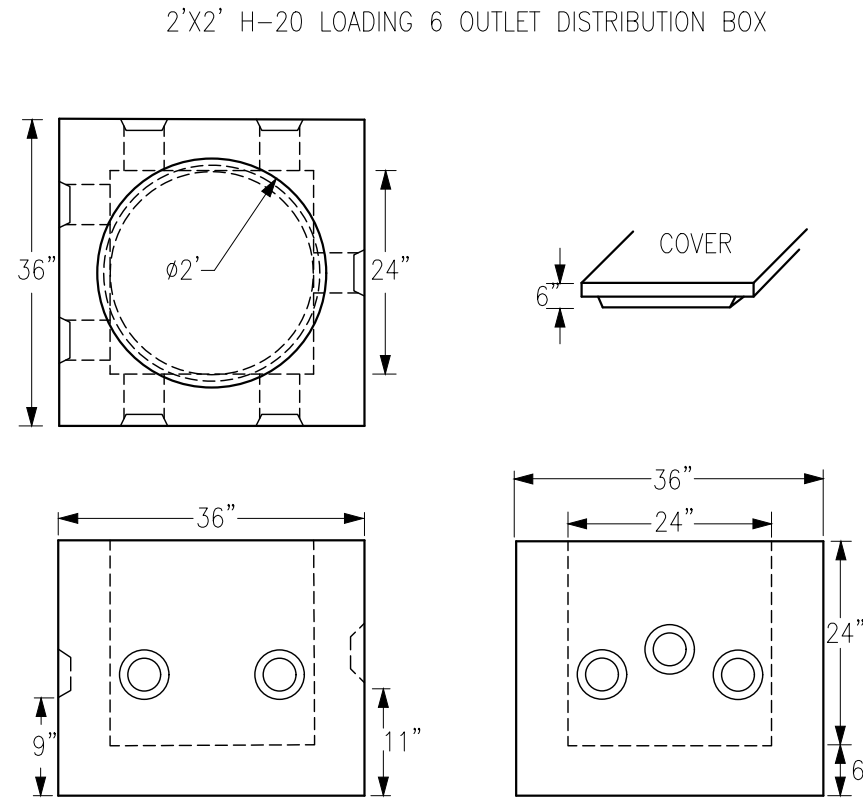


- DESIGN NOTES
- 4,000 P.S.I. CONCRETE @ 28 DAYS
 - KNOCK-OUT OPENINGS FOR 4" PVC
 - REINFORCING ASTM A-615, GRADE-60
 - BUTYL SEALANT AVAILABLE
 - DESIGN LOADING AASHTO HS-20

D-BOX DETAIL
(NOT TO SCALE)

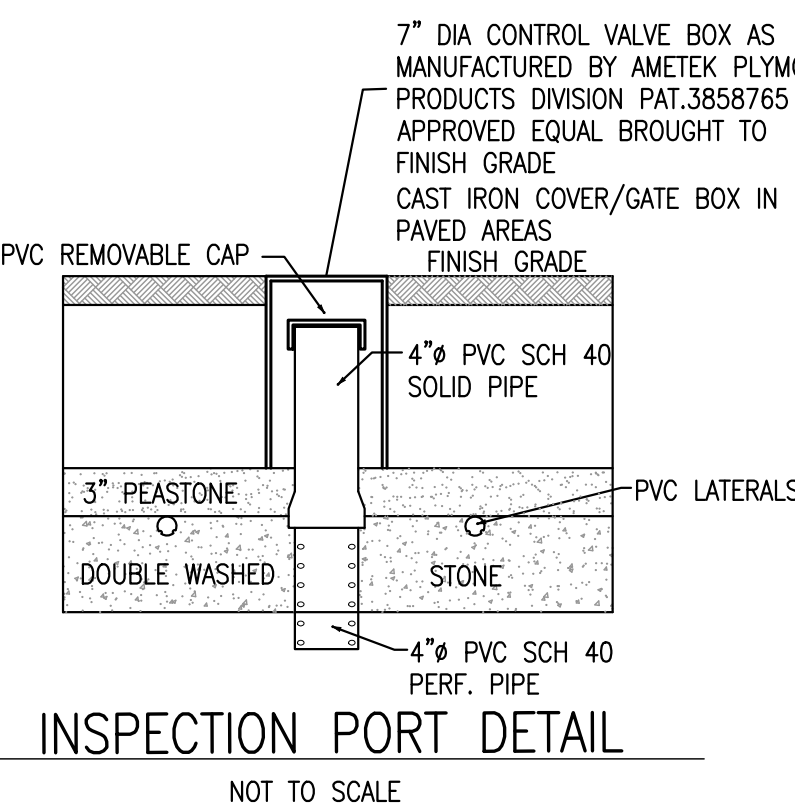

NOT TO SCALE

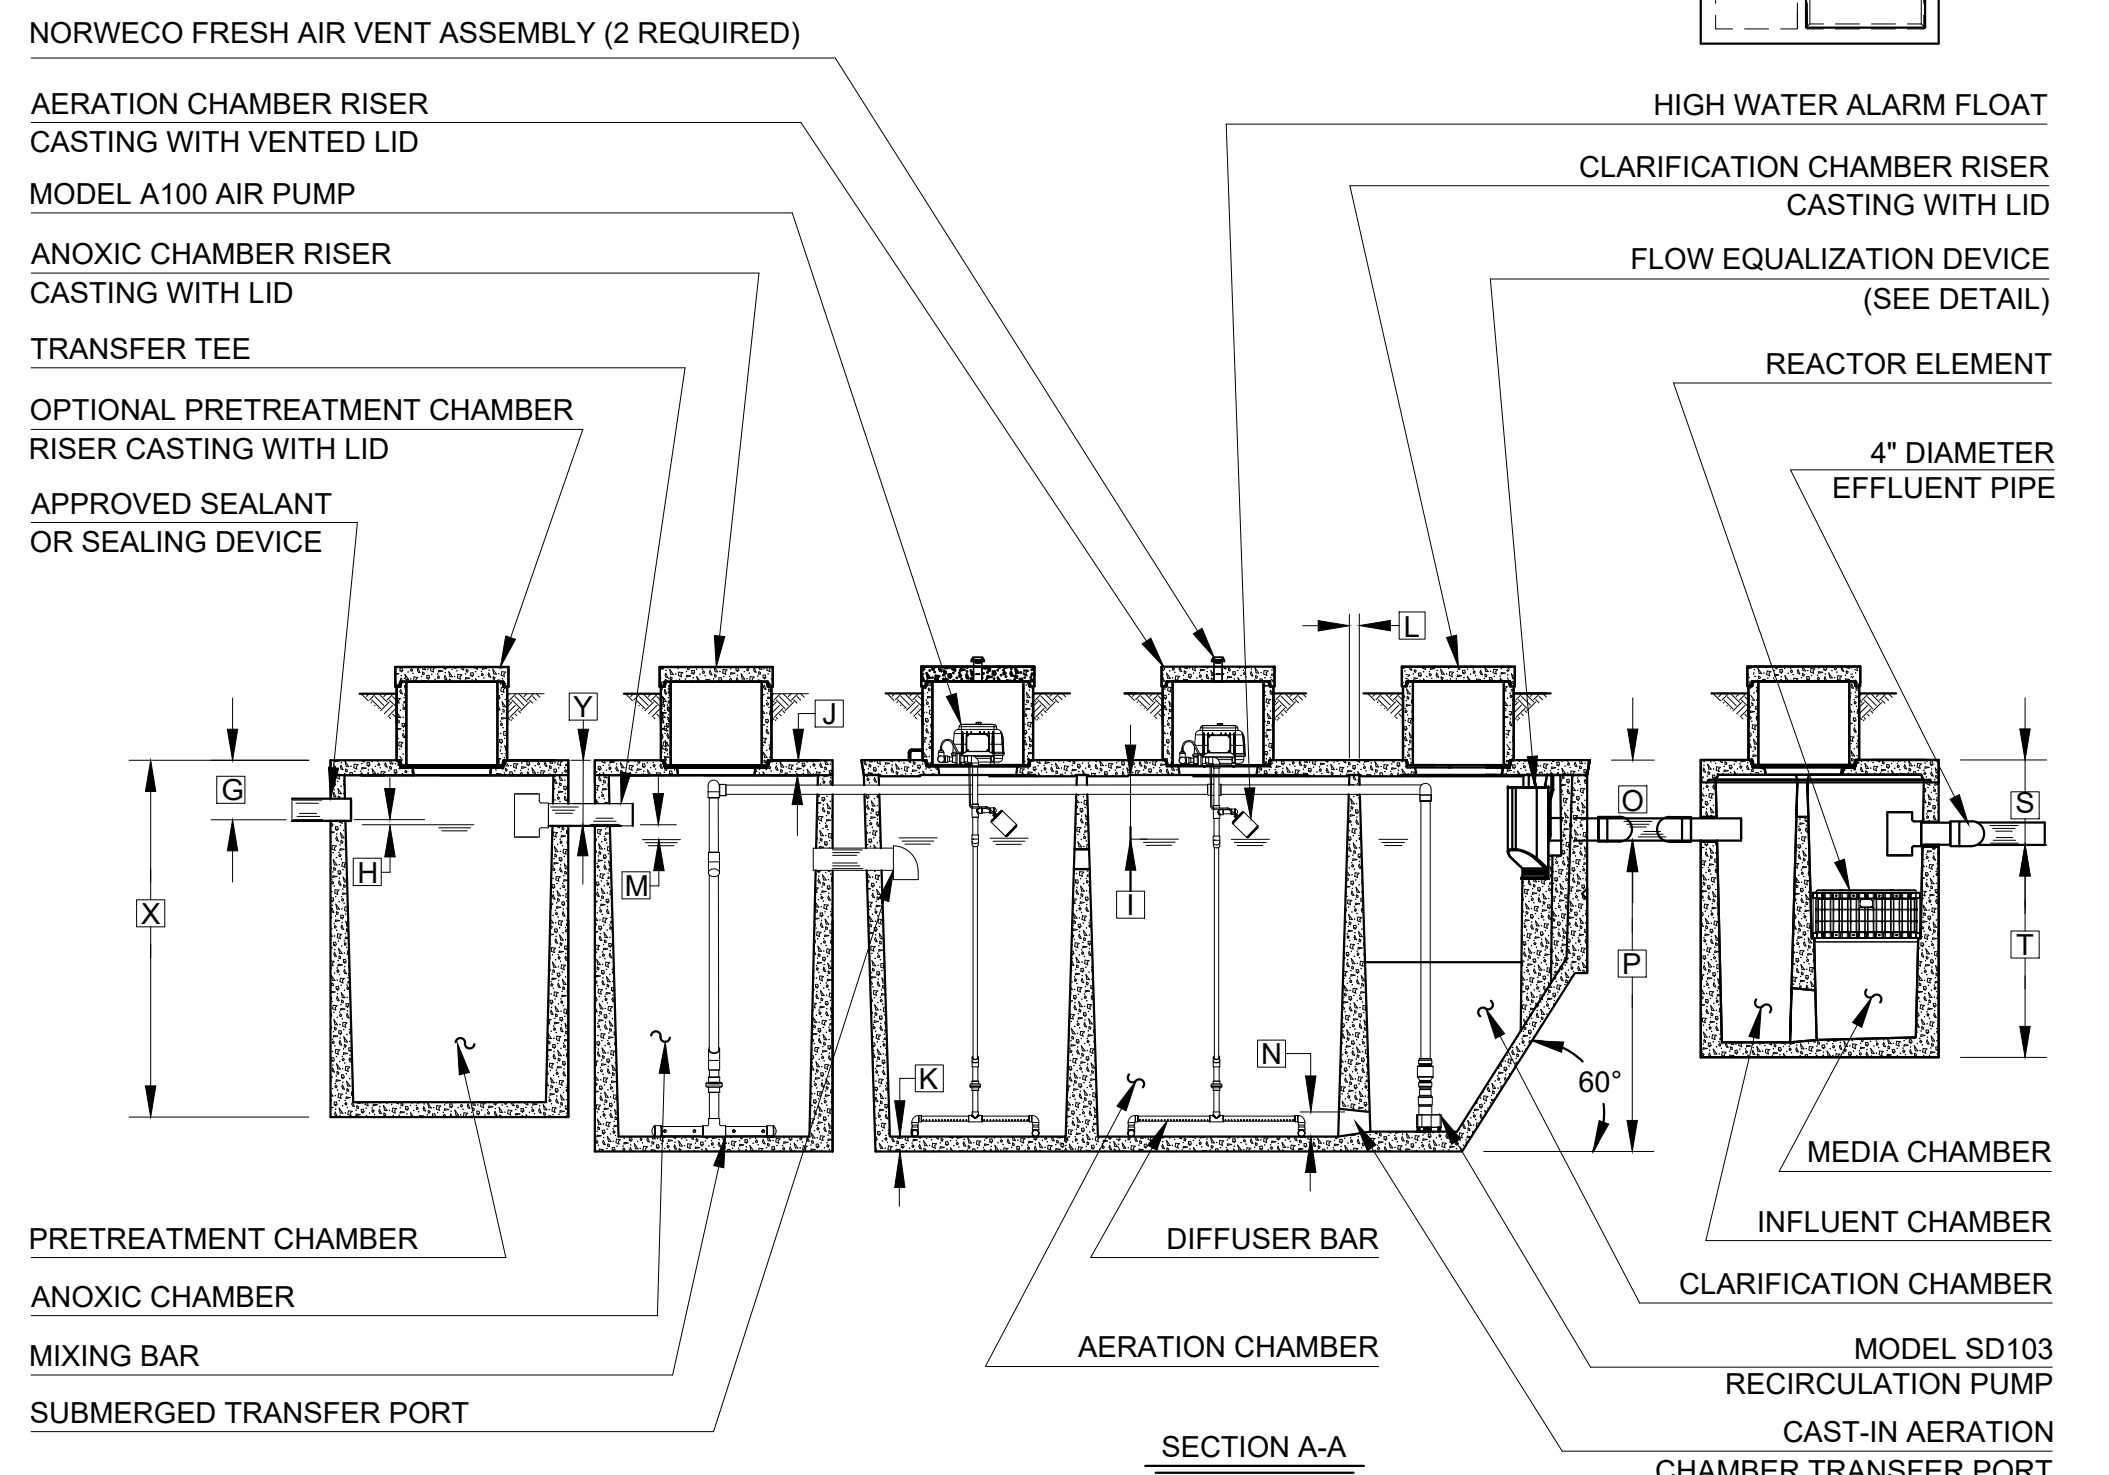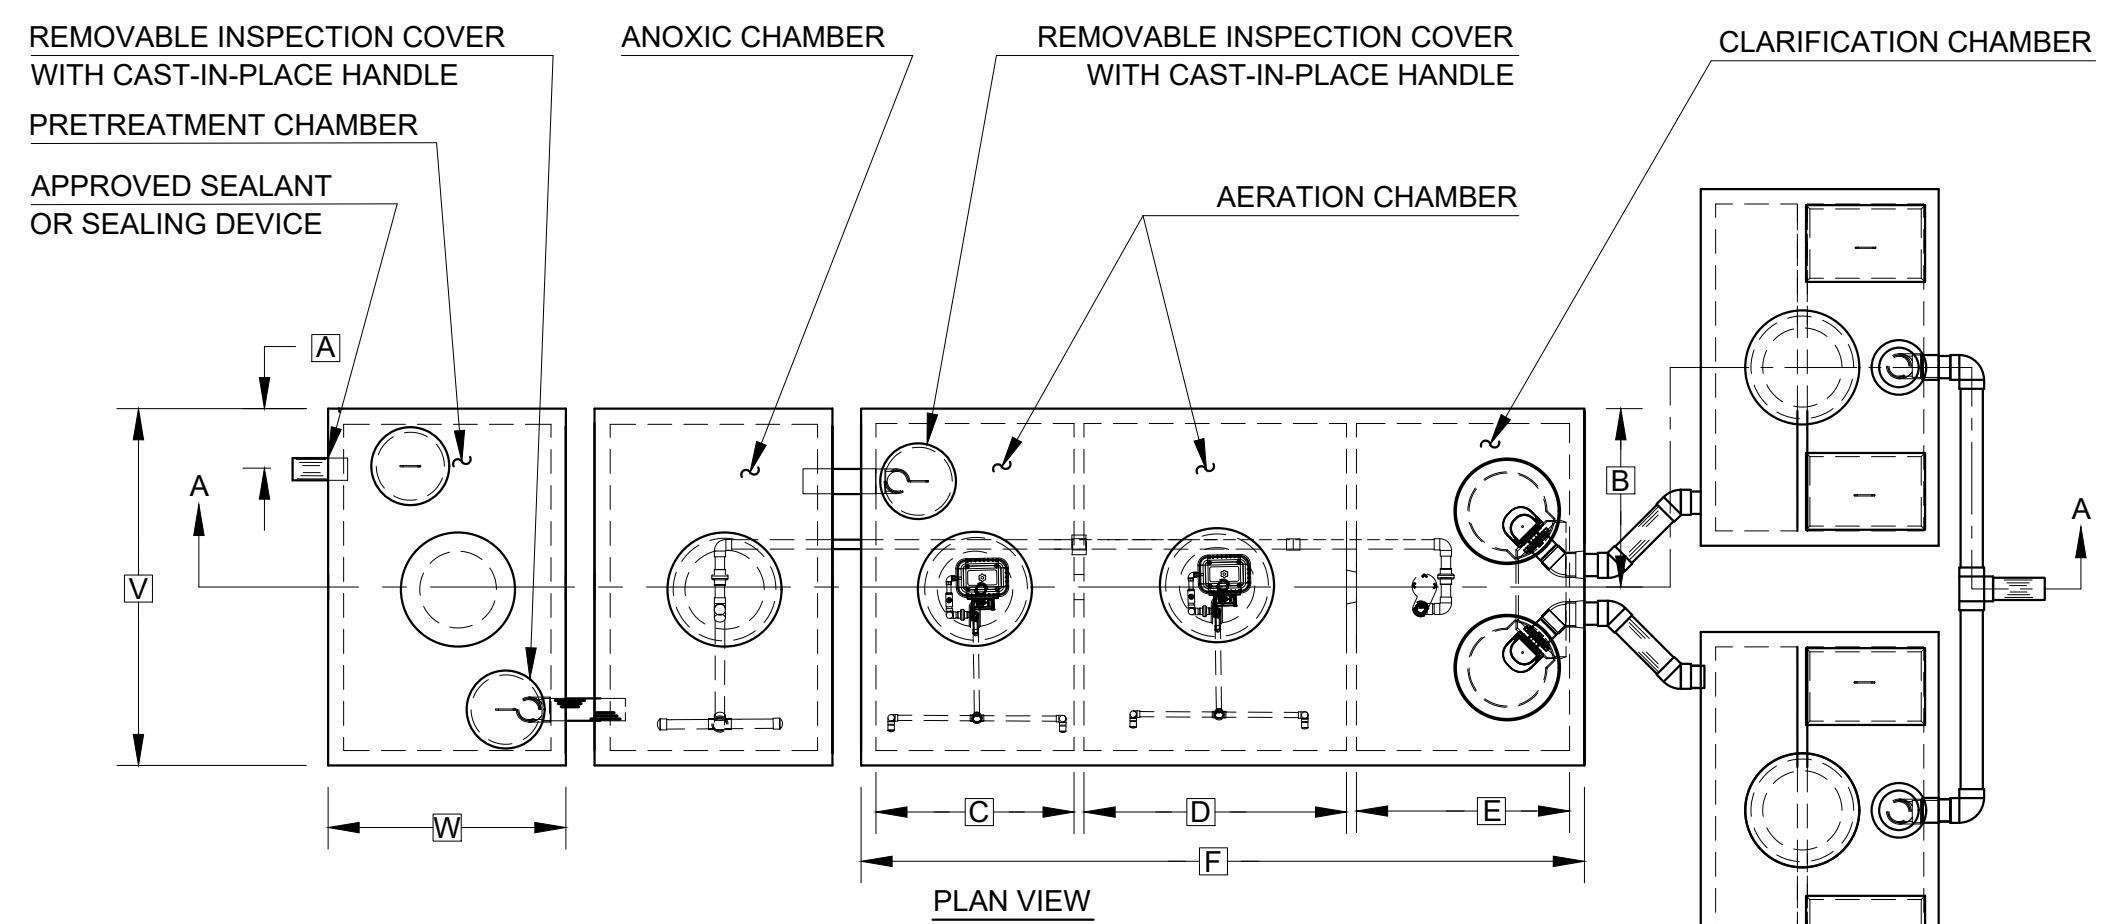


NOTE: PRETREATMENT CHAMBER MINIMUM REQUIREMENTS SHALL BE: 1,000 GALLONS CAPACITY, 15 GALLONS PER INCH OF LIQUID LEVEL AND 9 INCHES OF FREEBOARD.

NOTE: ANOXIC CHAMBER MINIMUM REQUIREMENTS SHALL BE: 1,000 GALLONS CAPACITY, 15 GALLONS PER INCH OF LIQUID LEVEL AND 9 INCHES OF FREEBOARD.

NOTE: TOTAL SYSTEM CAPACITY: 4,550 GALLONS RATED CAPACITY: 1,500 GALLONS PER DAY

NORWECO LOW PROFILE HYDROKINETIC MODEL 1800 FEULP WASTEWATER TREATMENT SYSTEM
(NOT TO SCALE)

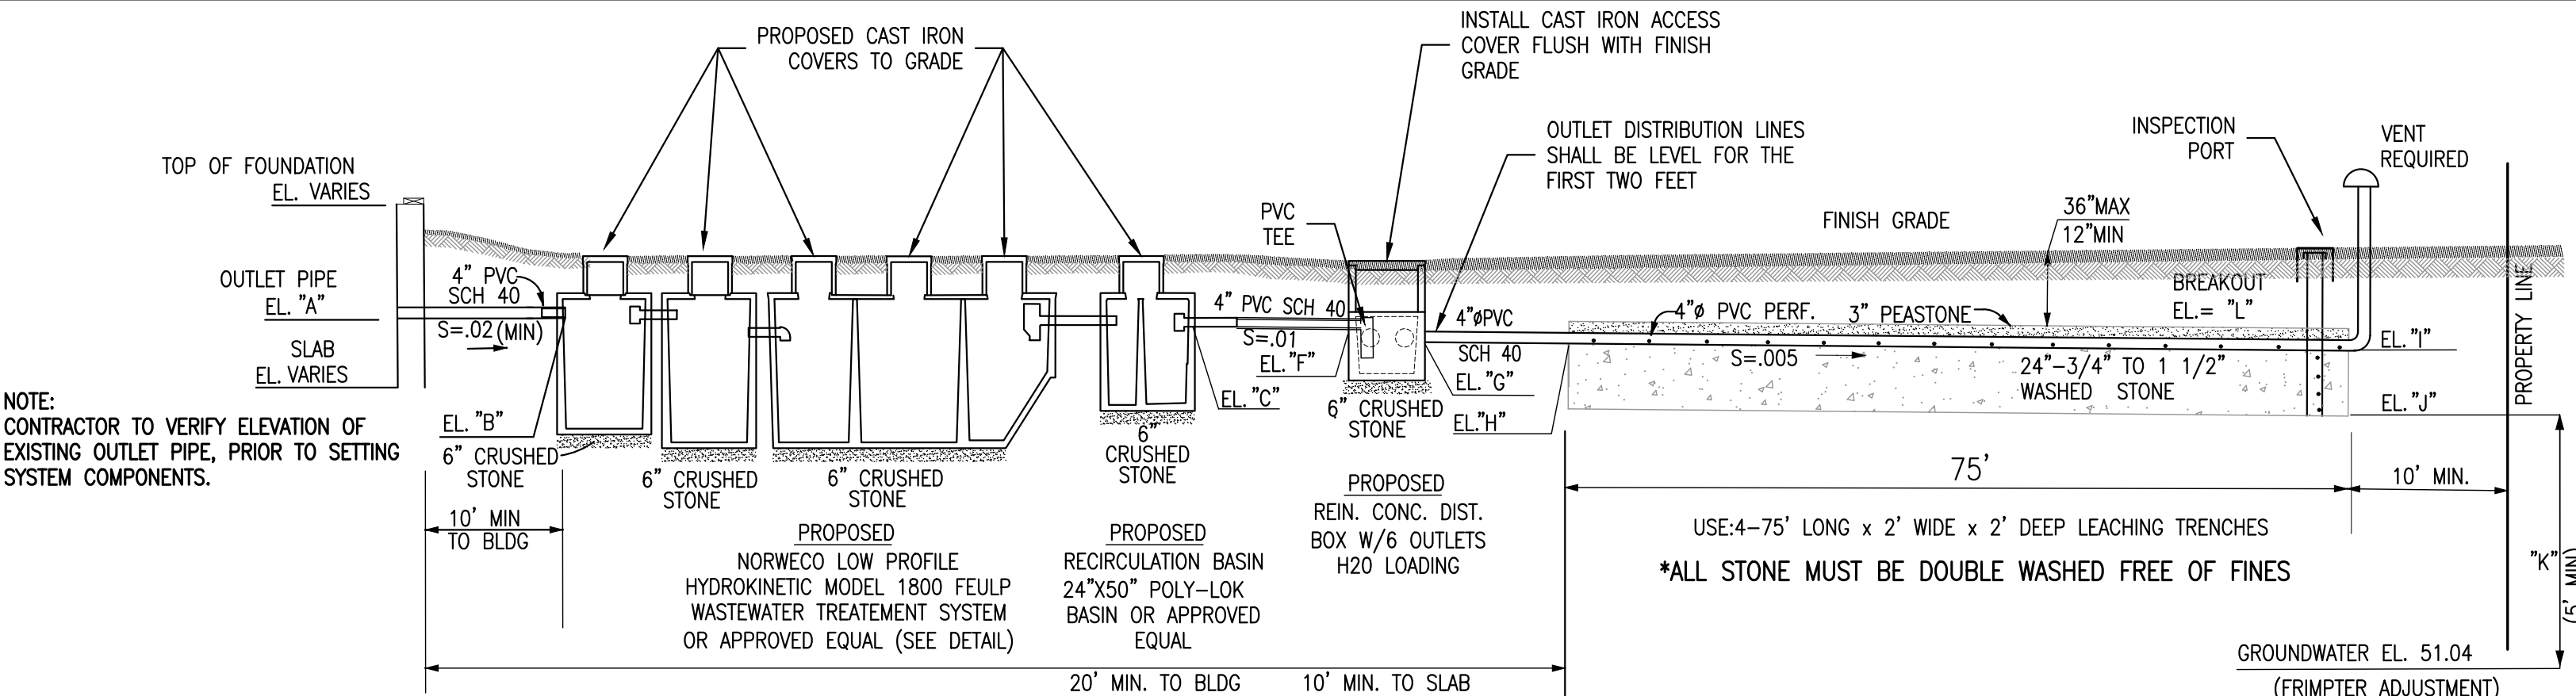

SUBSURFACE SEWAGE DISPOSAL SYSTEM
(NOT TO SCALE)

SEPTIC DESIGN (NOT DESIGNED FOR GARBAGE GRINDER)

- DESIGN DAILY FLOW: 11 BR. x 110 GPD = 1,320 GPD
- SEPTIC TANK: 1,320 GPD x 2 = 2,640 GAL. USE: 1500 GAL (MIN)
- LEACHING: P.R. < 2 MIN/IN CLASS I ASSUMED



USE: 4 - 75' LONG x 2' WIDE x 2' DEEP LEACHING TRENCHES

TITLE 5

PROPOSED AREA: 4 X 75 LF x 6 SF/LF = 1,800 S.F.
CAPACITY: 1,800 S.F. x 0.74 GPD/S.F. = 1,332 > 1,320 GPD(D.D.F.)

GENERAL NOTES:

- FALL THROUGH THE HYDRO-KINETIC® PLANT FROM INLET INVERT TO OUTLET INVERT IS FOUR INCHES. INLET INVERT IS TWELVE INCHES BELOW TANK TOP.
- ON DEEPER INSTALLATIONS, PRECAST RISERS MUST BE USED TO EXTEND CASTINGS TO GRADE. INSPECTION COVERS MUST BE DEVELOPED TO WITH TWELVE INCHES OF GRADE.
- TANK REINFORCED PER ACI STD. 318.
- REMOVABLE COVERS ON RISERS WEIGH IN EXCESS OF SEVENTY-FIVE POUNDS EACH TO PREVENT UNAUTHORIZED ACCESS.
- CONTACT THE LOCAL, LICENSED HYDRO-KINETIC® DISTRIBUTOR FOR ELECTRICAL REQUIREMENTS.

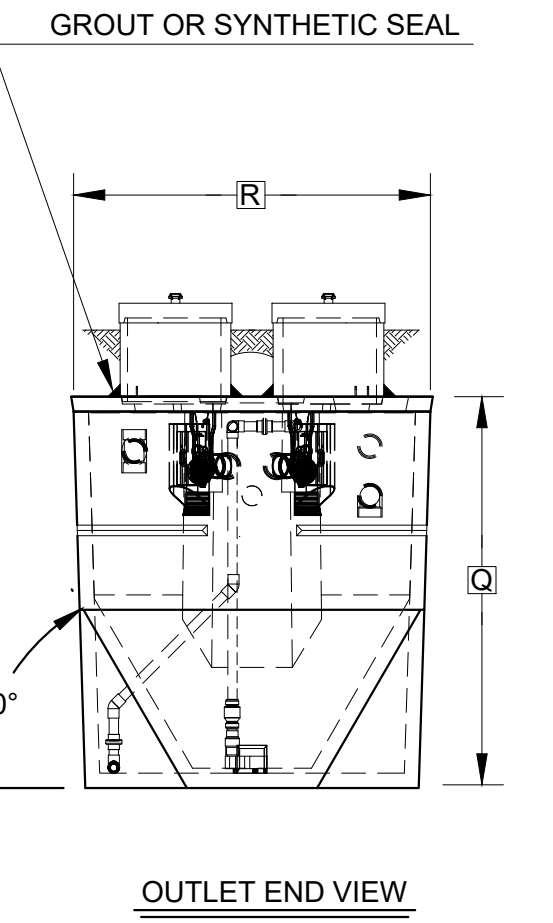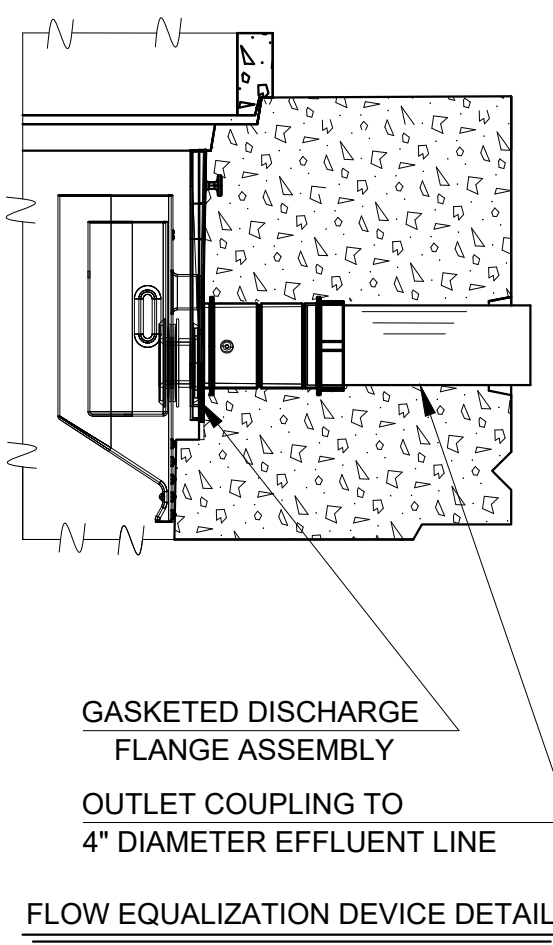

PROJECT ENGINEER'S APPROVAL:
I (WE) HEREBY CERTIFY THAT THIS DRAWING HAS BEEN CHECKED AND IS APPROVED FOR USE IN CONFORMITY WITH THE CONTRACT DOCUMENTS.


DATE: _____
NAME: _____

CONTRACTOR'S CERTIFICATION:
I (WE) HEREBY CERTIFY THAT THIS DRAWING HAS BEEN CHECKED AND IS APPROVED FOR USE IN CONFORMITY WITH THE CONTRACT DOCUMENTS.

DATE: _____
NAME: _____

CRITICAL DIMENSIONS			
A	1'-0"	N	0'-6"
B	3'-0"	O	1'-4"
C	3'-4"	P	5'-3"
D	4'-5"	Q	6'-7"
E	3'-7"	R	6'-0"
F	12'-2"	S	1'-5"
G	1'-0"	T	3'-7"
H	0'-1"	U	
I	1'-1"	V	
J	0'-3"	W	
K	0'-3"	X	
L	0'-2"	Y	1'-1"
M	0'-3"	Z	

U.S. AND FOREIGN PATENTS PENDING	norweco	REVISED DATE: 08-29-2022	REVISION: A
	LOW PROFILE HYDRO-KINETIC® MODEL 1800 FEULP WASTEWATER TREATMENT SYSTEM	DESIGNED BY: JMM	
		DATE: 9-30-2019	
		SCALE: NTS	
		PC-5-1214	

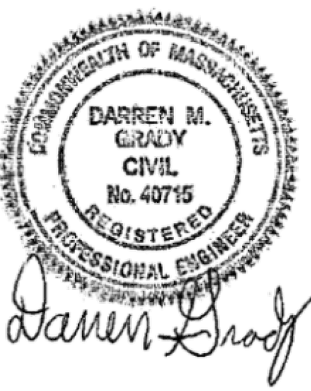





SITE PLAN
BRIDLE CROSSING
OFF FERRY STREET
MARSHFIELD, MASSACHUSETTS

PREPARED FOR:
MATLIN LLC C/O
KEVIN SEALUND & MATTHEW DACEY
794 WASHINGTON STREET
PEMBROKE, MA 02359

NOVEMBER 9, 2023
SCALE: AS SHOWN
JOB No. 12-243

GRADY CONSULTING, L.L.C.
Civil Engineers, Land Surveyors & Landscape Architects
71 Evergreen Street, Suite 1, Kingston, MA 02364
Phone (781) 585-2300

1. PRECAST CONCRETE UNITS TO CONFORM TO THE MASS HIGHWAY SECTION M4.02.14
2. 4000 PSI MINIMUM COMPRESSIVE STRENGTH
3. PRECAST UNITS TO BE HS-20 LOADING
4. EXTERIOR SURFACES TO BE SEALED W/ COLD APPLIED BITUMINOUS SEALER
5. CASTINGS FOR FRAME, GRATES, COVERS & HOOD TO CONFORM TO ASTM A48, GRADE 30 MINIMUM & COATED WITH APPROVED BLACK ASPHALTUM.

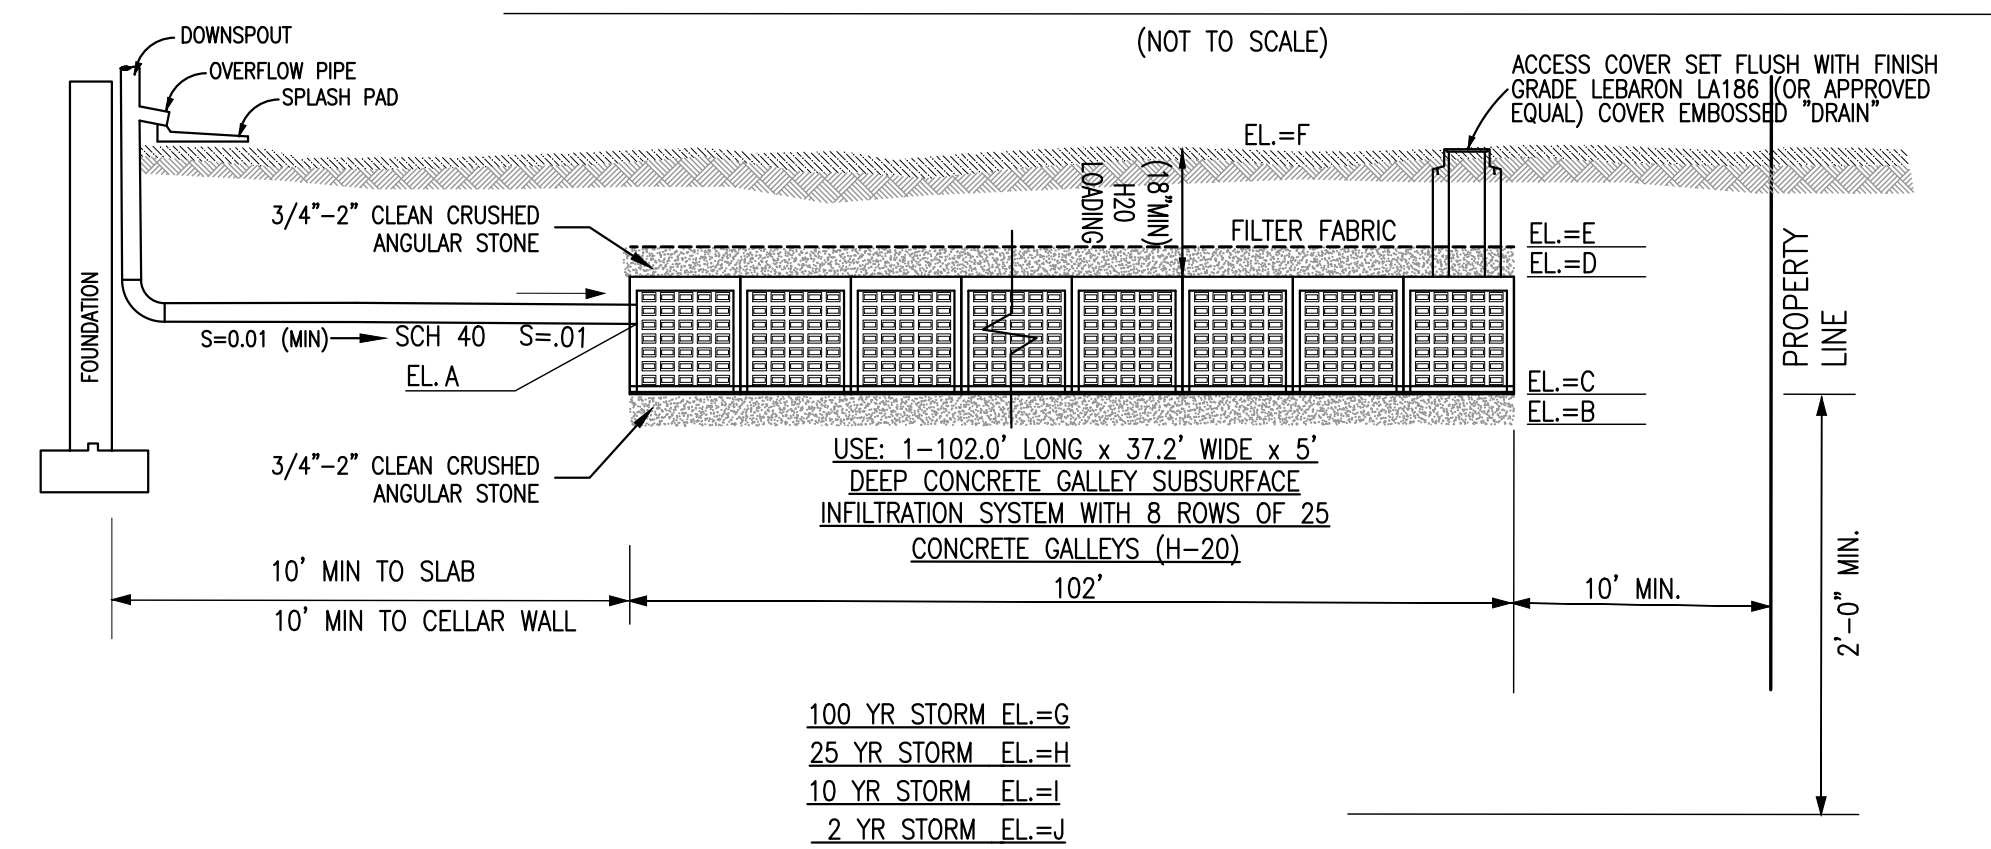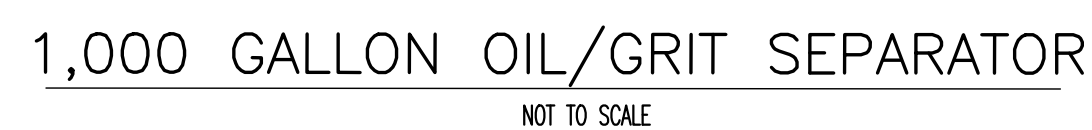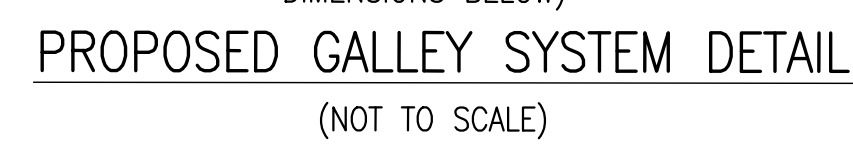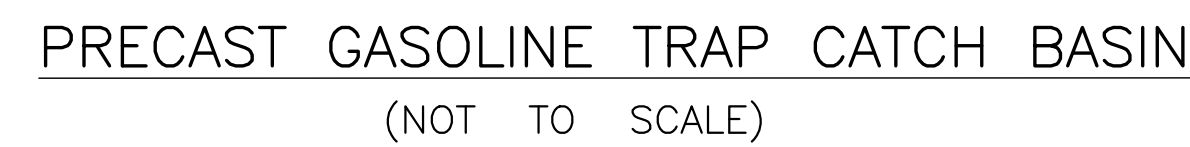


PROPOSED GALLEY SYSTEMS DIMENSIONS													
UNIT	INVERT IN A	BOT. STONE B	BOT. DRYWELL C	TOP DRYWELL D	TOP STONE E	FG F	2YR. G	10YR. H	25YR. I	100YR. J	LENGTH (L)	WIDTH (W)	CONFIGURATION
1	67.00	66.00	66.50	70.50	71.00	72.00	67.98	68.77	6.25	70.06	32.80	265.00	7X6
2	78.30	77.80	78.30	82.30	82.80	85.50	79.23	80.19	0.87	82.62	78.00	59.20	13X19
3a	83.00	82.00	82.50	86.50	87.00	88.00	84.10	84.94	65.45	86.82	74.00	28.40	6X18
3b	83.00	82.00	82.50	86.50	87.00	88.00	84.10	84.94	85.45	86.82	50.00	15.20	3X12
3c	83.00	82.00	82.50	86.50	87.00	88.00	84.10	84.94	85.45	86.82	50.00	15.20	3X12
4	78.30	77.80	78.30	82.30	82.30	83.90	79.16	80.19	80.87	82.62	90.00	58.00	20X14
5	62.00	61.05	61.55	65.55	66.05	72.00	62.50	63.52	64.19	65.93	186.00	55.40	11X46


1. AFTER EXCAVATION OF LEACHING AREA PRIOR TO INSTALLING SAND.
2. AFTER SYSTEM CONSTRUCTION PRIOR TO BACKFILLING.



GRADY CONSULTING, L.L.C.
Civil Engineers, Land Surveyors & Landscape Architects
71 Evergreen Street, Suite 1, Kingston, MA 02364
Phone (781) 585-2300

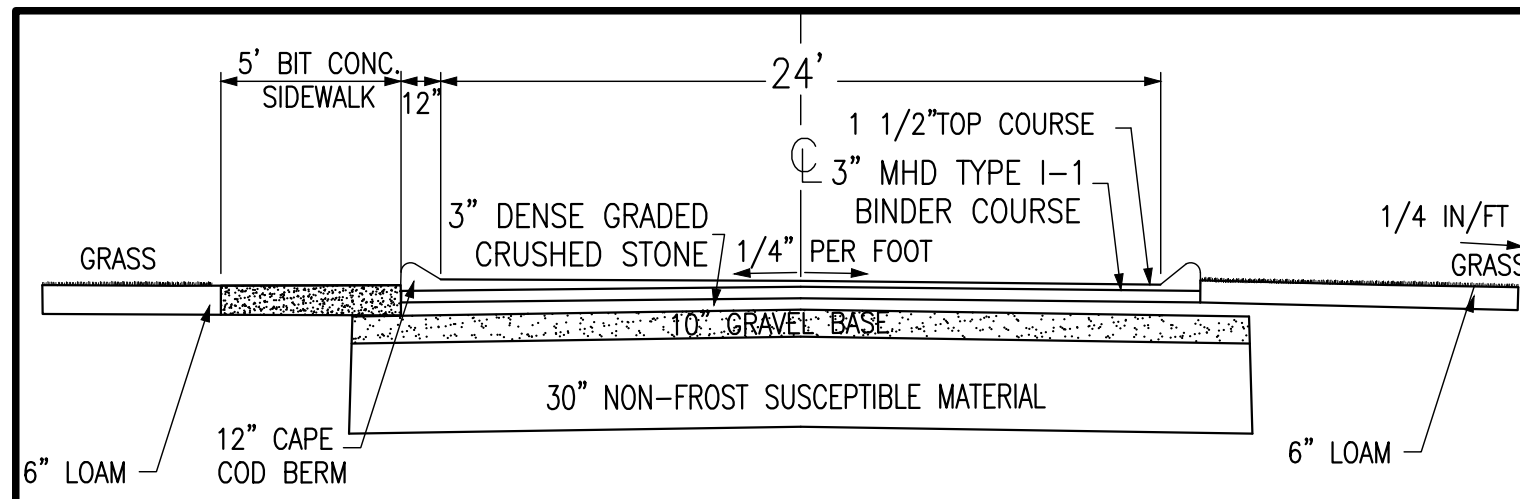


ROADWAY SECTION
(NOT TO SCALE)

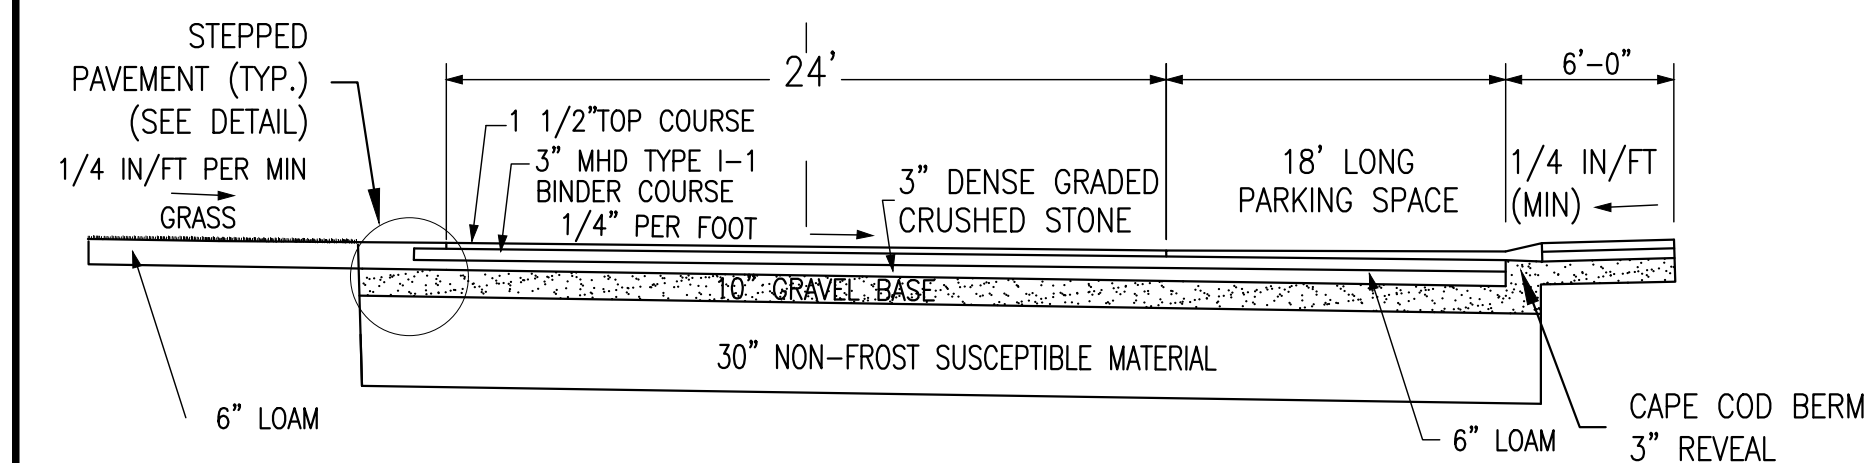

NOTE: GRAVEL BASE SHALL BE PROCESSED GRAVEL MEETING MASSDOT SPEC M1.03.1
SIEVE DESIGNATION PERCENT PASSING
3 INCH 100%
1 1/2 INCH 70%-100%
1 INCH 30%-60%
3/4 INCH 0%-10%
NO. 200

NOTE: DENSE GRADED CRUSHED STONE SHALL BE CONFORM TO MASSDOT SPEC M2.01.7
SIEVE DESIGNATION PERCENT PASSING
2 INCH 100%
1 1/2 INCH 70%-100%
1 INCH 50%-85%
3/4 INCH 30%-55%
NO. 50 8%-24%
NO. 200 3%-10%

ROADWAY AND PARKING SECTION
(NOT TO SCALE)

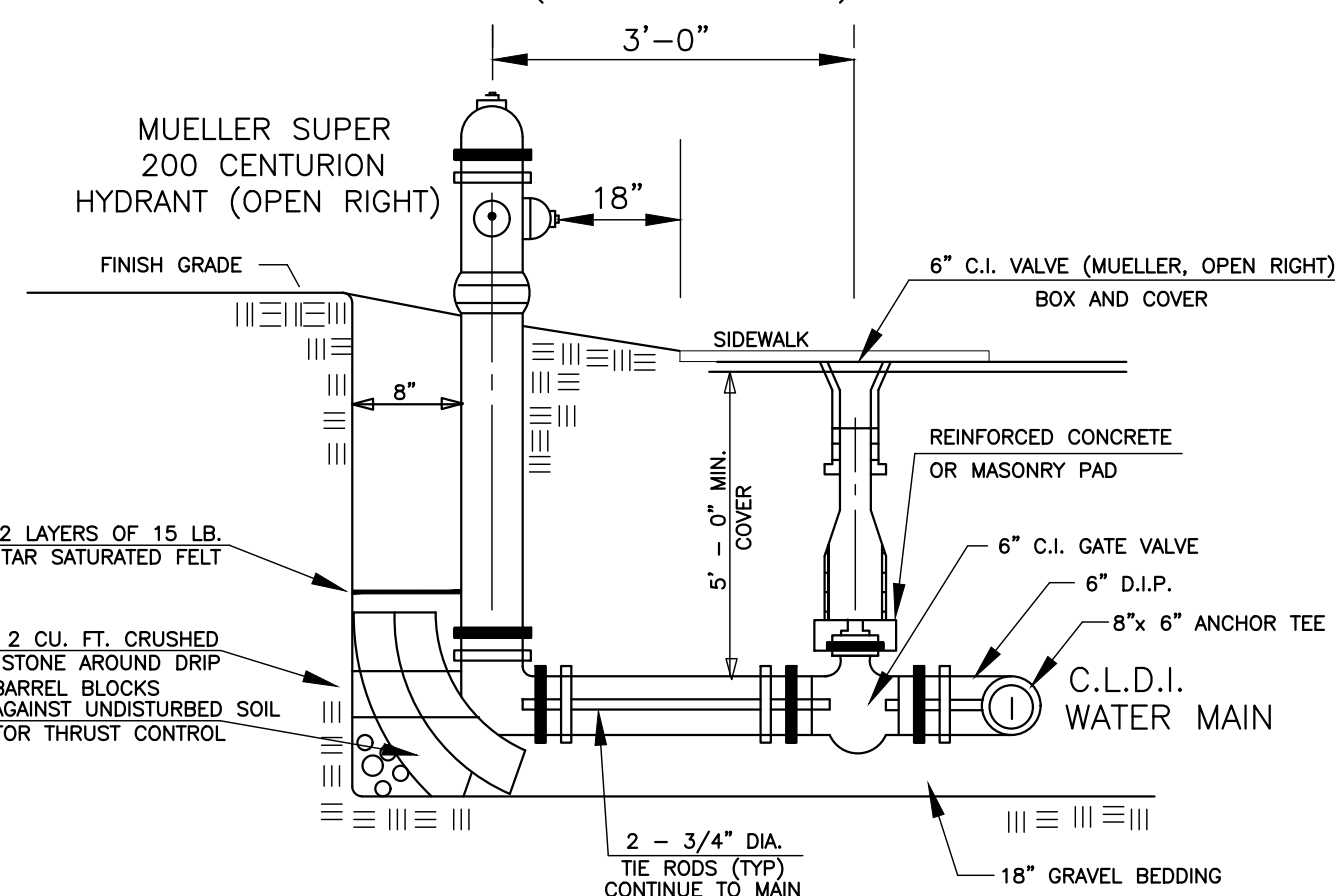

TYPICAL HYDRANT DETAIL
(NOT TO SCALE)

CONSTRUCTION SEQUENCE:

INSTALL GATES, AND "KEEP OUT - DANGER" SIGNS.

POST EMERGENCY RESPONSE PLAN AND PLACE SPILL KITS ON-SITE (SPILL KITS SHALL BE KEPT AT A MINIMUM OF 500 FEET FROM EXCAVATION AREA)

CONSTRUCT TEMPORARY EARTH BERM

CONSTRUCT CRUSHED STONE APRON(S) AND ACCESS DRIVE FOR EARTH REMOVAL

REMOVE STUMPS FROM SITE

STOCKPILE LOAM ON-SITE

EXCAVATION WILL START AT THE WEST END PROPERTY LINE AND MOVE IN AN EASTERLY DIRECTION DOWN TO ROUGH GRADE LEVEL AS SHOWN ON THE PHASING PLANS

STABILIZE SLOPES AS EXCAVATION PROCEED EASTERLY

CONSTRUCT PROPOSED INTERSECTION IMPROVEMENTS ON FERRY STREET AT ACCESS DRIVE

INSTALL UTILITIES (I.E. DRAINAGE, WATER, GAS, ELECTRIC, TELEPHONE, CABLE)


REMOVE TEMPORARY EARTH BERM AND EARTH REMOVAL ACCESS DRIVE

PREPARE SUBGRADE FOR ACCESS DRIVEWAY AND PARKING AREA

INSTALL LOAM, SEED, LANDSCAPING, AT FINISH GRADES

INSTALL FINISHED DRIVEWAY AND PARKING SURFACES.



INSTALL FENCING.

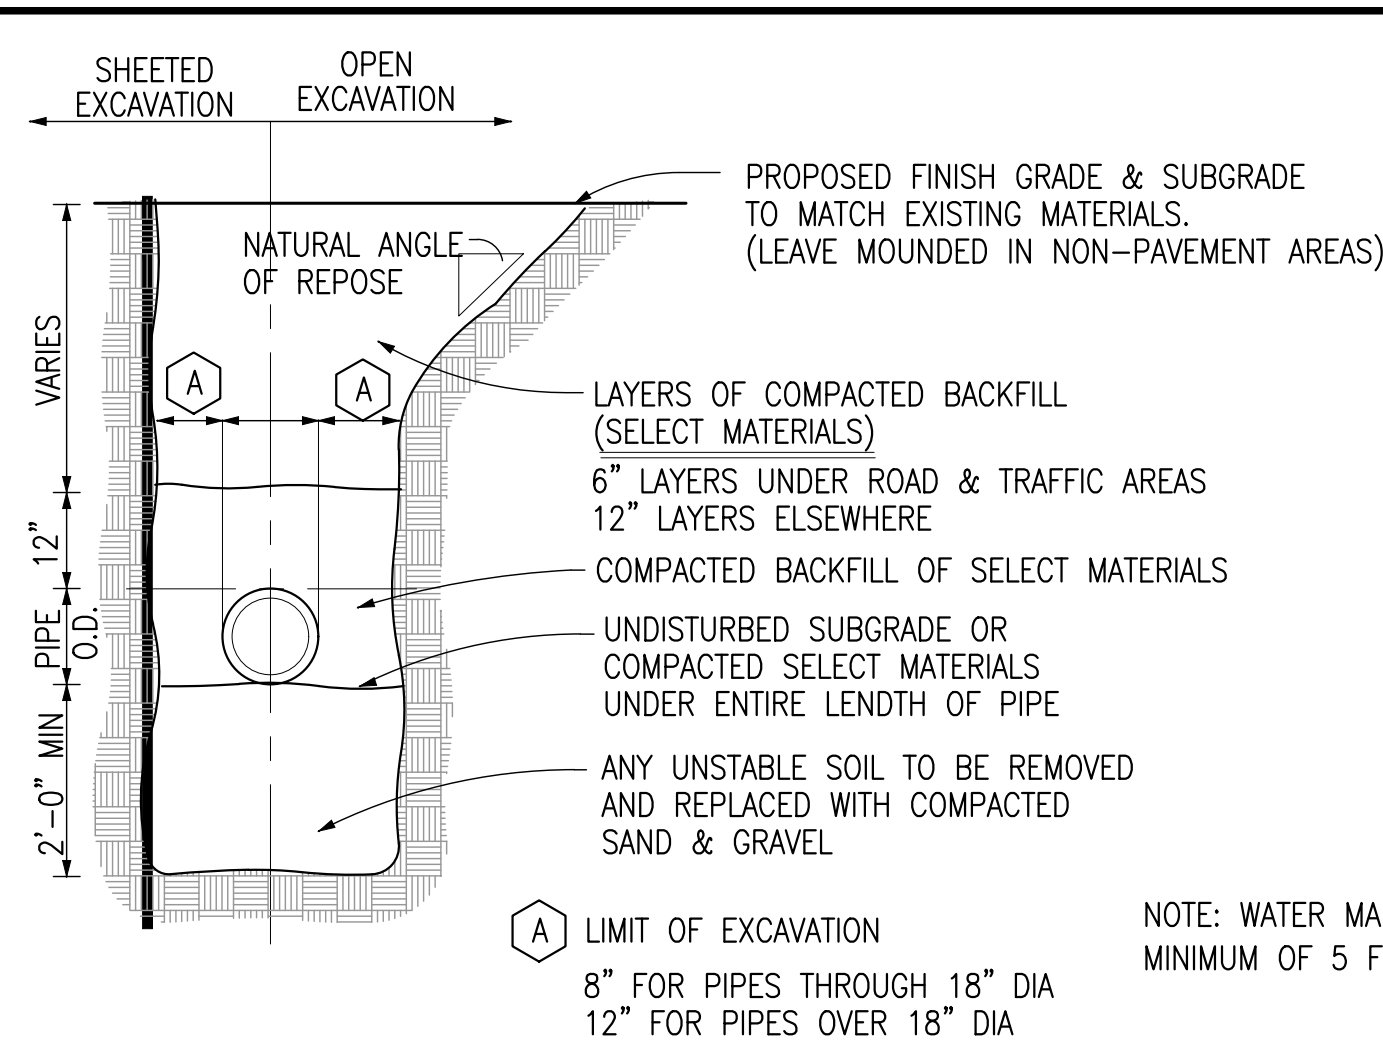


TRENCH EXCAVATION DETAIL
(NOT TO SCALE)

FIELD ADJUSTMENT INSTRUCTIONS


1. REMOVE THE BODY FROM THE TOP OF THE INDICATOR POST ASSEMBLY.
2. CUT THE REQUIRED LENGTH OFF THE BOTTOM OF THE STANDPIPE FOR THE GROUND LINE TO MATCH UP WITH STANDPIPE GROUND LINE MARK.
3. CUT THE 1 INCH SQ. EXTENSION AT A DISTANCE OF 9 INCHES ABOVE THE TOP OF THE STANDPIPE.
4. SET THE "OPEN" AND "SHUT" TARGETS FOR THE APPROPRIATE VALVE SIZE.
5. RE-ATTACH THE BODY TO THE TOP OF THE INDICATOR POST ASSEMBLY.
6. ALL POST INDICATOR VALVES SHALL BE INSTALLED WITH AN ELECTRONIC UL LISTED TAMPER SWITCH.
7. THERE SHALL BE 36 INCHES OF UNOBSTRUCTED CLEARANCE AROUND THE PERIMETER OF ALL POST INDICATOR VALVES.
8. POST INDICATOR VALVE SHALL BE LOCATED AT A MINIMUM 5 FEET FROM BUILDING.

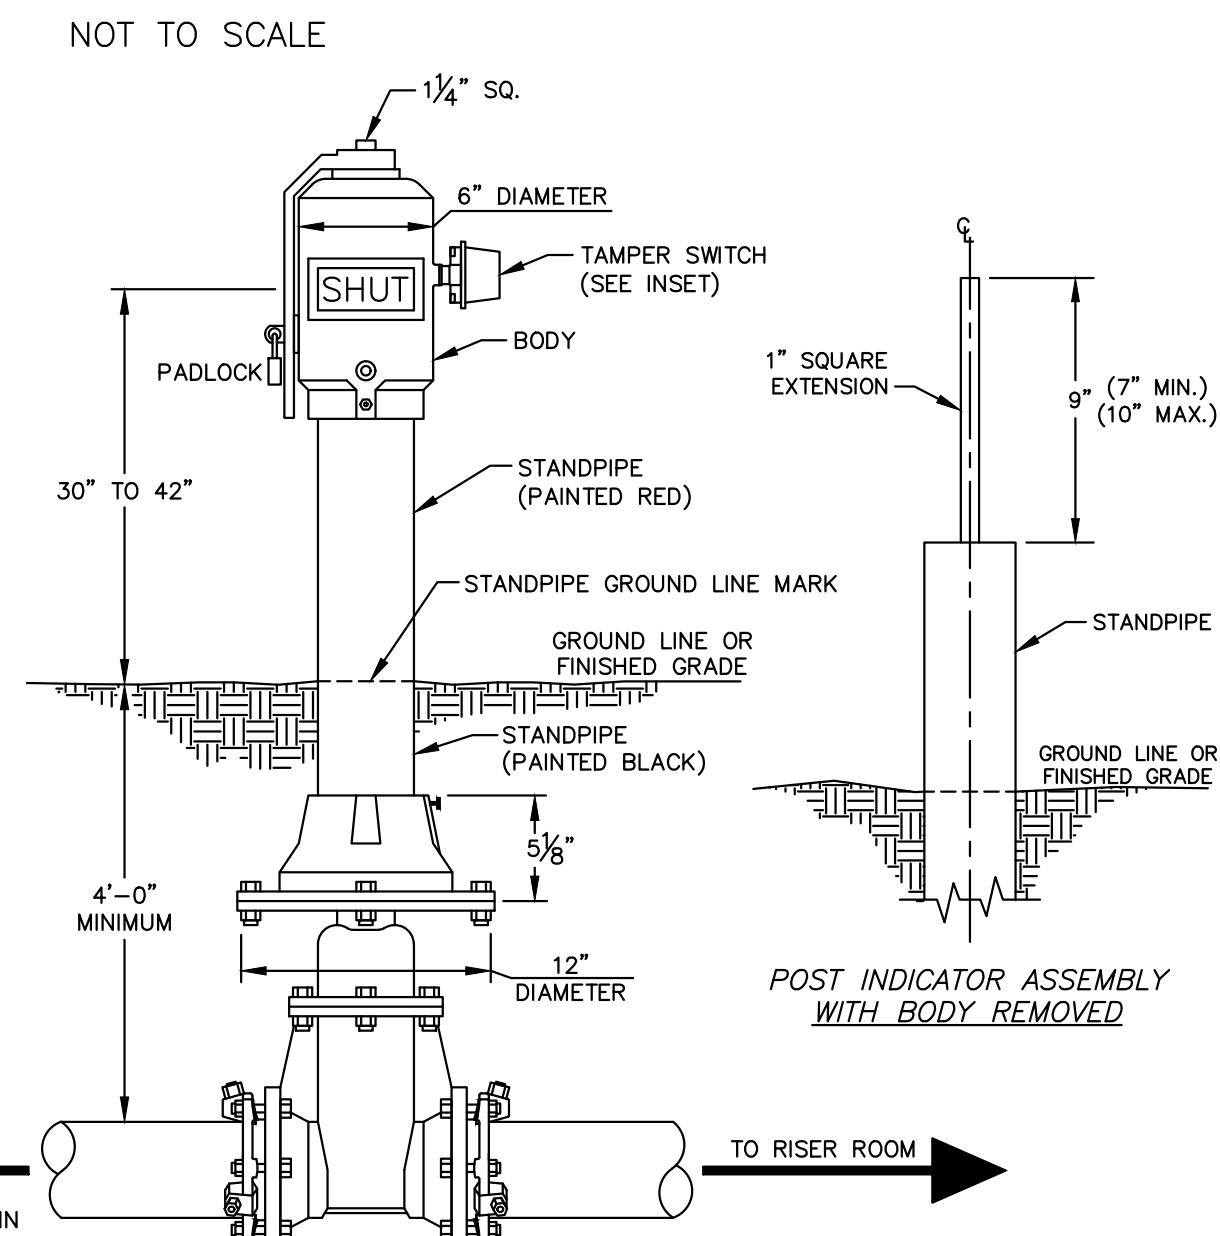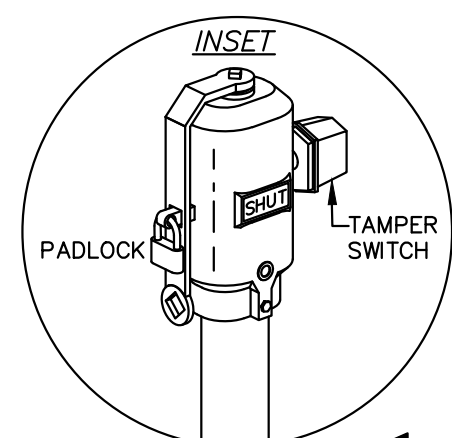


POST INDICATOR VALVE
(NOT TO SCALE)

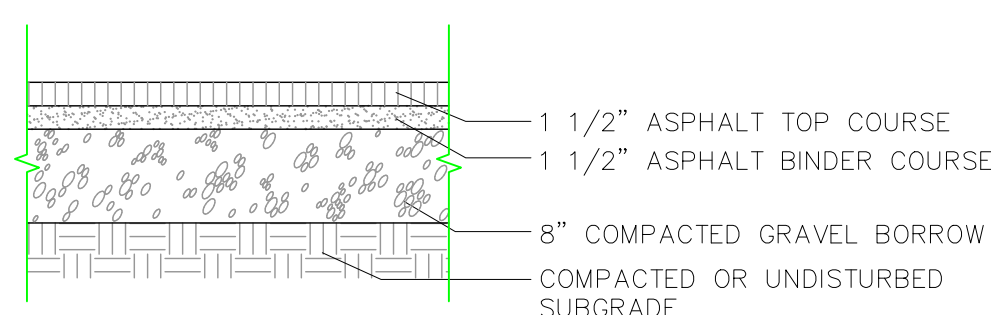


BIT CONCRETE SIDEWALK
(NOT TO SCALE)

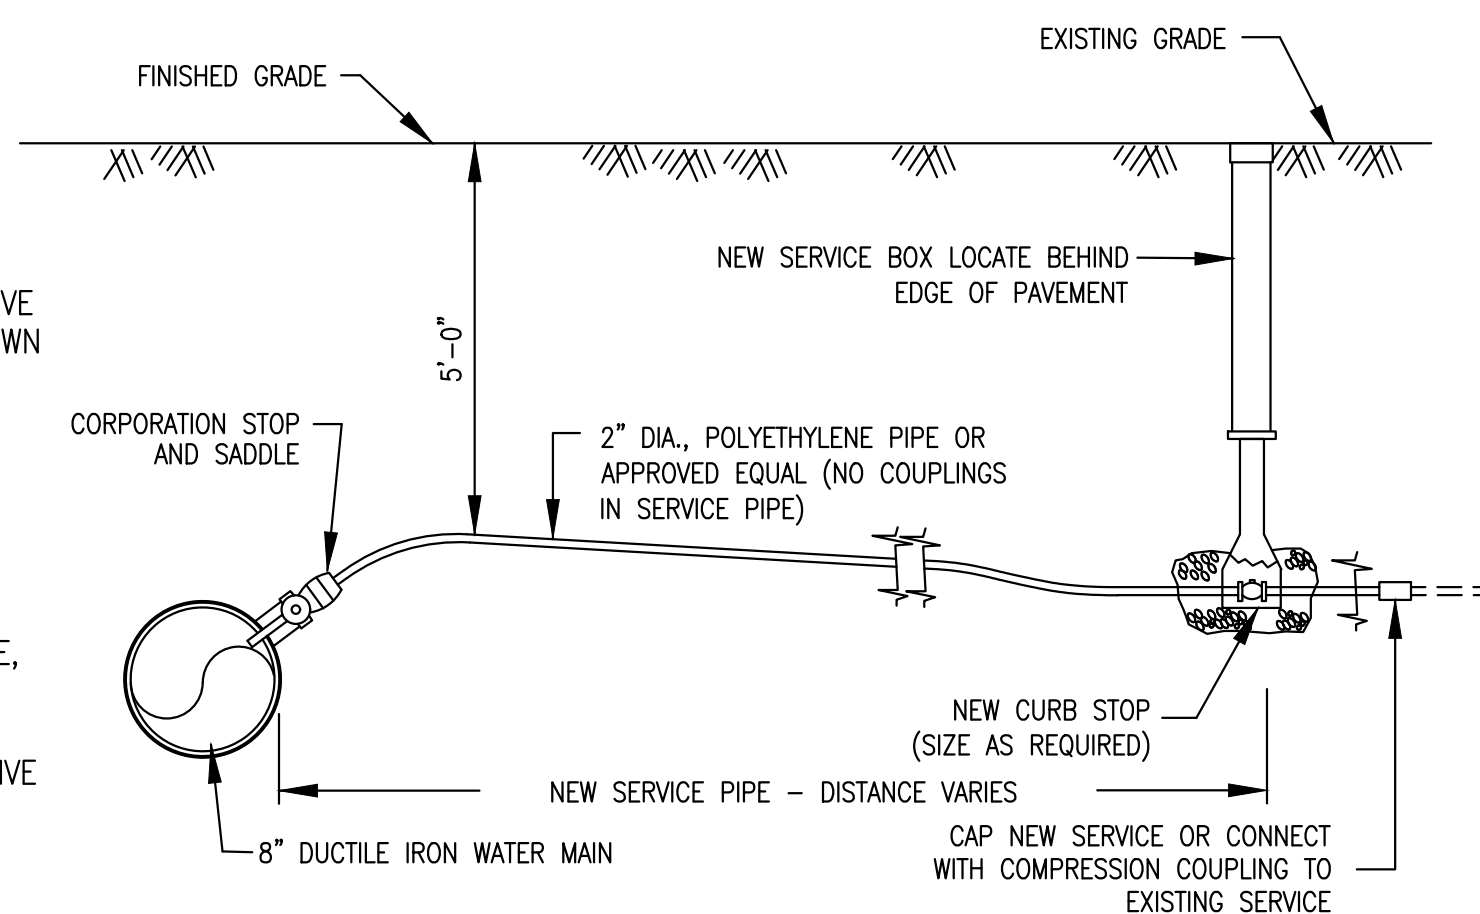


2"Ø DOMESTIC WATER SERVICE DETAIL
(NOT TO SCALE)

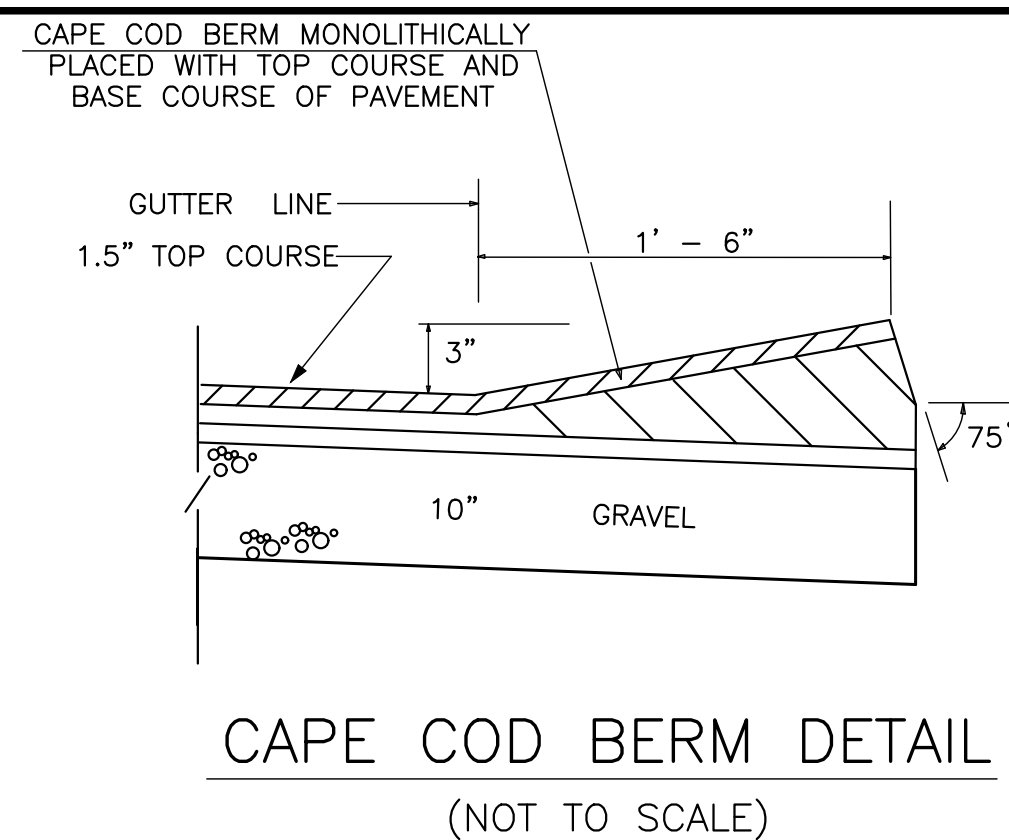

CAPE COD BERM DETAIL
(NOT TO SCALE)

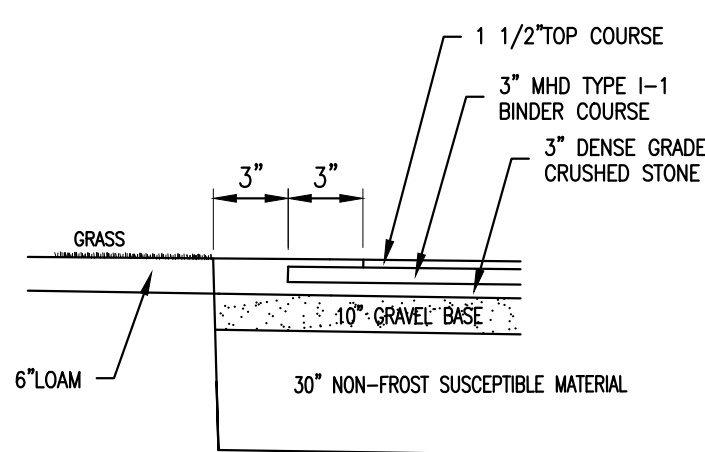

STEPPED PAVEMENT DETAIL
(NOT TO SCALE)

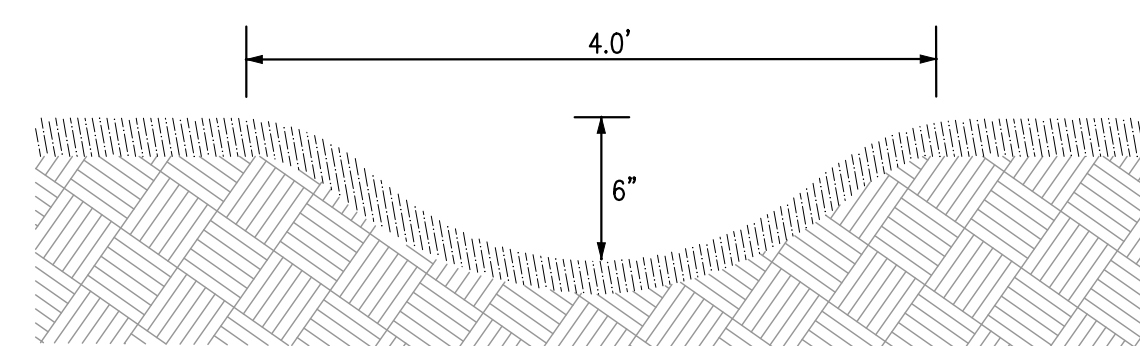

SWALE DETAIL
(NOT TO SCALE)

DATE	OBSERVATION WELL ELEVATIONS					WITNESS
	#1	#2	#3	#4	#5	
3/28/08	41.63	43.65	-	-	-	RP +JP
5/30/08	41.01	43.25	44.40	40.66	-	PGB
3/13/09	41.71	44.35	44.90	40.66	40.45	PGB
4/29/10	45.41	48.75	49.30	45.13	44.85	PF
3/4/11	41.44	44.05	45.00	40.66	40.05	PF + LT
12/30/16	-	38.95	NW	-	-	EP
12/30/16	-	40.95	NW	NW	37.25	EP

FRIMPTER ADJUSTMENT

$$Sh = Sc - [(Sr/Owr) * (Owc - Owrmax)]$$

$$Sh = 17.4 - [(4.20/4.11) * (7.56 - 5.86)]$$

$$Sh = 17.4 - 1.74 = 15.7$$

ADJUSTED GROUNDWATER ELEVATION WELL #3 (4/29/10)
= 49.3 + 1.74 = EL. 51.04

SOIL LOGS (NOT TO SCALE)

T.H.#1 EL. 53.00	TH#2 EL. 64.60	T.H.#3 EL. 65.70	T.H.#16-1 EL. 67.30	T.H.#16-2 EL. 66.70
0"-162" C MEDIUM-FINE SAND	0"-30" FILL 30"-192" C GRAVELLY SAND	0"-24" FILL 24"-228" C SAND	0"-252" C SAND	0"-264" C SAND
D=13'-6"	D=16'-0"	D=19'-0"	D=21'-0"	D=25'-0"
39.5	48.60	46.70	46.30	41.70
WATER @ 13'-0" (EL.=40.00)	NO WATER	NO WATER	NO WATER	MOTTLES @ 25'-0" EL.=41.70

TEST HOLES 1, 2, 3 WERE PERFORMED BY DARREN GRADY, P.E. ON MARCH 14, 2007
TEST HOLES 16-1, 16-2 WERE PERFORMED BY DARREN GRADY, P.E. AND WITNESSED BY
ED PESCE, P.E. ON DECEMBER 30, 2016


CONSTRUCTION NOTES

GENERAL:

1. THE ACCURACY OF EXISTING UTILITY LOCATIONS, DIMENSIONS AND LINES IS FROM EXISTING INFORMATION OF RECORD AND IS NOT WARRANTED. CONTRACTOR TO VERIFY PRIOR TO INITIATING CONSTRUCTION.
2. PRIOR TO CONSTRUCTION, THE CONTRACTOR SHALL SECURE ALL NECESSARY STATE, MUNICIPAL AND OTHER UTILITY PERMITS AND VERIFY THE PROPOSED LOCATIONS OF UTILITIES WITH UTILITY COMPANIES.
3. CONTRACTOR SHALL NOTIFY "DIG SAFE" (1-800-322-4844) AT LEAST 4 DAYS PRIOR TO CONSTRUCTION.
4. UNDERGROUND UTILITIES SHALL BE INSTALLED IN ACCORDANCE WITH THE SPECIFICATIONS OF THE APPROPRIATE DEPARTMENT OR COMPANY. THE CONTRACTOR SHALL NOTIFY THE MARSHFIELD D.P.W. (834-5589) AT LEAST 4 DAYS PRIOR TO CONSTRUCTION OF DRAINAGE & WATER SYSTEMS.
5. SEWAGE DISPOSAL TO CONSIST OF SEPTIC SYSTEMS.
6. ALL STUMPS SHALL BE DISPOSED OFF SITE.

WATER SYSTEM NOTES:

1. ALL MAINS SHALL BE 8" CEMENT LINED DUCTILE IRON PIPE, CLASS 52.
2. ALL WATER SERVICES SHALL BE 2" POLYETHYLENE PIPE.
3. ALL CONSTRUCTION MATERIALS AND METHODS SHALL CONFORM TO TOWN OF MARSHFIELD WATER DEPARTMENT REQUIREMENTS.
4. PROVIDE THRUST BLOCKS AT ALL WATER MAIN FITTINGS.
5. HYDRANTS SHALL BE MUELLER CENTURION 200 WITH BRASS FITTINGS, MECHANICAL JOINT ANCHORING TEES AND THRUST BLOCKS.

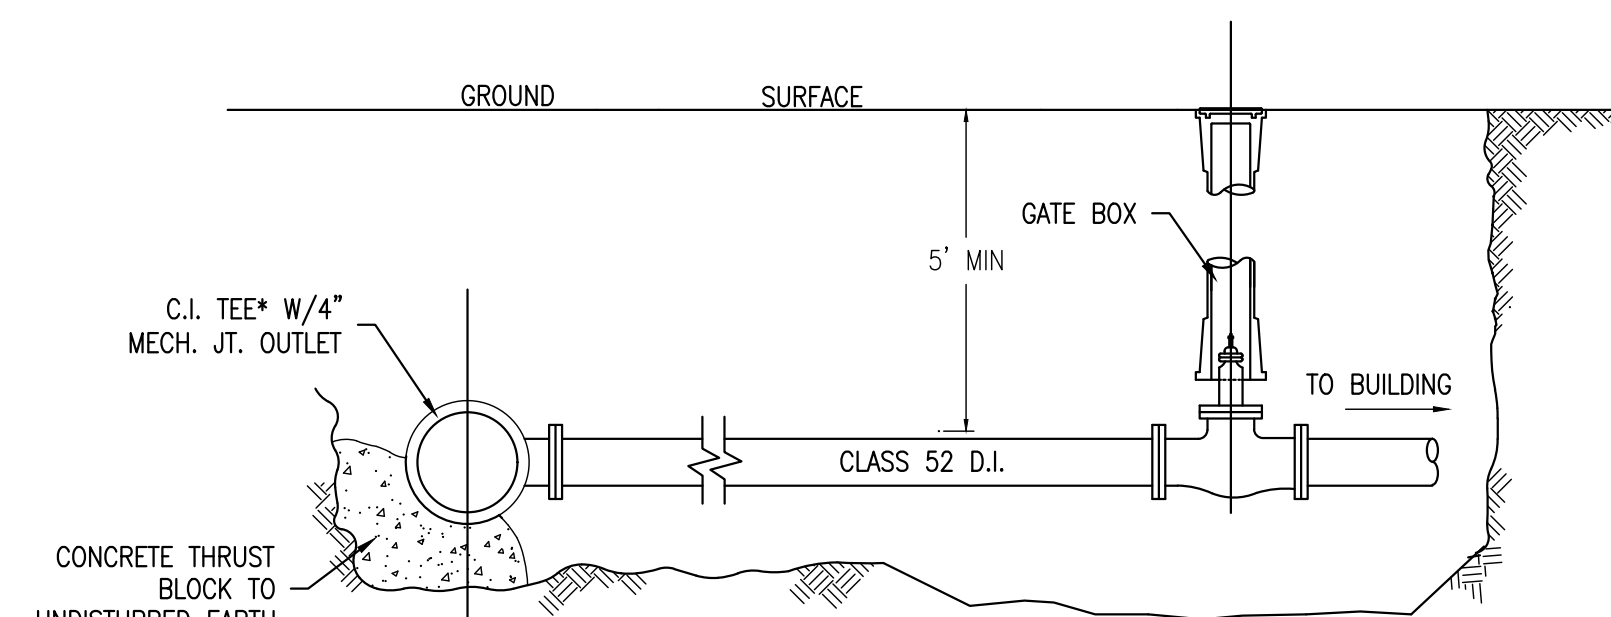

*ALL VALVES AND FITTINGS ARE TO BE MECHANICAL JOINTS

VALVE BOXES SHALL BE CAST IRON, ADJUSTABLE, SUP AND MANUFACTURED IN NORTH AMERICA. MUELLER, AM FLOW CONTROL OR CLOW CORP. OPEN LEFT (COUNTER CLOCKWISE)

NOTES:
FIRE SERVICES SHALL BE 4"
SEE PLUMBING PLAN FOR CONNECTIONS AT BUILDINGS
FIRE SERVICE SHALL BE INSTALLED IN ACCORDANCE WITH MARSHFIELD WATER DEPARTMENT AND FIRE DEPARTMENT STANDARDS

FIRE SERVICE DETAIL (NOT TO SCALE)


SITE PLAN BRIDLE CROSSING OFF FERRY STREET MARSHFIELD, MASSACHUSETTS

PREPARED FOR:
MATLIN LLC C/O
KEVIN SEALUND & MATTHEW DACEY
794 WASHINGTON STREET
PEMBROKE, MA 02359



NOVEMBER 9, 2023
SCALE: AS SHOWN
JOB No. 12-243




GRADY CONSULTING, L.L.C.
Civil Engineers, Land Surveyors & Landscape Architects
71 Evergreen Street, Suite 1, Kingston, MA 02364
Phone (781) 585-2300

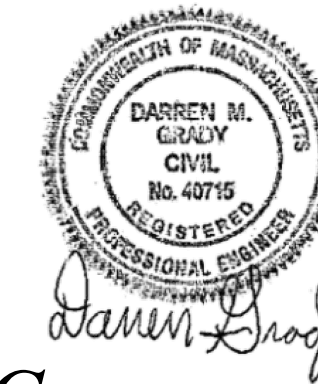

WATER DETAILS

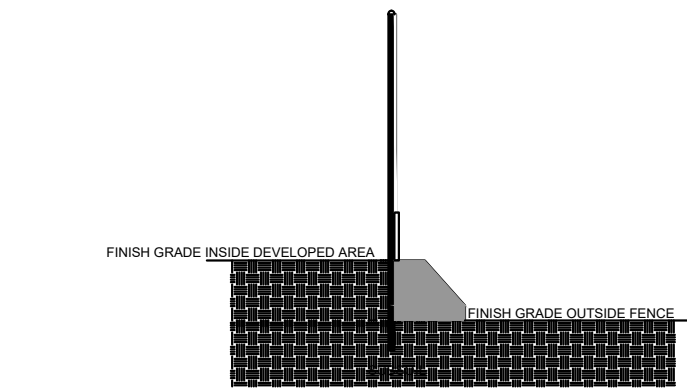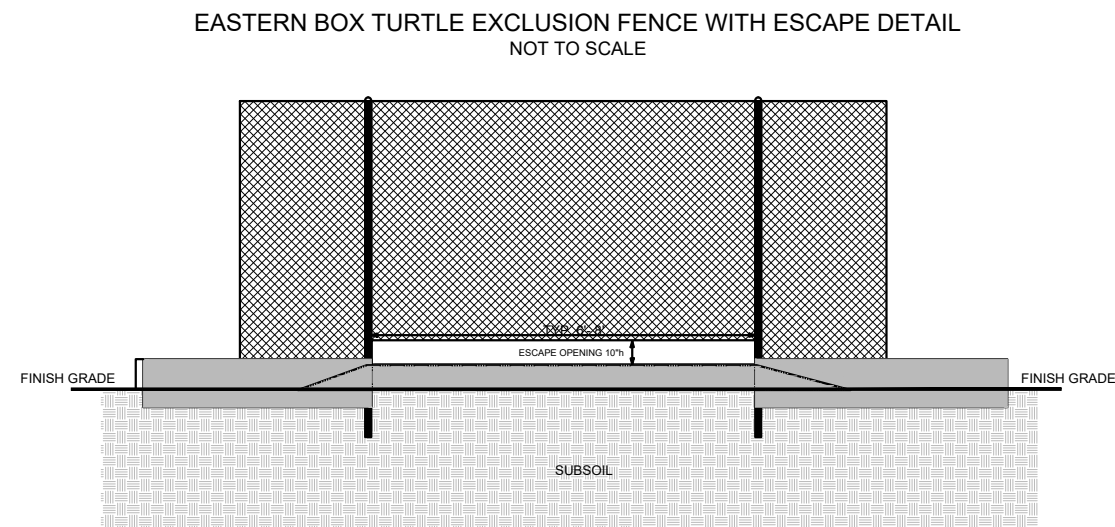

FENCE DETAIL
(NOT TO SCALE)

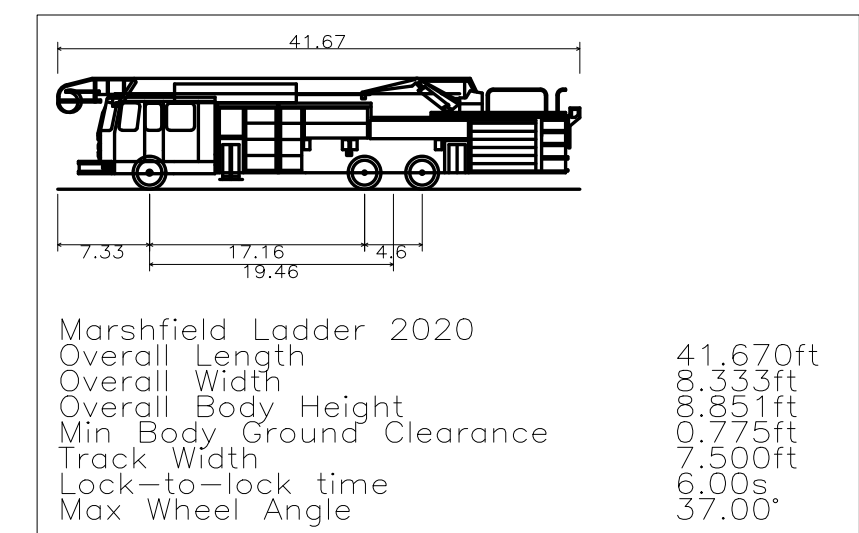

23.4.6 Access aisles: All accessible spaces shall have access aisles that comply with the following:


- a. Parking access aisles shall be part of an accessible route to the building or facility entrance and shall comply with 521 CMR 20.00; ACCESSIBLE ROUTE.

Exception: For temporary accessible parking, directional signage along the entire accessible route, using the international symbol of accessibility and an arrow, shall be used to direct people to the closest accessible entrance.

- b. Access aisles adjacent to accessible spaces shall be five feet (5' = 1524mm) wide minimum, except adjacent to van accessible spaces the access aisle shall be a minimum of eight feet (8' = 2438mm) wide.

Exception: When temporary accessible parking is located within a field or otherwise unimproved site, when such area has not been improved in accordance with 521 CMR, the spaces shall be located on the least sloping area of the parking lot in conjunction with the temporary accessible parking spaces.

- c. Two accessible parking spaces may share a common access aisle. See Fig. 23a and 23b.

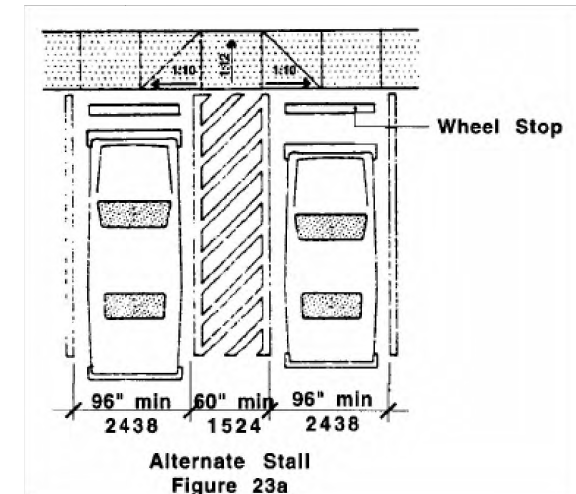



- d. Access aisles shall be level with surface slopes not exceeding 1:50 (2%) in all directions.
e. Access aisles shall be clearly marked by means of diagonal stripes.

23.4.7 Van Accessible spaces shall comply with the following:

- a. Provide minimum vertical clearance of eight feet, two inches (8'2" = 2489mm) at the parking space and along at least one vehicle access route to such spaces from site entrance(s) and exit(s). See Fig. 23c.

ACCESSIBILITY PARKING
(NOT TO SCALE)


MASSDOT CONSTRUCTION STANDARDS
WHEELCHAIR RAMPS
LESS THAN 12'-4" SIDEWALK
DRAWING NUMBER
E 107.2.0
DATE OF ISSUE
JUNE 2014

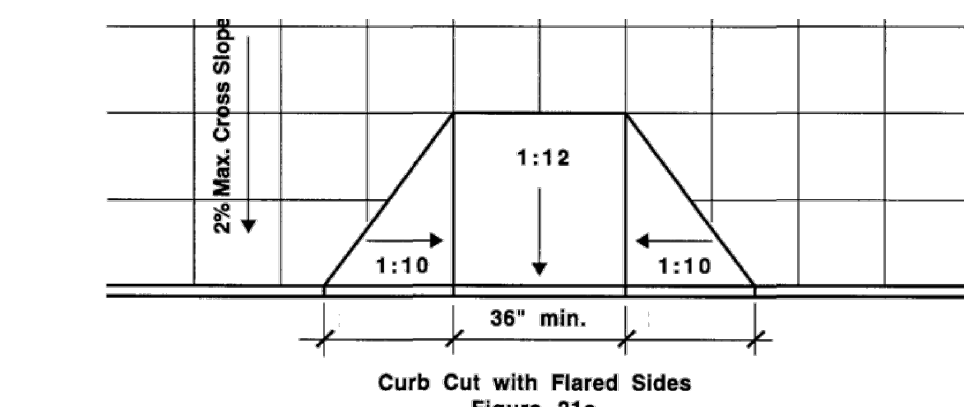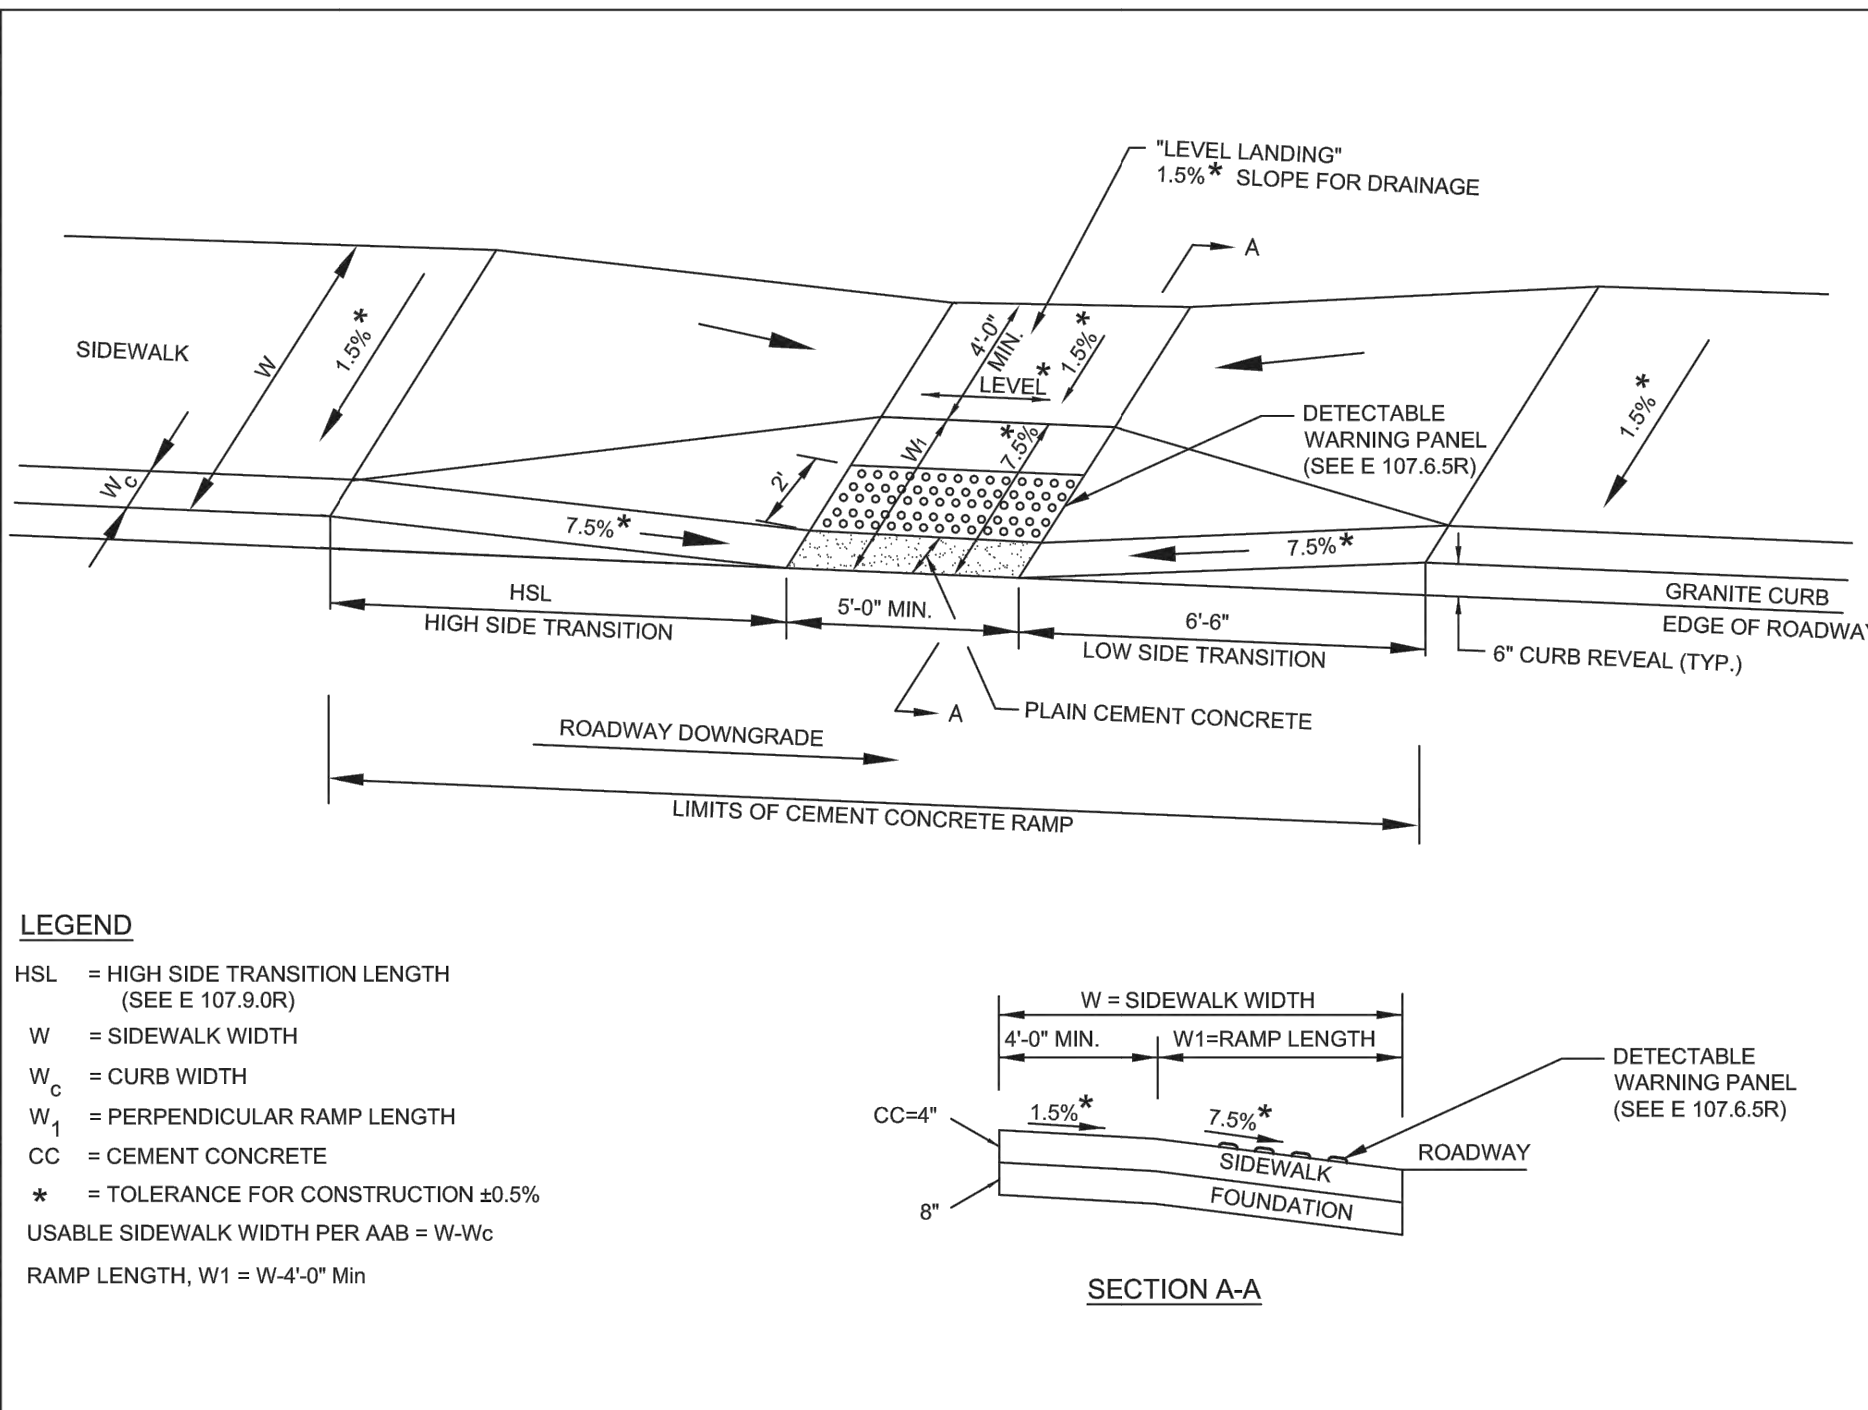


- 21.8 RETURNED SIDES
Curb cuts with returned sides are only permitted where they are protected by handrails pursuant to 521 CMR 24.5, Handrails or where pedestrian travel across the ramp is obstructed by permanently installed street hardware or landscaping. See Fig. 21d.

RAMP FLARED SIDES DETAIL
(NOT TO SCALE)

- 21.3 SLOPE
The least possible slope should be used for any ramp. The maximum slope shall be one-in-12 (1:12) (8.3%). Where sidewalks are too narrow to install a straight-line curb cut at a slope of one-in-12 (1:12) (8.3%), the sides of the curb cut shall not exceed one-in-12 (1:12) (8.3%). See Fig. 21b. The maximum cross-slope for any curb cut shall be 1:50 (2%). (There is no tolerance allowed on slope requirements). (Refer to 521 CMR 2.4.4d).

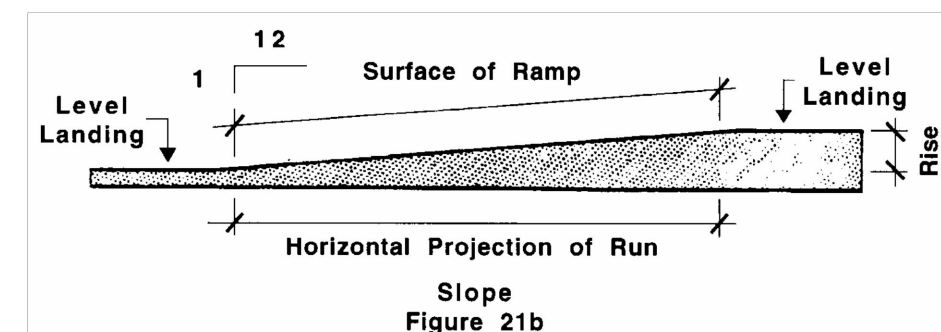


RAMP SLOPE DETAIL
(NOT TO SCALE)

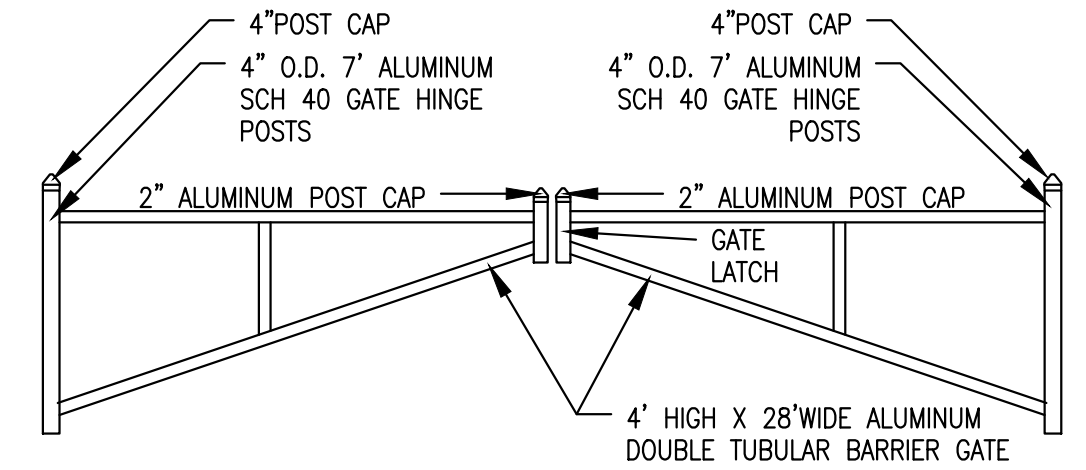

1. THE GATE SHALL BE AS SHOWN OR APPROVED EQUAL.
2. GATE HINGE POSTS SHALL BE SET IN CONCRETE IN ACCORDANCE WITH THE MANUFACTURERS INSTALLATION MANUAL.
3. ACCESS GATE SHALL BE INSTALLED IN ACCORDANCE WITH THE MANUFACTURERS GUIDELINES.
4. THE GATE SHALL BE FITTED WITH "DANGER KEEP OUT" SIGNAGE.

ACCESS GATE DETAIL
(NOT TO SCALE)

PARKING AND PASSENGER LOADING ZONES

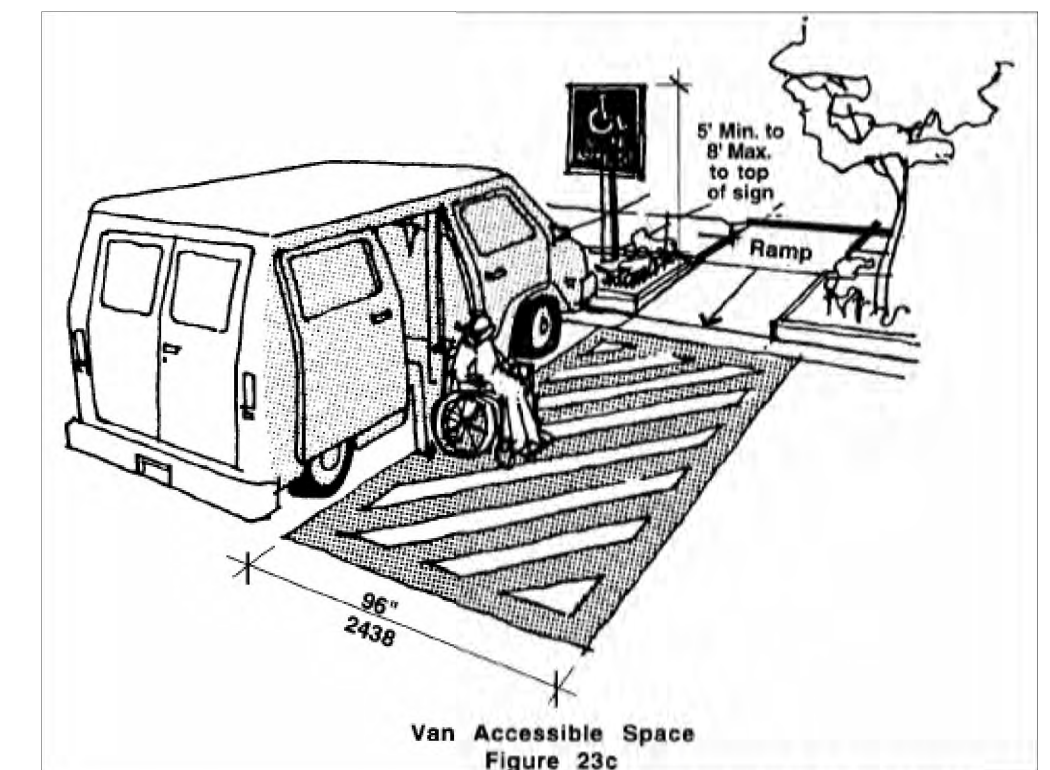

- b. Each space shall have a sign designating it "Van Accessible" as required by 521 CMR 23.6, Signage.
c. All such spaces may be grouped on one level of a parking structure.
d. Eight foot minimum (8' = 2438mm) wide space.
e. Provide an access aisle of eight feet (8' = 2438mm).


ACCESSIBILITY LOADING ZONE
(NOT TO SCALE)



DANGER - KEEP OUT SIGN
(NOT TO SCALE)



HANDICAP PARKING SIGN
(NOT TO SCALE)

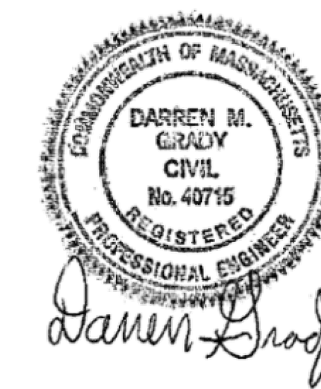


SITE PLAN BRIDLE CROSSING OFF FERRY STREET MARSHFIELD, MASSACHUSETTS

PREPARED FOR:
MATLIN LLC C/O
KEVIN SEALUND & MATTHEW DACEY
794 WASHINGTON STREET
PEMBROKE, MA 02359

NOVEMBER 9, 2023
SCALE: AS SHOWN
JOB No. 12-243




GRADY CONSULTING, L.L.C.
Civil Engineers, Land Surveyors & Landscape Architects
71 Evergreen Street, Suite 1, Kingston, MA 02364
Phone (781) 585-2300

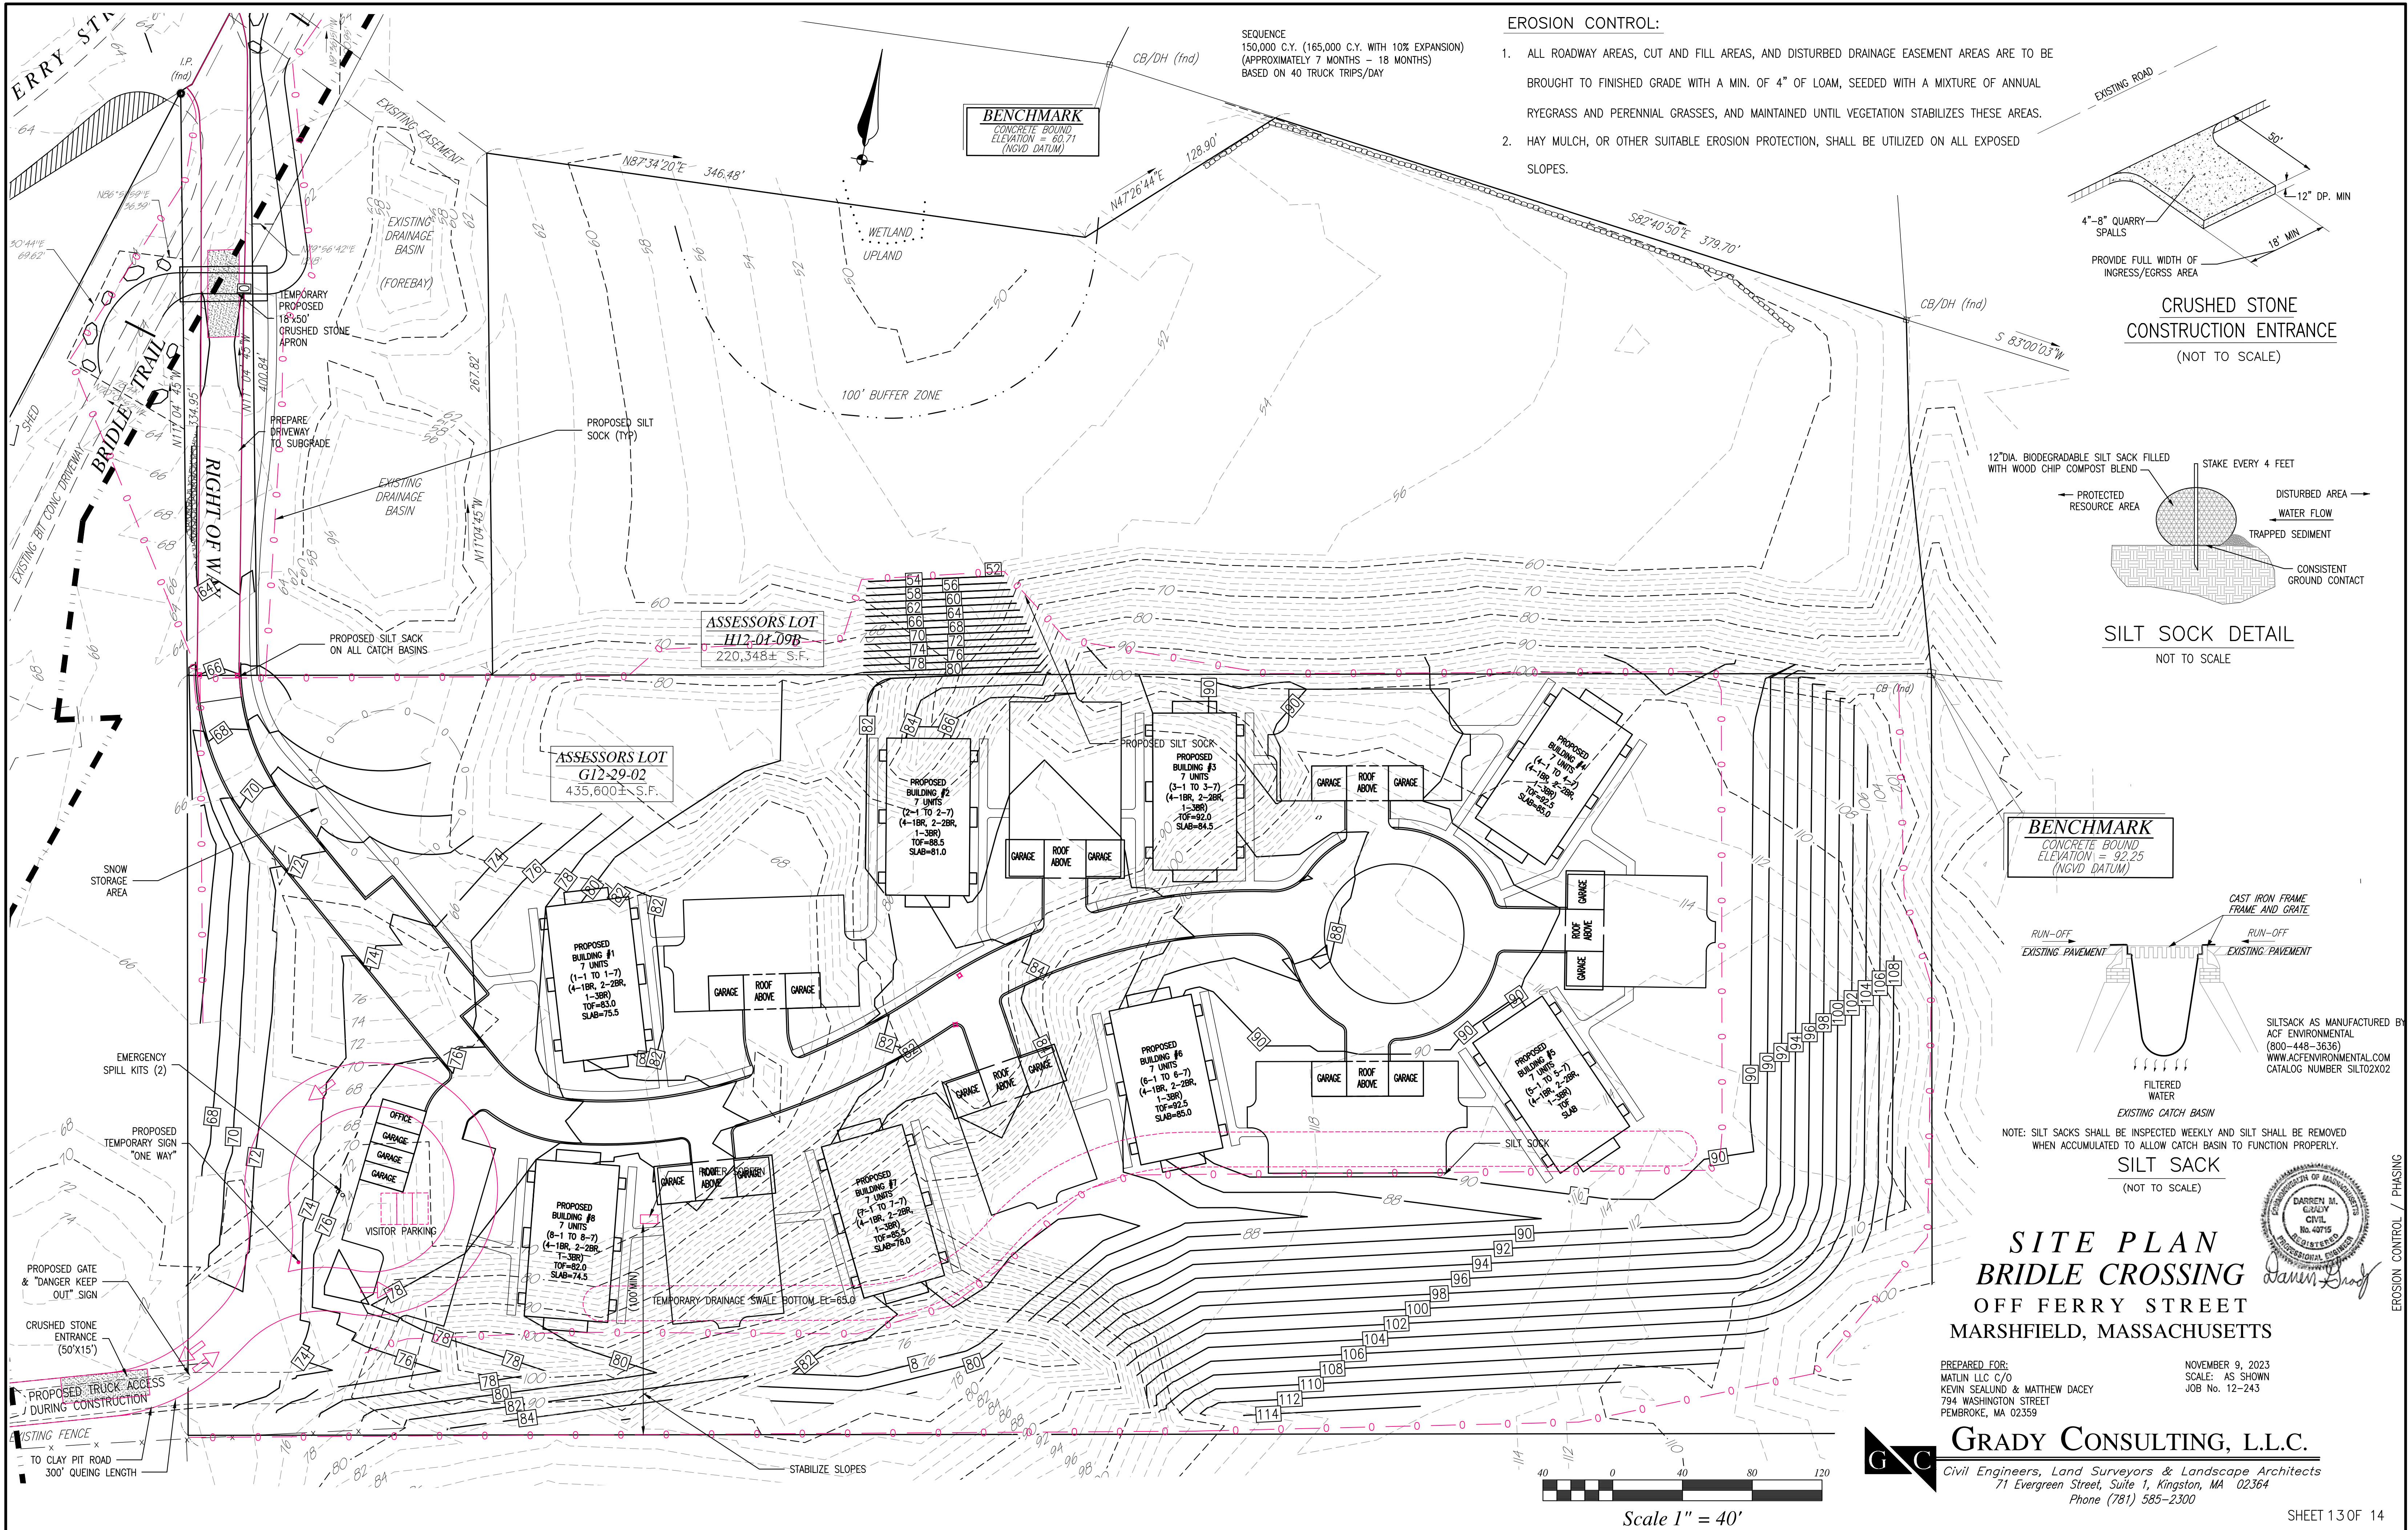


SEQUENCE
150,000 C.Y. (165,000 C.Y. WITH 10% EXPANSION)
(APPROXIMATELY 7 MONTHS - 18 MONTHS)
BASED ON 40 TRUCK TRIPS/DAY

EROSION CONTROL:

1. ALL ROADWAY AREAS, CUT AND FILL AREAS, AND DISTURBED DRAINAGE EASEMENT AREAS ARE TO BE BROUGHT TO FINISHED GRADE WITH A MIN. OF 4" OF LOAM, SEEDED WITH A MIXTURE OF ANNUAL RYEGRASS AND PERENNIAL GRASSES, AND MAINTAINED UNTIL VEGETATION STABILIZES THESE AREAS.
2. HAY MULCH, OR OTHER SUITABLE EROSION PROTECTION, SHALL BE UTILIZED ON ALL EXPOSED SLOPES.

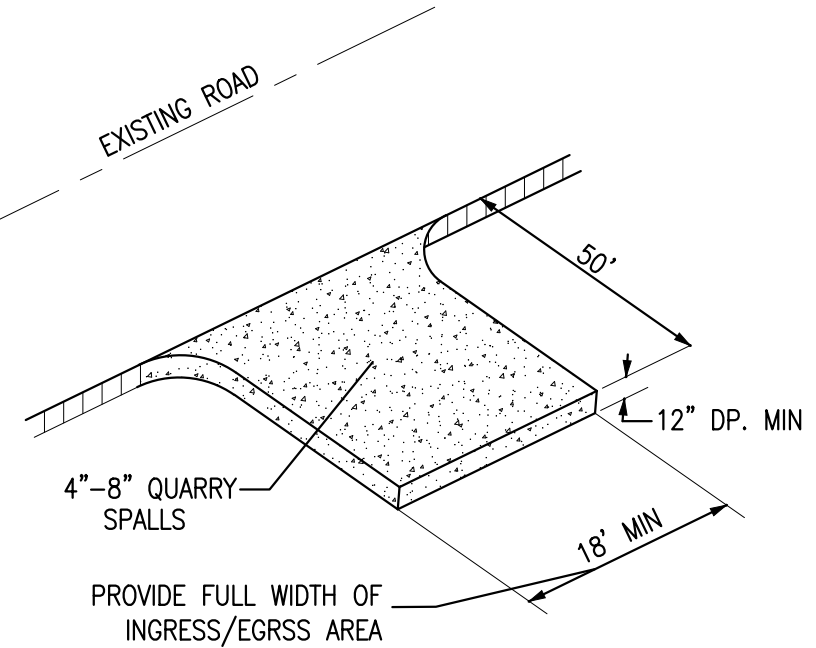


CRUSHED STONE
CONSTRUCTION ENTRANCE
(NOT TO SCALE)

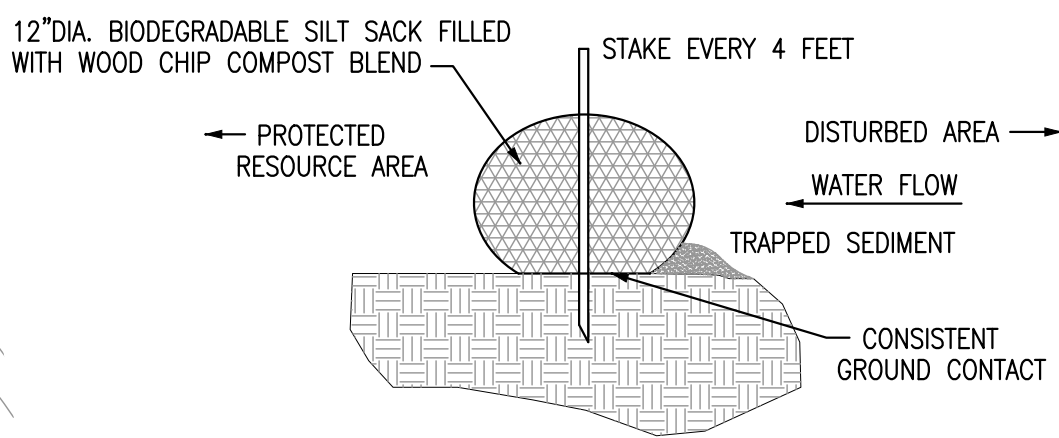

SILT SOCK DETAIL
NOT TO SCALE


BENCHMARK
CONCRETE BOUND
ELEVATION = 92.25
(NGVD DATUM)

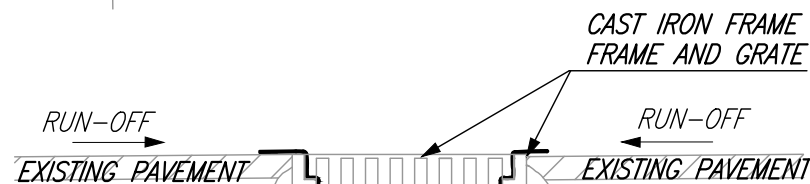

SILTSACK AS MANUFACTURED BY
ACF ENVIRONMENTAL
(800-448-3636)
WWW.ACFENVIRONMENTAL.COM
CATALOG NUMBER SILT2X02

NOTE: SILT SACKS SHALL BE INSPECTED WEEKLY AND SILT SHALL BE REMOVED
WHEN ACCUMULATED TO ALLOW CATCH BASIN TO FUNCTION PROPERLY.

SILT SACK
(NOT TO SCALE)

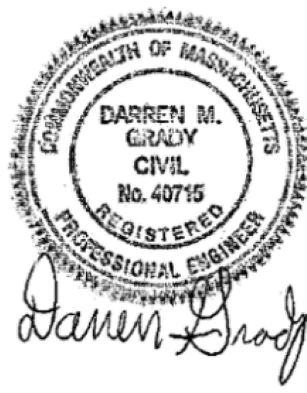


SITE PLAN
BRIDLE CROSSING
OFF FERRY STREET
MARSHFIELD, MASSACHUSETTS


PREPARED FOR:
MATLIN LLC C/O
KEVIN SEALUND & MATTHEW DACEY
794 WASHINGTON STREET
PEMBROKE, MA 02359

NOVEMBER 9, 2023
SCALE: AS SHOWN
JOB No. 12-243

GRADY CONSULTING, L.L.C.
Civil Engineers, Land Surveyors & Landscape Architects
71 Evergreen Street, Suite 1, Kingston, MA 02364
Phone (781) 585-2300

 


Scale 1" = 40'

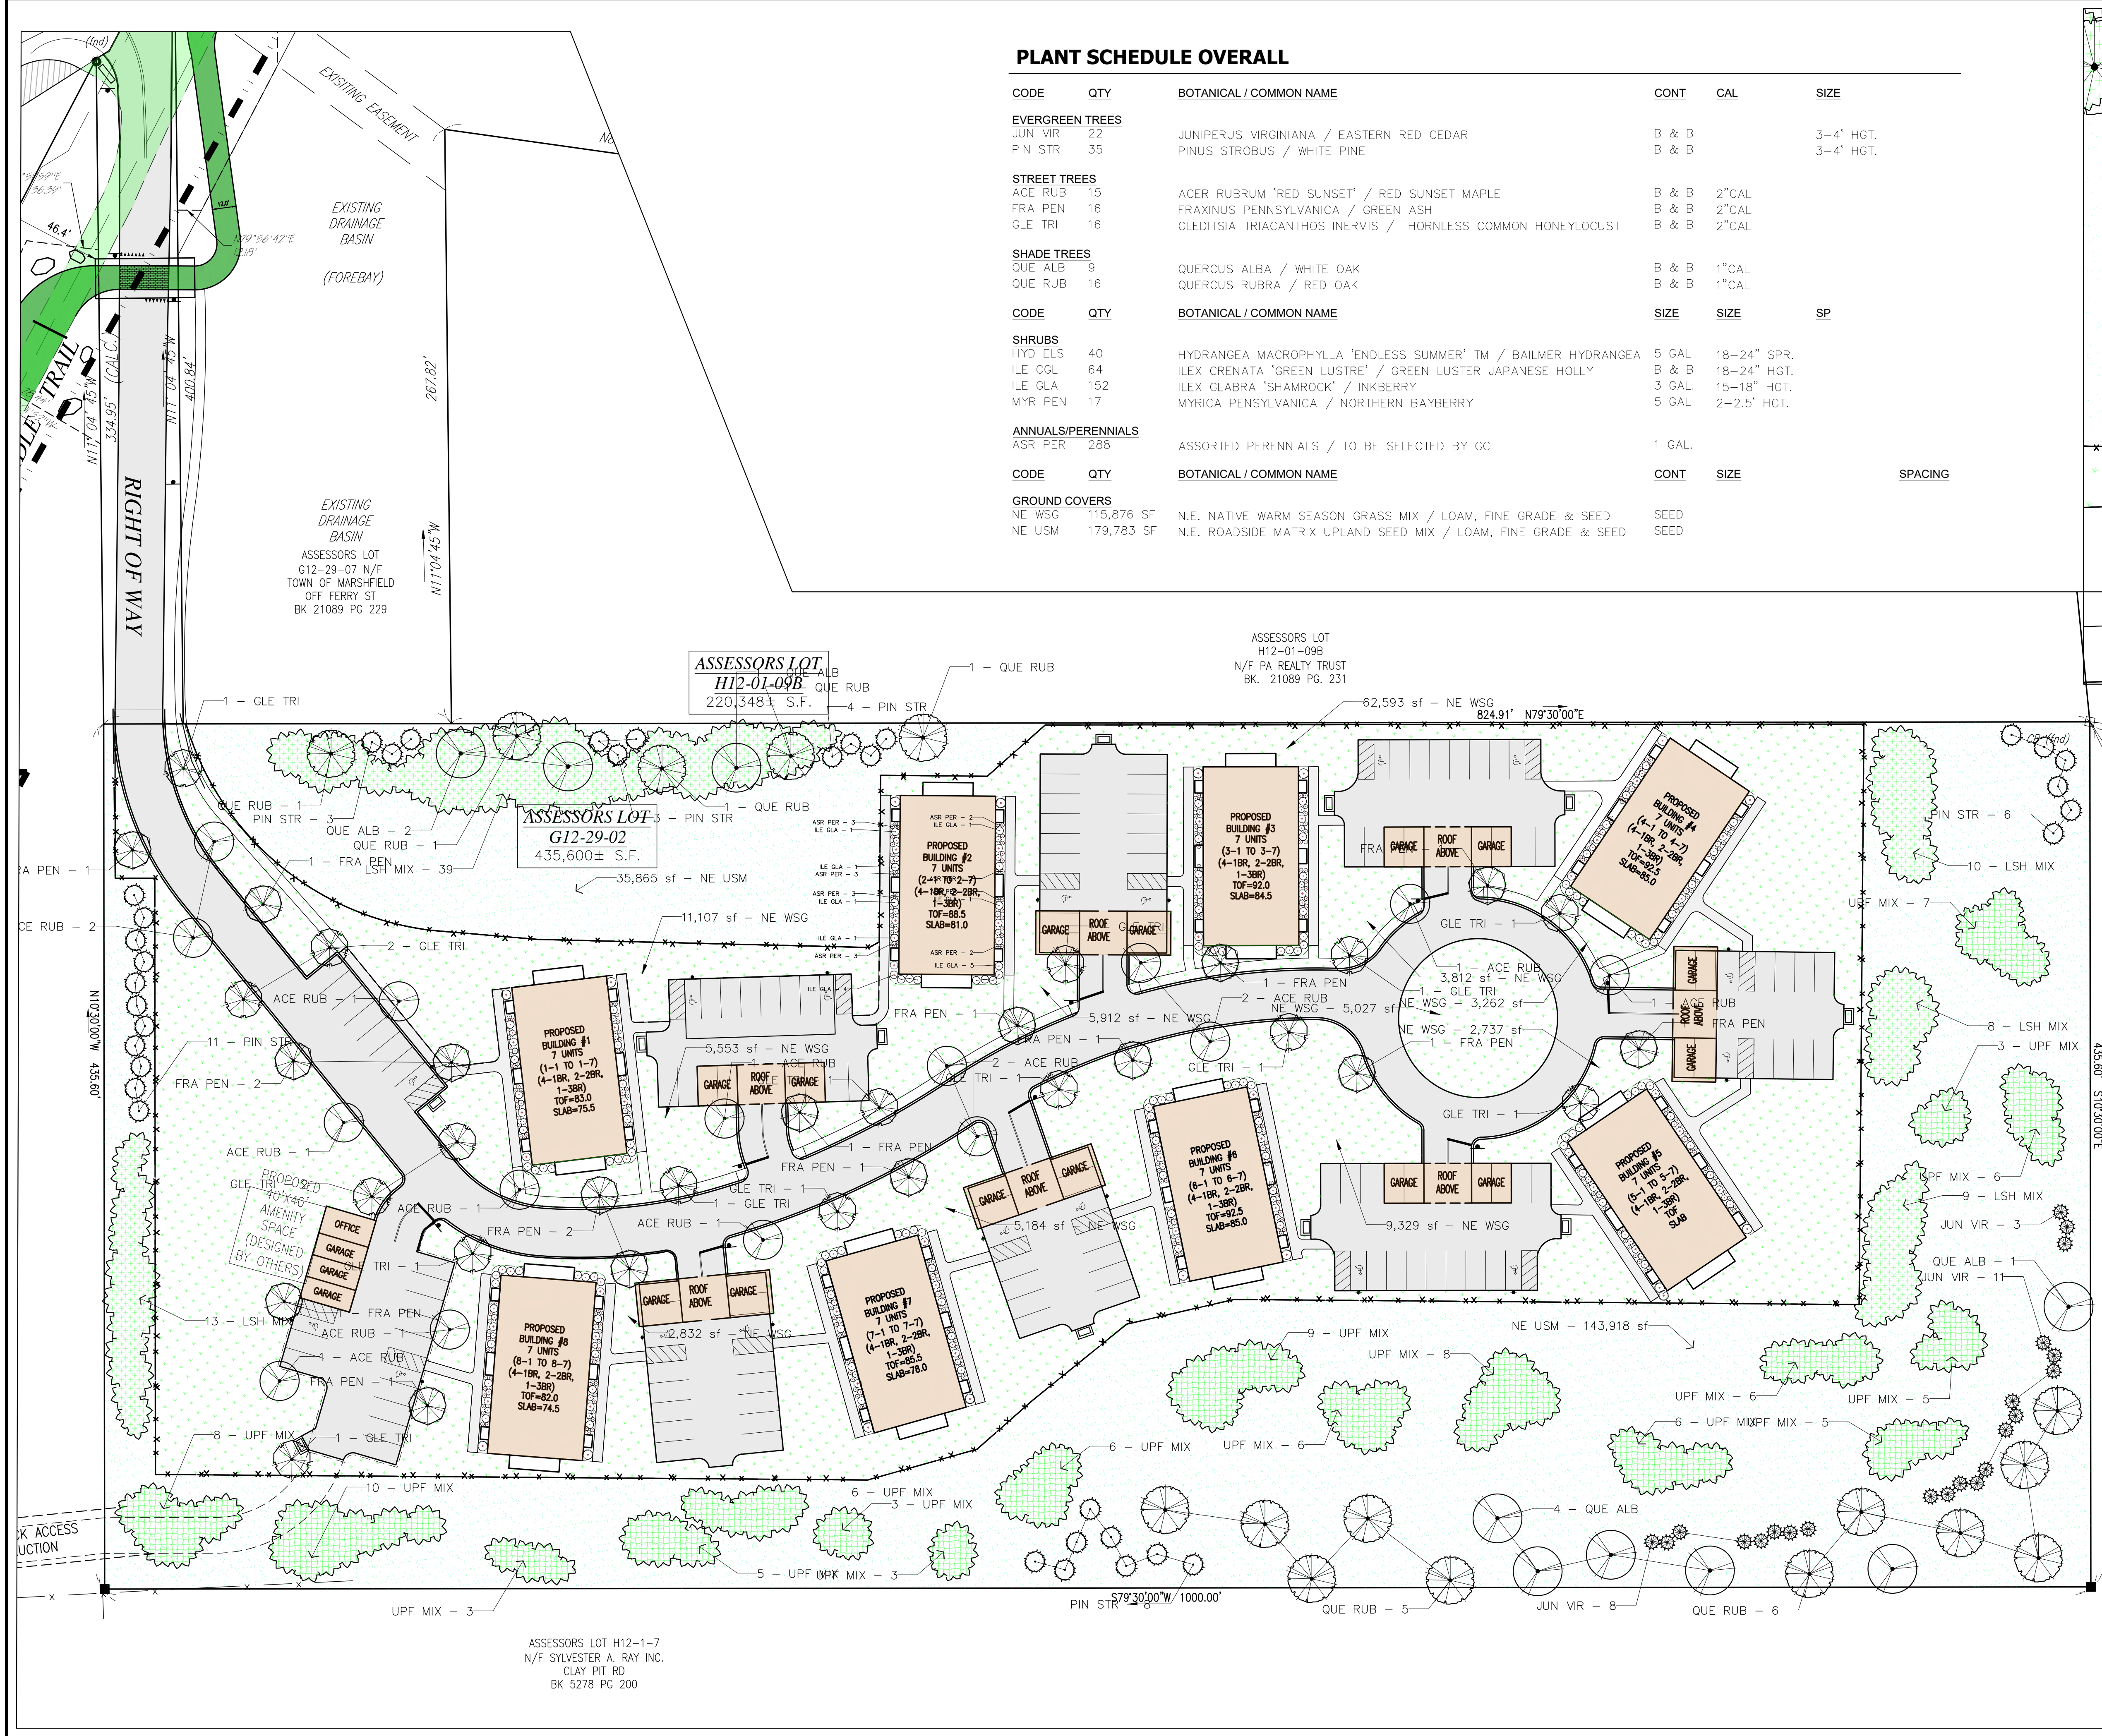

PLANT SCHEDULE OVERALL

CODE	QTY	BOTANICAL / COMMON NAME	CONT	CAL	SIZE
EVERGREEN TREES					
JUN VIR	22	JUNIPERUS VIRGINIANA / EASTERN RED CEDAR	B & B		3-4' HGT.
PIN STR	35	PINUS STROBUS / WHITE PINE	B & B		3-4' HGT.
STREET TREES					
ACE RUB	15	ACER RUBRUM 'RED SUNSET' / RED SUNSET MAPLE	B & B	2" CAL	
FRA PEN	16	FRAXINUS PENNSYLVANICA / GREEN ASH	B & B	2" CAL	
GLE TRI	16	GLEDTISIA TRIACANTHOS INERMIS / THORNLESS COMMON HONEYLOCUST	B & B	2" CAL	
SHADE TREES					
QUE ALB	9	QUERCUS ALBA / WHITE OAK	B & B	1" CAL	
QUE RUB	16	QUERCUS RUBRA / RED OAK	B & B	1" CAL	
SHRUBS					
HYD ELS	40	HYDRANGEA MACROPHYLLA 'ENDLESS SUMMER' TM / BAILMER HYDRANGEA	5 GAL	18-24" SPR.	
ILE CGL	64	ILEX CRENATA 'GREEN LUSTRE' / GREEN LUSTER JAPANESE HOLLY	B & B	18-24" HGT.	
ILE GLA	152	ILEX GLABRA 'SHAMROCK' / INKBERRY	3 GAL	15-18" HGT.	
MYR PEN	17	MYRTICA PENNSYLVANICA / NORTHERN BAYBERRY	5 GAL	2-2.5' HGT.	
ANNUALS/PERENNIALS					
ASR PER	288	ASSORTED PERENNIALS / TO BE SELECTED BY GC	1 GAL		
GROUND COVERS					
NE WSG	115,876 SF	N.E. NATIVE WARM SEASON GRASS MIX / LOAM, FINE GRADE & SEED	SEED		
NE USM	179,783 SF	N.E. ROADSIDE MATRIX UPLAND SEED MIX / LOAM, FINE GRADE & SEED	SEED		

CODE	QTY	BOTANICAL / COMMON NAME	CONT	SIZE	SPACING
SHRUBS					
HYD ELS	40	HYDRANGEA MACROPHYLLA 'ENDLESS SUMMER' TM / BAILMER HYDRANGEA	5 GAL	18-24" SPR.	
ILE CGL	64	ILEX CRENATA 'GREEN LUSTRE' / GREEN LUSTER JAPANESE HOLLY	B & B	18-24" HGT.	
ILE GLA	152	ILEX GLABRA 'SHAMROCK' / INKBERRY	3 GAL	15-18" HGT.	
MYR PEN	17	MYRTICA PENNSYLVANICA / NORTHERN BAYBERRY	5 GAL	2-2.5' HGT.	
ANNUALS/PERENNIALS					
ASR PER	288	ASSORTED PERENNIALS / TO BE SELECTED BY GC	1 GAL		
GROUND COVERS					
NE WSG	115,876 SF	N.E. NATIVE WARM SEASON GRASS MIX / LOAM, FINE GRADE & SEED	SEED		
NE USM	179,783 SF	N.E. ROADSIDE MATRIX UPLAND SEED MIX / LOAM, FINE GRADE & SEED	SEED		

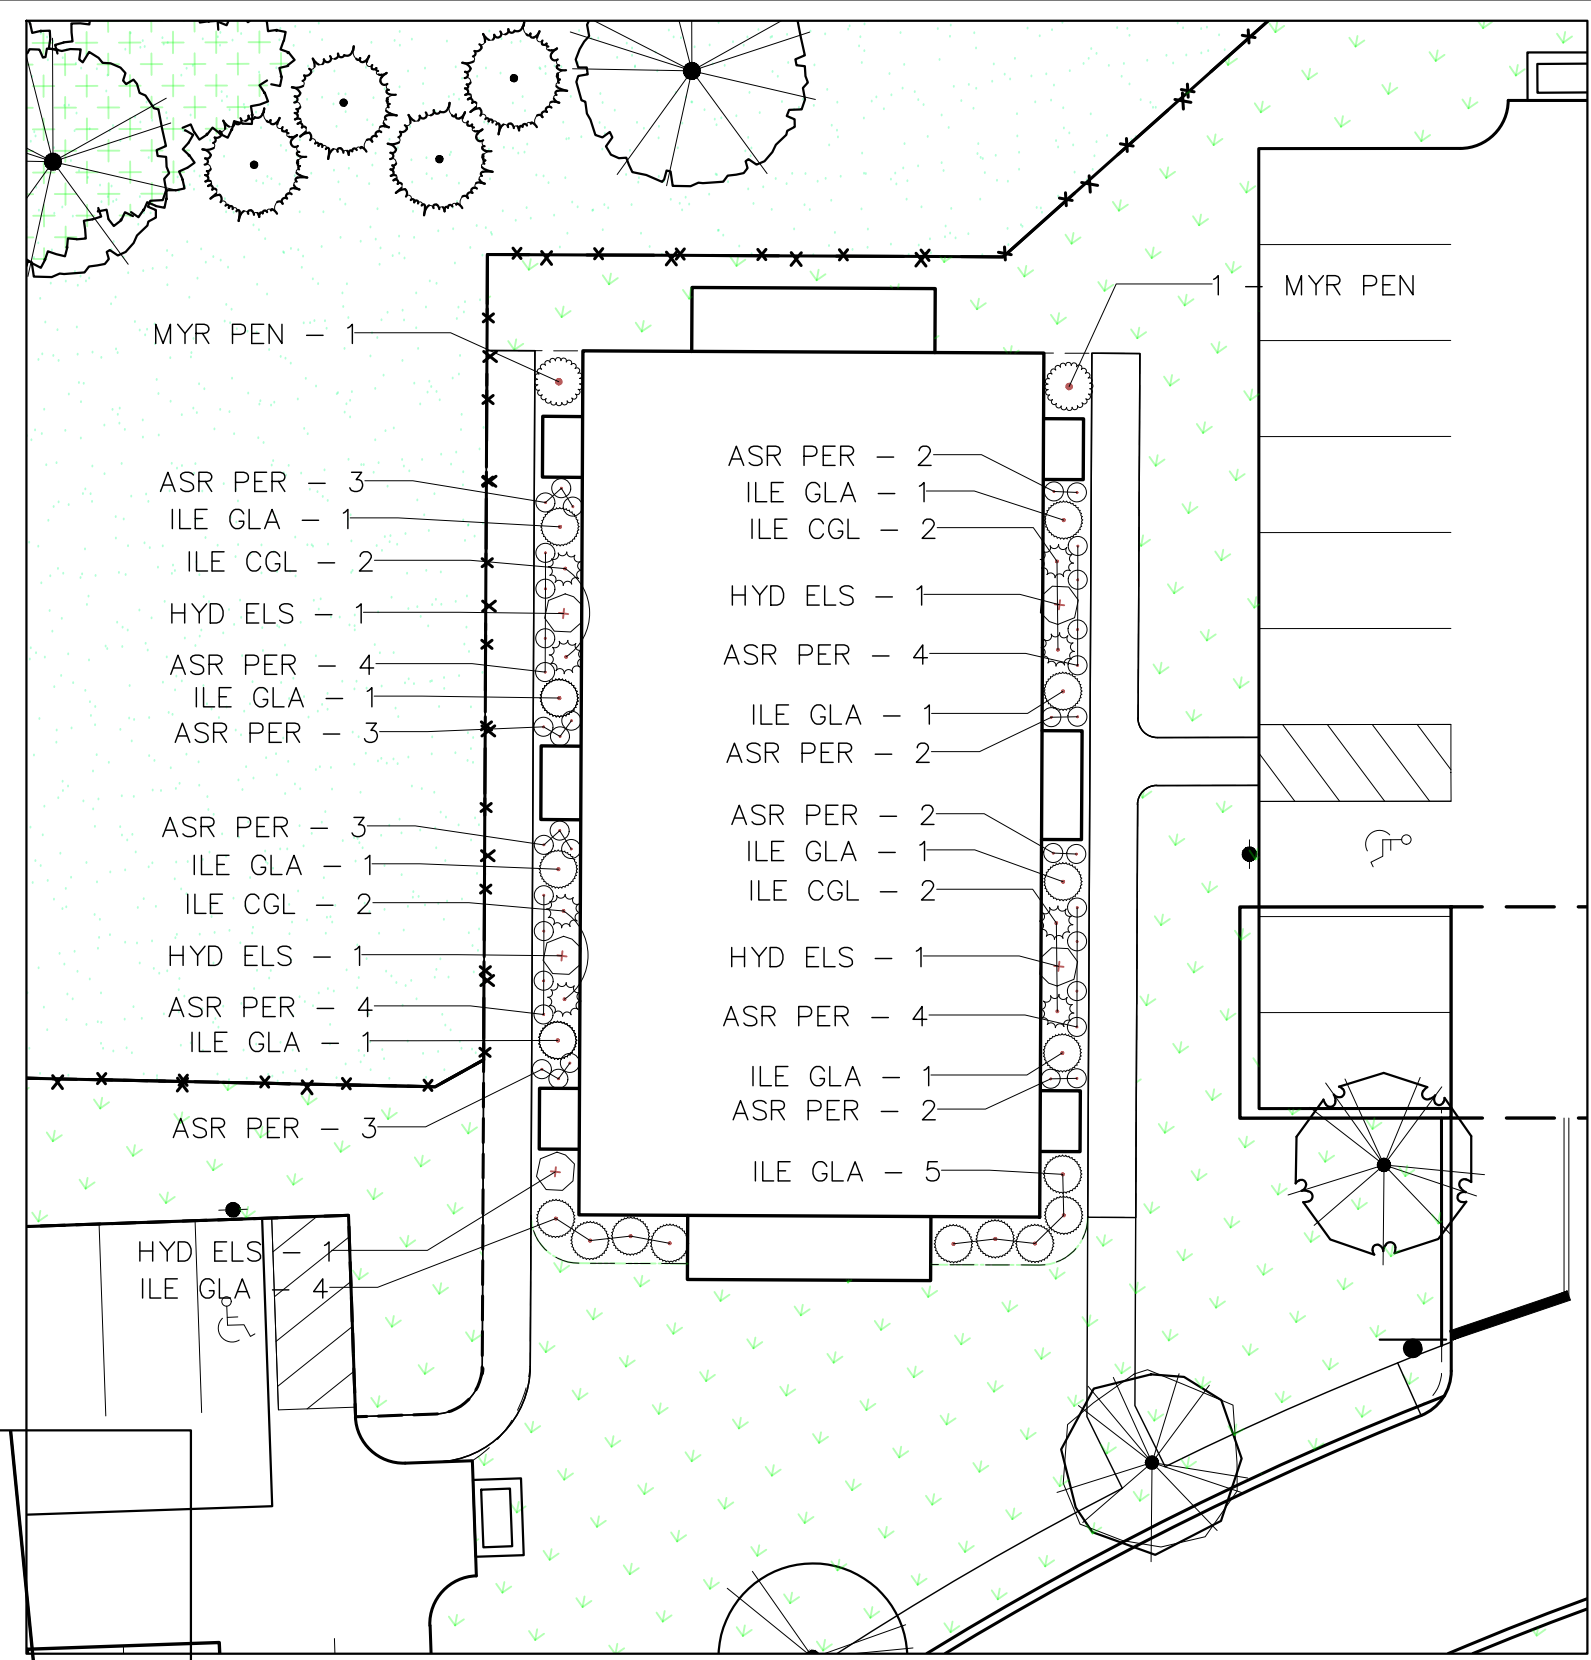

TYPICAL BUILDING PLANTING PLAN

1" = 20'-0"




SITE PLAN
BRIDLE CROSSING
OFF FERRY STREET
MARSHFIELD, MASSACHUSETTS

PREPARED FOR:
MATLIN LLC C/O
KEVIN SEALUND & MATTHEW DACEY
794 WASHINGTON STREET
PEMBROKE, MA 02359

NOVEMBER 9, 2023
SCALE: AS SHOWN
JOB No. 12-243

GRADY CONSULTING, L.L.C.
Civil Engineers, Land Surveyors & Landscape Architects
71 Evergreen Street, Suite 1, Kingston, MA 02364
Phone (781) 585-2300

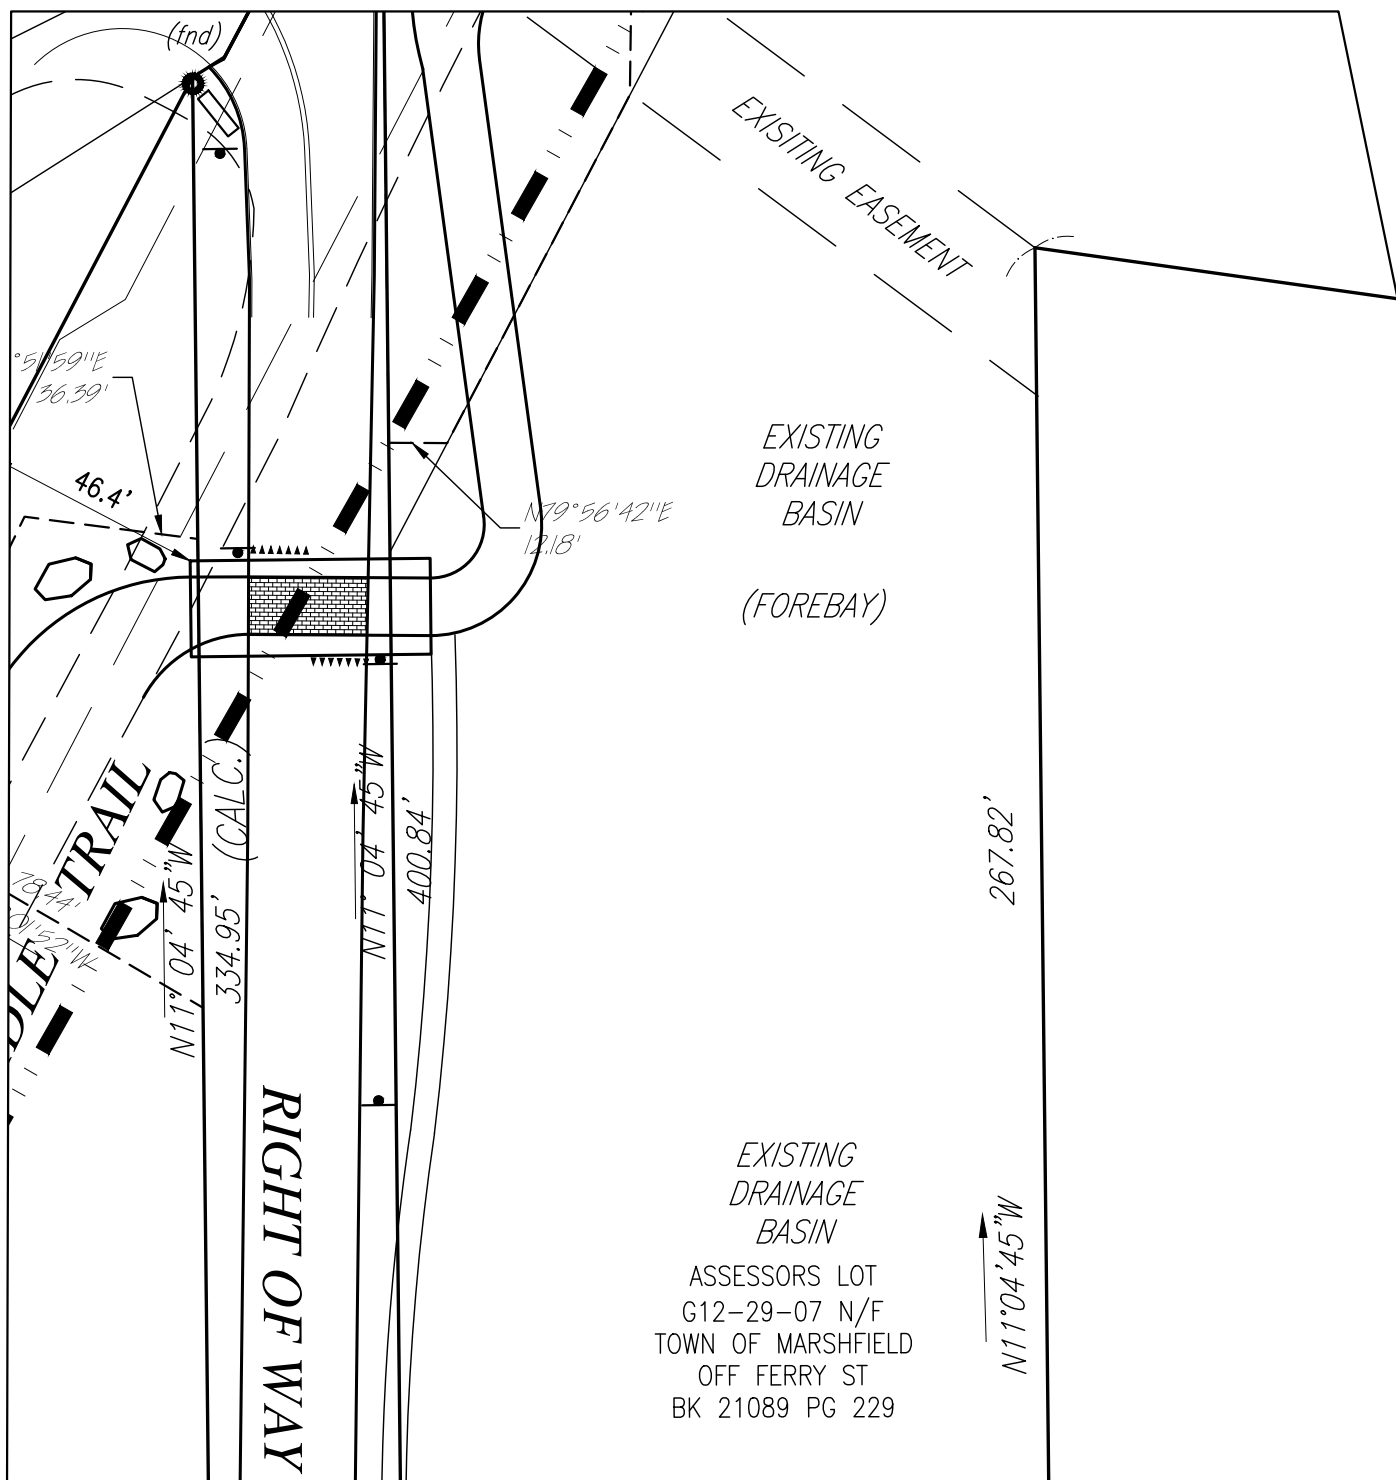

Luminaire Schedule									
Symbol	Qty	Label	Arrangement	Description	Tag	LLF	Luminaire Lumens	Luminaire Watts	Total Watts
●	1	AURORA 50W-3KK-519-TYPE V	Single		P5	0.970	5477	54.7	54.7
●	5	AURORA 50W-35K-TYPE II W SHIELD	Single		P2S	0.970	3843	53	265
●	9	AURORA 50W-35K-519-TYPE III	Single		P3	0.970	5878	54.6	491.4
●	21	AURORA 50W-35K-TYPE IV W SHIELD	Single		P4S	0.970	3695	53	1113

ALL POLES ARE 12 FEET. OVERALL HEIGHT IS 14 FEET.

AURORA SERIES

AREA LIGHTING - POST TOP

SPECIFICATIONS

LUMINAIRE All aluminum construction.

DRIVER Electronic LED driver, 120-277V.
Option: 480V Driver, Dimming control 0-10V.

ELECTRICAL All components UL recognized. Luminaire shipped complete & ready to install.

FINISH Powder coat - Standard colors are Black, White, Dark Green & Dark Bronze. Custom colors available, consult factory.
All exposed hardware shall be stainless-steel.



FEATURES + BENEFITS

- Industry leading LED systems
- High efficiency & energy savings
- Environmentally friendly
- Reliable & low-maintenance
- 7-year limited warranty
- UL Listed electrical components
- Suitable for wet locations

ORDER INFORMATION EXAMPLE: AUR-W 50W 54 08T II W PT CC H52

SYMBOL	WATTAGE	COLOR TEMP	BEAM ANGLE	OPTIC TYPE	FINISH	HEIGHT	OPTION
AUR-Y	50W	3000K	25°	TYPE II	BLACK	5-7	PT CC H52
AUR-W	50W	3000K	25°	TYPE II	WHITE	5-7	PT CC H52
AUR-Y	50W	3000K	25°	TYPE II	WHITE	5-7	PT CC H52
AUR-W	50W	3000K	25°	TYPE II	WHITE	5-7	PT CC H52

PH: 415.322.8800 FAX: 415.322.8800 Email: info@echo-lighting.com 1018 E. Washington Blvd, Covington, CA 95026

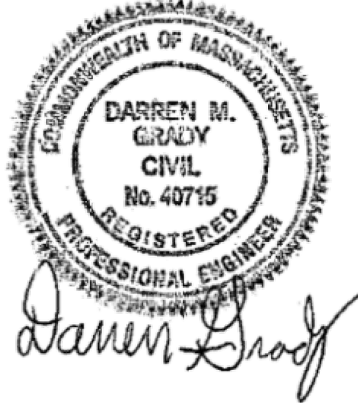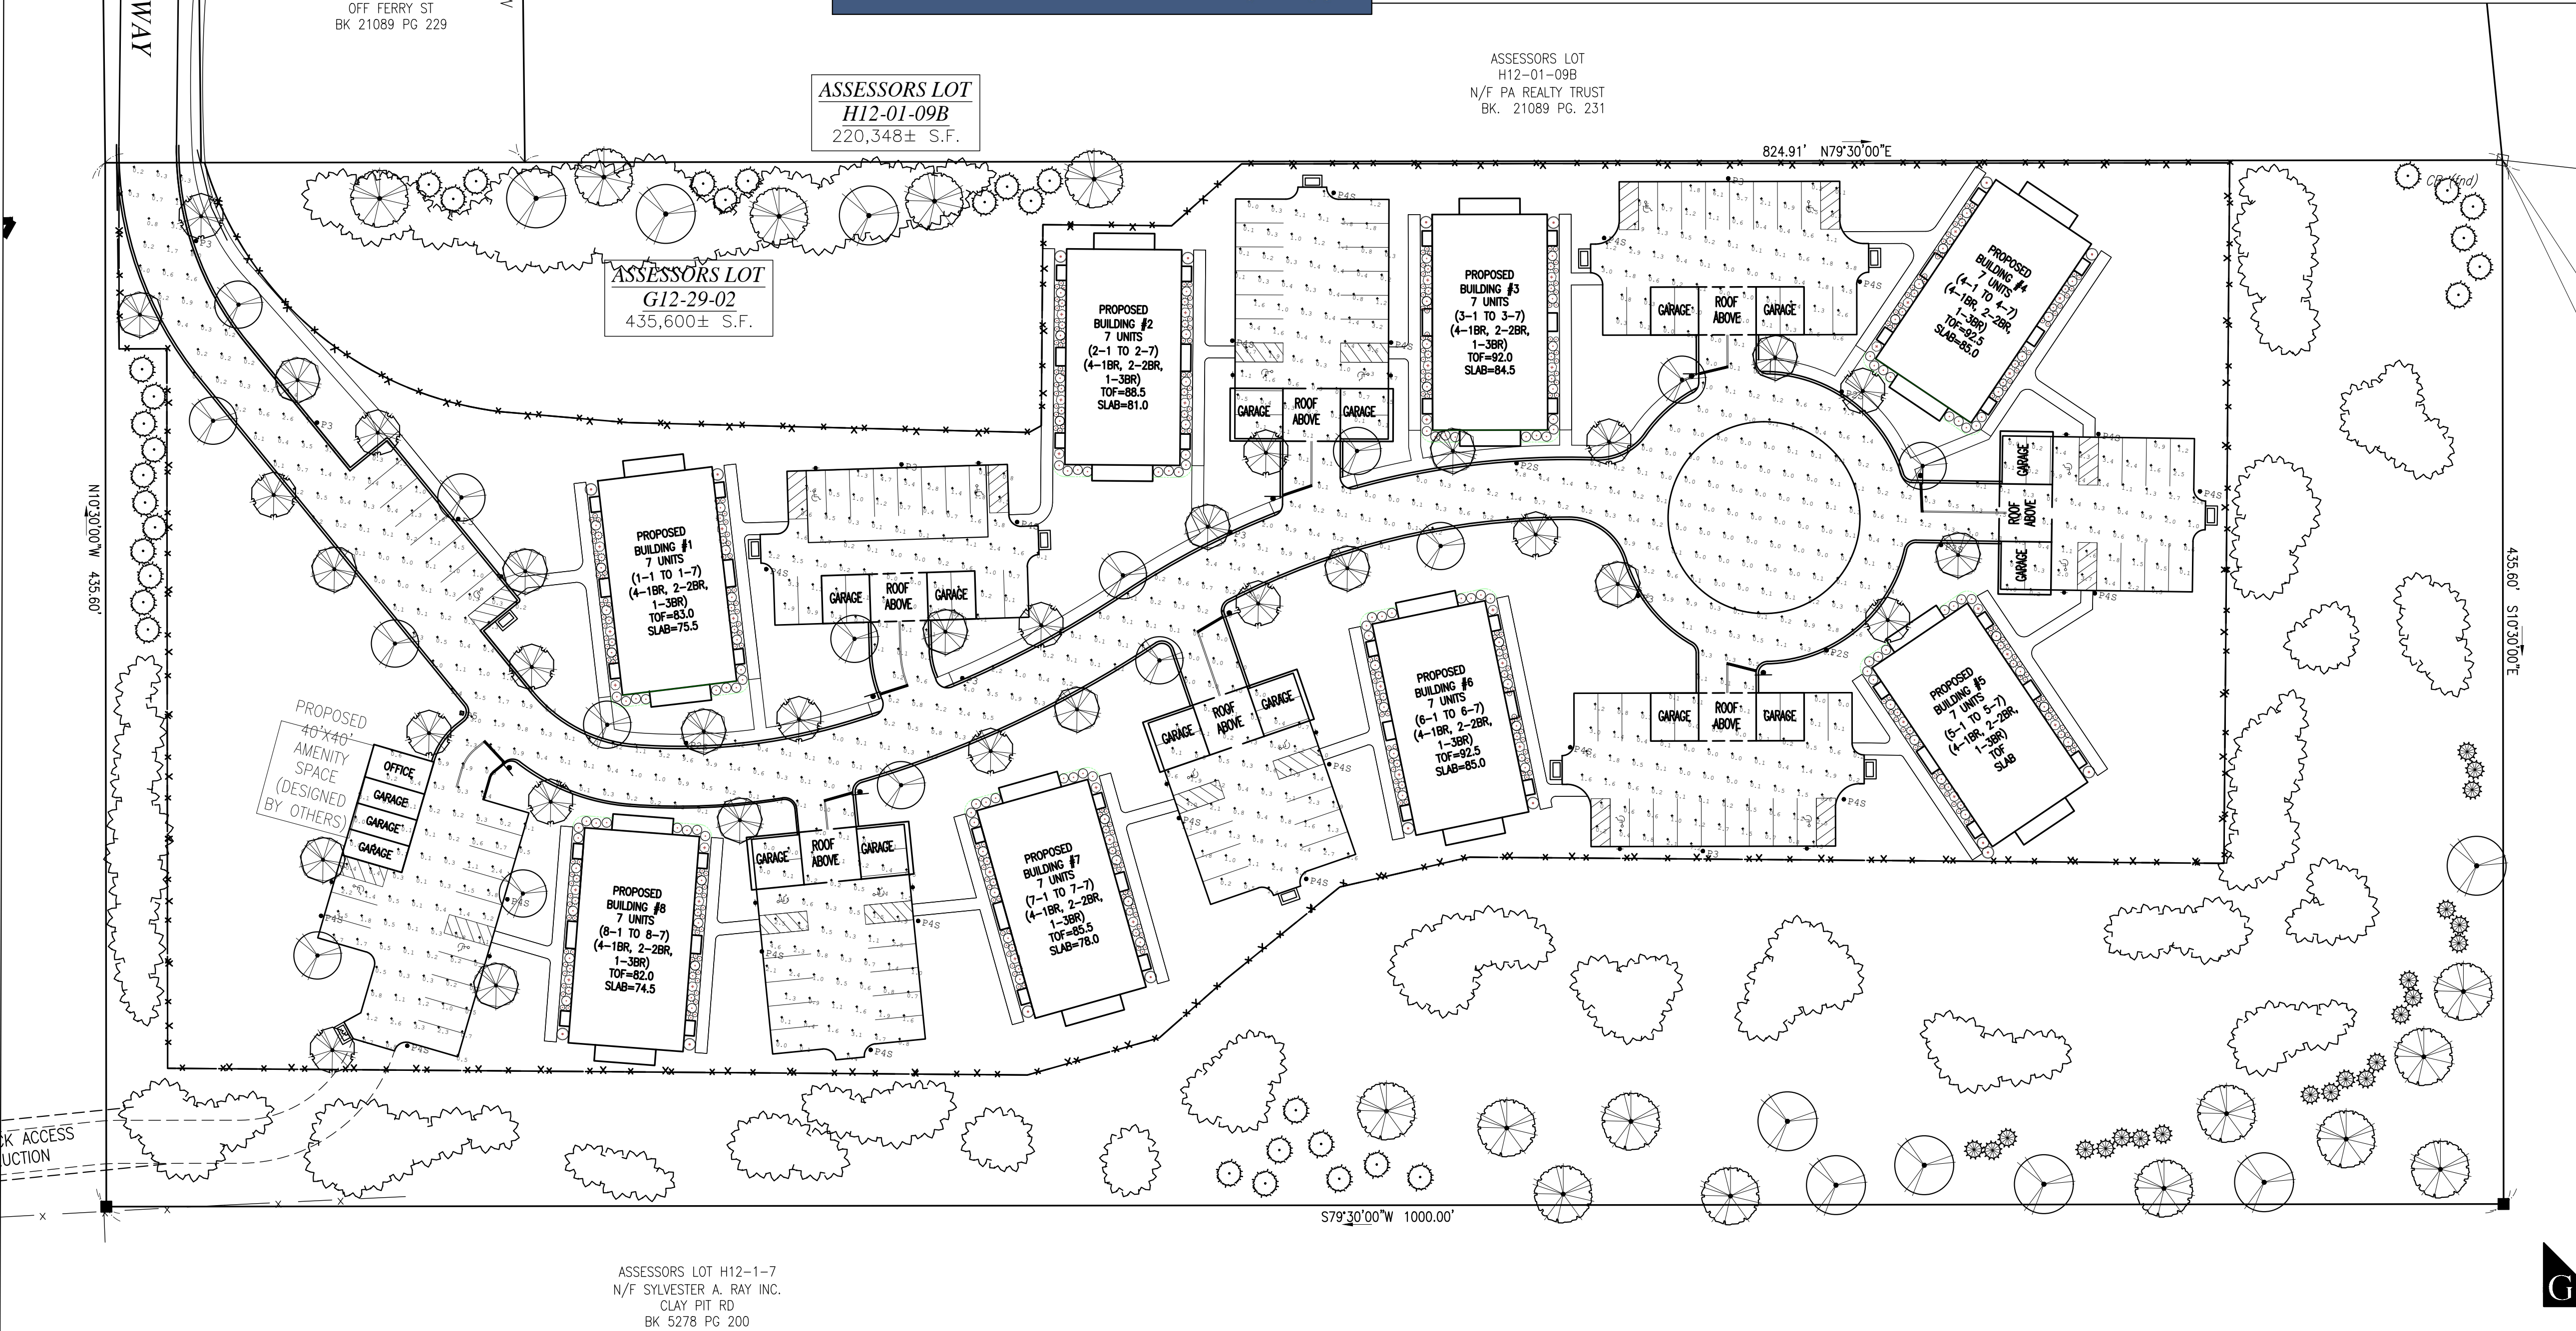

SITE PLAN
BRIDLE CROSSING
OFF FERRY STREET
MARSHFIELD, MASSACHUSETTS

PREPARED FOR:
MATLIN LLC C/O
KEVIN SEALUND & MATTHEW DACEY
794 WASHINGTON STREET
PEMBROKE, MA 02359

NOVEMBER 9, 2023
SCALE: AS SHOWN
JOB No. 12-243

GRADY CONSULTING, L.L.C.

Civil Engineers, Land Surveyors & Landscape Architects
71 Evergreen Street, Suite 1, Kingston, MA 02364
Phone (781) 585-2300