TOWN OF MARSHFIELD

ASSESSORS MAP

MAP LEGEND:

- Parcel
- Road
- Easement
- Stream
- Water Body
- Wetland
- Bog

03-12A = Block and Lot (Parcel Identifier)
#356 = Street Address Number
201.45' = Frontage Measurement in Feet
G17-02-01 = Adjacent Map (Parcel Identifier) Map, Block, and Lot.

MAP SCALE:

1 inch = 100 feet

0 50 100 200
Feet

DISCLAIMER:

This map is not intended for use in conveyance or for engineering design purposes. The Town of Marshfield and its representatives shall not be liable for any reuse of this information.

Map PDF file created on 10/7/2020

MAP LOCATOR:

N

B18	C18	D18
B17	C17	D17
B16	C16	D16

CGIS MAPPING, LLC
143 Front Street, Suite 863
Marion, MA 02738
(508) 916-7795
www.cgismapping.com

ASSESSORS MAP NO:

C17

HIGHLAND STREET
SPRING STREET
HORSESHOE LANE
COTTAGE LANE
OAK STREET
EASEMENT
Access & Utility Easement

B17-02-07
B17-02-06B
B17-03-05B
B17-03-08
B16-02-10
C18-01-01
C18-01-04A
C18-01-05A
C18-01-10
C18-01-11
C18-02-01
C18-02-04
C18-02-05
C18-02-06
D18-02-18
D18-02-19
D17-01-23A
D17-01-03A
D17-01-19A
D17-01-02A
C16-01-03C
C16-01-17B
C16-01-07A
C16-01-18
C16-01-08A
C16-01-09
01-10A 17.9Ac
01-12 2.59Ac
01-14 0Ac
01-01C 2.42Ac
01-02A 2.02Ac
01-03 22Ac
01-04 1Ac
01-09 2Ac
01-08 1Ac
01-07 1.36Ac
01-06 2.04Ac
03-01A 1.29Ac
03-11A 35.5Ac
03-12 0.43Ac
03-13 0.46Ac
03-02 1.25Ac
03-03 24.1Ac
03-04A 1.5Ac
03-10 1.26Ac
03-05 0.75Ac
03-06 1.13Ac
03-07 1.6Ac
03-08 1Ac
03-09 1.3Ac
02-01 1.59Ac
02-12 2.32Ac
02-03B 8.89Ac
02-02 13.5Ac
02-11 1Ac
02-04B 1Ac
02-05A 2.2Ac
02-06 1.27Ac
02-07 1Ac
02-08 1.2Ac
02-09 1Ac
02-10 1.2Ac
#610 #580 #579 #562 #555 #540 #525 #509 #506 #459 #457 #445 #440 #437 #425 #421 #409 #405 #395 #390 #385 #374 #359 #351 #1 #2 #3 #4 #6 #414 #405 #404 #403 #604 #612 #611 #560 #550



TOWN OF MARSHFIELD

ASSESSORS MAP

MAP LEGEND:

- Parcel
- Road
- Easement
- Stream
- Water Body
- Wetland
- Bog

03-12A = Block and Lot (Parcel Identifier)
#356 = Street Address Number
201.45' = Frontage Measurement in Feet
G17-02-01 = Adjacent Map (Parcel Identifier) Map, Block, and Lot.

MAP SCALE:

1 inch = 100 feet

0 50 100 200
Feet

DISCLAIMER:

This map is not intended for use in conveyance or for engineering design purposes. The Town of Marshfield and its representatives shall not be liable for any reuse of this information.

Map PDF file created on 10/7/2020

MAP LOCATOR:

N

B19	C19	D19
B18	C18	D18
B17	C17	D17

CGIS MAPPING, LLC
143 Front Street, Suite 863
Marion, MA 02738
(508) 916-7795
www.cgismapping.com

ASSESSORS MAP NO:

C18



TOWN OF MARSHFIELD

ASSESSORS MAP

MAP LEGEND:

- Parcel
- Road
- Easement
- Stream
- Water Body
- Wetland
- Bog

03-12A = Block and Lot (Parcel Identifier)
#356 = Street Address Number
201.45' = Frontage Measurement in Feet
G17-02-01 = Adjacent Map (Parcel Identifier) Map, Block, and Lot.

MAP SCALE:

1 inch = 100 feet


0 50 100 200
Feet

DISCLAIMER:

This map is not intended for use in conveyance or for engineering design purposes. The Town of Marshfield and its representatives shall not be liable for any reuse of this information.

Map PDF file created on 10/7/2020

MAP LOCATOR:

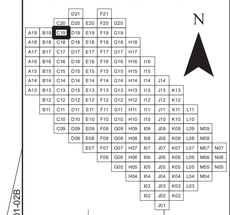

	C20	D20
B19	C19	D19
B18	C18	D18

CGIS MAPPING, LLC
143 Front Street, Suite 863
Marion, MA 02738
(508) 916-7795
www.cgismapping.com

ASSESSORS MAP NO:

C19

TOWN OF MARSHFIELD

ASSESSORS MAP

MAP LEGEND:

- Parcel
- Road
- Easement
- Stream
- Water Body
- Wetland
- Bog

03-12A = Block and Lot (Parcel Identifier)
#356 = Street Address Number
201.45' = Frontage Measurement in Feet
G17-02-01 = Adjacent Map (Parcel Identifier) Map, Block, and Lot.

MAP SCALE:

1 inch = 100 feet


0 50 100 200
Feet

DISCLAIMER:

This map is not intended for use in conveyance or for engineering design purposes. The Town of Marshfield and its representatives shall not be liable for any reuse of this information.

Map PDF file created on 10/7/2020

MAP LOCATOR:

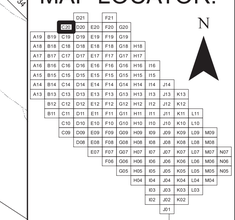

CGIS MAPPING, LLC
143 Front Street, Suite 863
Marion, MA 02738
(508) 916-7795
www.cgismapping.com

ASSESSORS MAP NO:

C20

D20-01-11
D20-01-10
D20-01-34
D20-01-07
D20-01-06
D20-01-01
01-01
0.63Ac
138'
#110
#111
RIVERSIDE CIRCLE
ROW Easement
D20-03-02
C19-03-05
C19-04-01
D20-03-03
C19-01-04
C19-01-03
C19-02-01
C19-01-02
C19-01-01
#139
#144
325'
D20-03-01
D19-02-05



TOWN OF MARSHFIELD

ASSESSORS MAP

MAP LEGEND:

- Parcel
- Road
- Easement
- Stream
- Water Body
- Wetland
- Bog

03-12A = Block and Lot (Parcel Identifier)
#356 = Street Address Number
201.45' = Frontage Measurement in Feet
G17-02-01 = Adjacent Map (Parcel Identifier) Map, Block, and Lot.

MAP SCALE:

1 inch = 100 feet


0 50 100 200
Feet

DISCLAIMER:

This map is not intended for use in conveyance or for engineering design purposes. The Town of Marshfield and its representatives shall not be liable for any reuse of this information.

Map PDF file created on 10/7/2020

MAP LOCATOR:

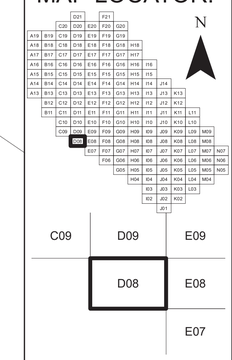

CGIS MAPPING, LLC
143 Front Street, Suite 863
Marion, MA 02738
(508) 916-7795
www.cgismapping.com

ASSESSORS MAP NO:

D08



TOWN OF MARSHFIELD

ASSESSORS MAP

MAP LEGEND:

- Parcel
- Road
- Easement
- Stream
- Water Body
- Wetland
- Bog

03-12A = Block and Lot (Parcel Identifier)
#356 = Street Address Number
201.45' = Frontage Measurement in Feet
G17-02-01 = Adjacent Map (Parcel Identifier) Map, Block, and Lot.

MAP SCALE:

1 inch = 100 feet

0 50 100 200
Feet

DISCLAIMER:

This map is not intended for use in conveyance or for engineering design purposes. The Town of Marshfield and its representatives shall not be liable for any reuse of this information.

Map PDF file created on 10/7/2020

MAP LOCATOR:

N

C10	D10	E10
C09	D09	E09
	D08	E08

CGIS MAPPING, LLC
143 Front Street, Suite 863
Marion, MA 02738
(508) 916-7795
www.cgismapping.com

ASSESSORS MAP NO:

D09

TOWN OF MARSHFIELD

ASSESSORS MAP

MAP LEGEND:

- Parcel
- Road
- Easement
- Stream
- Water Body
- Wetland
- Bog

03-12A = Block and Lot (Parcel Identifier)
#356 = Street Address Number
201.45' = Frontage Measurement in Feet
G17-02-01 = Adjacent Map (Parcel Identifier) Map, Block, and Lot.

MAP SCALE:

1 inch = 100 feet


0 50 100 200
Feet

DISCLAIMER:

This map is not intended for use in conveyance or for engineering design purposes. The Town of Marshfield and its representatives shall not be liable for any reuse of this information.

Map PDF file created on 10/7/2020

MAP LOCATOR:

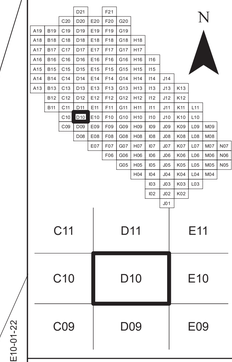

CGIS MAPPING, LLC
143 Front Street, Suite 863
Marion, MA 02738
(508) 916-7795
www.cgismapping.com

ASSESSORS MAP NO:

D10

PLAIN STREET
JOAN WAY
SCHOOL STREET
TILDEN ROAD
ENTERPRISE DRIVE
EASEMENT
CONSERVATION RESTRICTION
Utility Easement
D11-01-01
D11-01-02
D11-01-03
D11-01-04
D11-01-05
D11-02-58
D11-02-57A
D11-02-59A
D11-02-21
D11-02-22
D11-02-01
D11-03-01
D11-03-02
C11-02-22
C10-04-04
C10-04-05
C10-04-03
C10-04-02
C10-08-01
C10-03-03
C10-03-02A
C10-03-01
C10-02-04A
C10-02-03A
E10-02-09
E10-06-01
E10-07-01
E10-02-05A
E10-01-01
E10-01-02
E10-01-22
E09-02-01A
D09-01-12B
D09-01-23
D09-01-24
01-01 0Ac
01-100 0Ac
01-03B 1.34Ac
01-31 1.64Ac
01-04A 2.27Ac
04-01 0Ac
01-07A 12.8Ac
01-08 2.09Ac
01-18 2.76Ac
01-19 5.36Ac
01-09 1.41Ac
01-23 1.37Ac
01-28 0.69Ac
05-01 0Ac
01-24 1.67Ac
01-20 1.93Ac
01-21 1.63Ac
01-22 1.71Ac
01-27 0.9Ac
01-11 2.5Ac
01-16 2.38Ac
01-17 1.85Ac
01-13 1.19Ac
01-14 2.29Ac
01-29 2.84Ac
01-15 1.57Ac
02-01 1.5Ac
02-02 1.4Ac
02-03 4.8Ac
02-04 0.89Ac
02-05C 25.07Ac
02-07E 48.06Ac
02-08 0.77Ac
02-10A 2.2Ac
02-11 2.02Ac
02-12 0.9Ac
02-15A 8.31Ac
06-01 0Ac
03-01A 11.12Ac
03-12 7.73Ac
03-01 0.42Ac
03-02 0.42Ac
03-03 0.26Ac
03-04 0.39Ac
03-05 0.31Ac
03-06 0.36Ac
03-07 0.31Ac
03-08 0.31Ac
03-09 0.36Ac
03-10 0.31Ac
03-11 2.09Ac

TOWN OF MARSHFIELD

ASSESSORS MAP

MAP LEGEND:

- Parcel
- Road
- Easement
- Stream
- Water Body
- Wetland
- Bog

03-12A = Block and Lot (Parcel Identifier)
#356 = Street Address Number
201.45' = Frontage Measurement in Feet
G17-02-01 = Adjacent Map (Parcel Identifier) Map, Block, and Lot.

MAP SCALE:

1 inch = 100 feet

0 50 100 200
Feet

DISCLAIMER:

This map is not intended for use in conveyance or for engineering design purposes. The Town of Marshfield and its representatives shall not be liable for any reuse of this information.

Map PDF file created on 10/7/2020

MAP LOCATOR:

N

C12	D12	E12
C11	D11	E11
C10	D10	E10

CGIS MAPPING, LLC
143 Front Street, Suite 863
Marion, MA 02738
(508) 916-7795
www.cgismapping.com

ASSESSORS MAP NO:

D11

TOWN OF MARSHFIELD

ASSESSORS MAP

MAP LEGEND:

- Parcel
- Road
- Easement
- Stream
- Water Body
- Wetland
- Bog

03-12A = Block and Lot (Parcel Identifier)
#356 = Street Address Number
201.45' = Frontage Measurement in Feet
G17-02-01 = Adjacent Map (Parcel Identifier) Map, Block, and Lot.

MAP SCALE:

1 inch = 100 feet

0 50 100 200
Feet

DISCLAIMER:

This map is not intended for use in conveyance or for engineering design purposes. The Town of Marshfield and its representatives shall not be liable for any reuse of this information.

Map PDF file created on 10/7/2020

MAP LOCATOR:

N

C13	D13	E13
C12	D12	E12
C11	D11	E11

CGIS MAPPING, LLC
143 Front Street, Suite 863
Marion, MA 02738
(508) 916-7795
www.cgismapping.com

ASSESSORS MAP NO:

D12

TOWN OF MARSHFIELD

ASSESSORS MAP

MAP LEGEND:

- Parcel
- Road
- Easement
- Stream
- Water Body
- Wetland
- Bog

03-12A = Block and Lot (Parcel Identifier)
#356 = Street Address Number
201.45' = Frontage Measurement in Feet
G17-02-01 = Adjacent Map (Parcel Identifier) Map, Block, and Lot.

MAP SCALE:

1 inch = 100 feet


0 50 100 200
Feet

DISCLAIMER:

This map is not intended for use in conveyance or for engineering design purposes. The Town of Marshfield and its representatives shall not be liable for any reuse of this information.

Map PDF file created on 10/7/2020

MAP LOCATOR:

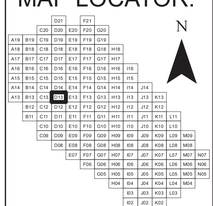

C14	D14	E14
C13	D13	E13
C12	D12	E12

CGIS MAPPING, LLC
143 Front Street, Suite 863
Marion, MA 02738
(508) 916-7795
www.cgismapping.com

ASSESSORS MAP NO:

D13

TOWN OF MARSHFIELD

ASSESSORS MAP

MAP LEGEND:

- Parcel
- Road
- Easement
- Stream
- Water Body
- Wetland
- Bog

03-12A = Block and Lot (Parcel Identifier)
#356 = Street Address Number
201.45' = Frontage Measurement in Feet
G17-02-01 = Adjacent Map (Parcel Identifier) Map, Block, and Lot.

MAP SCALE:

1 inch = 100 feet

0 50 100 200
Feet

DISCLAIMER:

This map is not intended for use in conveyance or for engineering design purposes. The Town of Marshfield and its representatives shall not be liable for any reuse of this information.

Map PDF file created on 10/7/2020

MAP LOCATOR:

N

C15	D15	E15
C14	D14	E14
C13	D13	E13

CGIS MAPPING, LLC
143 Front Street, Suite 863
Marion, MA 02738
(508) 916-7795
www.cgismapping.com

ASSESSORS MAP NO:

D14

TOWN OF MARSHFIELD

ASSESSORS MAP

MAP LEGEND:

- Parcel
- Road
- Easement
- Stream
- Water Body
- Wetland
- Bog

03-12A = Block and Lot (Parcel Identifier)
#356 = Street Address Number
201.45' = Frontage Measurement in Feet
G17-02-01 = Adjacent Map (Parcel Identifier) Map, Block, and Lot.

MAP SCALE:

1 inch = 100 feet


0 50 100 200
Feet

DISCLAIMER:

This map is not intended for use in conveyance or for engineering design purposes. The Town of Marshfield and its representatives shall not be liable for any reuse of this information.

Map PDF file created on 10/7/2020

MAP LOCATOR:

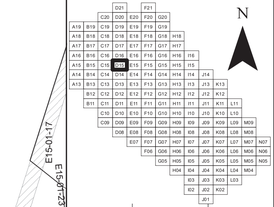

CGIS MAPPING, LLC
143 Front Street, Suite 863
Marion, MA 02738
(508) 916-7795
www.cgismapping.com

ASSESSORS MAP NO:

D15

TOWN OF MARSHFIELD

ASSESSORS MAP

MAP LEGEND:

- Parcel
- Road
- Easement
- Stream
- Water Body
- Wetland
- Bog

03-12A = Block and Lot (Parcel Identifier)
#356 = Street Address Number
201.45' = Frontage Measurement in Feet
G17-02-01 = Adjacent Map (Parcel Identifier) Map, Block, and Lot.

MAP SCALE:

1 inch = 100 feet

0 50 100 200
Feet

DISCLAIMER:

This map is not intended for use in conveyance or for engineering design purposes. The Town of Marshfield and its representatives shall not be liable for any reuse of this information.

Map PDF file created on 10/7/2020

MAP LOCATOR:

N

C17	D17	E17
C16	D16	E16
C15	D15	E15

CGIS MAPPING, LLC
143 Front Street, Suite 863
Marion, MA 02738
(508) 916-7795
www.cgismapping.com

ASSESSORS MAP NO:

D16

TOWN OF MARSHFIELD

ASSESSORS MAP

MAP LEGEND:

- Parcel
- Road
- Easement
- Stream
- Water Body
- Wetland
- Bog

03-12A = Block and Lot (Parcel Identifier)
#356 = Street Address Number
201.45' = Frontage Measurement in Feet
G17-02-01 = Adjacent Map (Parcel Identifier) Map, Block, and Lot.

MAP SCALE:

1 inch = 100 feet


0 50 100 200
Feet

DISCLAIMER:

This map is not intended for use in conveyance or for engineering design purposes. The Town of Marshfield and its representatives shall not be liable for any reuse of this information.

Map PDF file created on 10/7/2020

MAP LOCATOR:

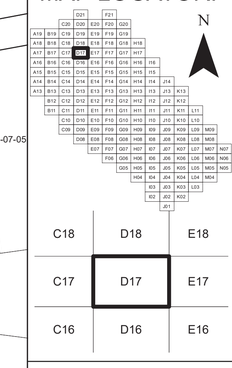

C18	D18	E18
C17	D17	E17
C16	D16	E16

CGIS MAPPING, LLC
143 Front Street, Suite 863
Marion, MA 02738
(508) 916-7795
www.cgismapping.com

ASSESSORS MAP NO:

D17

TOWN OF MARSHFIELD

ASSESSORS MAP

MAP LEGEND:

- Parcel
- Road
- Easement
- Stream
- Water Body
- Wetland
- Bog

03-12A = Block and Lot (Parcel Identifier)
#356 = Street Address Number
201.45' = Frontage Measurement in Feet
G17-02-01 = Adjacent Map (Parcel Identifier) Map, Block, and Lot.

MAP SCALE:

1 inch = 100 feet


0 50 100 200
Feet

DISCLAIMER:

This map is not intended for use in conveyance or for engineering design purposes. The Town of Marshfield and its representatives shall not be liable for any reuse of this information.

Map PDF file created on 10/7/2020

MAP LOCATOR:

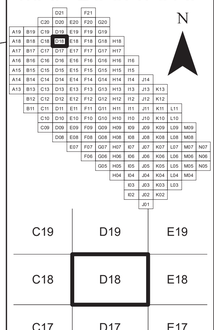

CGIS MAPPING, LLC
143 Front Street, Suite 863
Marion, MA 02738
(508) 916-7795
www.cgismapping.com

ASSESSORS MAP NO:

D18

D19-01-15B
D19-05-09
D19-01-01
D19-05-01
MAIN STREET
SPRING STREET
WEIR RIVER LANE
COTTAGE LANE
HORSESHOE LANE
01-03 8.82Ac
01-02 14.8Ac
01-01 1Ac
02-08C 2.48Ac
02-14B 1.24Ac
02-09 0.7Ac
02-07 31.32Ac
02-05 0.8Ac
02-17 1.2Ac
02-04 0.38Ac
02-06A 13.3Ac
02-03 2Ac
02-13 2Ac
02-10 1.6Ac
02-11 0.6Ac
02-12 10Ac
02-01 8.5Ac
02-02 12Ac
C18-01-08A
C18-01-07B
C17-03-11A
E17-01-03A
E17-01-02
C18-02-02A
C18-02-04
C18-02-06
C17-03-12
C17-03-13
D17-01-23A
D17-01-24A
D17-01-25
D17-01-26
D17-01-28
D18-02-23
02-32 0.59Ac
02-31 0.45Ac
02-30 0.44Ac
02-29 0.45Ac
02-28 0.42Ac
02-27 0.45Ac
02-26 0.45Ac
02-25 0.46Ac
02-24 0.48Ac
02-22 0.49Ac
02-21 0.49Ac
02-20 0.74Ac
02-19 0.74Ac
02-18 0.46Ac
#316
#338
#339
#368
#369
#382
#400
#407
#416
#419
#1
#2
#3
#4
#5
#6
#7
#8
#9
#10
#11
#12
#13
#15
151'
254'
330'
171'
265.23'
420'
10.79'
200'-S
60'
165'-S
591'
213'
159'
310'
C&G
C&G
C&G

TOWN OF MARSHFIELD

ASSESSORS MAP

MAP LEGEND:

- Parcel
- Road
- Easement
- Stream
- Water Body
- Wetland
- Bog

03-12A = Block and Lot (Parcel Identifier)
#356 = Street Address Number
201.45' = Frontage Measurement in Feet
G17-02-01 = Adjacent Map (Parcel Identifier) Map, Block, and Lot.

MAP SCALE:

1 inch = 100 feet


0 50 100 200
Feet

DISCLAIMER:

This map is not intended for use in conveyance or for engineering design purposes. The Town of Marshfield and its representatives shall not be liable for any reuse of this information.

Map PDF file created on 10/7/2020

MAP LOCATOR:

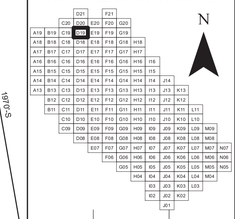

CGIS MAPPING, LLC
143 Front Street, Suite 863
Marion, MA 02738
(508) 916-7795
www.cgismapping.com

ASSESSORS MAP NO:

D19

TOWN OF MARSHFIELD

ASSESSORS MAP

MAP LEGEND:

- Parcel
- Road
- Easement
- Stream
- Water Body
- Wetland
- Bog

03-12A = Block and Lot (Parcel Identifier)
#356 = Street Address Number
201.45' = Frontage Measurement in Feet
G17-02-01 = Adjacent Map (Parcel Identifier) Map, Block, and Lot.

MAP SCALE:

1 inch = 100 feet

0 50 100 200
Feet

DISCLAIMER:

This map is not intended for use in conveyance or for engineering design purposes. The Town of Marshfield and its representatives shall not be liable for any reuse of this information.

Map PDF file created on 10/7/2020

MAP LOCATOR:

N


D21
C20 D20 E20
C19 D19 E19

CGIS MAPPING, LLC
143 Front Street, Suite 863
Marion, MA 02738
(508) 916-7795
www.cgismapping.com

ASSESSORS MAP NO:

D20

01-15A 6.19Ac
01-13A 4.9Ac
01-43 12.5Ac
01-11 12.5Ac
01-16A 9.48Ac
01-10 2.2Ac
01-12 1.6Ac
01-17B 5.66Ac
01-09 1.5Ac
01-07 1.3Ac
01-08 1.6Ac
01-34 0.66Ac
01-25B 3.01Ac
01-38B 4.96Ac
01-06 2.4Ac
02-02 0.48Ac
02-11A 1Ac
02-01 0.48Ac
01-01 0.75Ac
01-02 0.48Ac
01-05 0.47Ac
03-02 0.6Ac
01-03 0.5Ac
01-04 0.5Ac
01-33 0.5Ac
01-32 0.46Ac
01-31 0.46Ac
01-30 0.46Ac
01-29 0.46Ac
01-28 0.46Ac
03-03 0.49Ac
03-01 0.72Ac
01-39E 5.64Ac
01-18F 1.69Ac
01-40 1.92Ac
01-19A 1.6Ac
01-20 1.33Ac
01-21 1Ac
01-22A 2.19Ac
01-41B 1.02Ac
01-24C 1.01Ac
CAROLYN CIRCLE
RIVERSIDE CIRCLE
EDMUND ROAD
LITTLES LANE
Drainage Easement
Walking Easement
Drain, Maint. & Walk Easement
EASEMENT
ROW Easement
C20-01-01
C19-04-01
D19-03-01
D19-03-12
D19-03-02
D19-02-05
D19-03-03
D19-03-11
D19-04-01
D19-03-10
D19-04-02
D19-04-03
D19-04-05
D19-04-08
D19-04-07
E20-01-03
E20-01-01
E20-01-02
E20-02-03
E20-02-02B
E20-02-01
#170 #172 #184 #186 #205 #206 #57 #77 #67 #69 #70 #74 #64 #51 #44 #32 #22 #0 #9 #110 #111 #102 #92 #91 #82 #75 #65 #55 #49 #38 #41 #128 #144 #58 #59 #49 #50 #70 #29 #36 #26 #16 #5

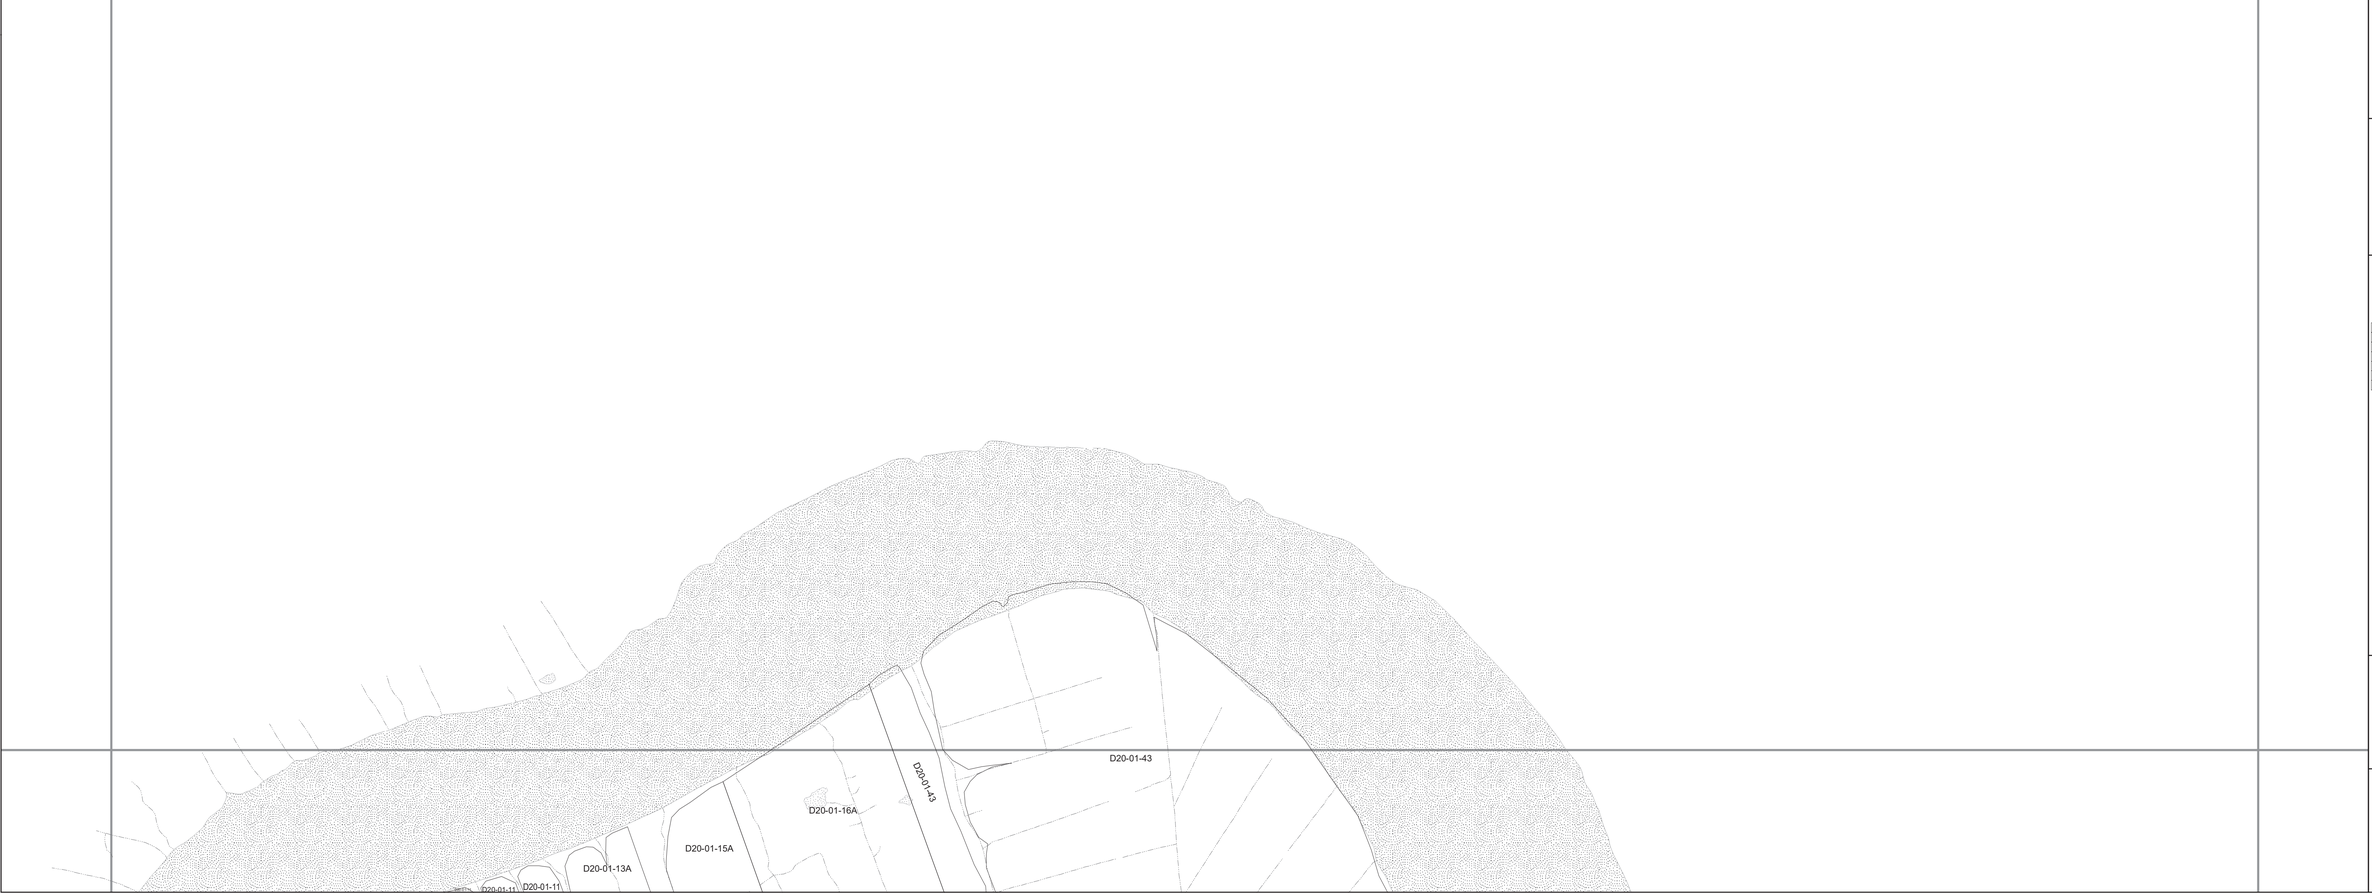

TOWN OF MARSHFIELD

ASSESSORS MAP

MAP LEGEND:

- Parcel
- Road
- Easement
- Stream
- Water Body
- Wetland
- Bog

03-12A = Block and Lot (Parcel Identifier)
#356 = Street Address Number
201.45' = Frontage Measurement in Feet
G17-02-01 = Adjacent Map (Parcel Identifier) Map, Block, and Lot.

MAP SCALE:

1 inch = 100 feet

0 50 100 200
Feet

DISCLAIMER:

This map is not intended for use in conveyance or for engineering design purposes. The Town of Marshfield and its representatives shall not be liable for any reuse of this information.

Map PDF file created on 10/7/2020

MAP LOCATOR:

N

D21

C20 D20 E20

C19 D19 E19

CGIS MAPPING, LLC
143 Front Street, Suite 863
Marion, MA 02738
(508) 916-7795
www.cgismapping.com

ASSESSORS MAP NO:

D21



TOWN OF MARSHFIELD

ASSESSORS MAP

MAP LEGEND:

- Parcel
- Road
- Easement
- Stream
- Water Body
- Wetland
- Bog

03-12A = Block and Lot (Parcel Identifier)
#356 = Street Address Number
201.45' = Frontage Measurement in Feet
G17-02-01 = Adjacent Map (Parcel Identifier) Map, Block, and Lot.

MAP SCALE:

1 inch = 100 feet


0 50 100 200
Feet

DISCLAIMER:

This map is not intended for use in conveyance or for engineering design purposes. The Town of Marshfield and its representatives shall not be liable for any reuse of this information.

Map PDF file created on 10/7/2020

MAP LOCATOR:

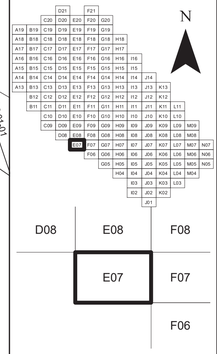

CGIS MAPPING, LLC
143 Front Street, Suite 863
Marion, MA 02738
(508) 916-7795
www.cgismapping.com

ASSESSORS MAP NO:

E07



TOWN OF MARSHFIELD

ASSESSORS MAP

MAP LEGEND:

- Parcel
- Road
- Easement
- Stream
- Water Body
- Wetland
- Bog

03-12A = Block and Lot (Parcel Identifier)
#356 = Street Address Number
201.45' = Frontage Measurement in Feet
G17-02-01 = Adjacent Map (Parcel Identifier) Map, Block, and Lot.

MAP SCALE:

1 inch = 100 feet


0 50 100 200
Feet

DISCLAIMER:

This map is not intended for use in conveyance or for engineering design purposes. The Town of Marshfield and its representatives shall not be liable for any reuse of this information.

Map PDF file created on 10/7/2020

MAP LOCATOR:

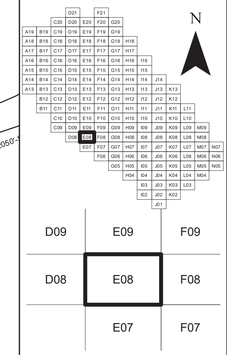

CGIS MAPPING, LLC
143 Front Street, Suite 863
Marion, MA 02738
(508) 916-7795
www.cgismapping.com

ASSESSORS MAP NO:

E08

TOWN OF MARSHFIELD

ASSESSORS MAP

MAP LEGEND:

- Parcel
- Road
- Easement
- Stream
- Water Body
- Wetland
- Bog

03-12A = Block and Lot (Parcel Identifier)
#356 = Street Address Number
201.45' = Frontage Measurement in Feet
G17-02-01 = Adjacent Map (Parcel Identifier) Map, Block, and Lot.

MAP SCALE:

1 inch = 100 feet

0 50 100 200
Feet

DISCLAIMER:

This map is not intended for use in conveyance or for engineering design purposes. The Town of Marshfield and its representatives shall not be liable for any reuse of this information.

Map PDF file created on 10/7/2020

MAP LOCATOR:

N

D10	E10	F10
D09	E09	F09
D08	E08	F08

CGIS MAPPING, LLC
143 Front Street, Suite 863
Marion, MA 02738
(508) 916-7795
www.cgismapping.com

ASSESSORS MAP NO:

E09

TOWN OF MARSHFIELD

ASSESSORS MAP

MAP LEGEND:

- Parcel
- Road
- Easement
- Stream
- Water Body
- Wetland
- Bog

03-12A = Block and Lot (Parcel Identifier)
#356 = Street Address Number
201.45' = Frontage Measurement in Feet
G17-02-01 = Adjacent Map (Parcel Identifier) Map, Block, and Lot.

MAP SCALE:

1 inch = 100 feet

0 50 100 200
Feet

DISCLAIMER:

This map is not intended for use in conveyance or for engineering design purposes. The Town of Marshfield and its representatives shall not be liable for any reuse of this information.

Map PDF file created on 10/7/2020

MAP LOCATOR:

N

D11	E11	F11
D10	E10	F10
D09	E09	F09

CGIS MAPPING, LLC
143 Front Street, Suite 863
Marion, MA 02738
(508) 916-7795
www.cgismapping.com

ASSESSORS MAP NO:

E10



TOWN OF MARSHFIELD

ASSESSORS MAP

MAP LEGEND:

- Parcel
- Road
- Easement
- Stream
- Water Body
- Wetland
- Bog

03-12A = Block and Lot (Parcel Identifier)
#356 = Street Address Number
201.45' = Frontage Measurement in Feet
G17-02-01 = Adjacent Map (Parcel Identifier) Map, Block, and Lot.

MAP SCALE:

1 inch = 100 feet


0 50 100 200
Feet

DISCLAIMER:

This map is not intended for use in conveyance or for engineering design purposes. The Town of Marshfield and its representatives shall not be liable for any reuse of this information.

Map PDF file created on 10/7/2020

MAP LOCATOR:

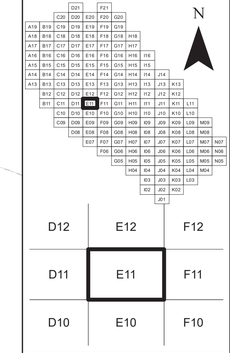

CGIS MAPPING, LLC
143 Front Street, Suite 863
Marion, MA 02738
(508) 916-7795
www.cgismapping.com

ASSESSORS MAP NO:

E11

TOWN OF MARSHFIELD

ASSESSORS MAP

MAP LEGEND:

- Parcel
- Road
- Easement
- Stream
- Water Body
- Wetland
- Bog

03-12A = Block and Lot (Parcel Identifier)
#356 = Street Address Number
201.45' = Frontage Measurement in Feet
G17-02-01 = Adjacent Map (Parcel Identifier) Map, Block, and Lot.

MAP SCALE:

1 inch = 100 feet


0 50 100 200
Feet

DISCLAIMER:

This map is not intended for use in conveyance or for engineering design purposes. The Town of Marshfield and its representatives shall not be liable for any reuse of this information.

Map PDF file created on 10/7/2020

MAP LOCATOR:

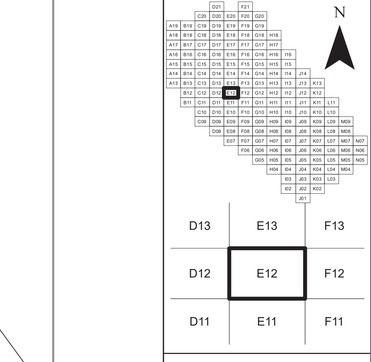

CGIS MAPPING, LLC
143 Front Street, Suite 863
Marion, MA 02738
(508) 916-7795
www.cgismapping.com

ASSESSORS MAP NO:

E12

D14-05-07

E14-01-01

F12-01-02

E14-02-05

01-06
1.19Ac

01-04A
1.14Ac

01-05
1.2Ac

01-03
1.1Ac

01-02
2.2Ac

01-01
1.7Ac

02-01
2.07Ac

02-02
2.07Ac

02-03
2.08Ac

02-04
1Ac

02-05
0Ac

#1135

#1140

#1119

#1122

#1114

#1111

#1098

#1088

#1080

#1041

MAIN STREET

107'

450'

125'

145'

145'

121'

660'±

105'

270'

660'±

100'

200'

385'

Conservation Easement

D13-02-08

D13-03

D13-02-08A

D13-04-01

04-02

#20

#3

#4

#100

#90

#5

#6

#80

#70

04-09

04-08

04-07

SAMUEL CURTIS WAY

730.80'

594'

526'

R.O.W. Easement

D13-02-09A

E12-01-01

E12-02-01

E12-03-01C

E12-03-10

F12-01-02

Utility Easement

Utility Easement

Utility Easement

D13-02-09A

D13-02-01A

D12-02-01A

MARSHFIELD, MASS. 1640

HOME OF DANIEL WEBSTER

GREEN HARBOUR · REXHAME

TOWN OF MARSHFIELD

ASSESSORS MAP

MAP LEGEND:

- Parcel
- Road
- Easement
- Stream
- Water Body
- Wetland
- Bog

03-12A = Block and Lot (Parcel Identifier)
#356 = Street Address Number
201.45' = Frontage Measurement in Feet
G17-02-01 = Adjacent Map (Parcel Identifier) Map, Block, and Lot.

MAP SCALE:

1 inch = 100 feet

0 50 100 200
Feet

DISCLAIMER:

This map is not intended for use in conveyance or for engineering design purposes. The Town of Marshfield and its representatives shall not be liable for any reuse of this information.

Map PDF file created on 10/7/2020

MAP LOCATOR:

N

D14	E14	F14
D13	E13	F13
D12	E12	F12

CGIS MAPPING, LLC
143 Front Street, Suite 863
Marion, MA 02738
(508) 916-7795
www.cgismapping.com

ASSESSORS MAP NO:

E13